



For planting beyond this, please refer to drawing A097730-TTE-00-ZZ-DR-L-002

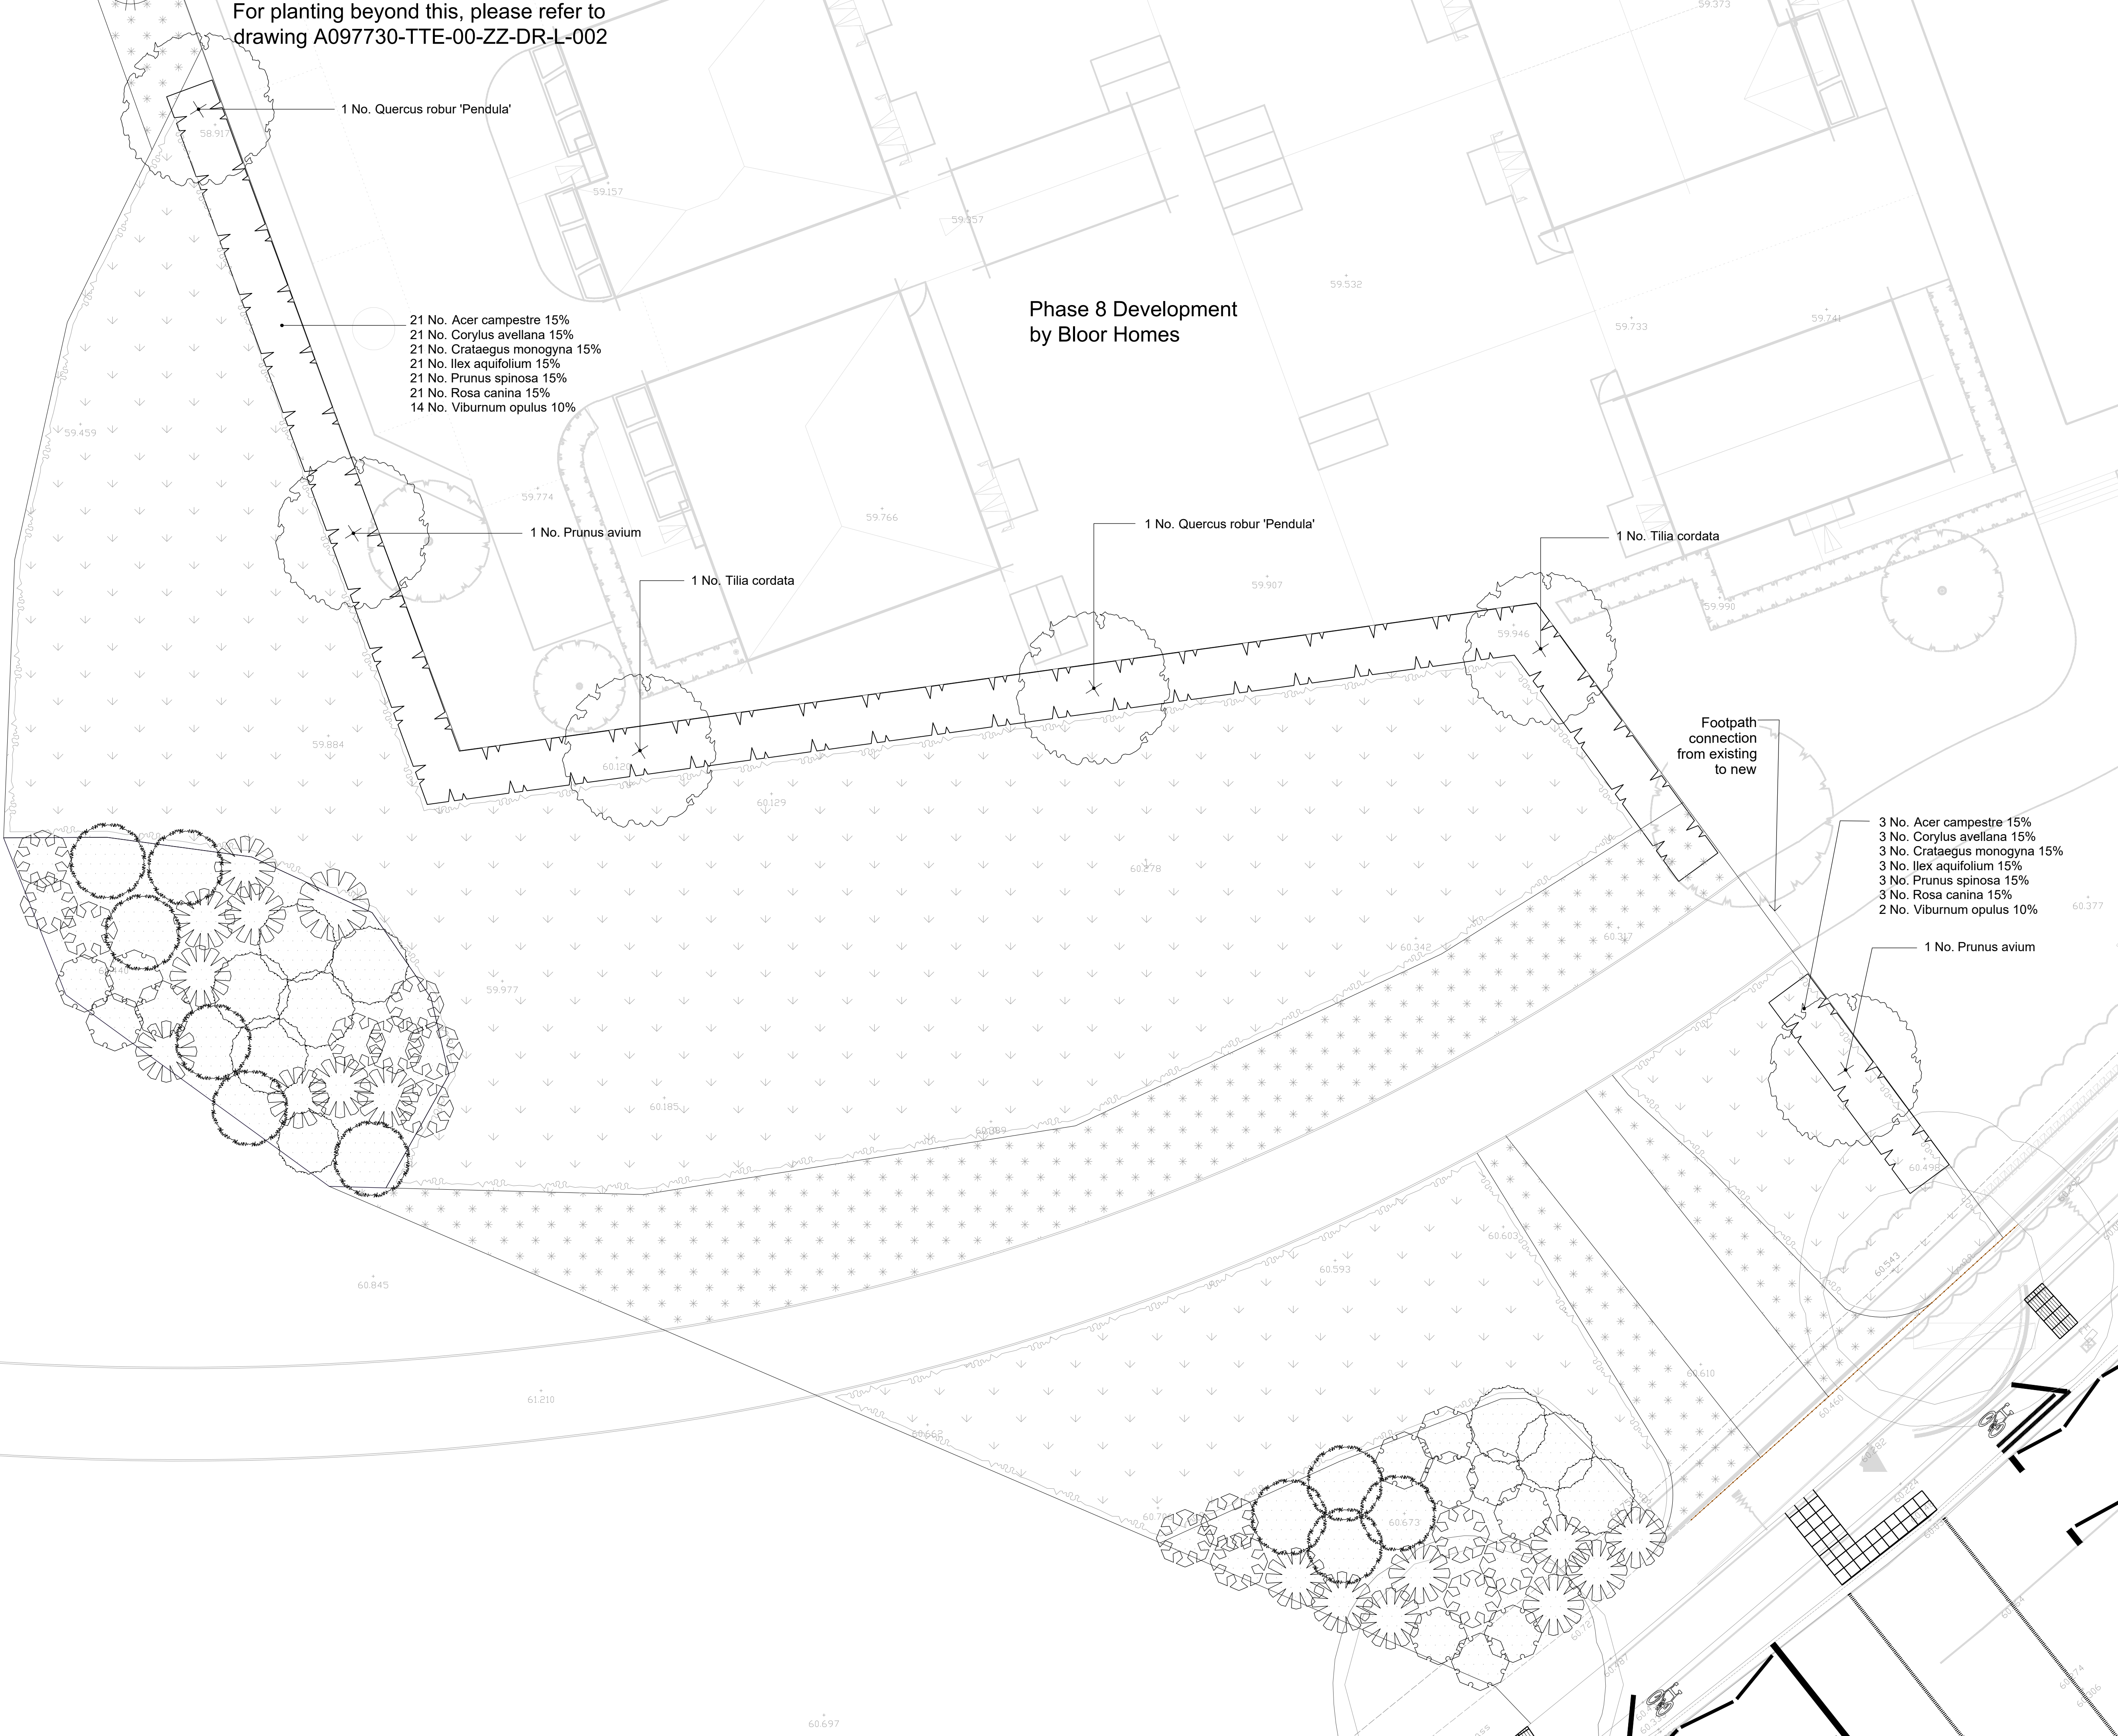

LEGEND

- Proposed trees. Select Standard tree, Girth 10-12cm, Height 300-350cm.
- Proposed trees. Standard tree, Girth 8-10cm.
- Proposed species rich native hedgerow. Plant 2 staggerd rows mixing the plants to make the hedge. Each row should be 30cm apart and each plant 40cm apart in each row.
- Proposed species rich grassland 797 sqm. Species-Rich Neutral Grassland Mix (UKHab g4c / NVC MG5) by Meadowmania or similar or approved.
- Modified Grassland- EM34 Diverse Meadow Mix supplied by Emorsgate or similar or approved
- Proposed mixed scrub area with native Standard tree, Girth 8-10cm, Height 200-300cm. Species distribution as below:
 - Frangula alnus
 - Cornus sanguinea
 - Crataegus monogyna
 - Viburnum opulus
 - Corylus avellana

PRELIMINARY ISSUE

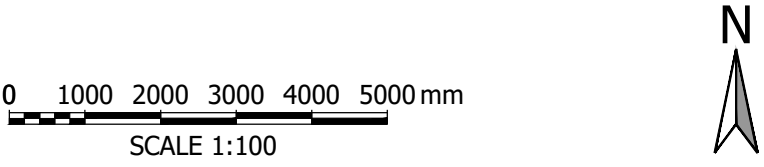

Rev		Description	Date	Rev	Rev	App
P04		ISSUED FOR PLANNING	22.12.2025	VS	RB	PB
P03		ISSUED FOR PLANNING	18.12.2025	VS	RB	PB
P02		ISSUED FOR PLANNING	26.11.2025	VS	RB	PB
P01		PRELIMINARY FIRST ISSUE	14.11.2025	VS	RB	PB

Issuing Office
Tetra Tech Leeds
3 Sovereign Square, Sovereign Street,
Leeds, United Kingdom, LS1 4ER
Tel: +44 (0)11 3278 7111
www.tetratecheurope.com
Client
Grainger plc

TETRA TECH

Project Name
**BEREWOOD, WATERLOOVILLE
LONDON ROAD TOUCAN CROSSING**

Sheet Title
LANDSCAPE PLANTING PLAN- SHEET 1

TYE Project Number	Drawn By	Date	Checked By	Date	Approved By	Date	Scale @ A1	Suitability
784-A097730	VS	Nov '25	RB	Nov '25	PB	Nov '25	1:100	S0
Client Project Number	Originator	Volume/System	Level/Location	Type/Code	Role	Number	Revision	
A097730	- TTE	- 00	- ZZ	- DR	- L	- 001		P04