


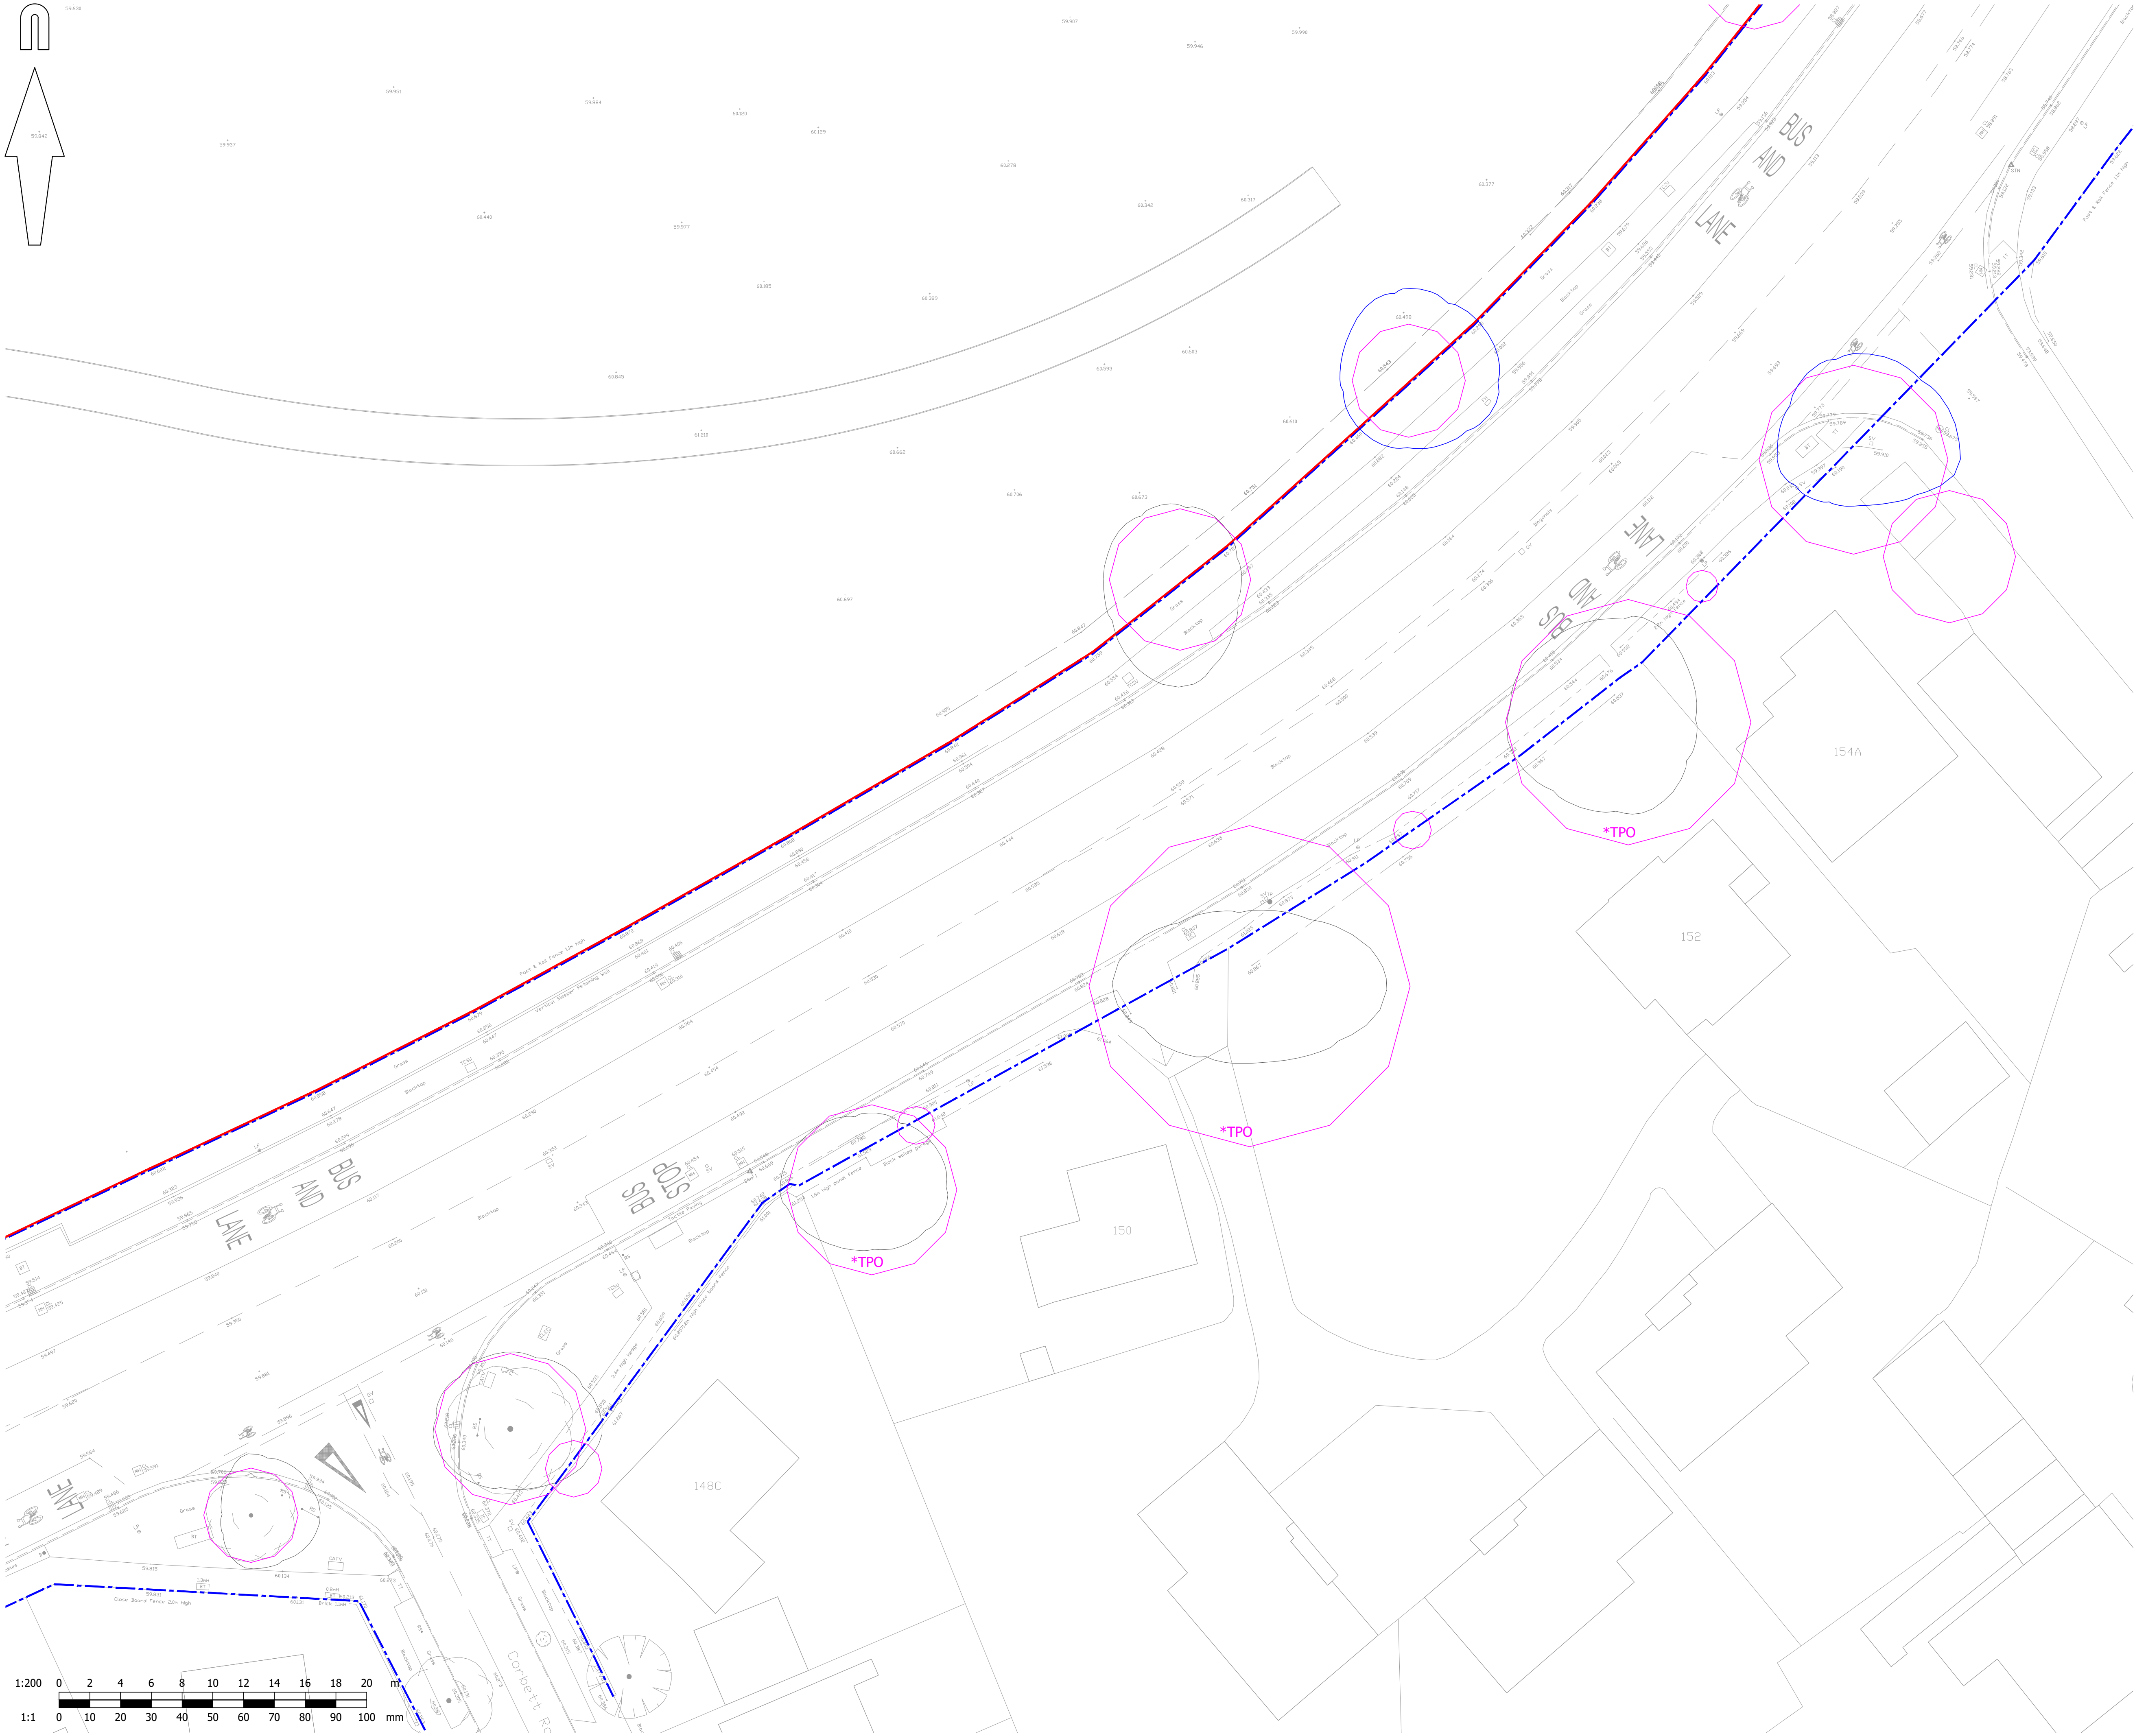

© Mayer Brown Limited Copyright. The drawings, information and data recorded in this document ("the information") is the property of Mayer Brown. This document and the information are solely for the use of the authorised recipient and this document may not be used, copied or reproduced in whole or part for any purposes other than which it was supplied by Mayer Brown. Mayer Brown makes no representation, undertakes no duty and accepts no responsibilities to any third party who may use or rely upon this document or the information.

A1 ORIGINAL

© Crown copyright, all rights reserved. 2012. Licence number 100002189.

KEY

- HIGHWAY BOUNDARY
- SITE BOUNDARY



PRELIMINARY
NOT FOR CONSTRUCTION

P2	Tree RPA information added.	PMA	21/02/2024
P1	Initial issue.	PMA	07/12/2023
rev.	amendment	checked	date



Mayer Brown Limited
Lion House, Oriental Road, Woking, Surrey GU22 8AR
Telephone 01483 750 508 Fax 01483 750 437
wokingoffice@mayerbrown.co.uk www.mayerbrown.co.uk

client
grainger plc

project
BEREWOOD, WATERLOOVILLE
LONDON ROAD TOUCAN CROSSING

scale 1:200 @ A1 drawn by JRH checked by PMA

date NOVEMBER 2023 cad file GA_02.DWG

title
S.278 HIGHWAY WORKS
EXISTING LAYOUT

drawing number GTWVILLE_LRTC/GA/02 rev. P2