


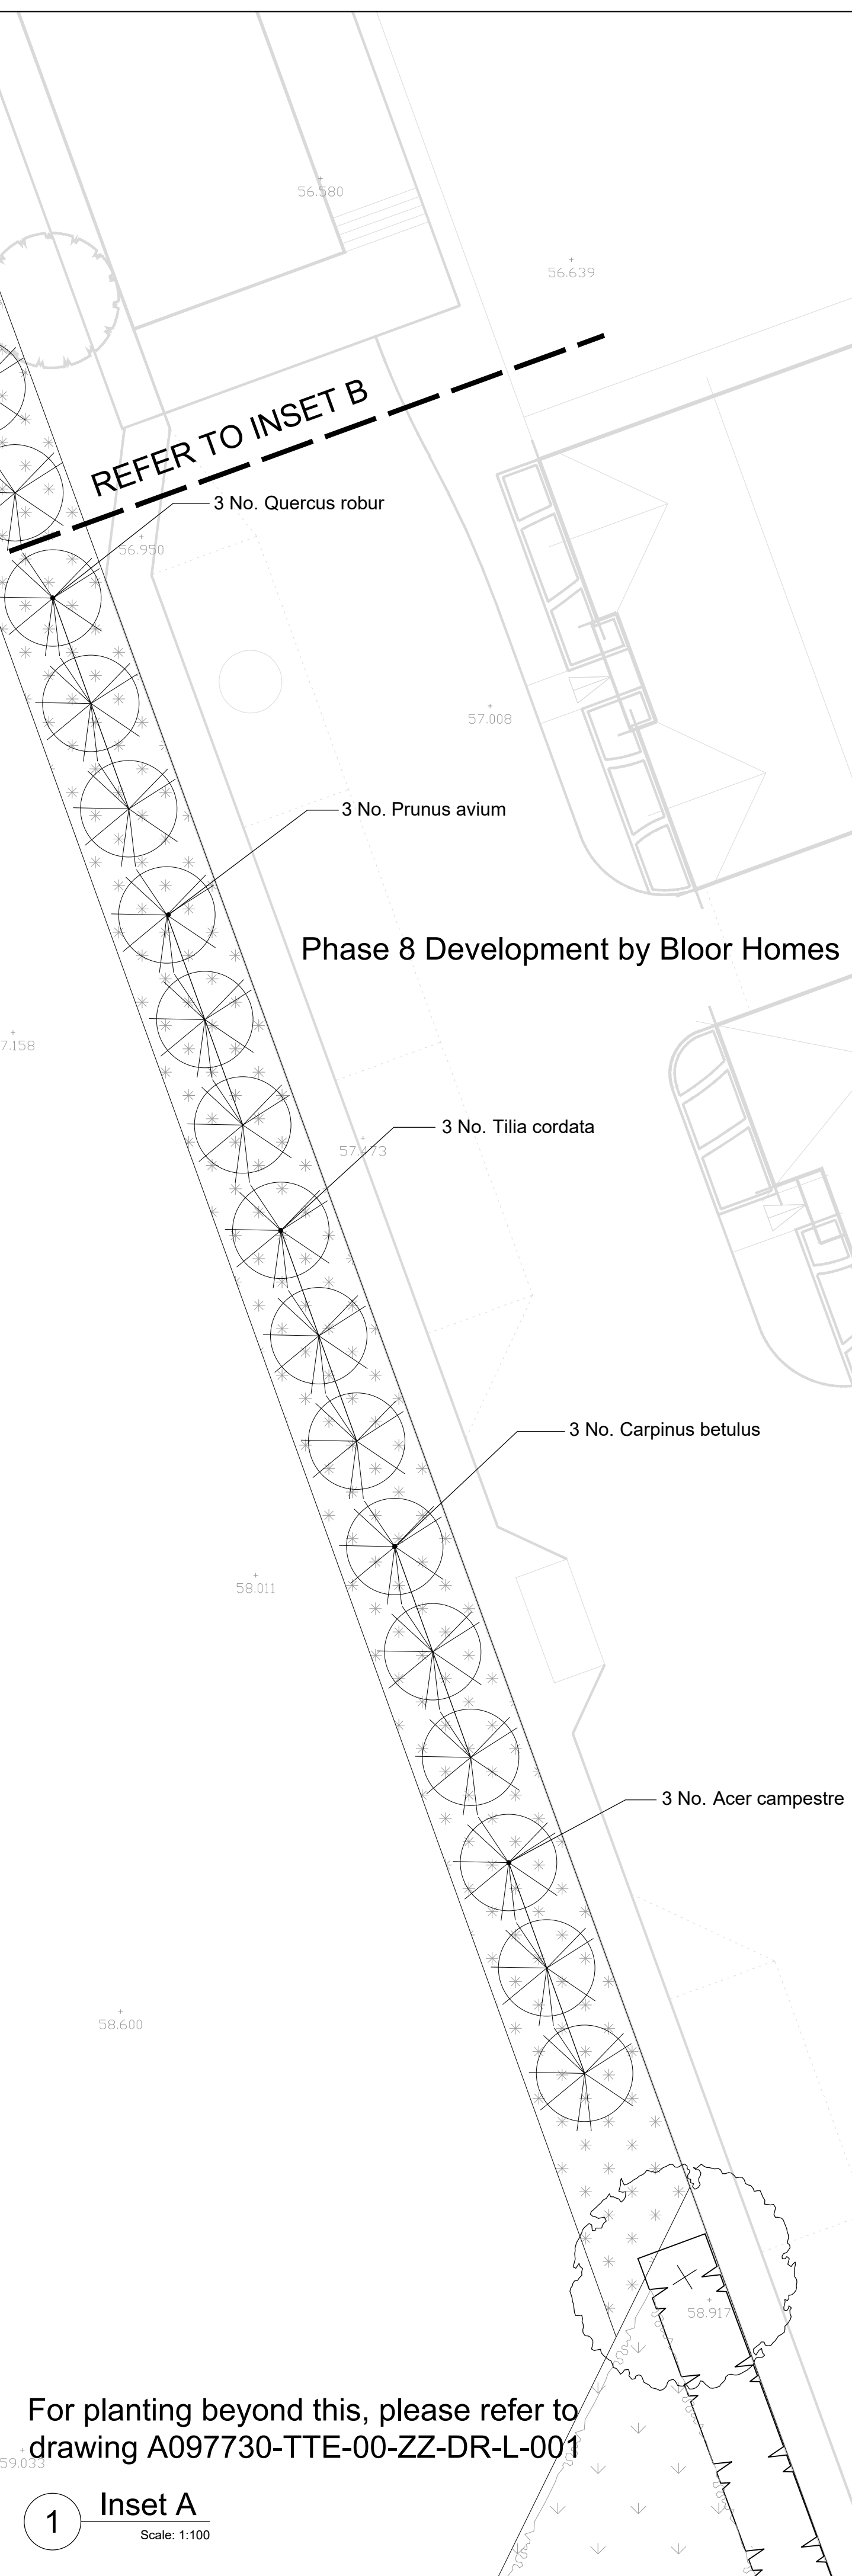
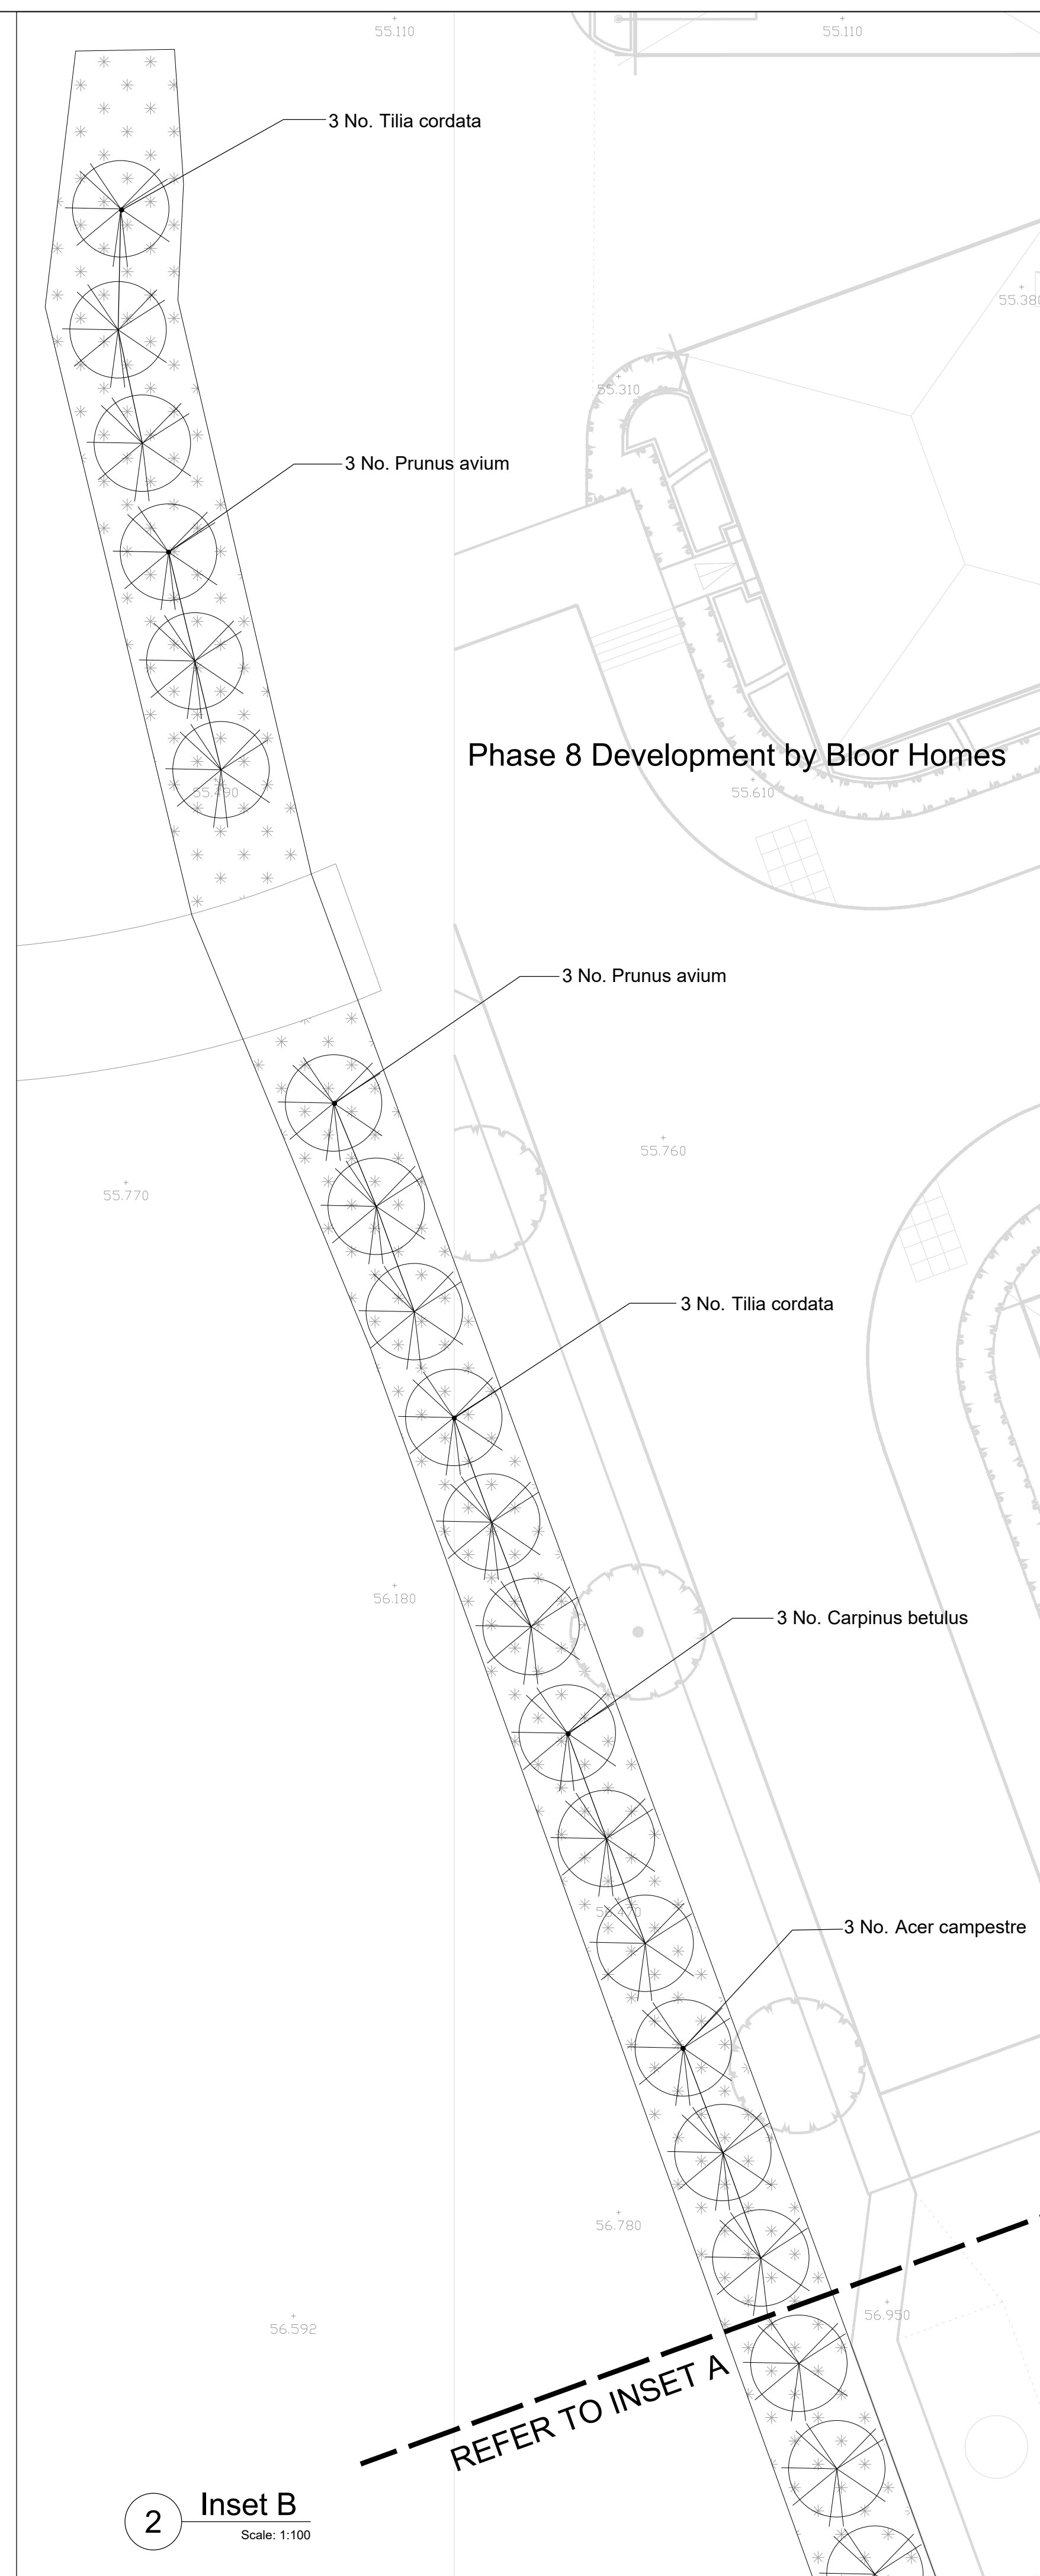


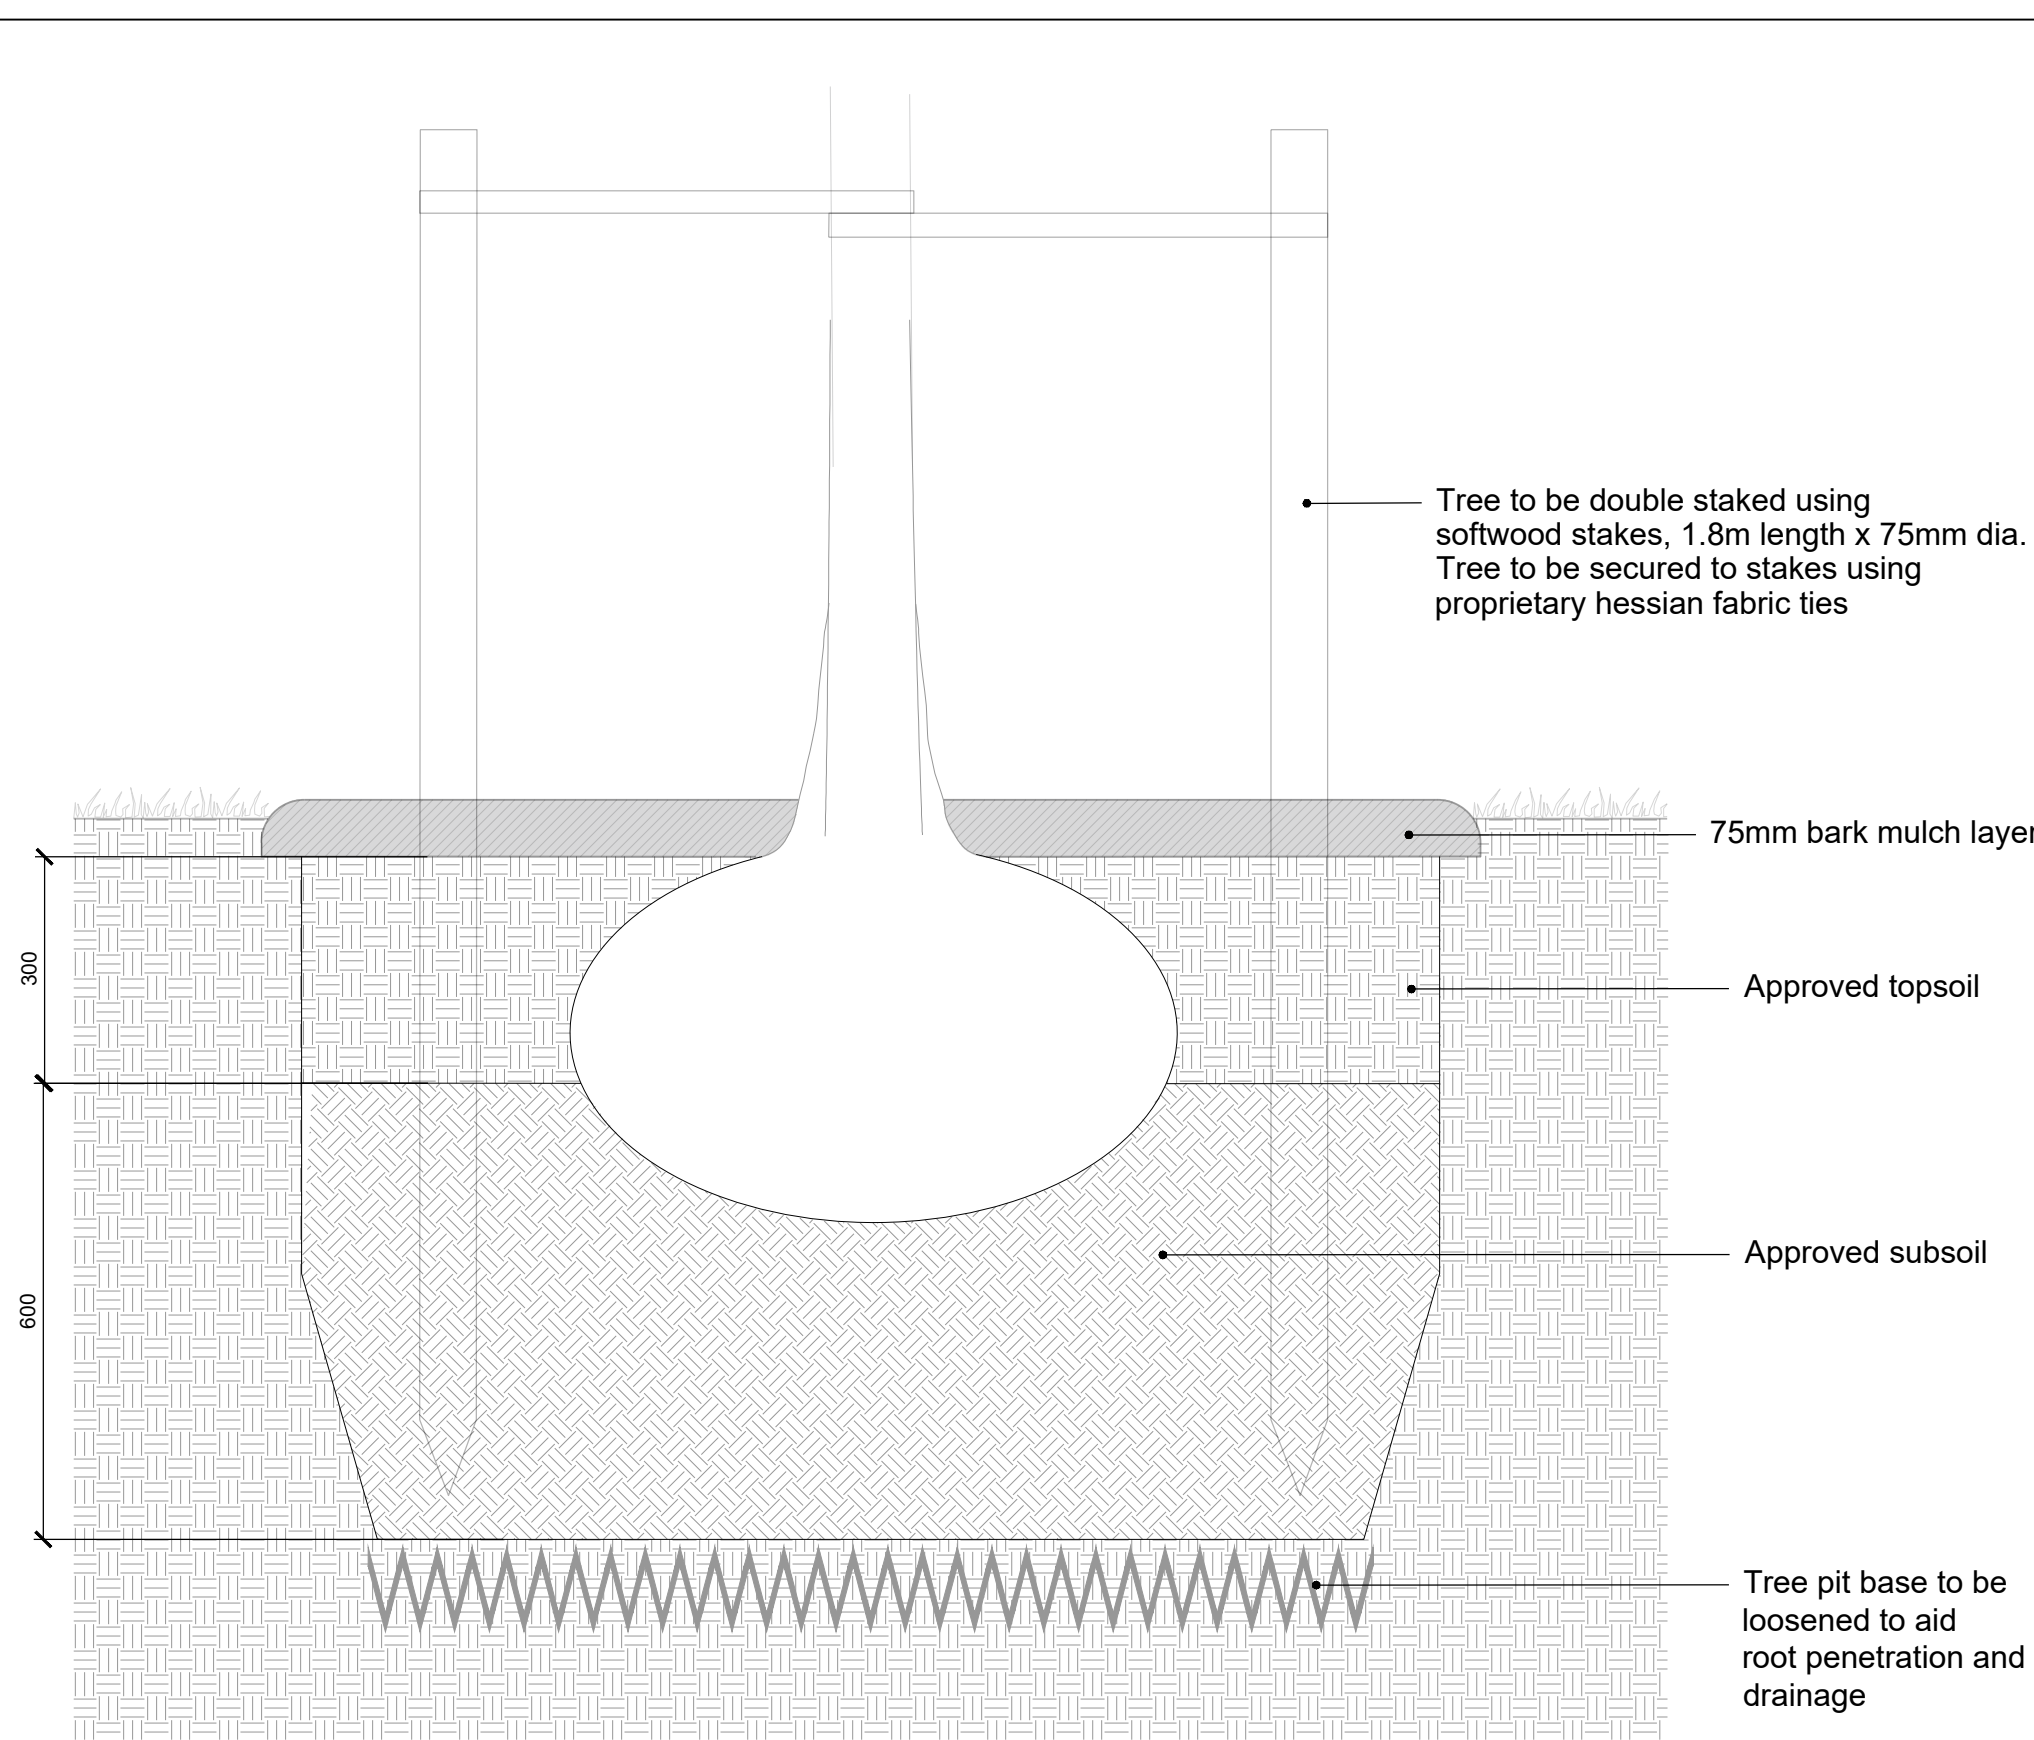






3 Standard Tree Pit- Typical Detail

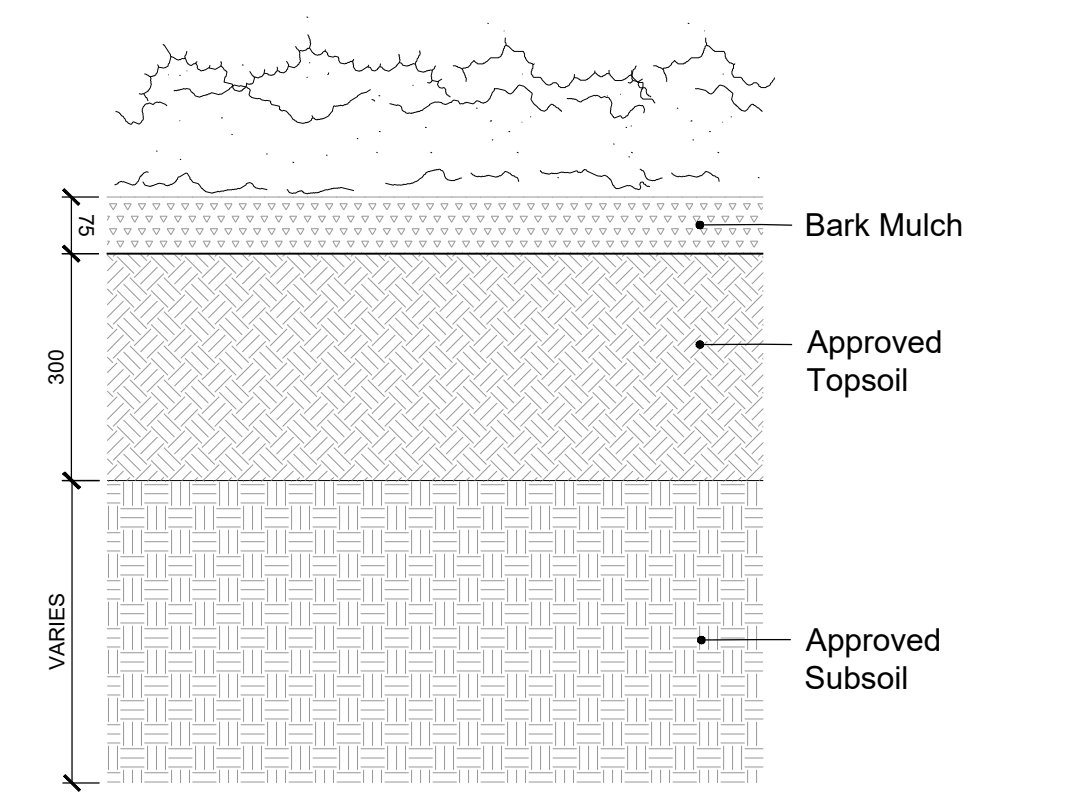


4 Scrub & Hedge Planting - Typical Detail

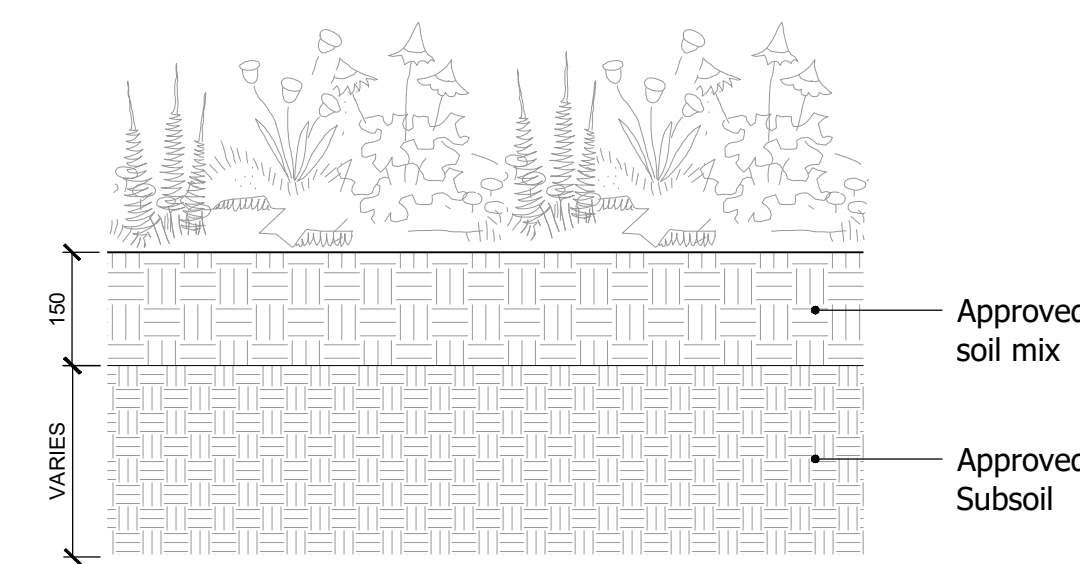


5 Species rich grassland- Typical Detail

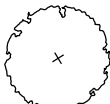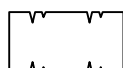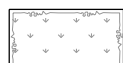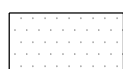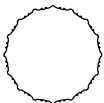- # LEGEND
- | | |
|---|--|
|  | Proposed trees. Select Standard tree, Girth 10-12cm, Height 300-350cm. |
|  | Proposed trees. Standard tree, Girth 8-10cm. |
|  | Proposed species rich native hedgerow.
Plant 2 staggered rows mixing the plants to make the hedge. Each row should be 30cm apart and each plant 40cm apart in each row. |
|  | Proposed species rich grassland 797 sqm.
Species-Rich Neutral Grassland Mix (UKHab g4c / NVC MG5) by Woodmanria or similar or approved. |
|  | Modified Grassland- EM34 Diverse Meadow Mix supplied by Emorsgate or similar or approved |
|  | Proposed mixed scrub area with native Standard tree, Girth 8-10cm, Height 200-300cm.
Species distribution as below: |
|  | Frangula alnus |
|  | Cornus sanguinea |
|  | Crataegus monogyna |
|  | Viburnum opulus |
|  | Corylus avellana |

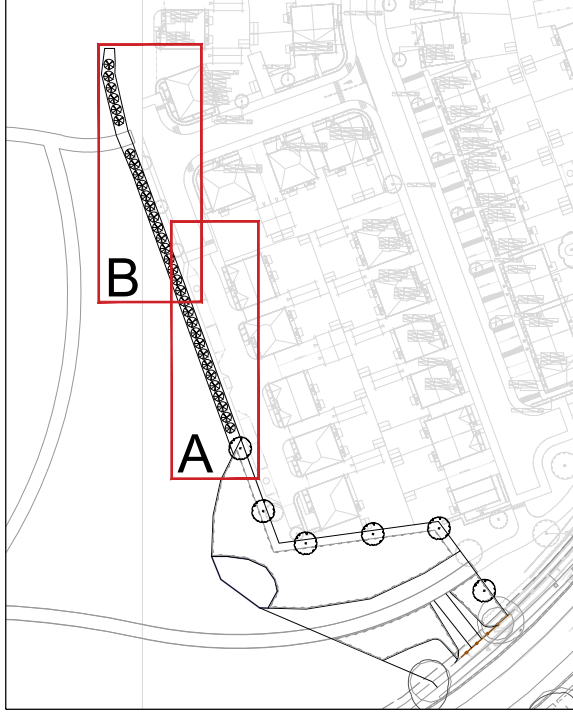

KEYPLAN- NTS

PRELIMINARY ISSUE

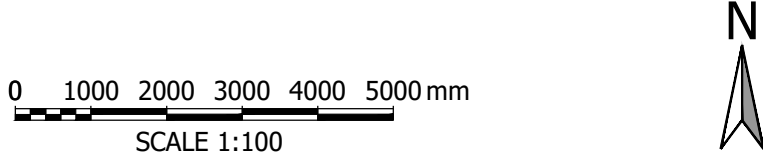

P02	ISSUED FOR PLANNING	22.12.2025	VS	RB	PB
P01	ISSUED FOR PLANNING	18.12.2025	VS	RB	PB
Rev	Description	Date	Dm / Chk / App		

Issuing Office

Tetra Tech Leeds

3 Sovereign Square, Sovereign Street,
Leeds, United Kingdom, LS1 4ER

Tel: +44 (0)11 3278 7111
www.tetratecheurope.com

Client

 **TETRA TECH**

Grainger plc

Project Name

BEREWOOD, WATERLOOVILLE
LONDON ROAD TOUCAN CROSSING

Sheet Title

LANDSCAPE PLANTING PLAN- SHEET 2

TTE Project Number	Drawn by	Date	Checked By	Date	Approved By	Date	Scale @ A1	Suitability
784-A097730	V5	Nov '25	RB	Nov '25	PB	Nov '25	AS SHOWN	S0
Client Project Number	Originator	Volume/Summary	Level/Location	Type/Code	Role	Number	Revision	
A097730	- TTE	- 00	- ZZ	- DR	- L	- 002	P02	
© Copyright Tetra Tech								TTE_MT_v1