

Tree Constraints Plan to be read in conjunction with
Tree Survey by
Arboricultural Consultant
Kim Gifford kim@treetesting.com
07831488456

Site: 1 Ferndale,Waterloooville, PO7 7NZ.

A3 1:300 Positions by GPS.


Key:

Root protection area

B Class/ Canopy

C Class/ Canopy

T= Tree id
G= Group id
H= Hedging

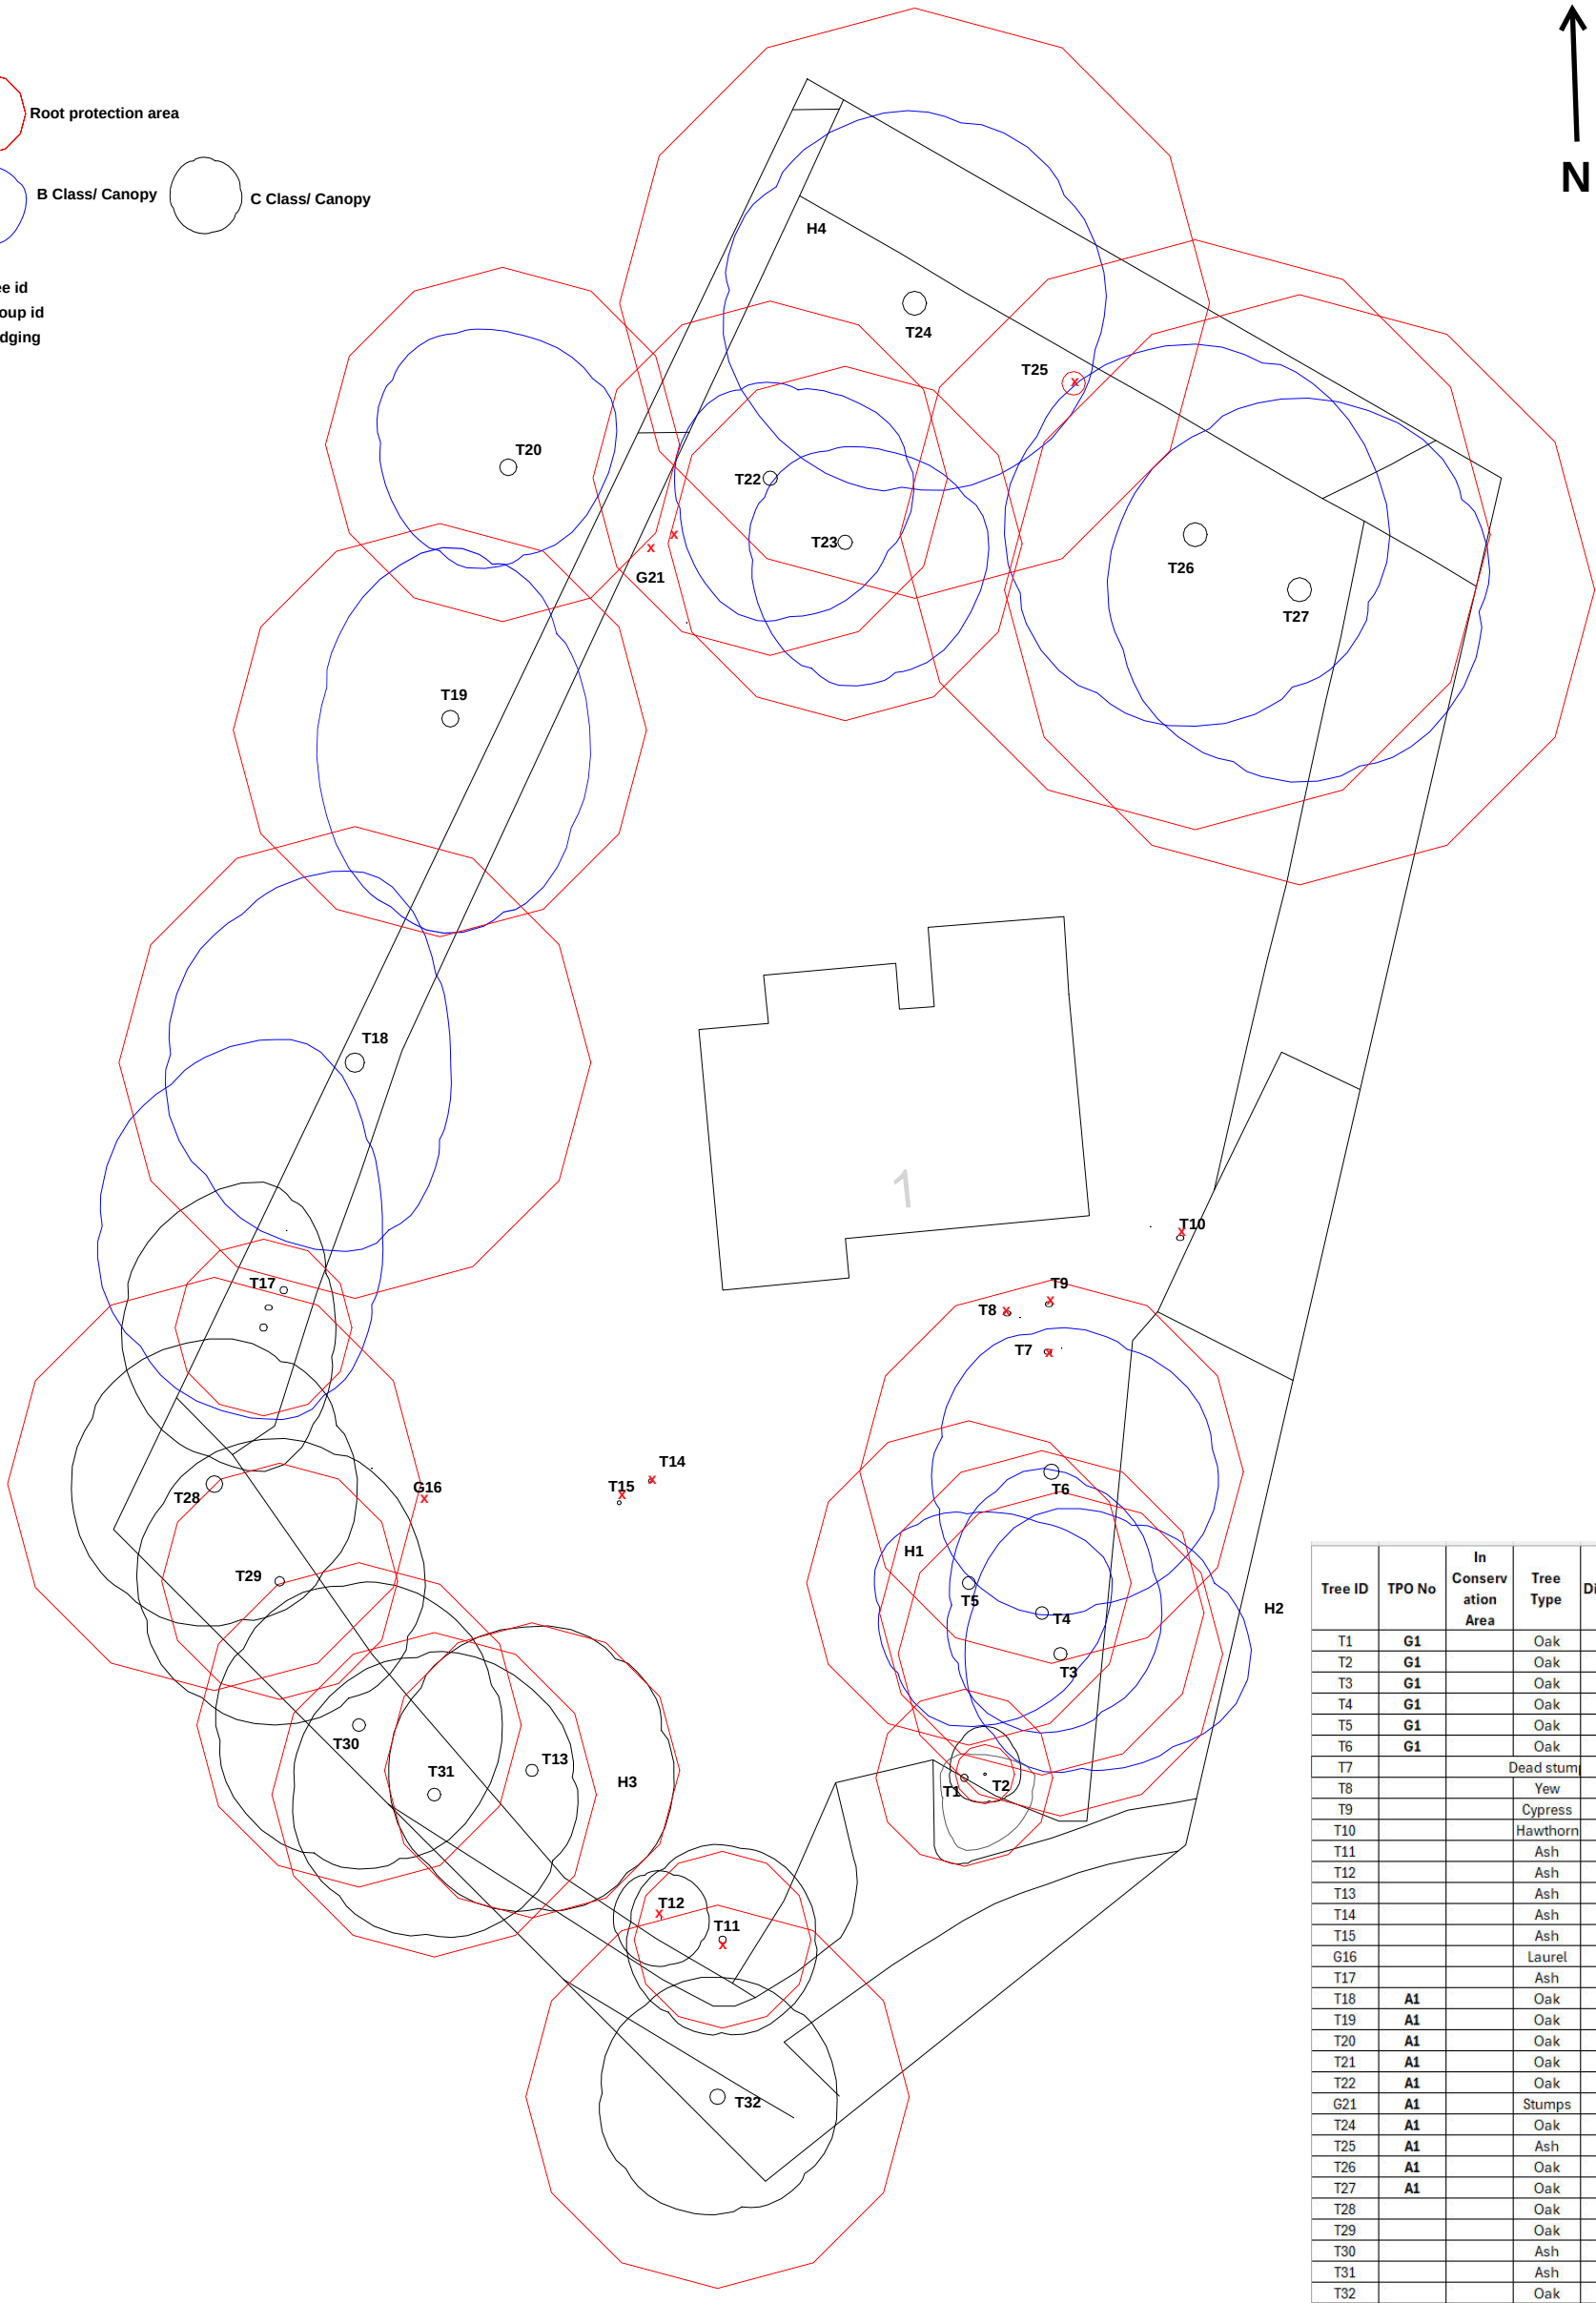

Tree ID	TPO No	In Conserv ation Area	Tree Type	Diameter	Root Protection area m2	Root Protection area radius m from stem
T1	G1		Oak	300	41	3.6
T2	G1		Oak	100	5	1.2
T3	G1		Oak	550	137	6.6
T4	G1		Oak	550	137	6.6
T5	G1		Oak	550	137	6.6
T6	G1		Oak	650	191	7.8
T7			Dead stump	400	72	4.8
T8			Yew	300	41	3.6
T9			Cypress	200	18	2.4
T10			Hawthorn	250	28	3
T11			Ash	300	41	3.6
T12			Ash	150	10	1.8
T13			Ash	500	113	6
T14			Ash	150	10	1.8
T15			Ash	150	10	1.8
G16			Laurel	150	10	1.8
T17			Ash	300	41	3.6
T18	A1		Oak	800	290	9.6
T19	A1		Oak	800	290	9.6
T20	A1		Oak	700	222	8.4
T21	A1		Oak	600	163	7.2
T22	A1		Oak	600	163	7.2
G21	A1		Stumps			
T24	A1		Oak	1000	452	12
T25	A1		Ash	400	72	4.8
T26	A1		Oak	1000	452	12
T27	A1		Oak	1000	452	12
T28			Oak	700	222	8.4
T29			Oak	400	72	4.8
T30			Ash	550	137	6.6
T31			Ash	550	137	6.6
T32			Oak	650	191	7.8