


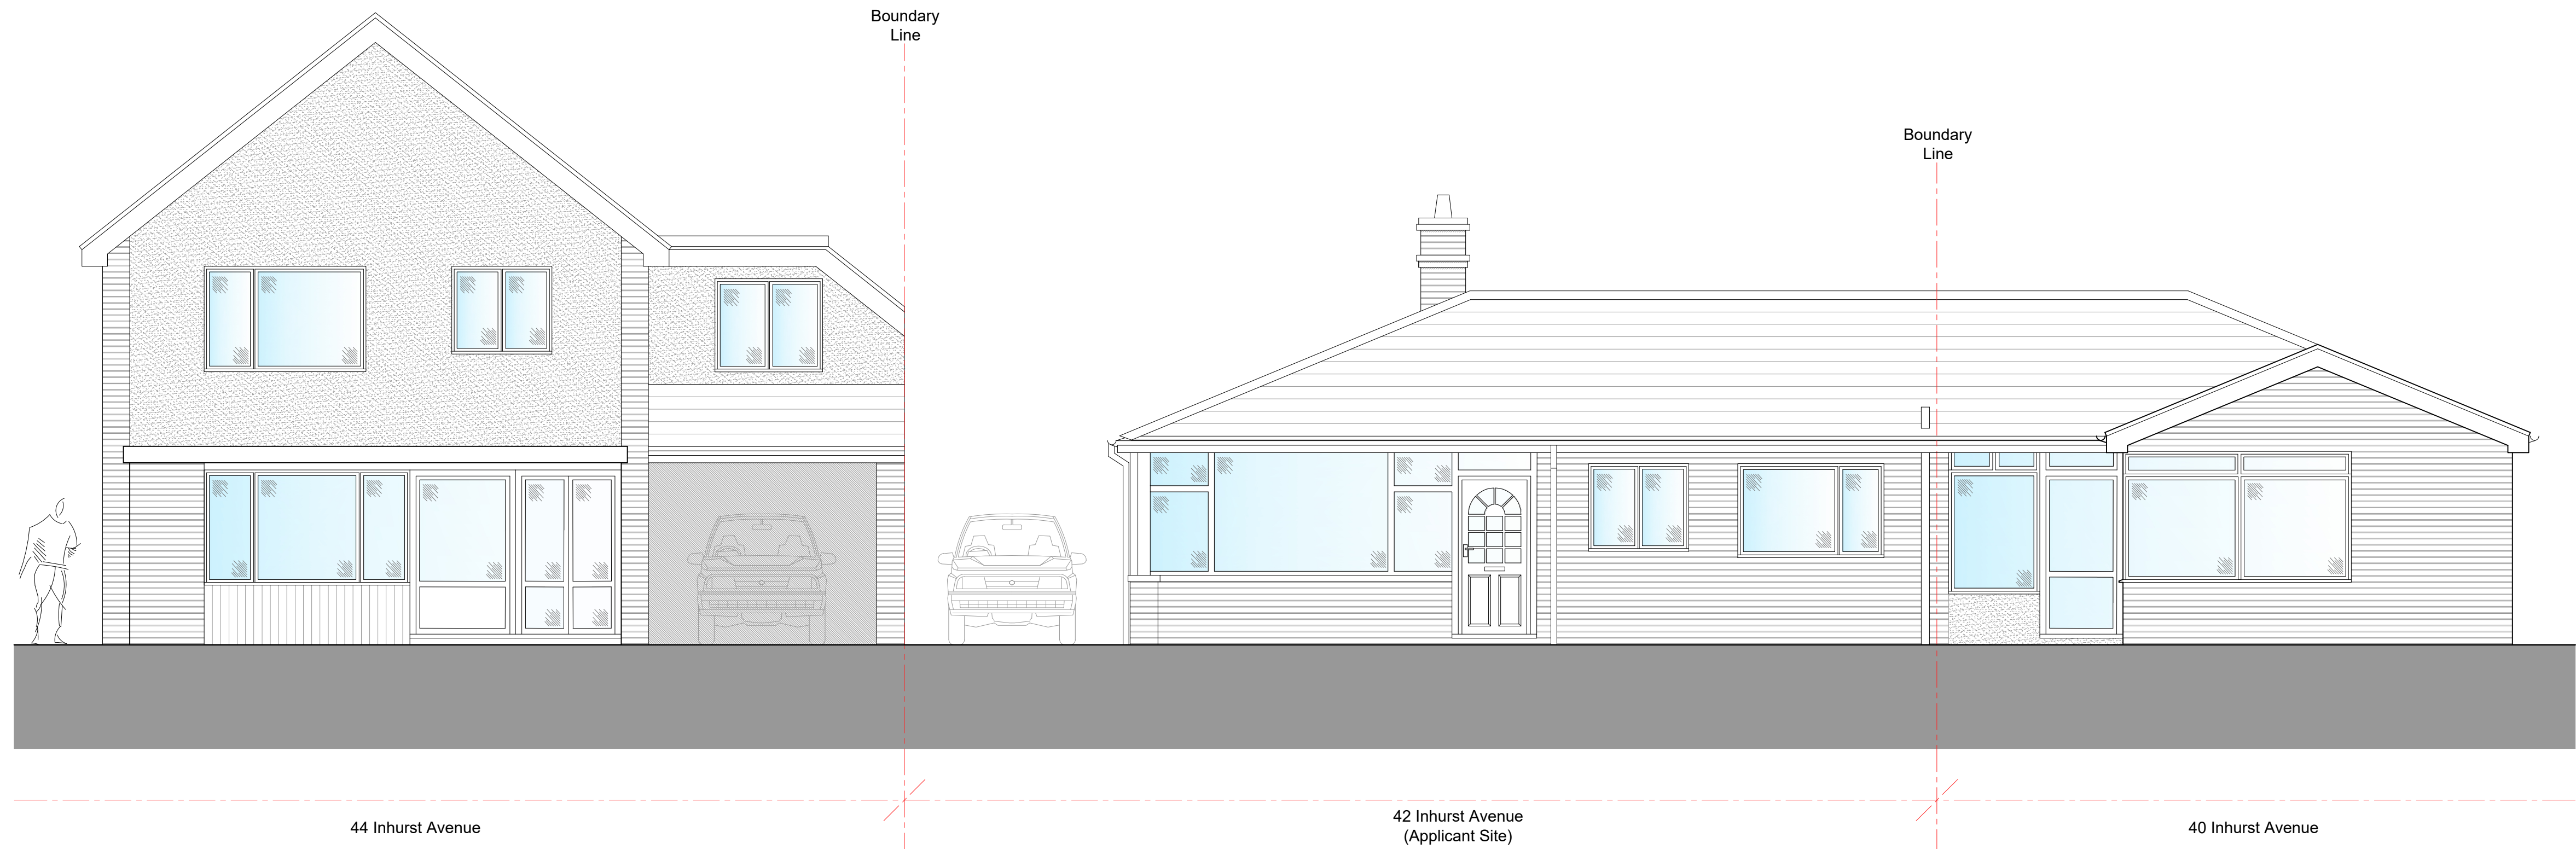

As Existing Front (South) Street Elevation
1:50



As Proposed Front (South) Street Elevation
1:50

notes:


revisions:

-
-
-
-
-
-
-

Kay Eyre
42 Inhurst Avenue
Waterlooville
drawing information

title: Existing & Proposed
Street Scene

status: Preliminary
date: June 2025
scale: 1:50 @ A1
drawn: SCR
chk'd: -

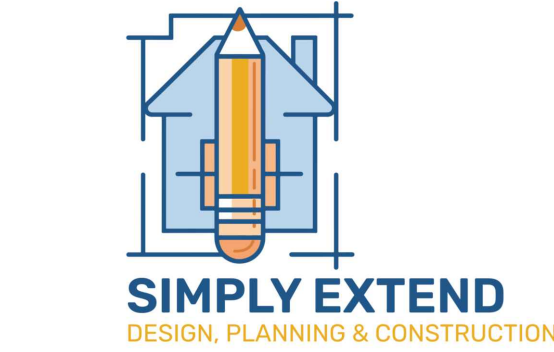

job: 1173 dwg: 1400 rev: /

NOTE: The contractor is responsible for checking all site dimensions and levels. These should be checked prior to the ordering of any components and before the commencement of the works. All discrepancies should be brought to the attention of the Contract Administrator