


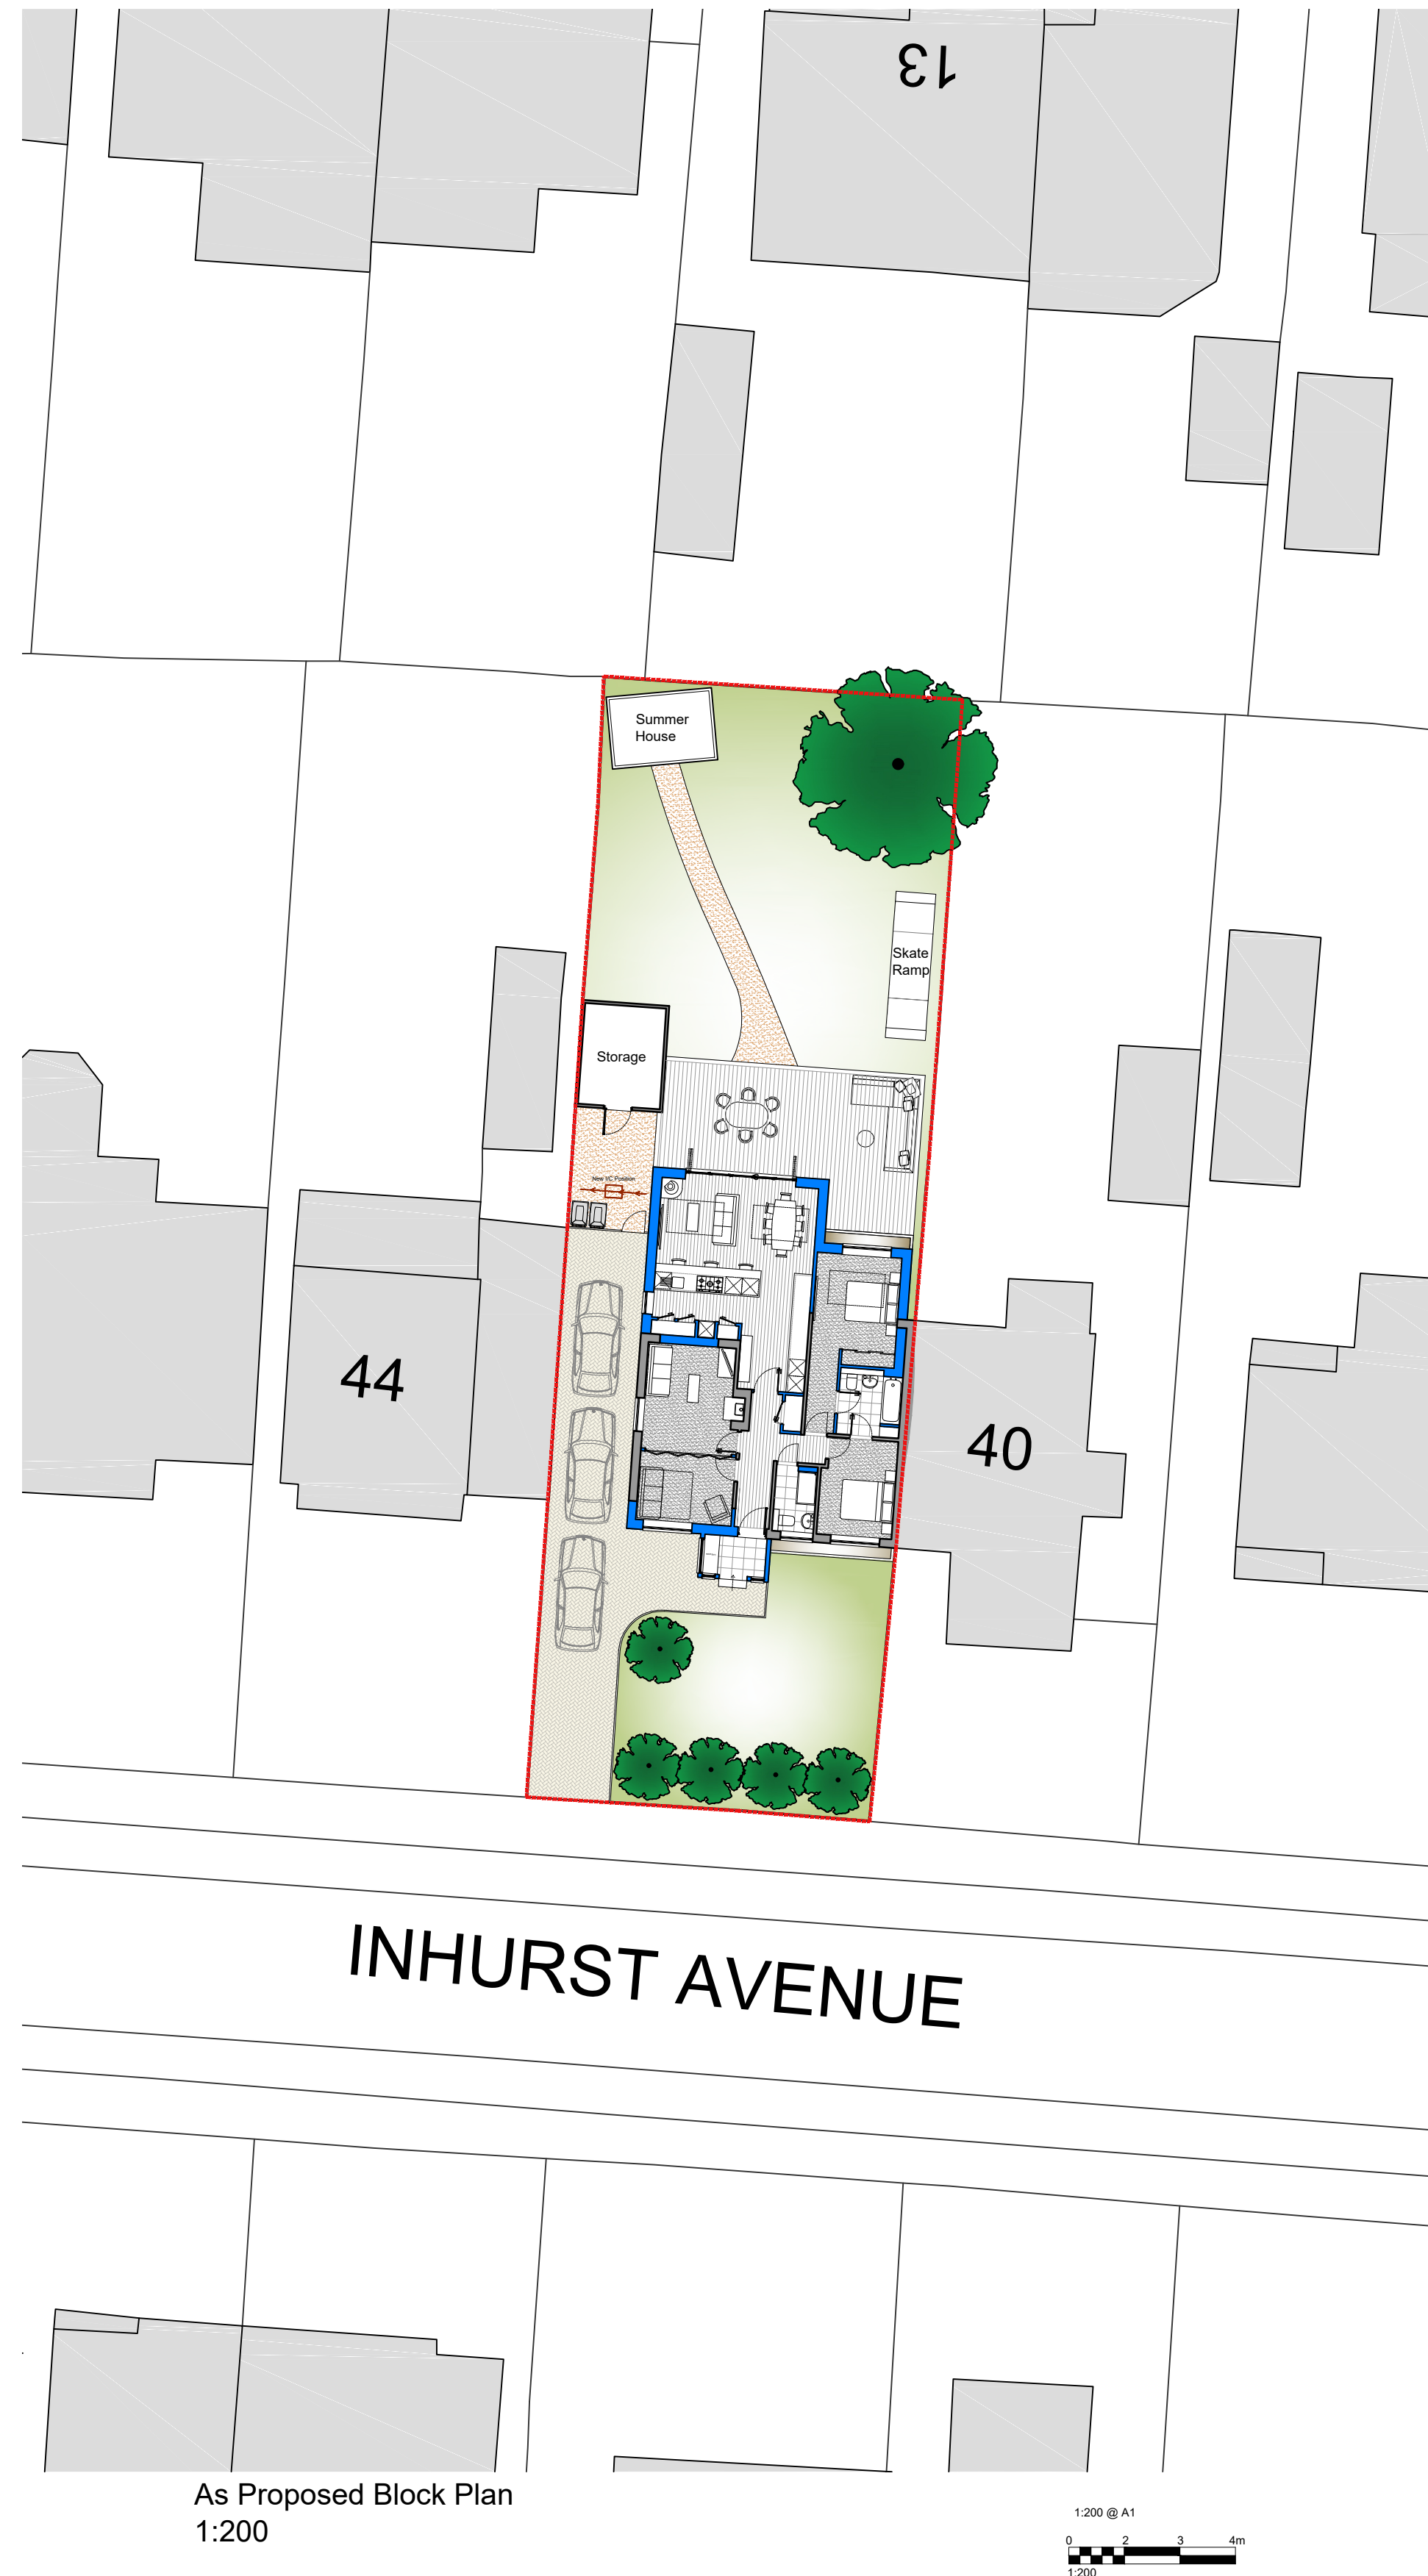

As Proposed Block Plan
1:200

1:200 @ A1
0 2 4m
1:200

notes:

LEGEND


revisions:

*
*
*
*
*
*
*

Ordnance Survey, (c) Crown Copyright 2014. All rights reserved. Licence number 100022432

Kay Eyre
42 Inhurst Avenue
Waterlooville
drawing information title: Proposed Block Plan

status: Preliminary
date: June 2025
scale: 1:200 @ A1
drawn: SCR
chk'd: -

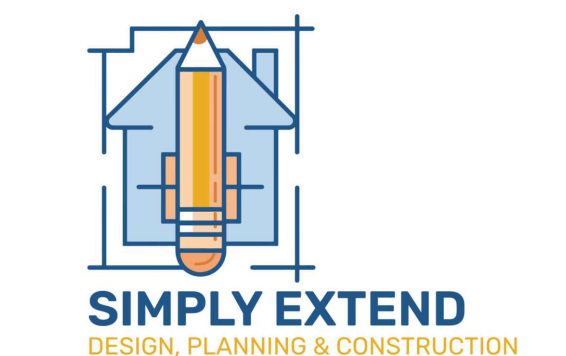

job: 1173 dwg: 1201 rev: /

NOTE: The contractor is responsible for checking all site dimensions and levels. These should be checked prior to the ordering of any components and before the commencement of the works. All discrepancies should be brought to the attention of the Contract Administrator