



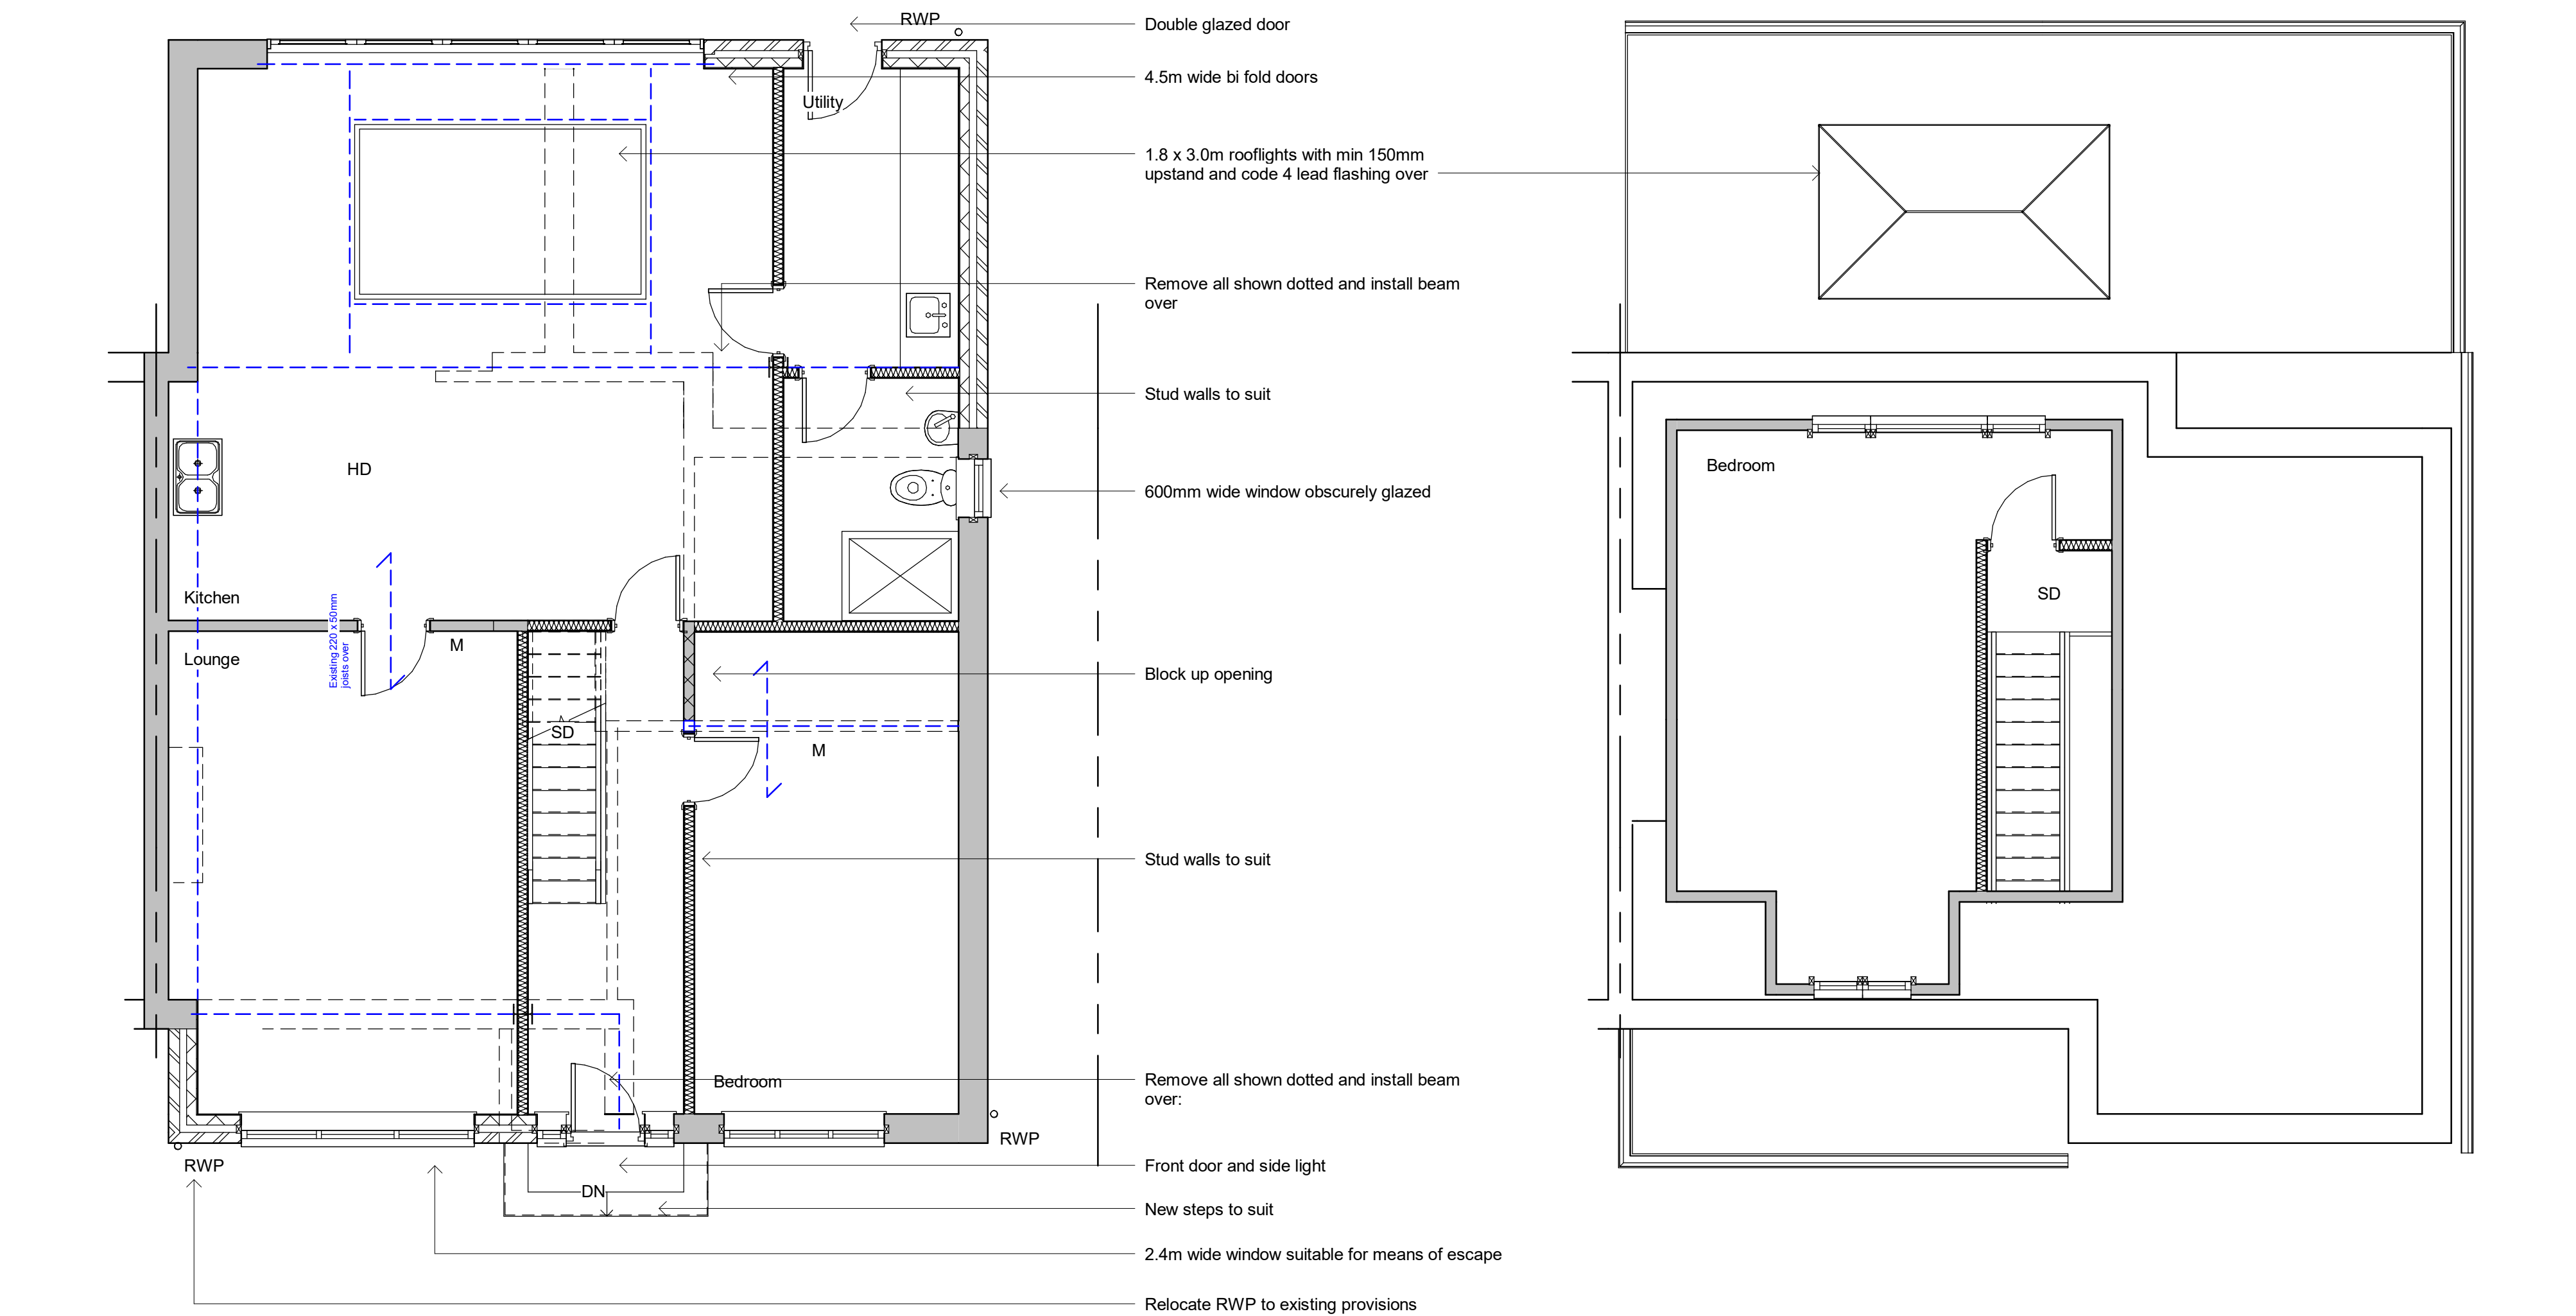

Revisions

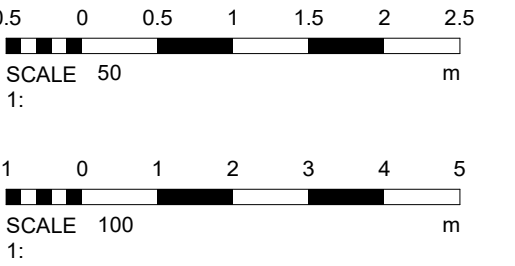

Materials

Drawing Number 2022/31 Sheet 1 of 1

Size A1 Scale 1:50, 1:100

Project
Proposed details
February 2022

Job Title
30 Shaftesbury Avenue
Purbrook
Waterlooville
PO7 5HP

Do Not scale from this drawing except for planning as photocopies will be subject to distortion
Drawings to be read in conjunction with all other Designers and structural engineers contract drawings and specifications: Any discrepancies must be brought to the attention of the Designer immediately.
The contractor must verify all dimensions by site measurement before ordering materials or manufacturing components
Substitute materials and products to those named will be acceptable if proven to be of equal or higher performance and not in conflict with other elements

M.J.Humphrey
Ltd



Mel Humphrey MRICS, MBEng
9 Aldsworth Avenue
Goring By Sea
West Sussex
BN12 4XQ
Adam Humphrey
230 Dominion Road
Worthing
West Sussex
BN14 8JL

Mel@mjhumphrey.co.uk
07701055182
Adam@mjhumphrey.co.uk
07812419142