


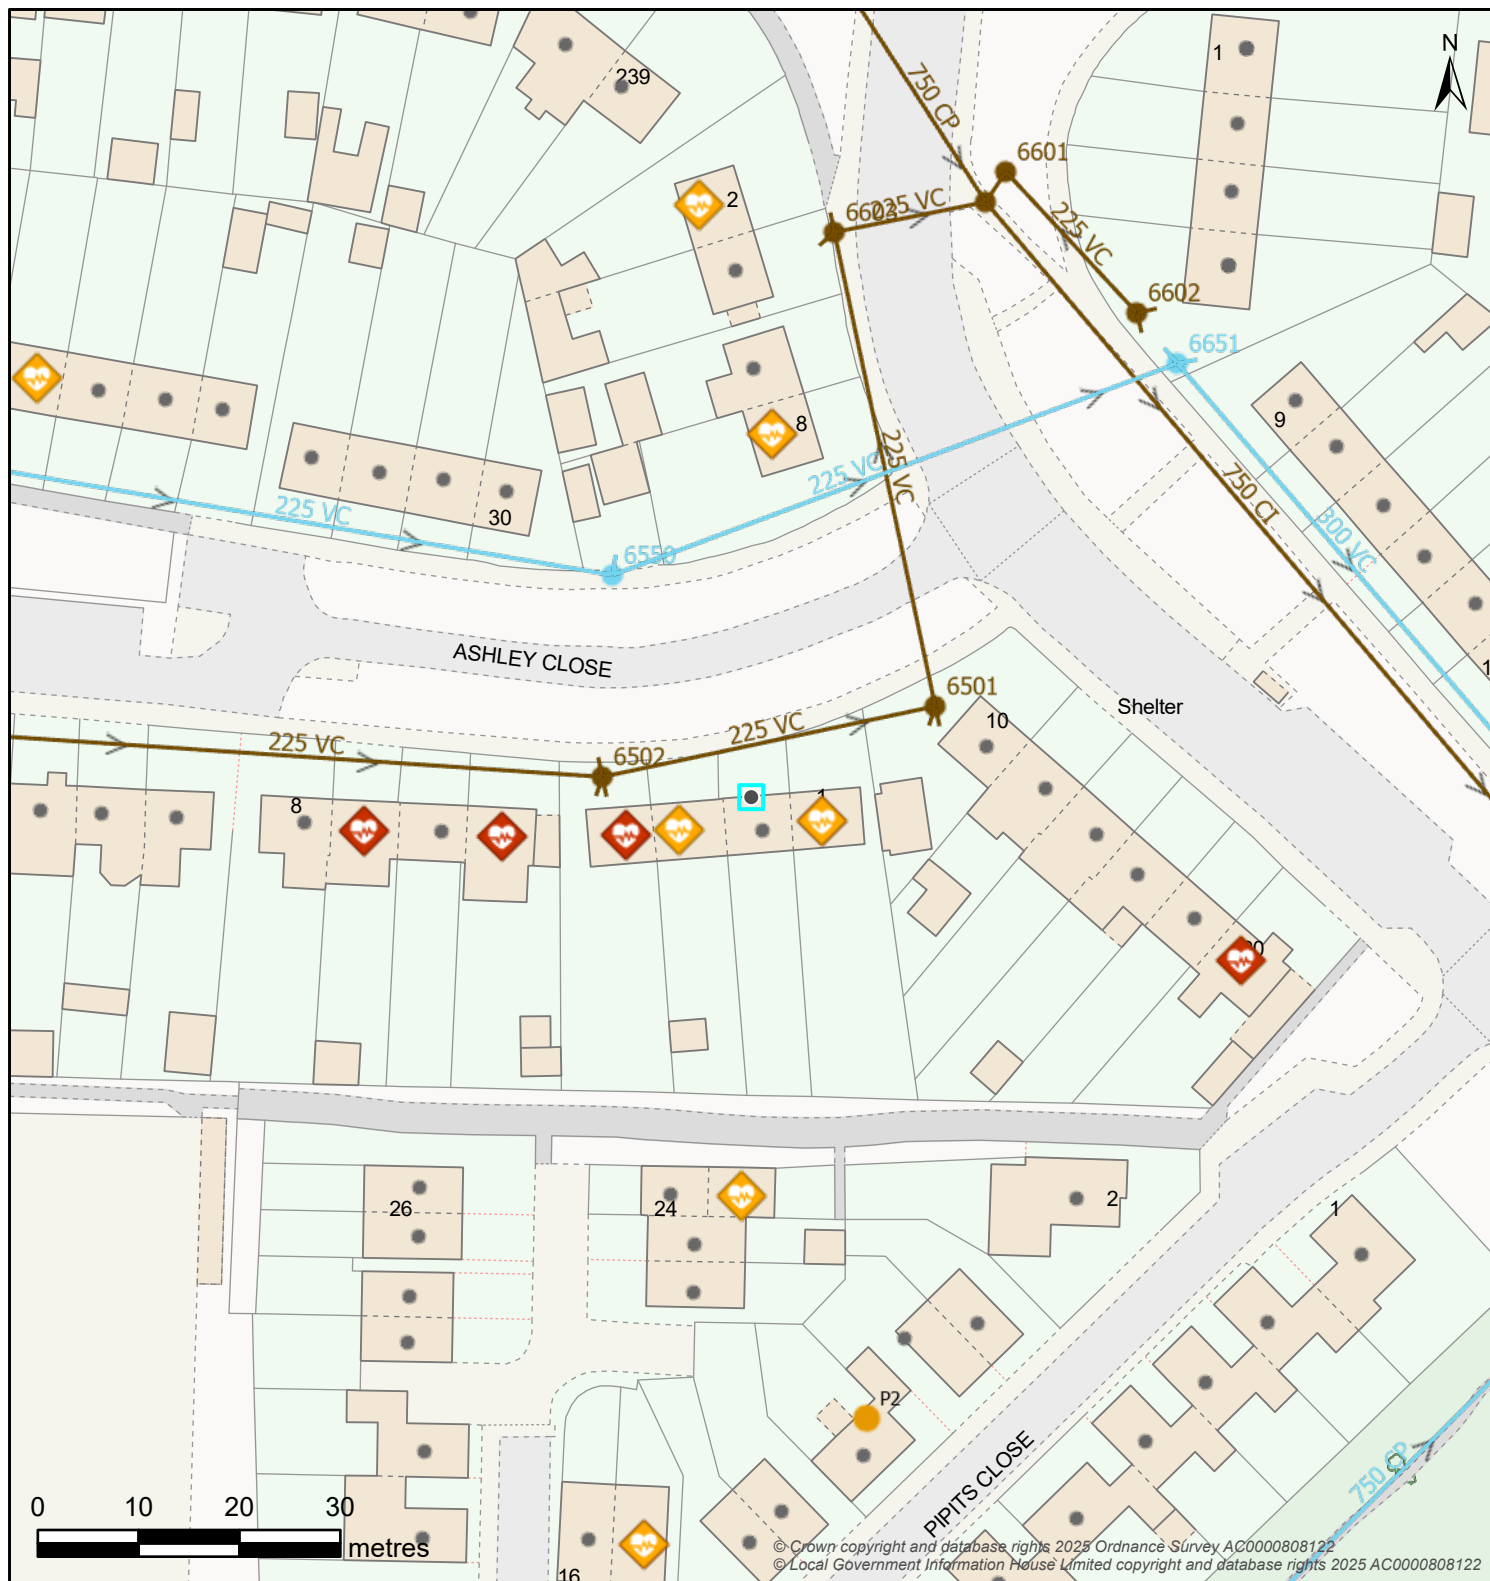

Controllable Valve			Flow Control			Inlet-Outfall					
 Damboards	 Penstock	 Valve	 Anti Flood Device	 Pumped Anti Flood Device	 Reflux Valve	 Inlet	 Outfall				
Manhole											
 BIF Bifurcation	 Cascade	 CP Catchpit	 Head Of Public Sewer	 IC Interceptor Chamber	 Manhole	 S Soakaway	 WO Washout				
Outfall Headworks		Overflow Chamber		Pipe Bridge		Pumping Station					
 Outfall Headworks	 CSO Combined Sewer Overflow	 EMO Emergency Overflow	 Pipe Bridge		 Micro Pumping Station	 Pumping Station					
Sewer Level Monitor		Storage		Treatment Works		Weir		Wastewater Site			
 Sewer Level Monitor	 Storm Tank	 Tidal Storage Tank		 Treatment Works		 Weir		 Wastewater Site			
Wastewater Pipe				Wastewater Use		Developer Services					
 Culverted Water Course		 Syphon		 Foul		 Build Over Agreement				 Section 104	
 Drain		 Tank Sewer		 Combined		 Catchment				 Sub-Catchment	
 Outfall		 Trunk Sewer		 Sludge							
 Overflow		 Vacuum Main		 Treated Effluent							
 Rising Main		 Decommissioned Pipe		 Surface Water							
 Sewer				 Private							

Map Title: SW Print

Printed By: Anne.McFarlane2

Date Printed: 13/02/2026

Map Scale: 750

The information provided is believed to be correct but is provided on an 'as is' basis and without any warranty or condition express or implied, statutory or otherwise as to its quality or fitness for purpose. Actual positions of assets should always be determined on site.

