


		15 Harbour Court Langstone Havant
project	client	WJCJ Ltd.
	title	Tree Protection Plan
dwg		BJH 03/04
scale		1:200 @ A3
date		February 2026
job		1452
drawn by		bjh
10 Southleigh Grove, Hayling Island, Hampshire PO11 0SH 07875 520881 bernieharverson@gmail.com		

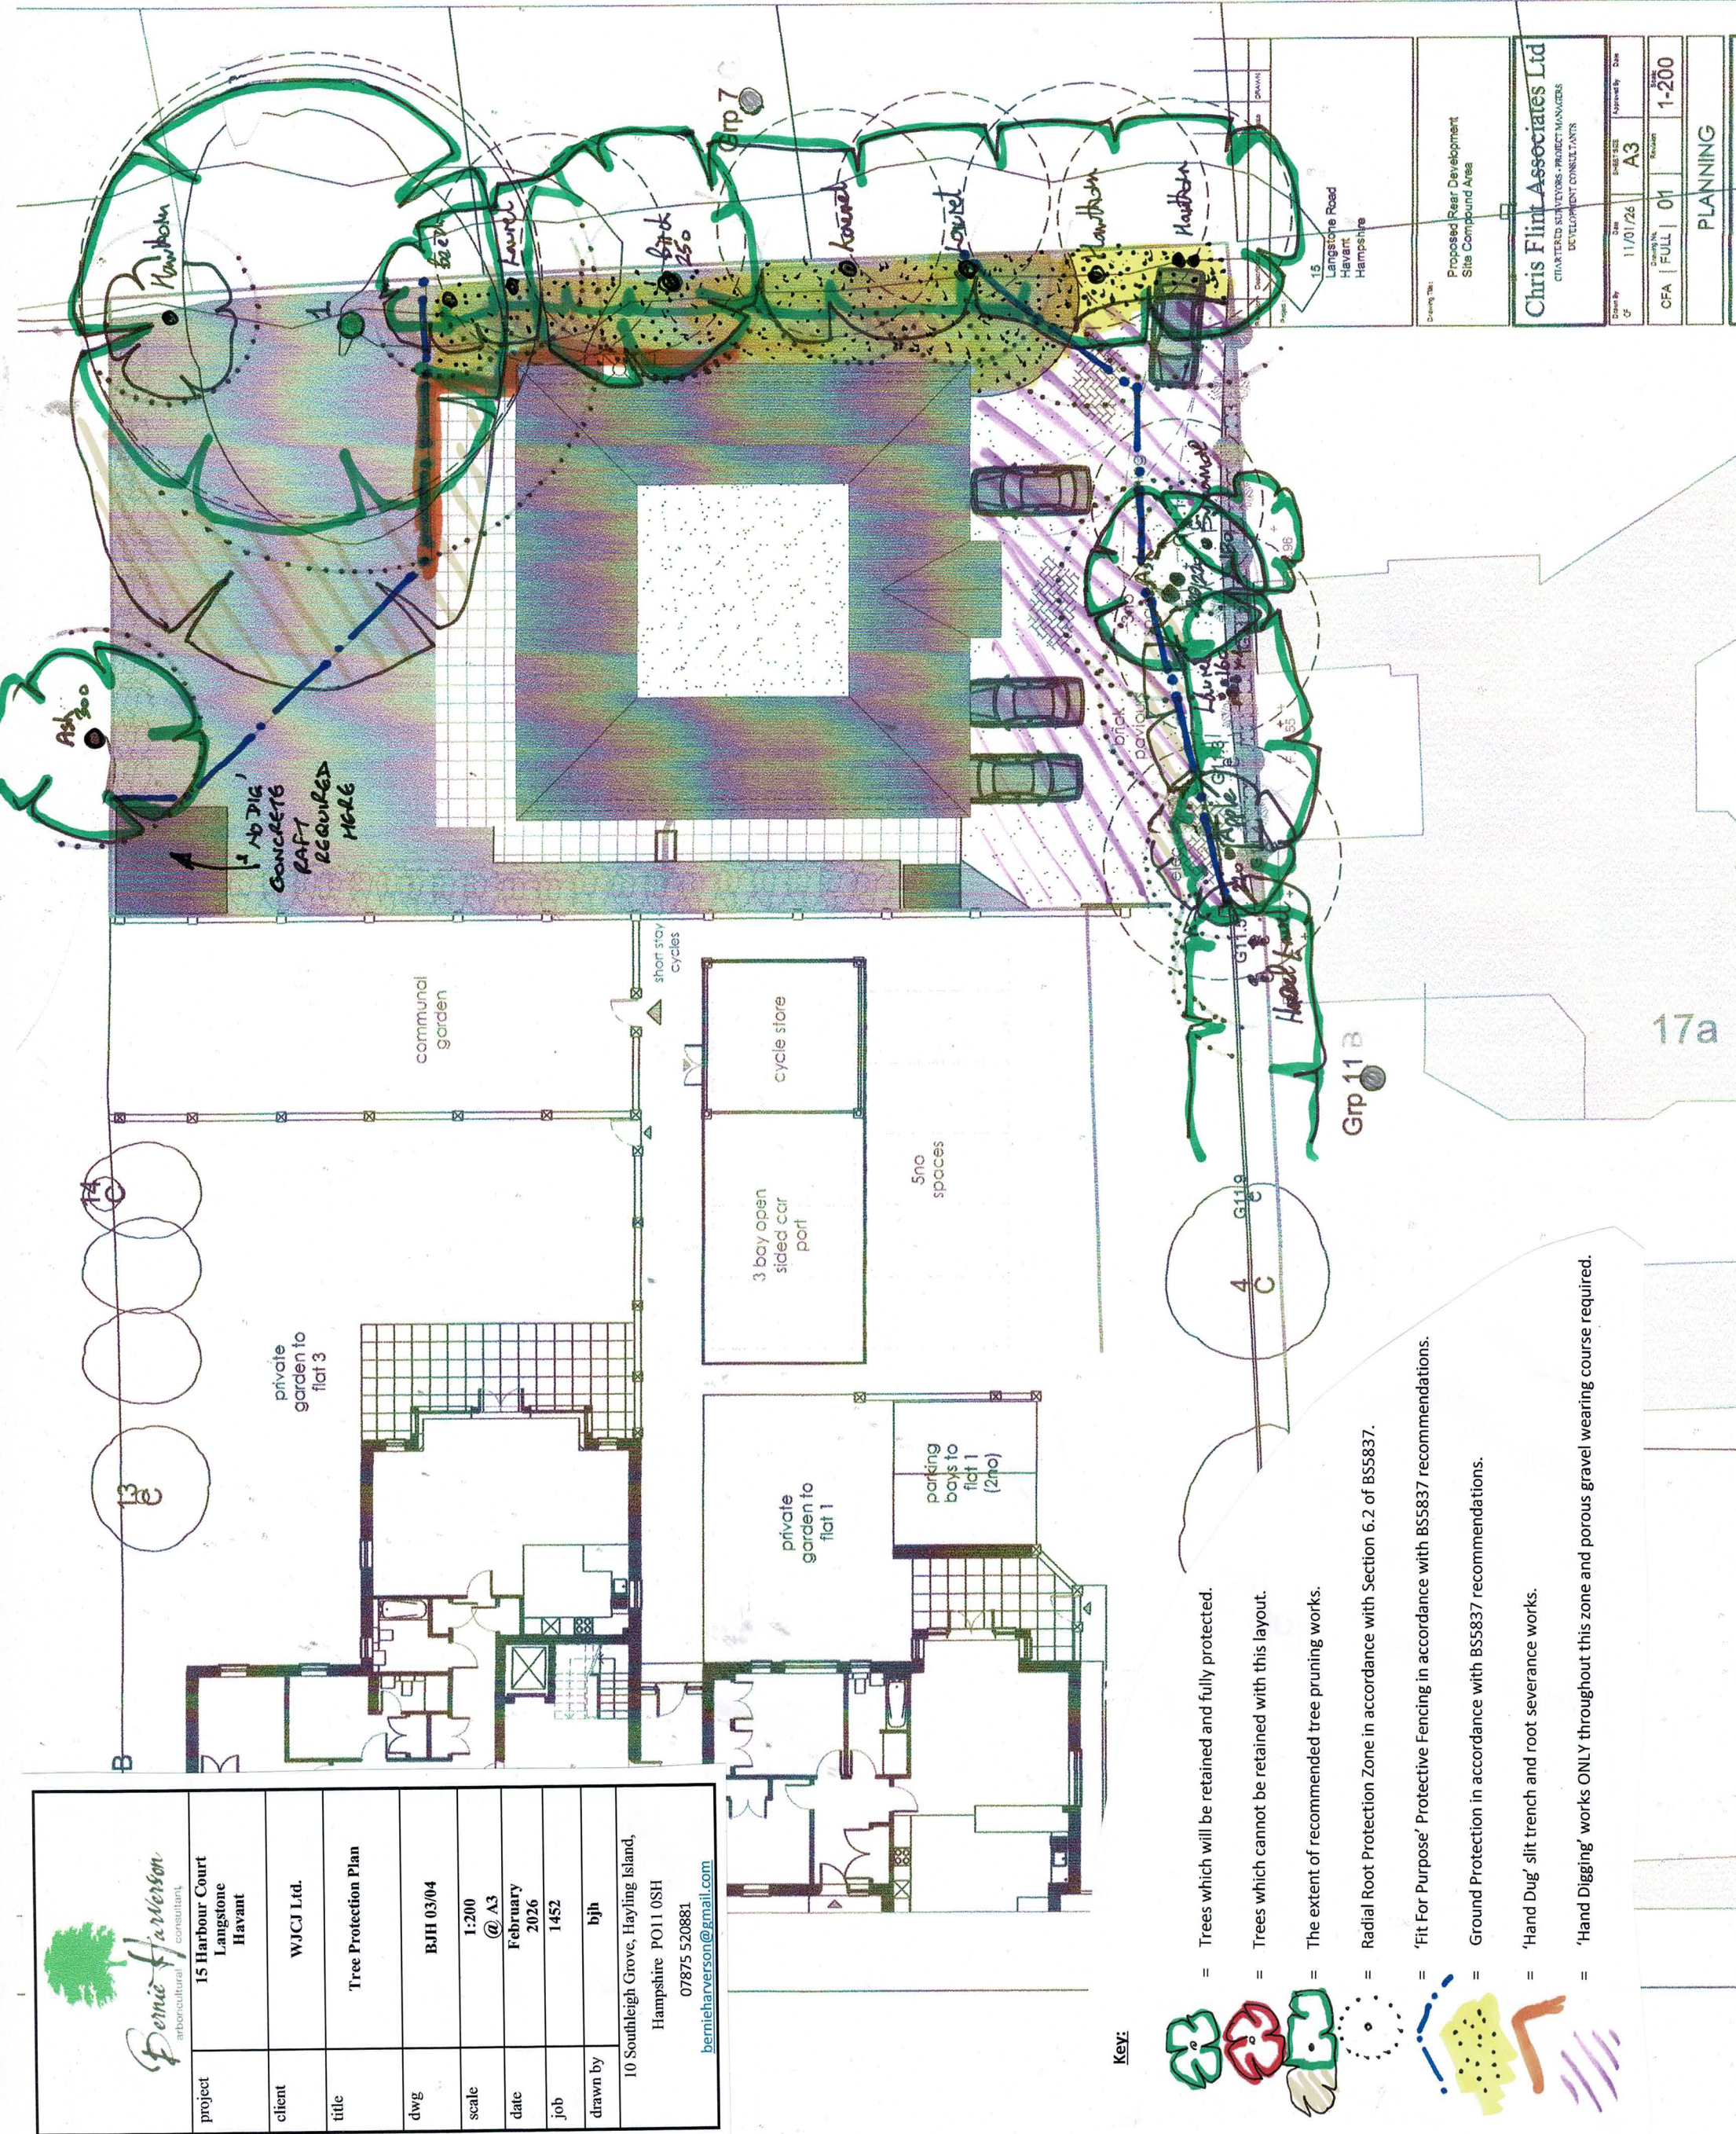

Key:

- Trees which will be retained and fully protected.
- Trees which cannot be retained with this layout.
- The extent of recommended tree pruning works.
- Radial Root Protection Zone in accordance with Section 6.2 of BS5837.
- 'Fit For Purpose' Protective Fencing in accordance with BS5837 recommendations.
- Ground Protection in accordance with BS5837 recommendations.
- 'Hand Dug' slit trench and root severance works.
- 'Hand Digging' works ONLY throughout this zone and porous gravel wearing course required.

Drawing Title: Proposed Rear Development Site Compound Area		Drawn By: CF	Check By: A3	Approved By: Date
Chris Flint Associates Ltd CHARTERED SURVEYORS / PROJECT MANAGERS DEVELOPMENT CONSULTANTS		11/01/26	A3	
CFA FULL 01		Revision	1-200	
PLANNING				