

Legend:

Development Boundary


BS5837 Tree Protection Fencing is outside of all RPAs

Improved Rooting Conditions

Tree Crown Spreads

Tanks

Broadmarsh
Highways
Depot

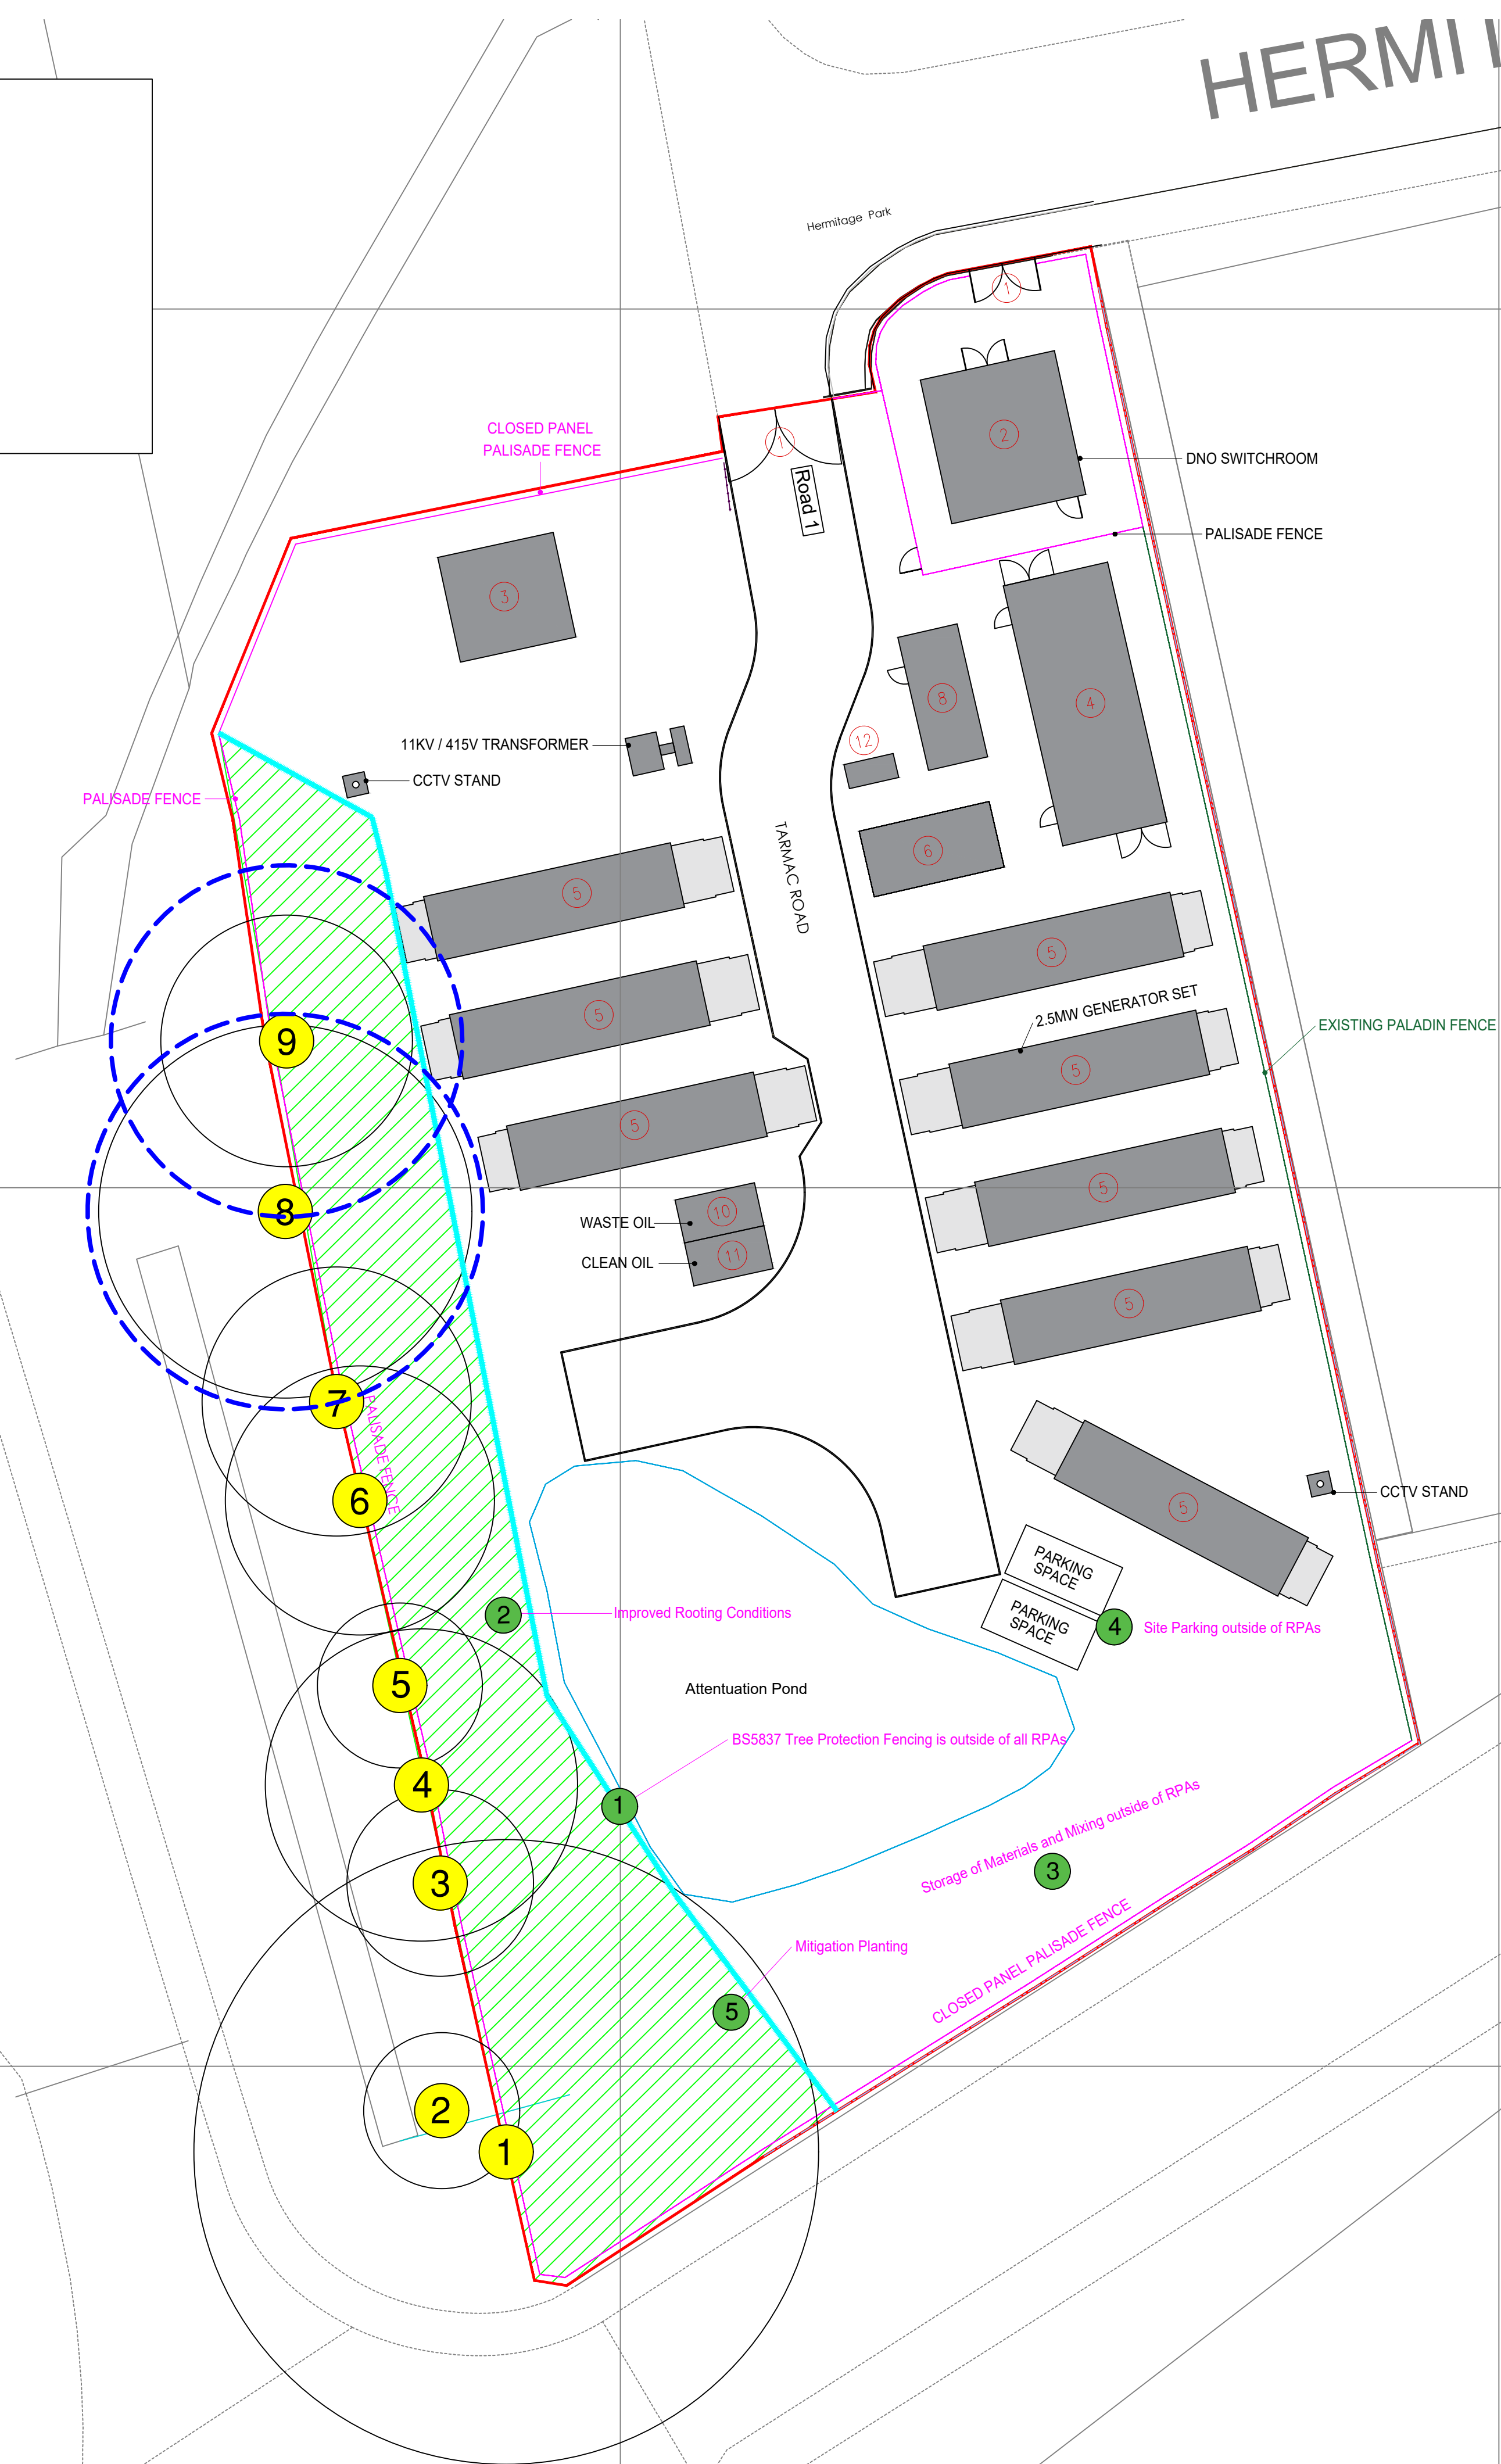

**ELECTRIC LAND**
FOUNDATION PROPERTY & CAPITAL GROUP

SITE ADDRESS:
14-16 Great Pulteney Street
London
W1F 9ND

SITE:
Hermitage Park
Harts Farm Way
Havant

TITLE:
Havant Gas Project
Tree Survey Plan

SCALE AT A1: 1:200	DATE: 05/02/2026	DRAWN: ND	CHECKED: FL
PROJECT NO: XX	DRAWING NO: XX	REVISION: G	