


J09 No. 2019-16
FILE LOCATION: H:\Engineering\CELT Projects\Leigh Park\2019-16 Bushy Lease to Dunsbury Park\Drawings\Current\HBC-2016-19-PD - Bushy Lease Design V2.dwg

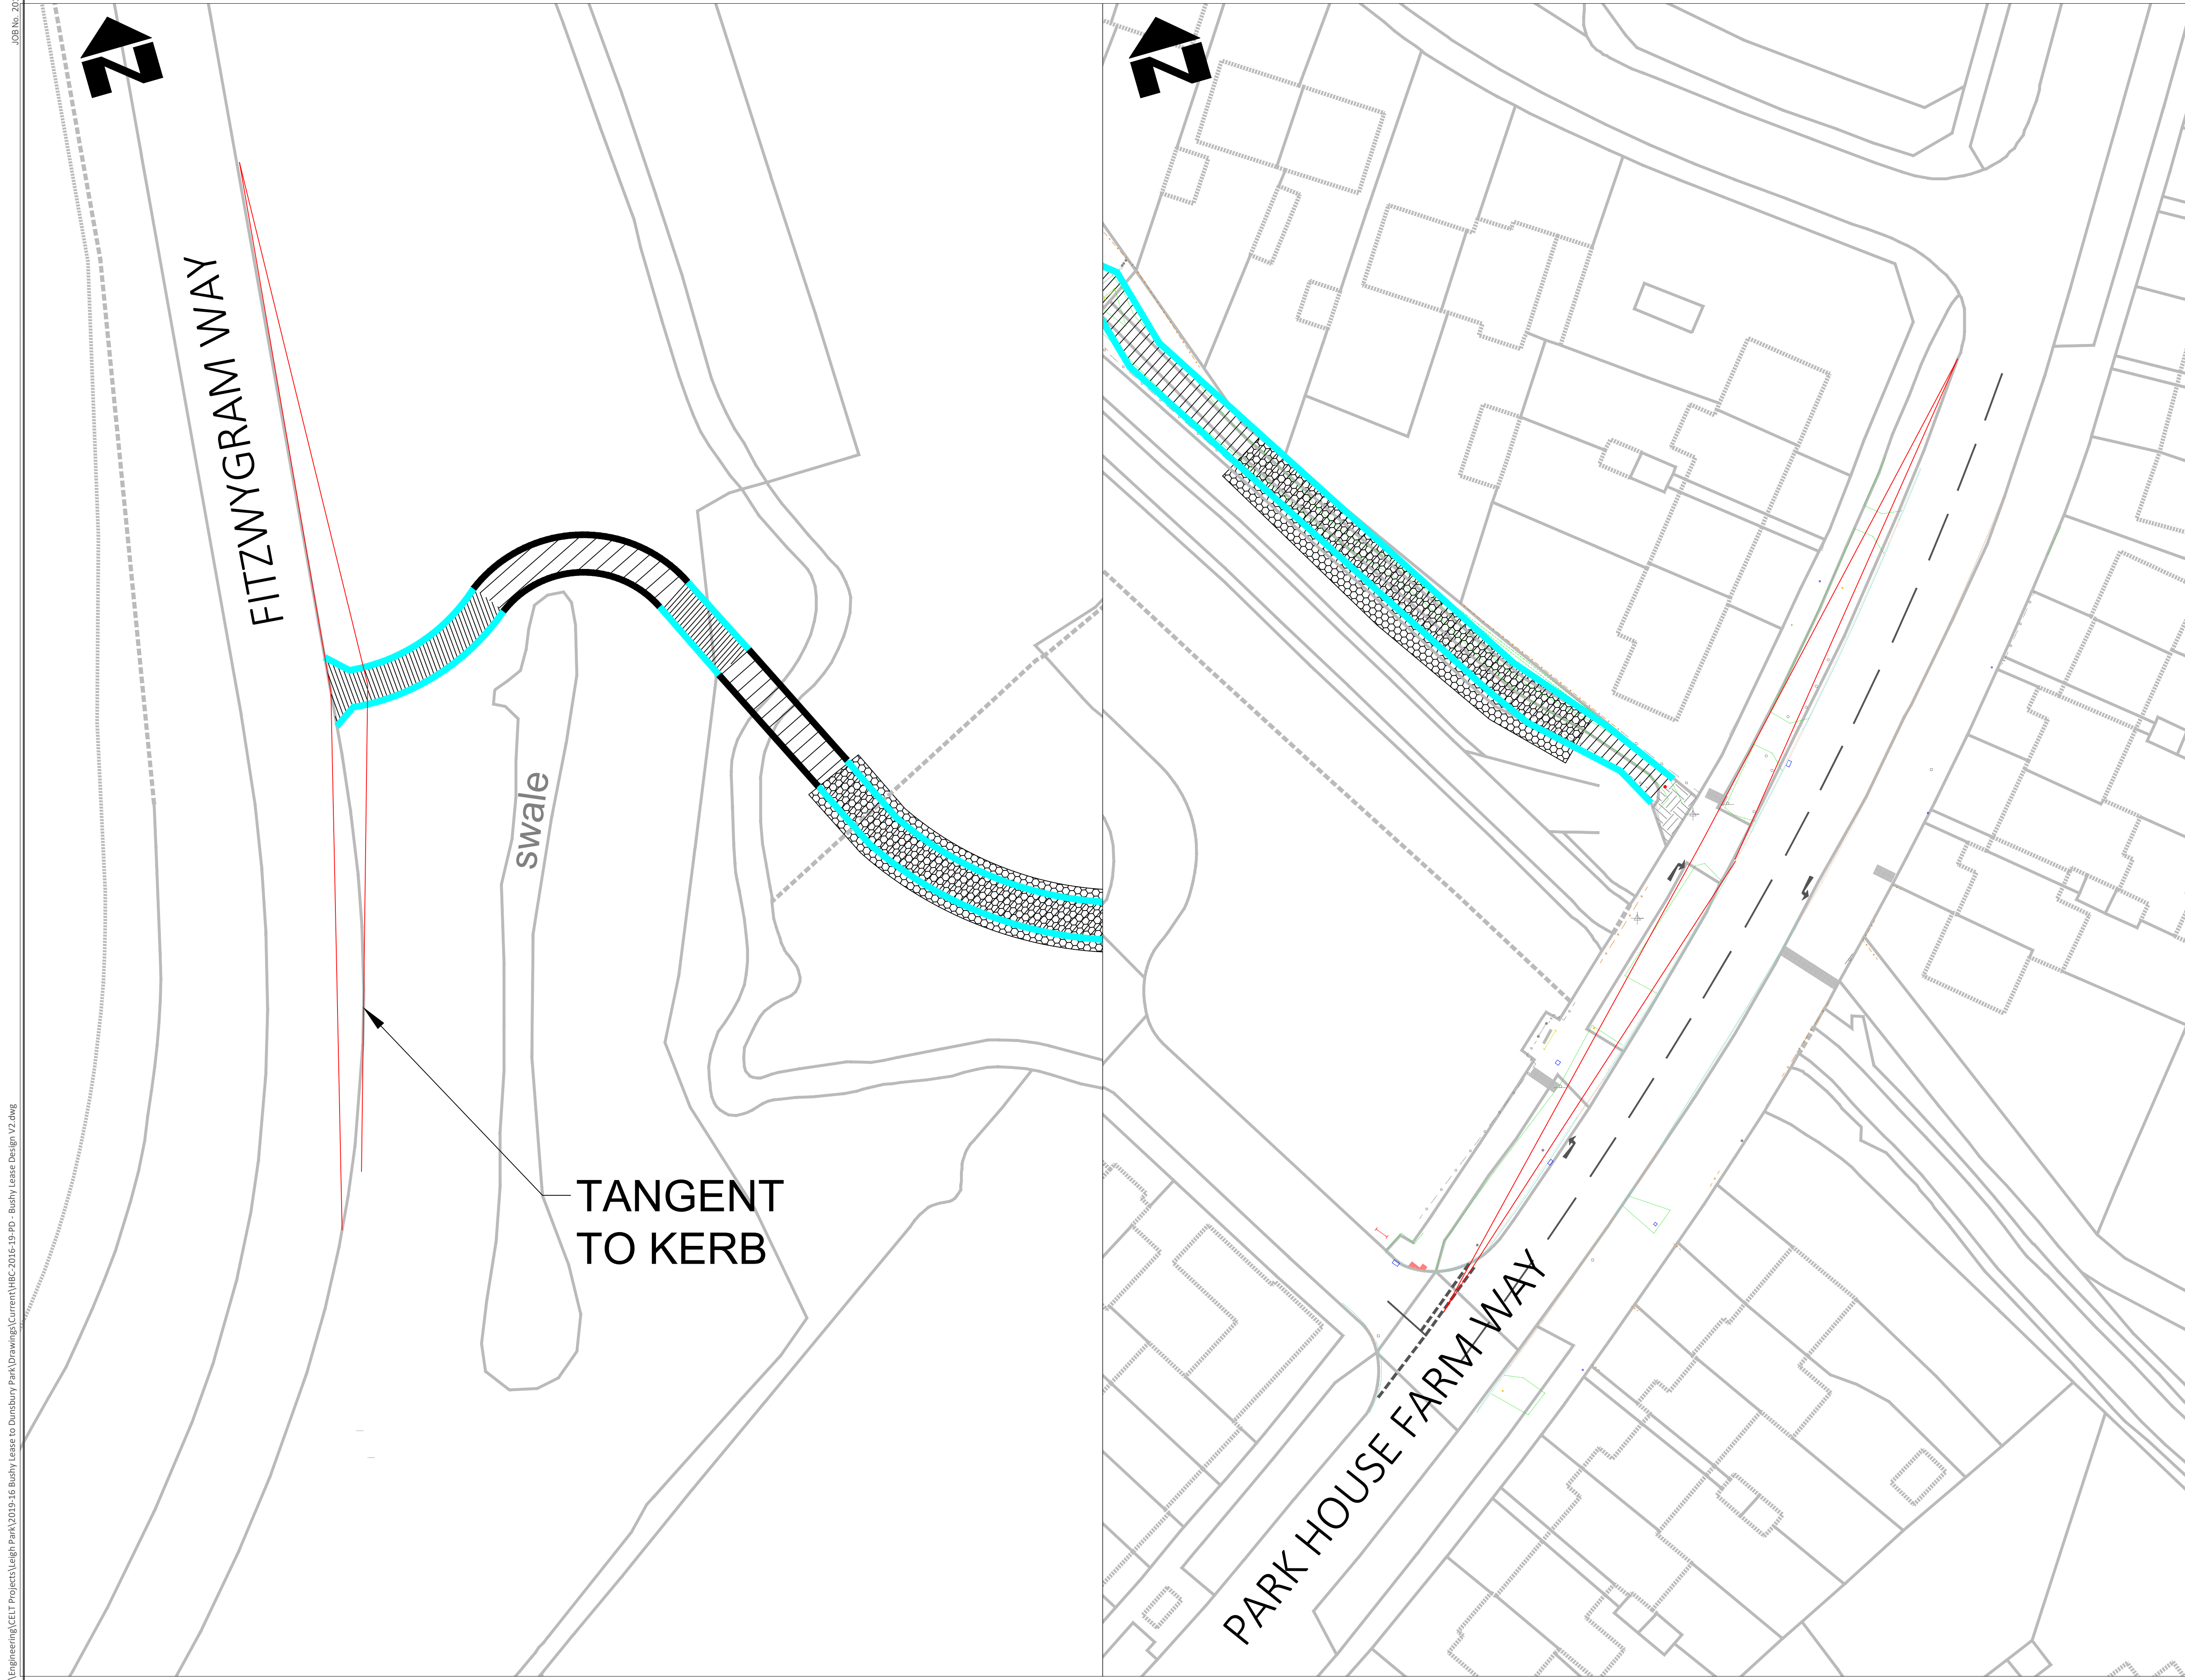

- NOTES**
1. CONTRACTORS RESPONSIBILITY TO PRINT TO CORRECT SCALE
 2. ALL DIMENSIONS ARE IN METRES UNLESS OTHERWISE STATED
 3. THE SPEED LIMIT IS 30mph ON BOTH FITZWYGRAM WAY AND PARKHOUSE FARM WAY
 4. SET-BACK DISTANCES (X-DISTANCES) OF 2.5m FOR CYCLISTS AND 3m FOR EQUESTRIANS AS SET OUT IN HCC's TECHNICAL GUIDANCE NOTE T03 WERE USED TO PRODUCE THE VISIBILITY SPLAYS. THE CORRESPONDING Y-DISTANCE FOR 30mph ROADS IS 43m. FOR CLARITY ONLY THE 3m X-DISTANCE IS SHOWN.
 5. LOCATION OF WORKS:
 - 5.1. LOCATION:
FITZWYGRAM WAY
GRID REFERENCE: SU 69743 08861
WHAT3WORDS: vibrate.blog.extra
EASTING / NORTHING: 469743, 108861
NEAREST POSTCODE: PO7 8HX
 - 5.2. LOCATION:
PARK HOUSE FARM WAY
GRID REFERENCE: SU 70214 08250
WHAT3WORDS: mime.fetch.rear
EASTING / NORTHING: 470214, 108250
NEAREST POSTCODE: PO9 4DP

- LEGEND**
- VISIBILITY SPLAY
 - ▨ PROPOSED FOOTWAY / CYCLEWAY
 - ▨ PROPOSED BRIDGE AND BOARDWALK

SAFETY, HEALTH AND ENVIRONMENT INFORMATION
Hazards and risks normally associated with the works detailed on this drawing are not specifically noted. To be considered at detailed design stage.

SPECIAL CONSIDERATIONS AND POTENTIAL RISK/HAZARDS SHOWN THUS

FURTHER INFORMATION CONTAINED IN RISK REGISTER WITHIN CONTRACT

Havant BOROUGH COUNCIL
Public Service Plaza
Civic Centre Road
Havant, Hampshire PO9 2AX
Telephone: 023 9244 6019
Email: celt@havant.gov.uk
Internet: www.havant.gov.uk

CELT Civil Engineering & Landscape Team

SCHEME BUSHY LEASE - FITZWYGRAM WAY TO PARK HOUSE FARM WAY

DRAWING TITLE VISIBILITY SPLAYS

SCALE @ A1 1:250	DESIGNED/DRAWN SI	CHECKED DMW	APPROVED SM
ORIGINAL SIZE A1	DATE 03.02.25	DATE 06.02.25	DATE 30.10.25

DRAWING NUMBER	CLIENT NUMBER	ORIGINATOR	PROJECT NR	TYPE	ID.SERIES	SERIES TOTAL
	HBC	-2019-16	-PD-	00013		1
						REV

REPRODUCED FROM THE ORDNANCE SURVEY MAPING WITH THE PERMISSION OF THE CONTROLLER OF HER MAJESTY'S STATIONERY OFFICE CROWN COPYRIGHT IS UNAUTHORISED REPRODUCTION INFRINGES CROWN COPYRIGHT AND MAY LEAD TO PROSECUTION ON CIVIL PROCEEDINGS
HAVANT BOROUGH COUNCIL, AC00008086P