
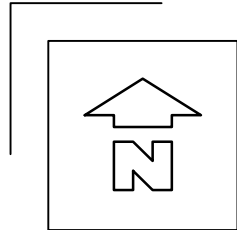


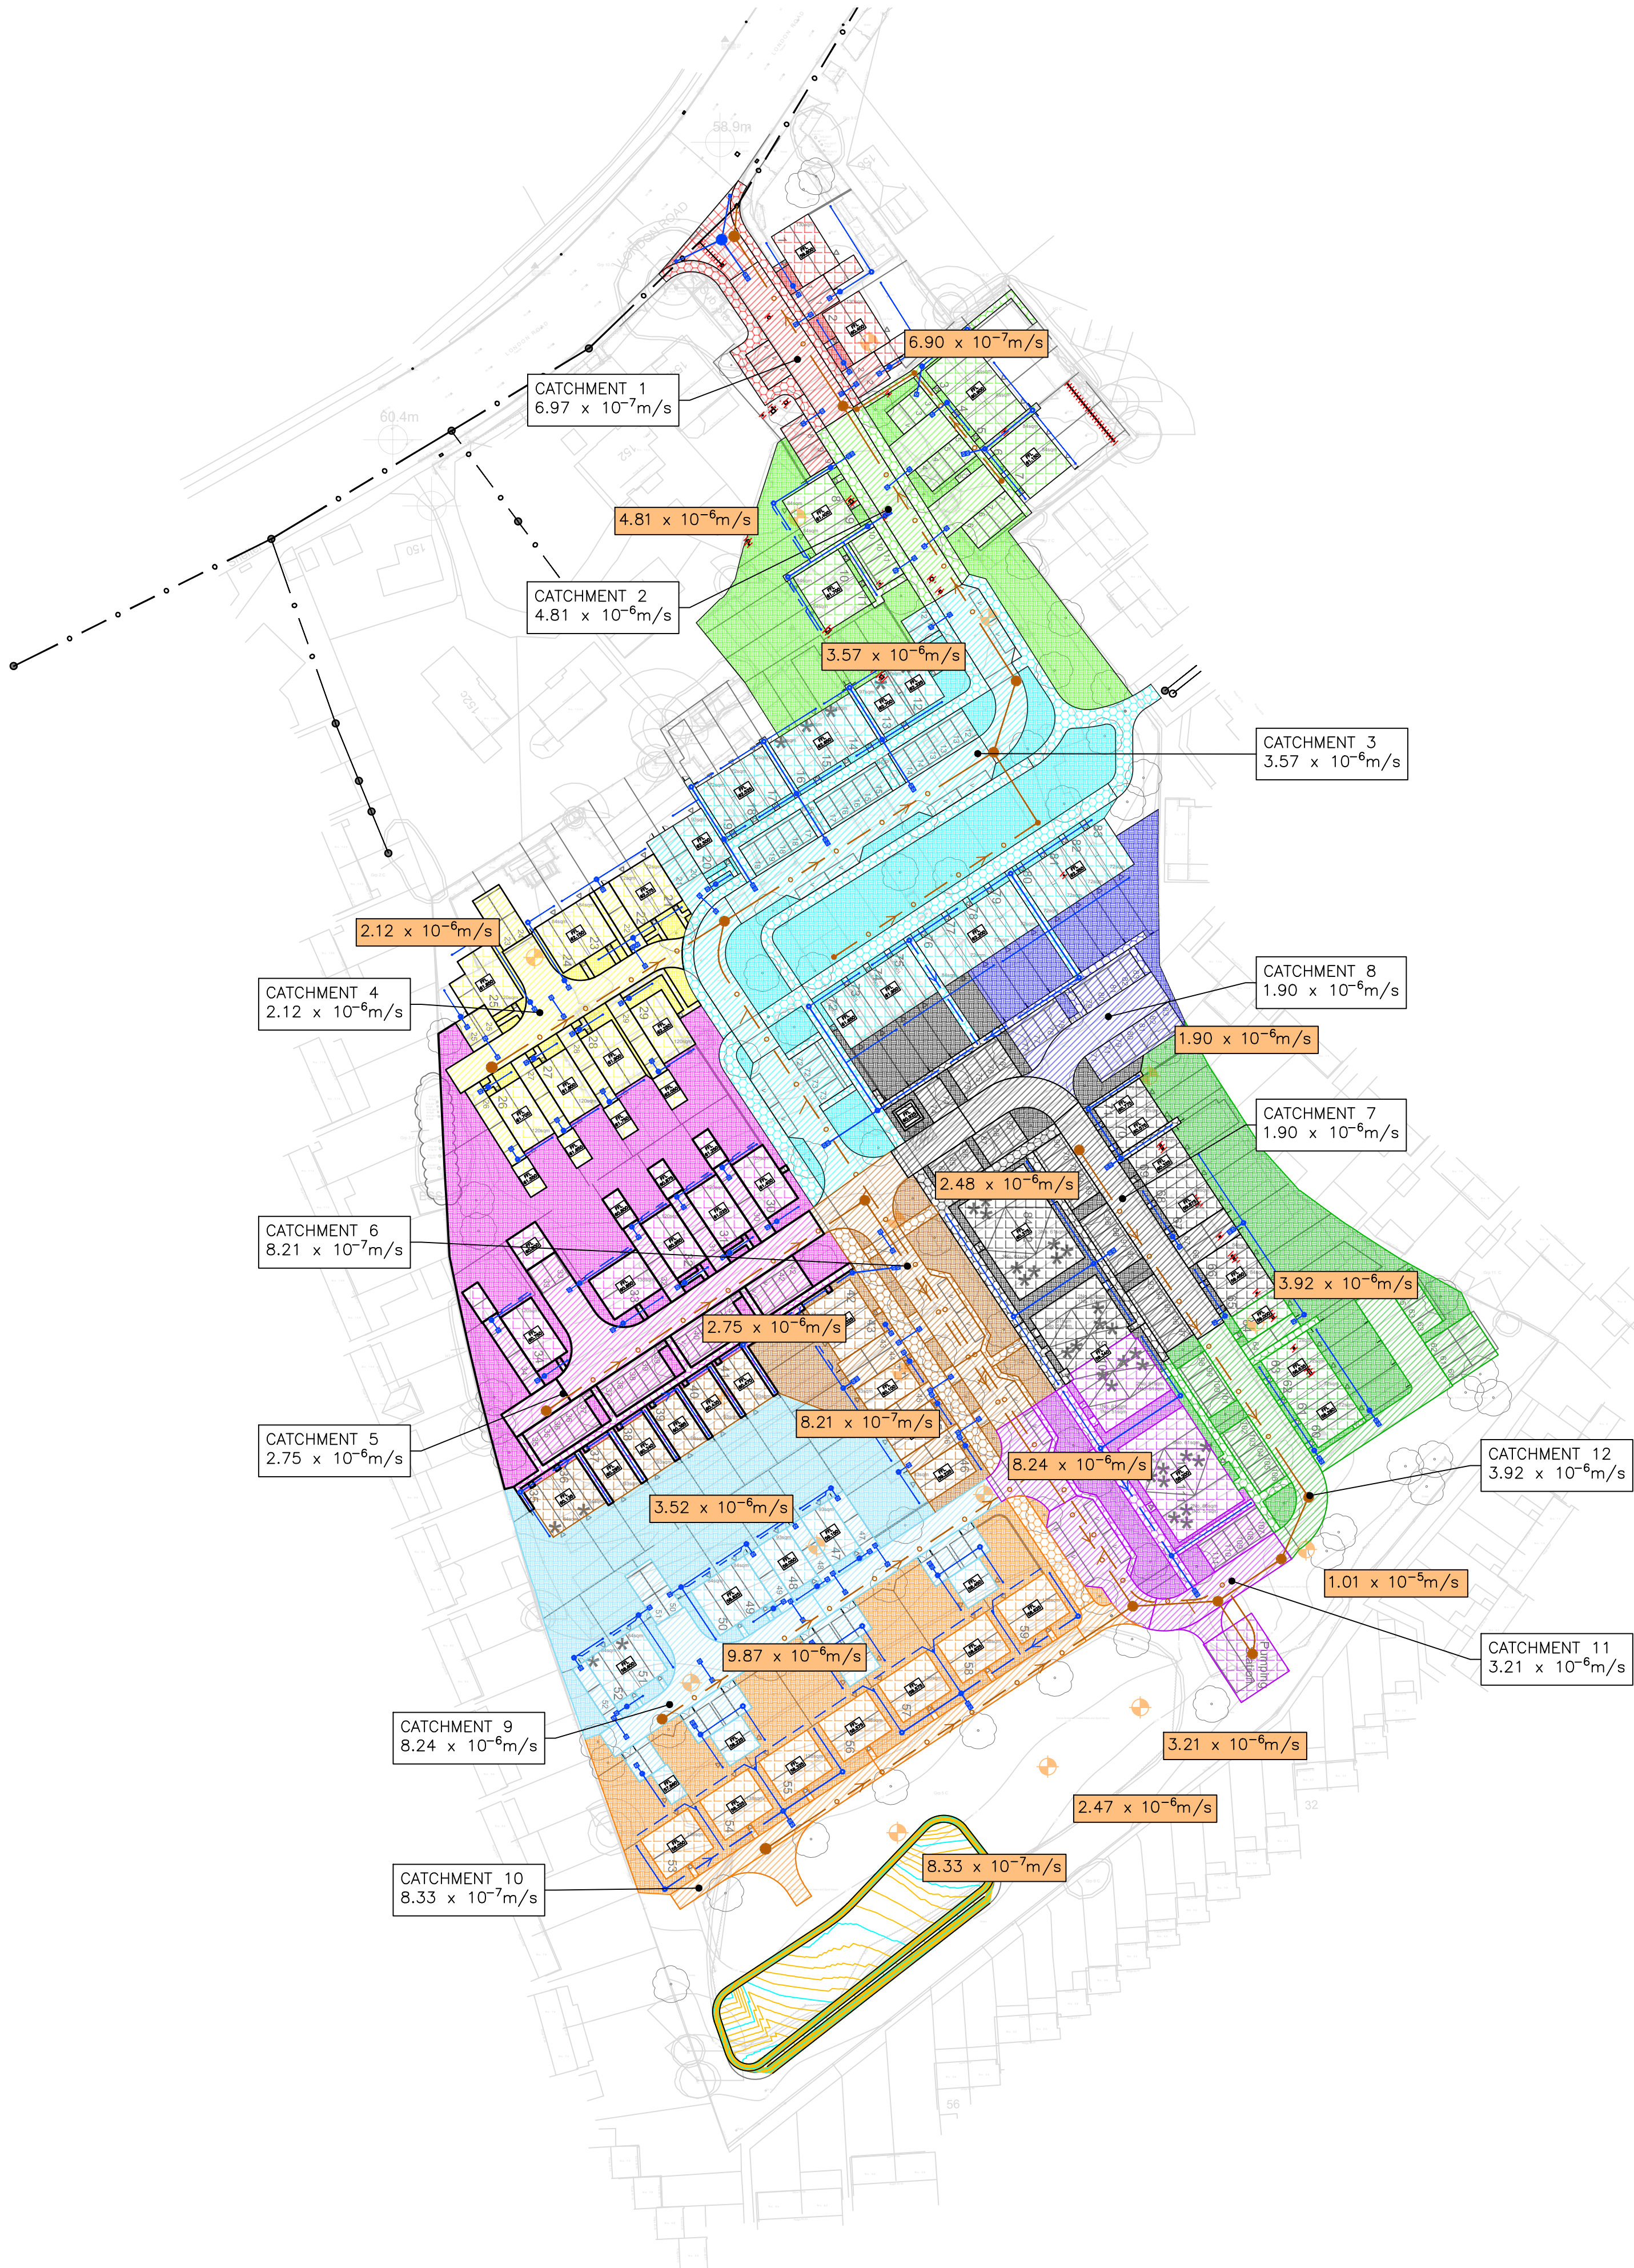

CATCHMENT PLAN LEGEND

[Pattern]	BLOCK PAVING – REFER TO GA'S FOR PERMEABLE / IMPERMEABLE EXTENT (100% PIMP)
[Pattern]	ASPHALT PAVING (100% PIMP)
[Pattern]	ROOFS (100% PIMP)
[Pattern]	FOOTPATHS (100% PIMP)
[Pattern]	SOFT LANDSCAPING (15% PIMP)

- NOTES**
- © This drawing is the copyright of ARCH Associates Limited. It may not be copied, altered or reproduced without their written authority. This drawing must not be scaled. IF IN DOUBT ASK.
- GENERAL NOTES**
- THIS DRAWING IS TO BE READ IN CONJUNCTION WITH ALL RELEVANT ARCHITECTS, ENGINEERS AND SPECIALISTS DRAWINGS AND DETAILS.
 - ALL FIGURED DIMENSIONS TO BE TAKEN IN PREFERENCE TO SCALED DIMENSIONS.
 - ANY DISCREPANCIES BETWEEN THIS DRAWING AND OTHER INFORMATION IS TO BE BROUGHT TO THE ATTENTION OF THE ENGINEER PRIOR TO THE COMMENCEMENT OF THE WORKS ON SITE.
 - THE MAIN CONTRACTOR SHALL BE RESPONSIBLE FOR THE SETTING OUT AND ACCURACY OF ALL DIMENSIONS.
 - THE CONTRACTOR IS TO ENSURE THE STABILITY AND STRUCTURAL INTEGRITY OF THE EXISTING PROPERTY AT ALL TIMES DURING WORKS AND IS TO BE RESPONSIBLE FOR ALL PROPPING AND SHORING AS REQUIRED.
 - MAIN CONTRACTOR TO PROVIDE AND FIX SUITABLE BRACING AND PROPPING FOR ALL ELEMENTS IN THE TEMPORARY CONDITION DURING CONSTRUCTION STAGE, SUCH AS TO ENSURE STRUCTURE STABILITY AT ALL TIMES.
 - IT IS THE CONTRACTORS SOLE RESPONSIBILITY FOR ASCERTAINING SAFE DISPOSAL OF ANY OFF-SITE EXCAVATED SPOIL. NO CLAIM RESULTING FROM ABNORMAL TIP REQUIREMENTS WILL BE ENTERTAINED.
- DRAINAGE NOTES**
- REFER TO DRAWING FHL022-AAL-ED-XX-LS-C-5199 FOR COMPREHENSIVE DRAINAGE NOTES.

KEY TO HEALTH AND SAFETY SYMBOLS

THESE NOTES ARE BASED ON THE USE OF EXPERIENCED AND COMPETENT CONTRACTORS CARRYING OUT THE WORK USING AN APPROVED SAFE METHOD OF WORKING

[Symbol]	INDICATES A RESIDUAL RISK REQUIRING A COMPULSORY ACTION
[Symbol]	INDICATES A RESIDUAL RISK REQUIRING A PROHIBITIVE ACTION
[Symbol]	INDICATES A RESIDUAL RISK AS A WARNING
[Symbol]	INDICATES A RESIDUAL RISK FOR INFORMATION

COLOURED DRAWING
REQUEST A COLOURED COPY IF THIS STAMP IS NOT RED

IMPERMEABLE AREAS TABLE	
CATCHMENT TYPE	IMPERMEABLE AREA (m²)
PERMEABLE PAVING 100% PIMP	8120
ASPHALT PAVING 100% PIMP	100
ROOFS 100% PIMP	6030
FOOTPATHS 100% PIMP	2769
SOFT LANDSCAPING 15% PIMP	10313
TOTAL	27332

P01	30.01.2026	PRELIMINARY ISSUE FOR COMMENT	TA
Rev.	Date	Description	By

01489 890004
admin@archassociates.co.uk
www.archassociates.co.uk

Client
FOREMAN HOMES

Architect
HGP ARCHITECTS

Project title
GOODWILLIES TIMBER YARD, PURBROOK.

Drawing title
DRAINAGE, CATCHMENT PLAN.

Scale 1:750	Paper size A1	Date JAN 2026	Drawn by TA	Checked by CH	Status S3
Name					
Project code					
FHL022-AAL-ED-XX-DP-C-5104-P01					

