


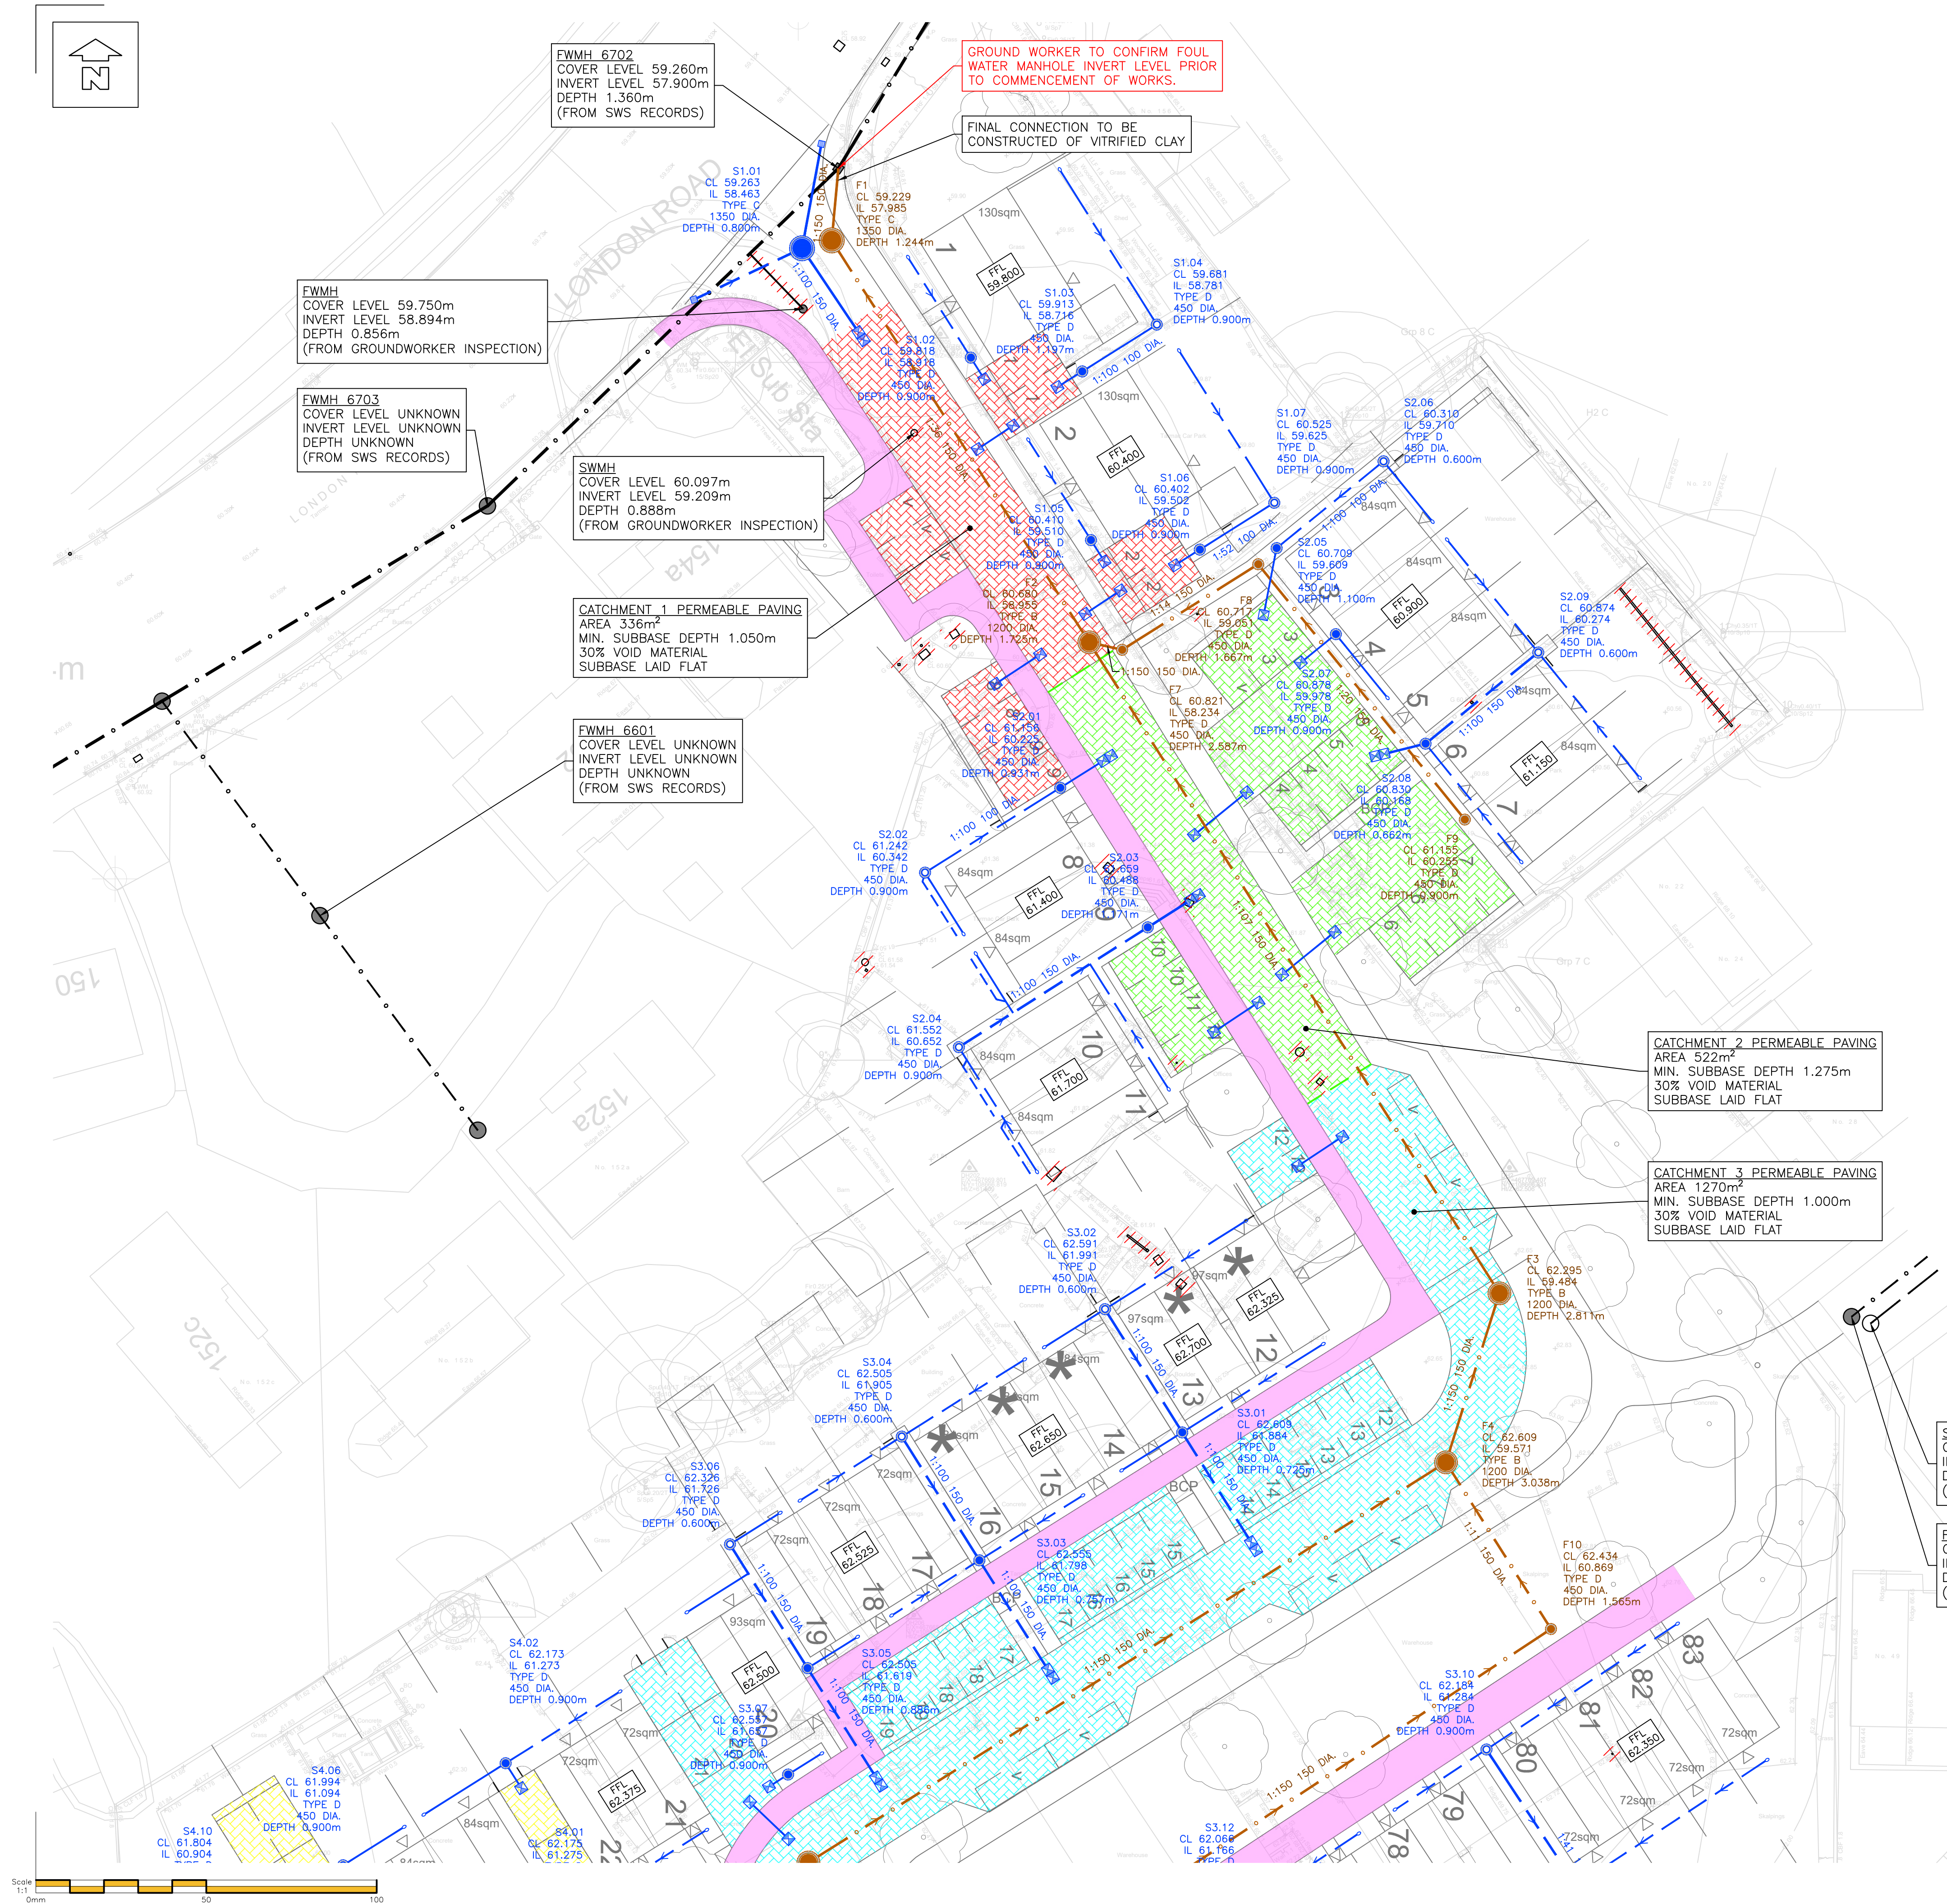

DRAINAGE LEGEND

- EXISTING SURFACE WATER SEWER / MANHOLE
- EXISTING FOUL WATER SEWER / MANHOLE
- EXISTING SURFACE / FOUL WATER SEWER TO BE ABANDONED
- SURFACE WATER MANHOLE / INSPECTION CHAMBER / ACCESS CHAMBER
- SURFACE WATER CATCHPIT MANHOLE
- SURFACE WATER DRAIN 100mm Dia. U.N.O.
- RAIN WATER DOWNPIPE (LOCATION AS ARCHITECTS DRGS).
- RODDING EYE.
- PATIO LAND DRAIN
- PERMAVOID DIFFUSER UNIT
- ROAD GULLY
- FOUL WATER MANHOLE / INSPECTION CHAMBER / ACCESS CHAMBER
- FOUL WATER DRAIN 100mm Dia. U.N.O.
- SOIL VENT PIPE / STUB STACK (LOCATION AS ARCHITECTS DRGS)
- CONCRETE BAFFLE WITHIN PERMEABLE SUBBASE
- UNLINED (TYPE C) PERMEABLE CONSTRUCTION WITH 30% VOID MATERIAL SUBBASE. REFER TO ANNOTATION FOR DEPTH OF PERMEABLE SUBBASE.
- SERVICE CORRIDOR, BLOCK PAVING LOCATED ABOVE UTILITY CORRIDOR TO BE LINED.

NOTES

© This drawing is the copyright of ARCH Associates Limited. It may not be copied, altered or reproduced without their written authority. This drawing must not be scaled. IF IN DOUBT ASK.

GENERAL NOTES

- THIS DRAWING IS TO BE READ IN CONJUNCTION WITH ALL RELEVANT ARCHITECTS, ENGINEERS AND SPECIALISTS DRAWINGS AND DETAILS.
- ALL FIGURED DIMENSIONS TO BE TAKEN IN PREFERENCE TO SCALED DIMENSIONS.
- ANY DISCREPANCIES BETWEEN THIS DRAWING AND OTHER INFORMATION IS TO BE BROUGHT TO THE ATTENTION OF THE ENGINEER PRIOR TO THE COMMENCEMENT OF THE WORKS ON SITE.
- THE MAIN CONTRACTOR SHALL BE RESPONSIBLE FOR THE SETTING OUT AND ACCURACY OF ALL DIMENSIONS. THE CONTRACTOR IS TO ENSURE THE STABILITY AND STRUCTURAL INTEGRITY OF THE EXISTING PROPERTY AT ALL TIMES DURING WORKS AND IS TO BE RESPONSIBLE FOR ALL PROPPING AND SHORING AS REQUIRED.
- MAIN CONTRACTOR TO PROVIDE AND FIX SUITABLE BRACING AND PROPPING FOR ALL ELEMENTS IN THE TEMPORARY CONDITION DURING CONSTRUCTION STAGE, SUCH AS TO ENSURE STRUCTURE STABILITY AT ALL TIMES.
- IT IS THE CONTRACTORS SOLE RESPONSIBILITY FOR ASCERTAINING SAFE DISPOSAL OF ANY OFF-SITE EXCAVATED SPOIL. NO CLAIM RESULTING FROM ABNORMAL TIP REQUIREMENTS WILL BE ENTERTAINED.

DRAINAGE NOTES


- REFER TO DRAWING FHL022-AAL-ED-XX-LS-C-5199 FOR COMPREHENSIVE DRAINAGE NOTES.

KEY TO HEALTH AND SAFETY SYMBOLS

THESE NOTES ARE BASED ON THE USE OF EXPERIENCED AND COMPETENT CONTRACTORS CARRYING OUT THE WORK USING AN APPROVED SAFE METHOD OF WORKING

- INDICATES A RESIDUAL RISK REQUIRING A COMPULSORY ACTION
- INDICATES A RESIDUAL RISK REQUIRING A PROHIBITIVE ACTION
- INDICATES A RESIDUAL RISK AS A WARNING
- INDICATES A RESIDUAL RISK FOR INFORMATION

COLOURED DRAWING
REQUEST A COLOURED COPY IF THIS STAMP IS NOT RED

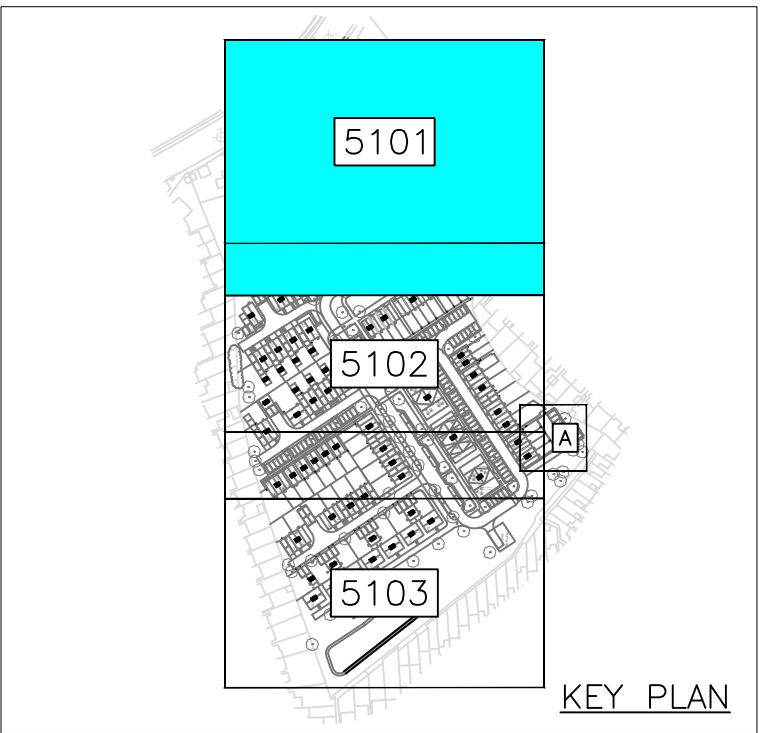

P01	30.01.2026	PRELIMINARY ISSUE FOR COMMENT	TA
Rev.	Date	Description	By

ARCH ASSOCIATES

01489 890004
admin@archassociates.co.uk
www.archassociates.co.uk

Client: FOREMAN HOMES
Architect: HGP ARCHITECTS
Project title: GOODWILLIES TIMBER YARD, PURBROOK.

Drawing title: DRAINAGE, SHEET 1.

Scale	Paper size	Date	Drawn by	Checked by	Status
1:750	A1	JAN 2026	TA	CH	S3

Name: _____
Project code: [Original] [Functional] [Spatial] [Form] [Access] [Number] [Revision]
FHL022-AAL-ED-XX-DP-C-5101-P01