

DESIGNER'S NOTE:

- Design based on topographic survey 2500 S10 – Berewood (PS) from Encompass Surveys (dated January 2025) received 03/02/2025.
- Lighting design by Enevero drawing EVO20031294-LD-001-D dated September 2025.
- Traffic signal design for Toucan crossing by Ringway, refer to drawing 1568_003_1250_001 dated November 2025.




DO NOT SCALE OFF THIS DRAWING

NOTES:

- Do not scale off this drawing.
- All dimensions in metres unless otherwise stated.
- Site Location:
 - Nearest postcode - PO7 5EW
 - What3Words - pays.saints.branch
- All dimensions, levels, survey grid co-ordinates and details shown on this drawing are to be checked on site by the contractor. Any discrepancies must be reported to the engineer prior to commencement of the works so that adjustments may be made if necessary.
- No deviation from the details shown on this drawing is permitted without prior permission from the engineer.
- This drawing is to be read in conjunction with all drawings with project reference number 24314.

KEY:

- Section 278 Works Boundary
- Proposed Tactile Paving (red colour)
- Proposed Tactile Paving (buff colour)
- Proposed Corduroy Paving (buff colour)
- Proposed Major and Minor Contours
- Proposed Interfacing
- Proposed SuDS Basin

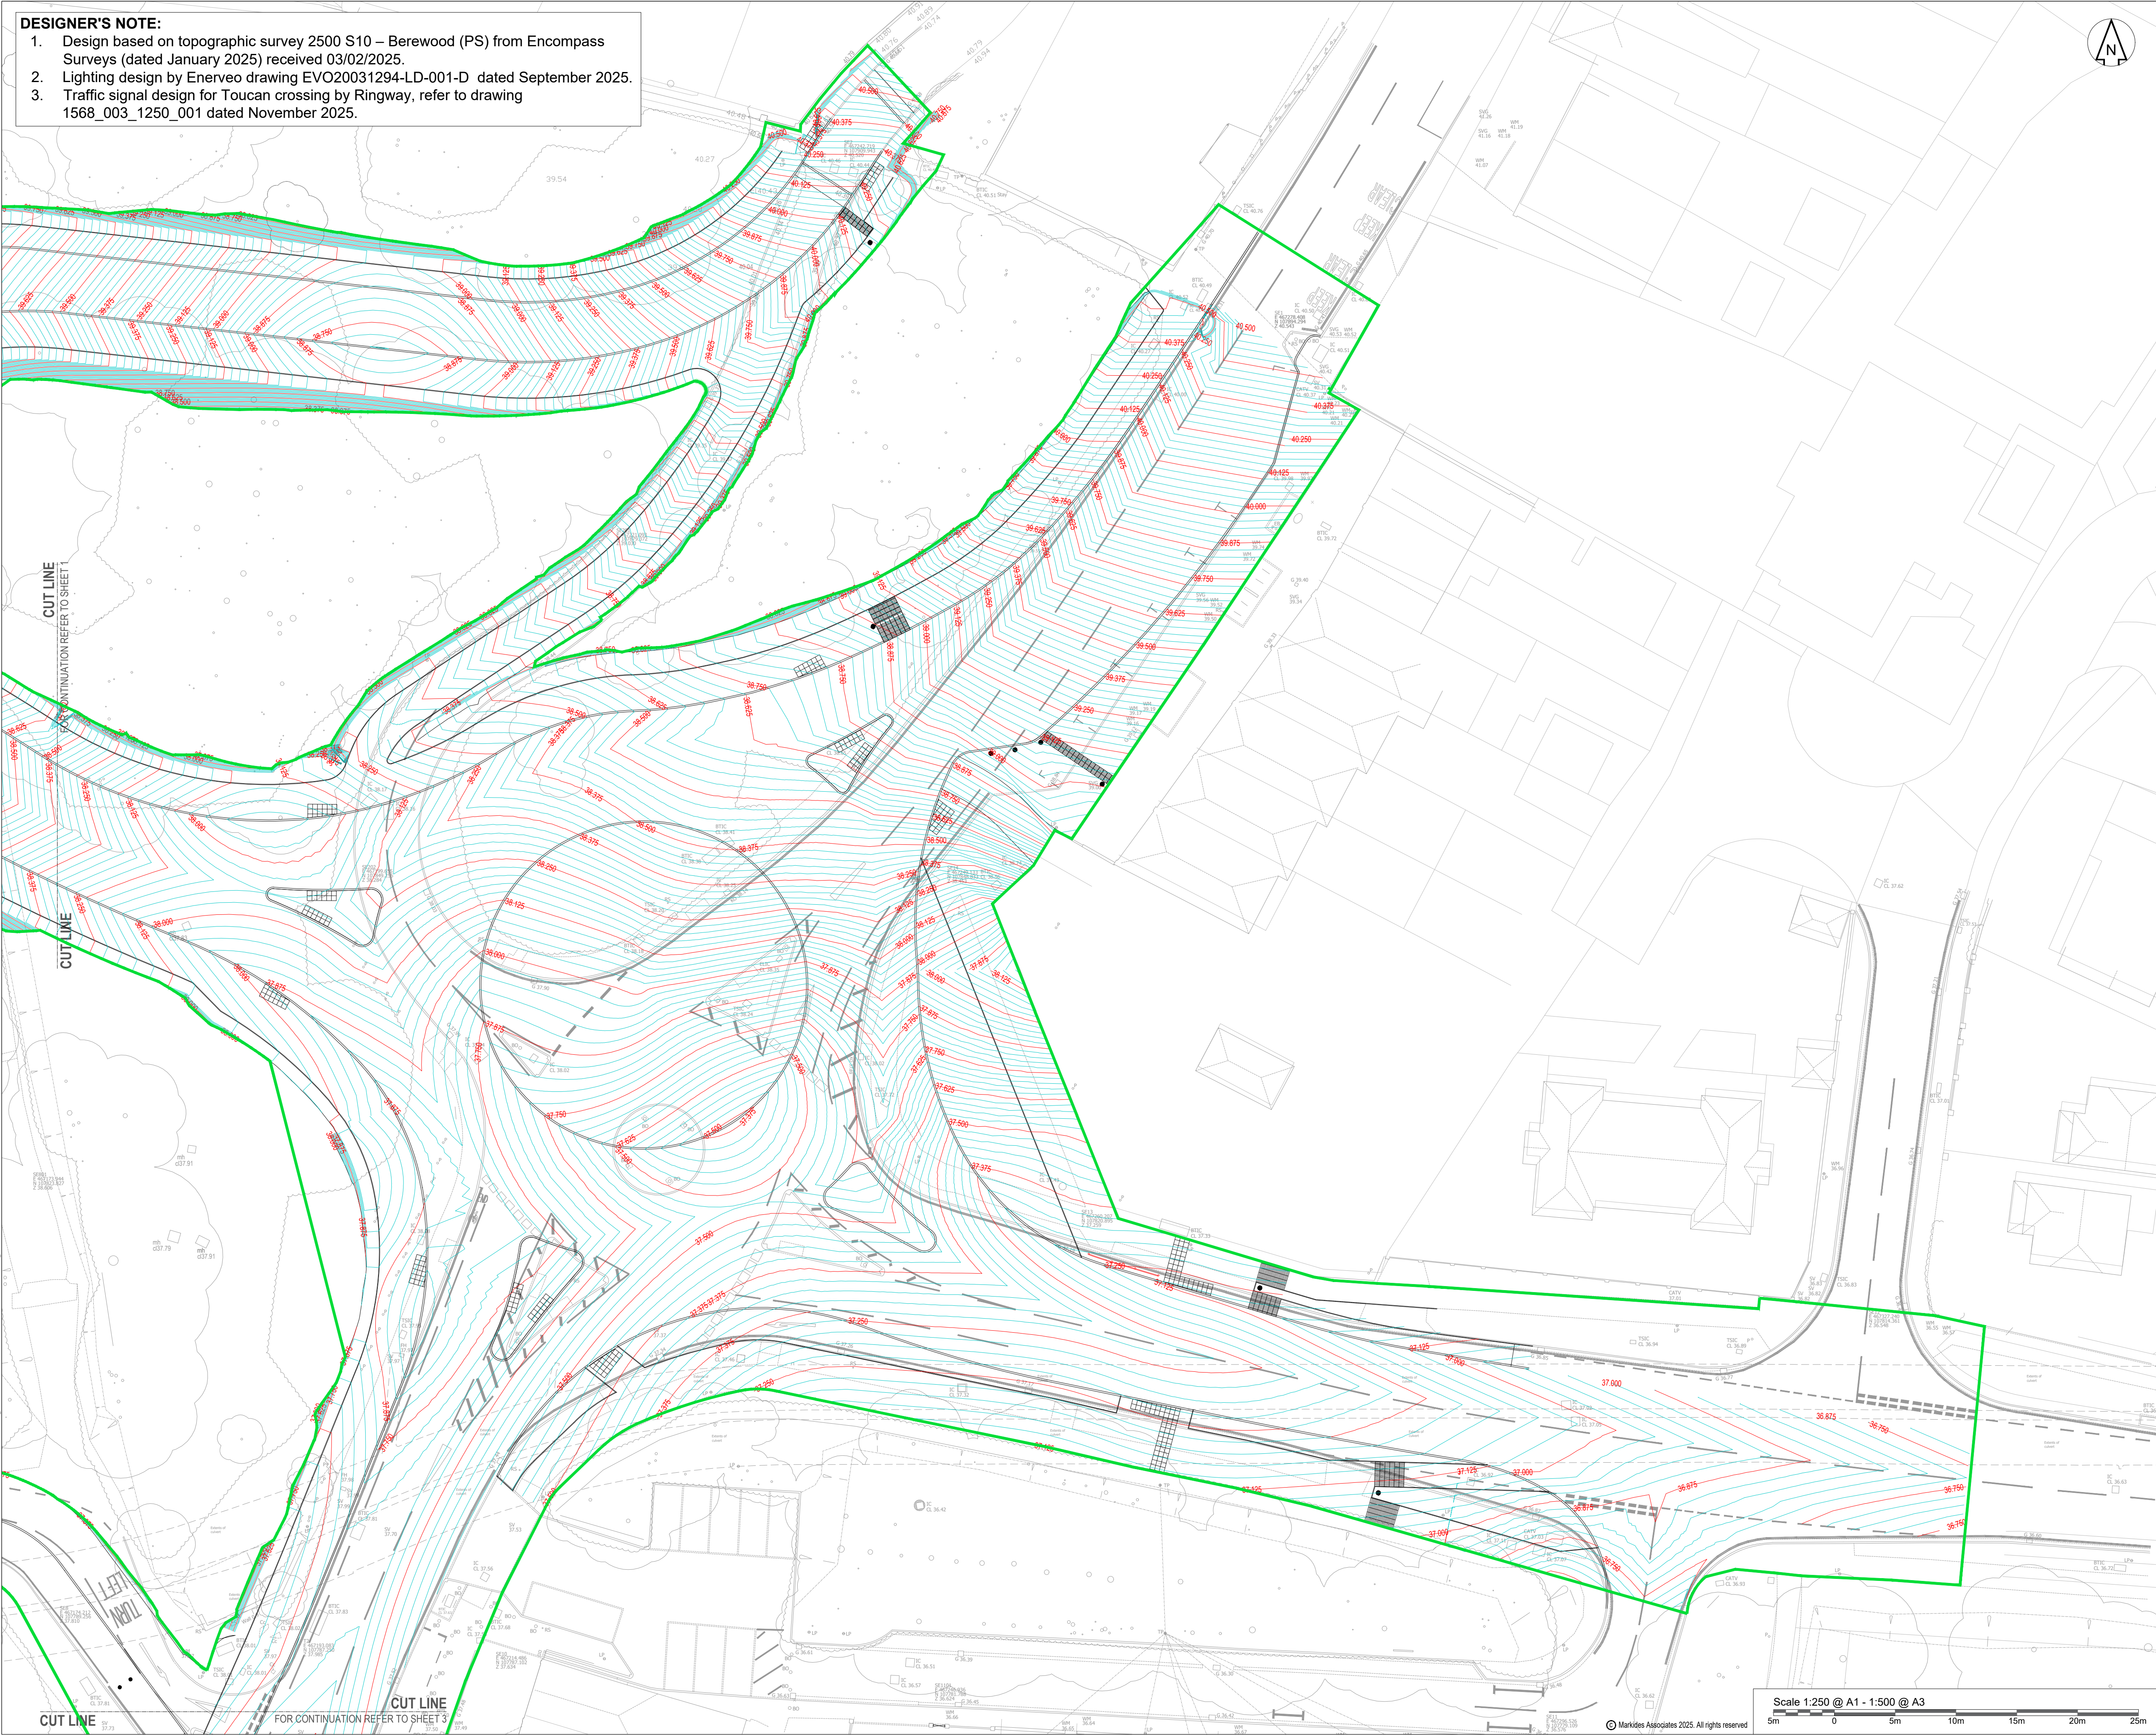

Revision History

Rev	Comment	By	Chkd	Appr	Date
P04	FOR APPROVAL	LB	SS	HJ	14.11.2025
P03	FOR APPROVAL	LB	SS	HJ	07.11.2025
P02	ISSUE 2	LB	SS	HJ	07.10.2025
P01	FIRST ISSUE	LB	SS	HJ	30.09.2025

Current Revision

P04	FOR APPROVAL	LB	SS	HJ	14.11.2025
Rev	Comment	By	Chkd	Appr	Date

S4 - FOR APPROVAL

GRAINGER PLC



Project
**BEREWOOD, WATERLOOVILLE
SOUTHERN ACCESS JUNCTION**

Drawing Title
**SECTION 278
CONTOURS PLAN
SHEET 2**

Markides Associates reference: 24314 1:250 @A1
24314-MA-XX-XX-DR-C-0602-S4 - P04

Scale 1:250 @ A1 - 1:500 @ A3
5m 0 5m 10m 15m 20m 25m

© Markides Associates 2025. All rights reserved