


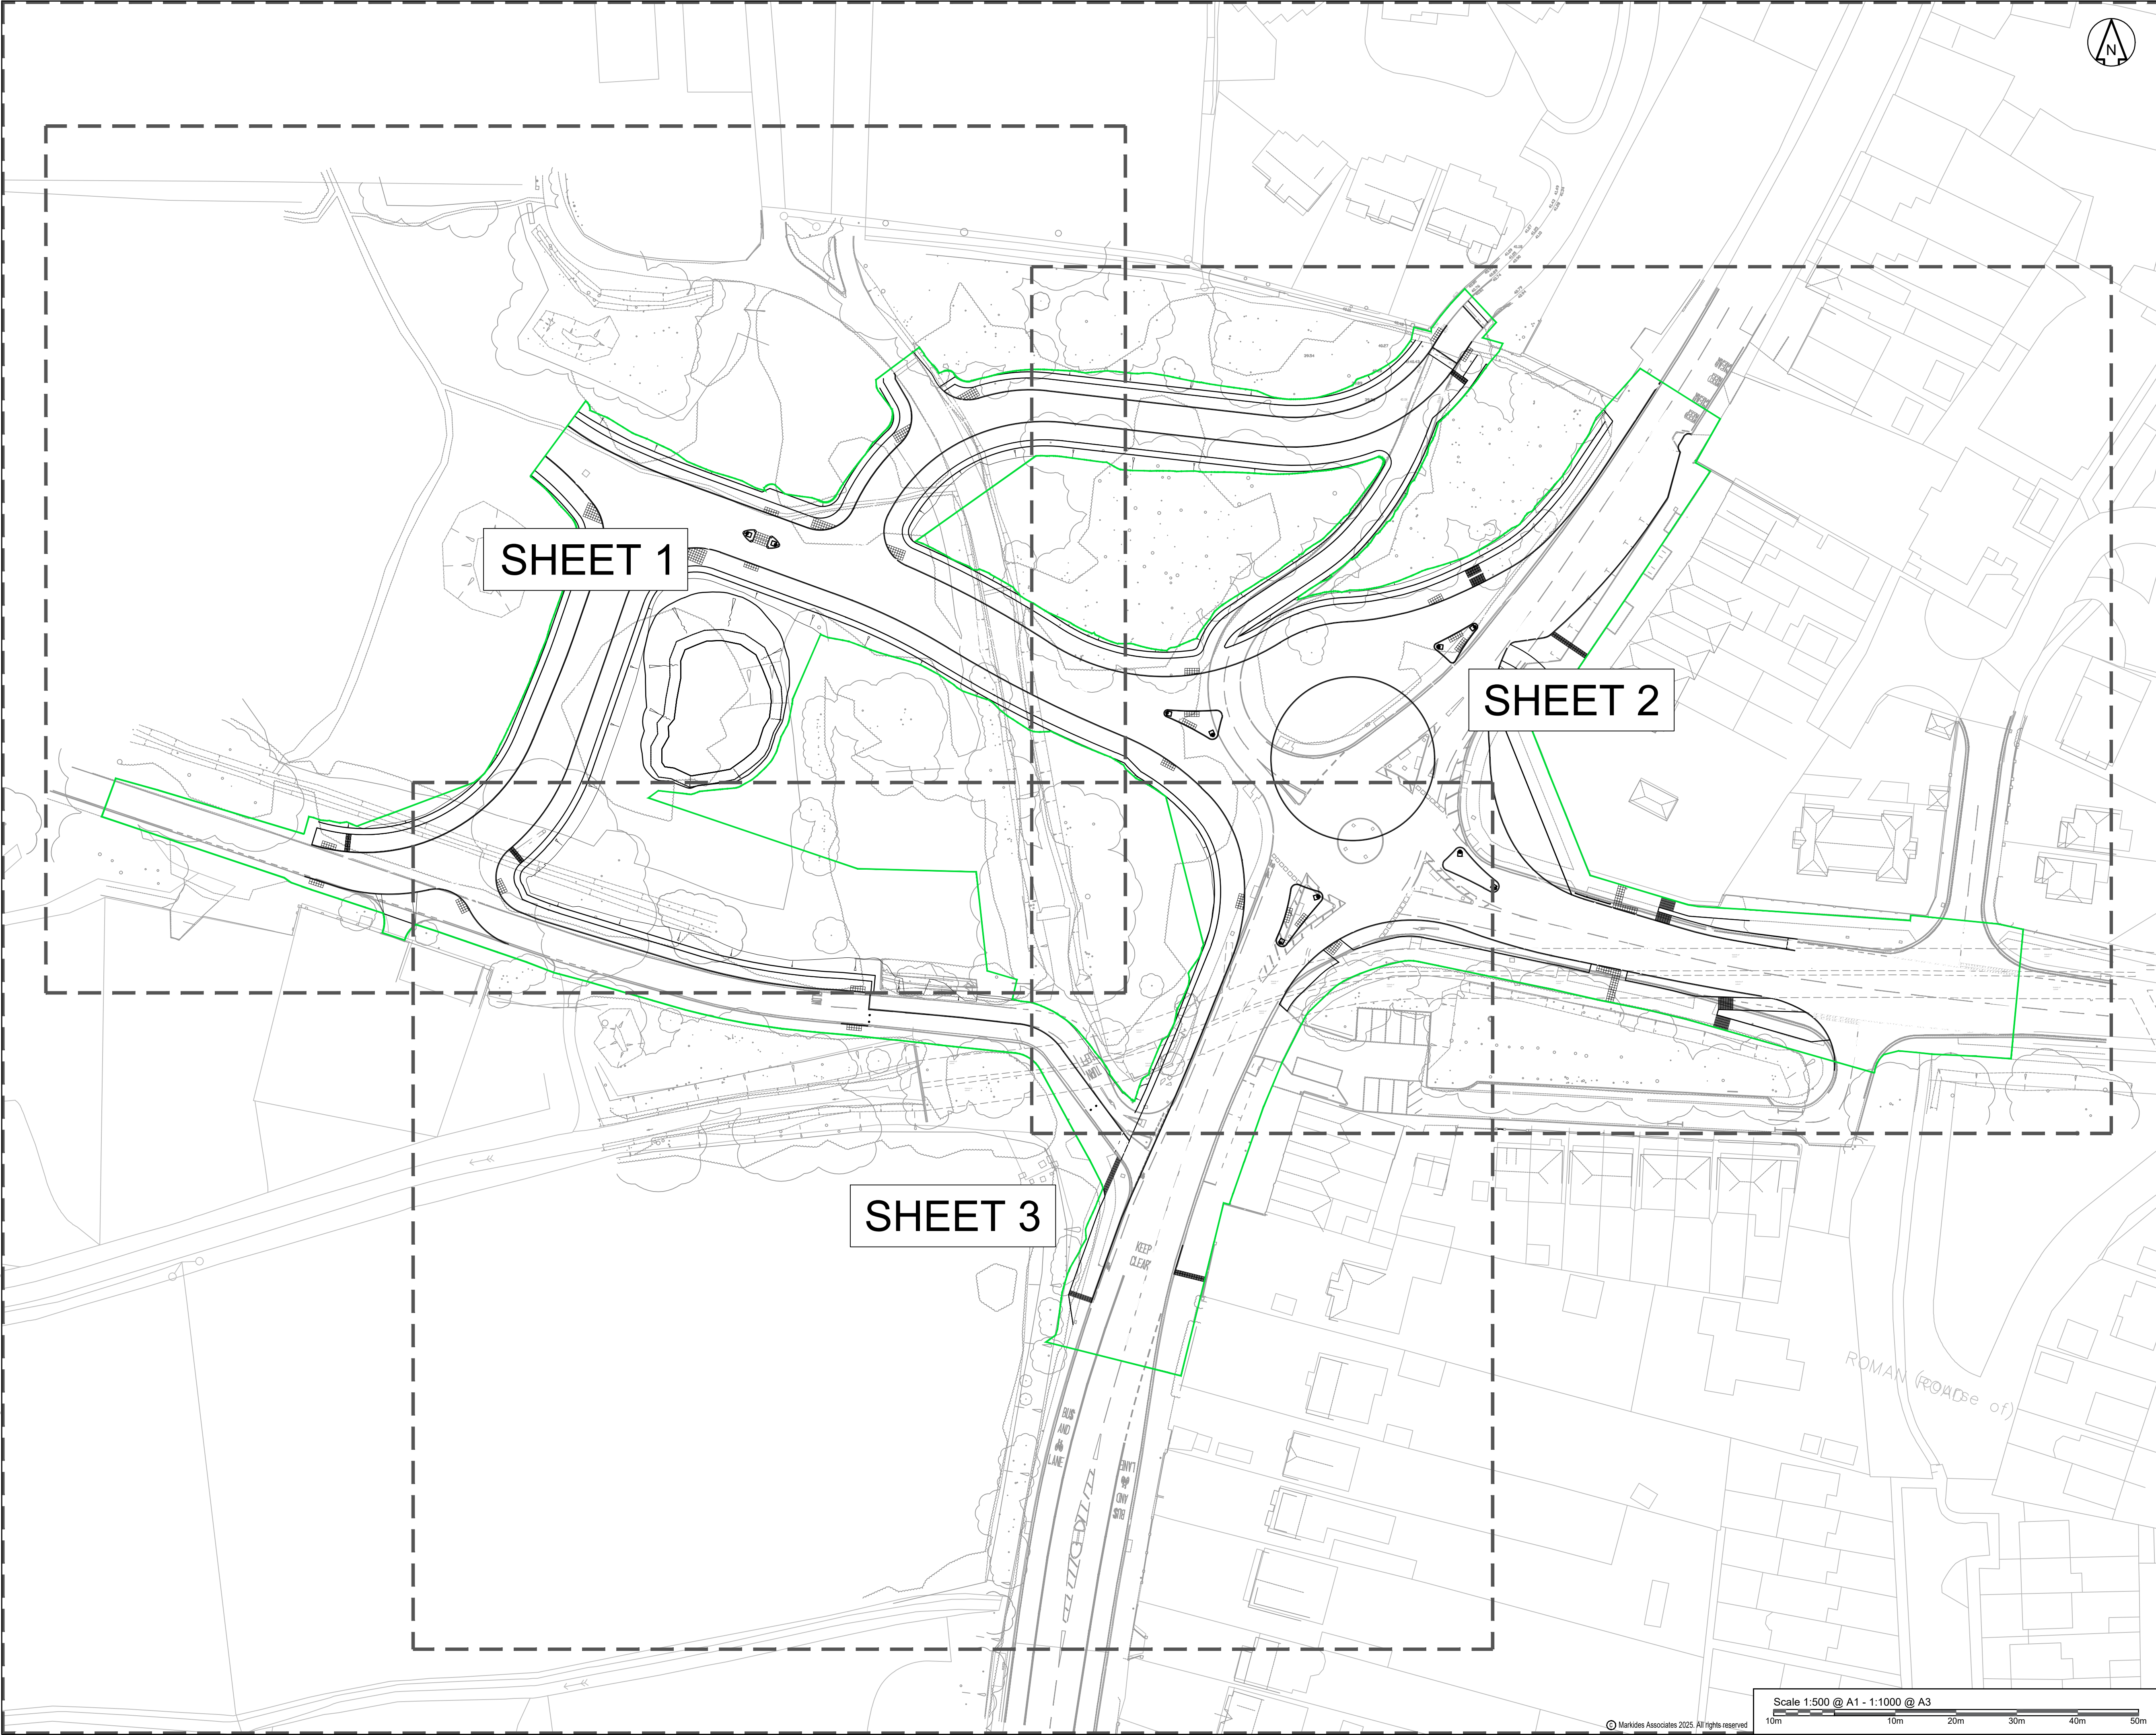

DO NOT SCALE OFF THIS DRAWING

- Notes:
1. Do not scale off this drawing.
 2. All dimensions in metres unless otherwise stated.
 3. Site Location:
 - 3.1. Nearest postcode - PO7 5EW
 - 3.2. What3Words - pays.saints.branch
 4. All dimensions, levels, survey grid co-ordinates and details shown on this drawing are to be checked on site by the contractor. Any discrepancies must be reported to the engineer prior to commencement of the works so that adjustments may be made if necessary.
 5. No deviation from the details shown on this drawing is permitted without prior permission from the engineer.
 6. This drawing is to be read in conjunction with all drawings with project reference number 24314.
 7. Forward visibility plays are drawn in accordance with Manual for Streets.
 8. Crossing visibility is drawn in accordance with Traffic Sign Manual (TSM) chapter 6.
 9. Crossing visibility to cover the back of tactile paving area.
 10. Visibility plays should be maintained at all times free from any obstruction between 600mm and 2.5m above the level of the adjacent highway.

- Key:
- S278 works boundary
 - Sheet plan areas

Revision History						
Rev	Comment	By	Chkd	Appr	Date	
P02	FOR APPROVAL	DE	HJ	HJ	14.11.2025	
P01	FOR APPROVAL	DE	HJ	HJ	07.11.2025	
Rev	Comment	By	Chkd	Appr	Date	
Current Revision						
P02	FOR APPROVAL	DE	HJ	HJ	14.11.2025	
Rev	Comment	By	Chkd	Appr	Date	

S4 FOR APPROVAL

GRAINGER PLC



MARKIDES ASSOCIATES
TRANSPORT PLANNING AND ENGINEERING

2nd floor
The Bridge
73-83 Southwark Bridge Road
London SE1 1HQ
Telephone: 0207 442 2225
E: enquiries@markidesassociates.co.uk
W: www.markidesassociates.co.uk

Project
BEREWOOD, WATERLOOVILLE
SOUTHERN ACCESS JUNCTION

Drawing Title
SECTION 278
SHEET PLAN

Markides Associates reference: 24314 1:500 @A1
24314-MA-XX-XX-DR-C-0005-S4 - P02

Scale 1:500 @ A1 - 1:1000 @ A3

10m

10m

20m

30m

40m

50m

N:\24314 - Waterloo - Southern Access Junction\08 CAD\BIM\06 D1 CAD\B Detailed Design\24314-MA-XX-XX-DR-C-0005-S4.dwg