



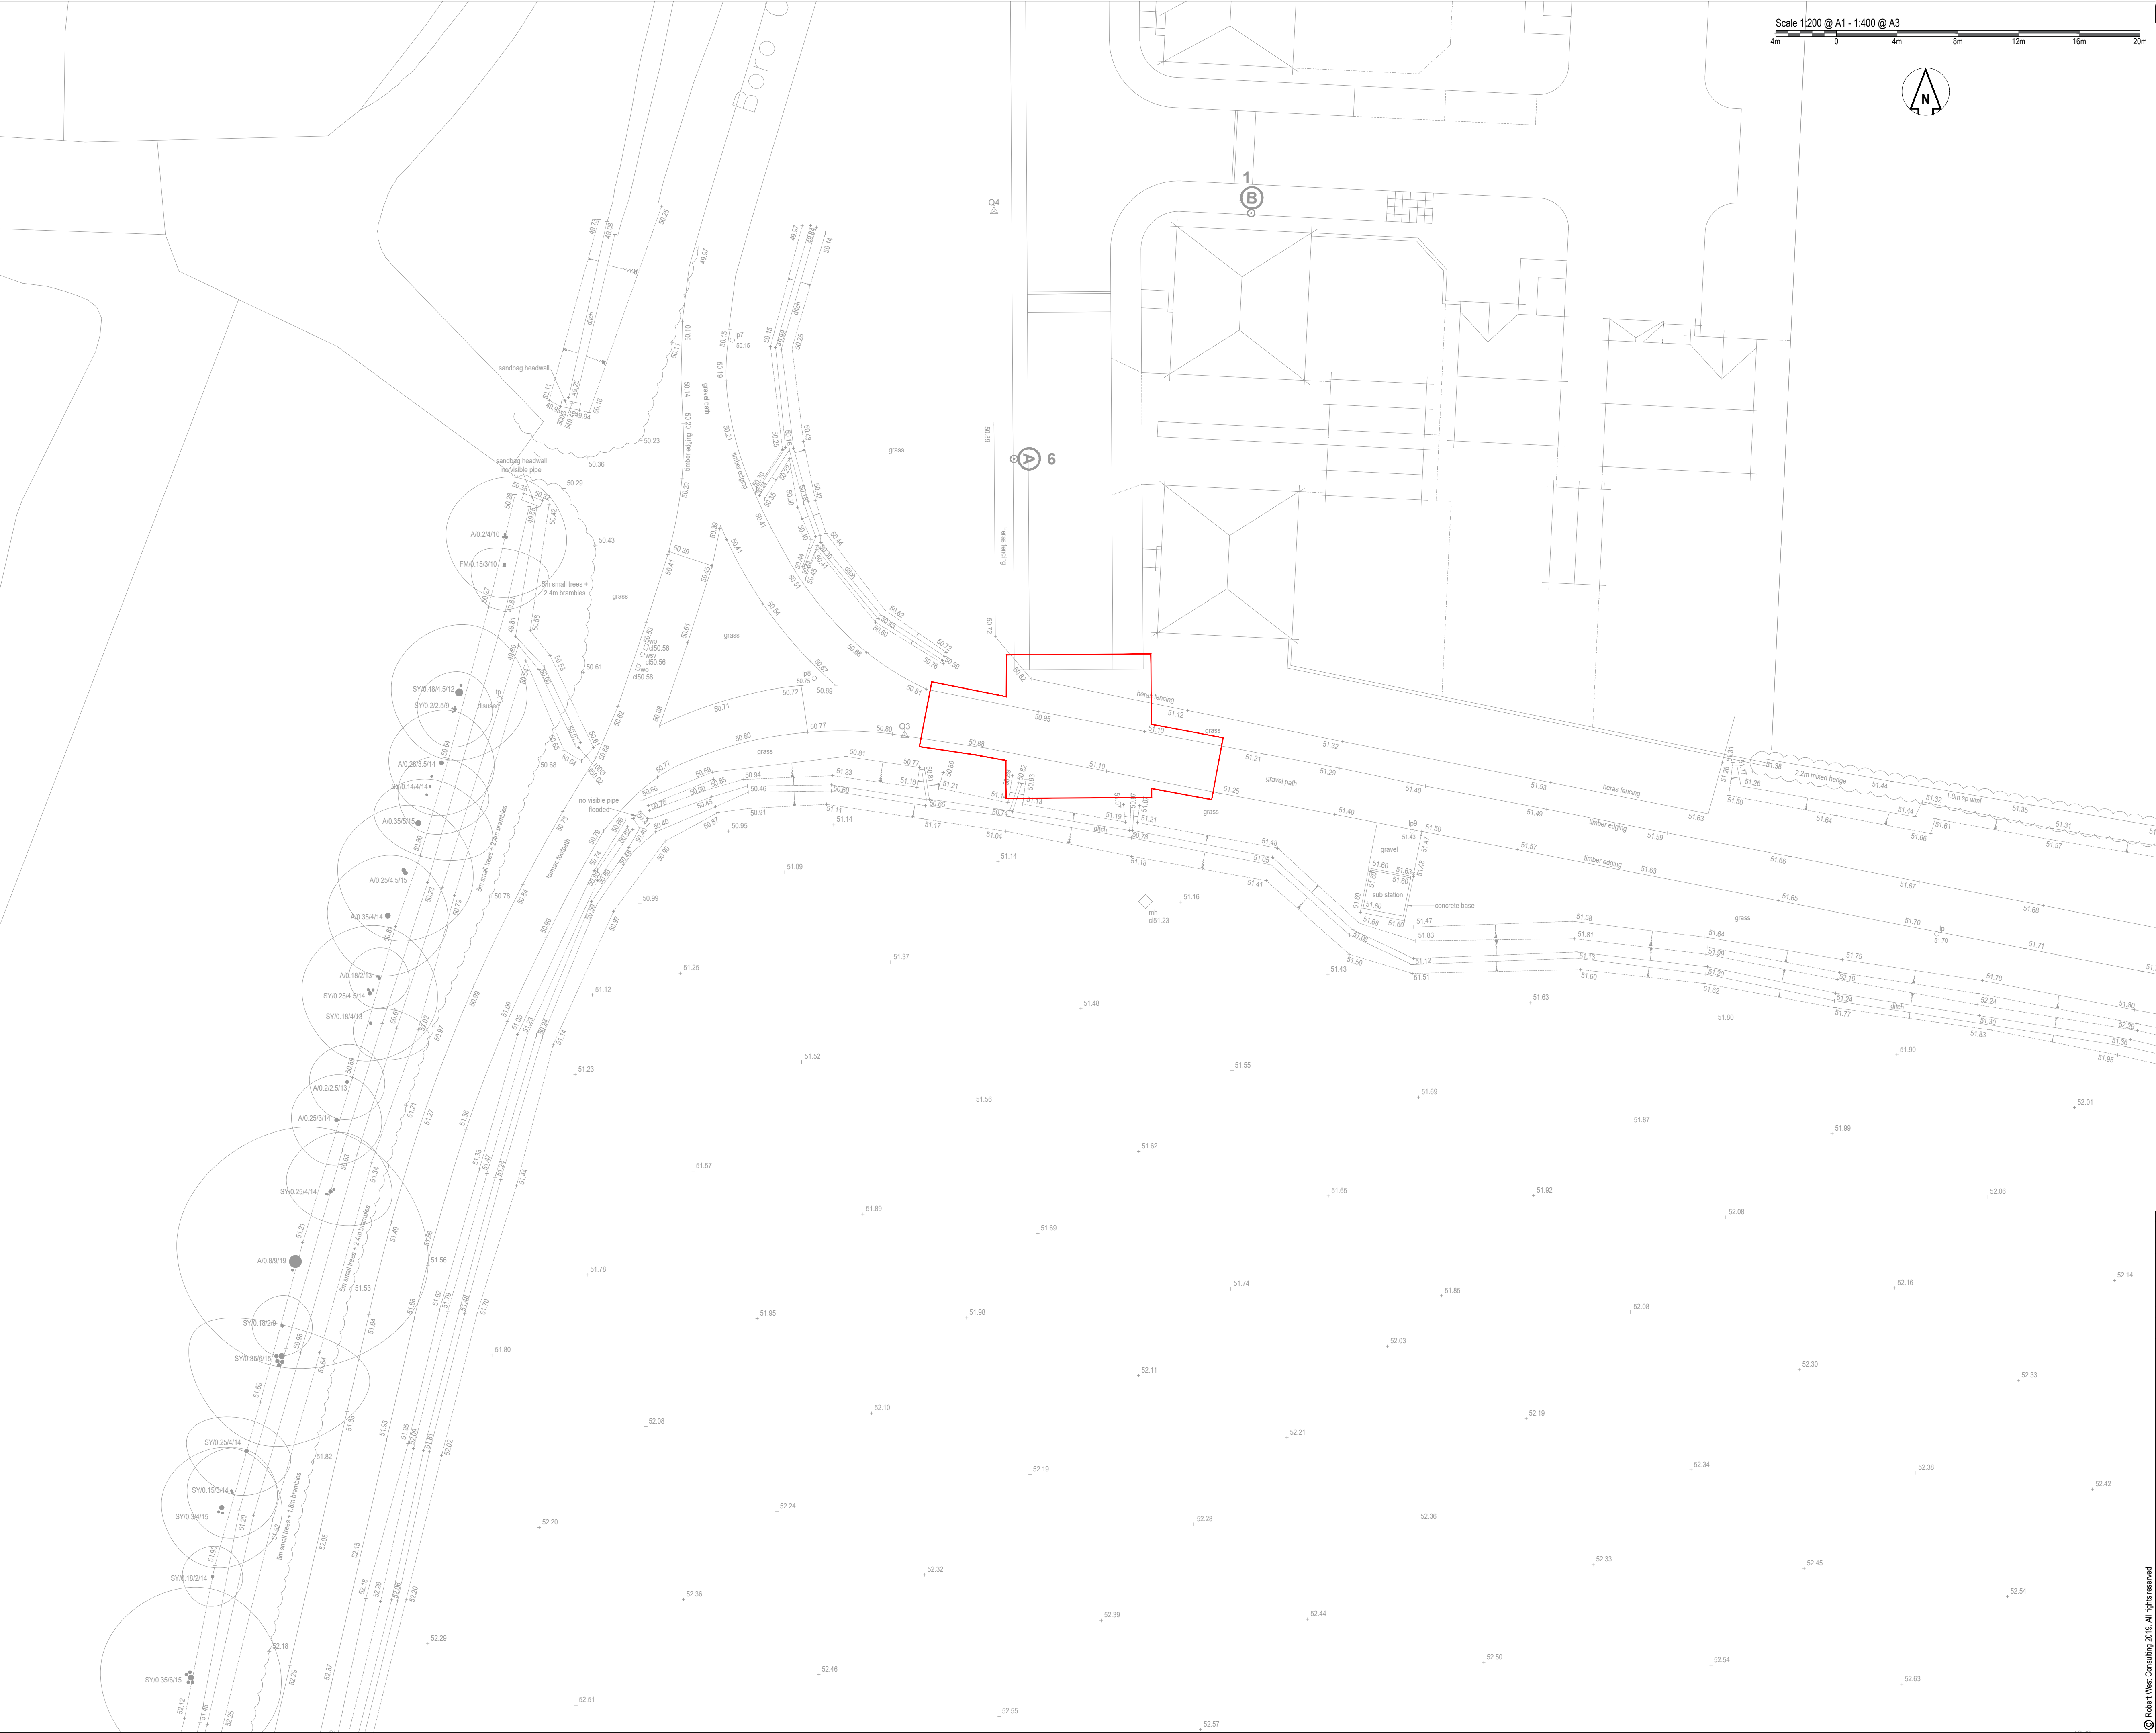

Scale 1:200 @ A1 - 1:400 @ A3

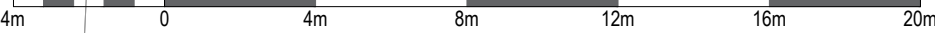

DO NOT SCALE OFF THIS DRAWING

NOTES

1. The contractor is responsible for verifying all site & setting out dimensions before commencing work.
2. This drawing is to be read in conjunction with all relevant Architectural and M&E drawings.
3. All dimensions in millimeters unless stated otherwise.

Revision History					
Rev	Comment	By	Chkd	Appr	Date
A02	UPDATED BOUNDARY	PR	PR	SB	15/12/2025
A01	FOR APPROVAL	PR	PR	SB	04/07/2025
Current Revision					
A03	UPDATED BOUNDARY	PR	PR	SB	29/01/2026

APPROVAL

BLOOR HOMES

robert west
prosgroup
1 Paris Garden
London
SE1 1ND
t: 0203 773 7880
www.robertwest.co.uk

Project
WATERLOOVILLE - BEREWOOD
PHASE 8a

Drawing Title
S278 - EXISTING LAYOUT PLAN

RWCL Internal Register reference: 4166-002 Scales @ A1

7003-A03

Robert West Consulting 2019. All rights reserved