



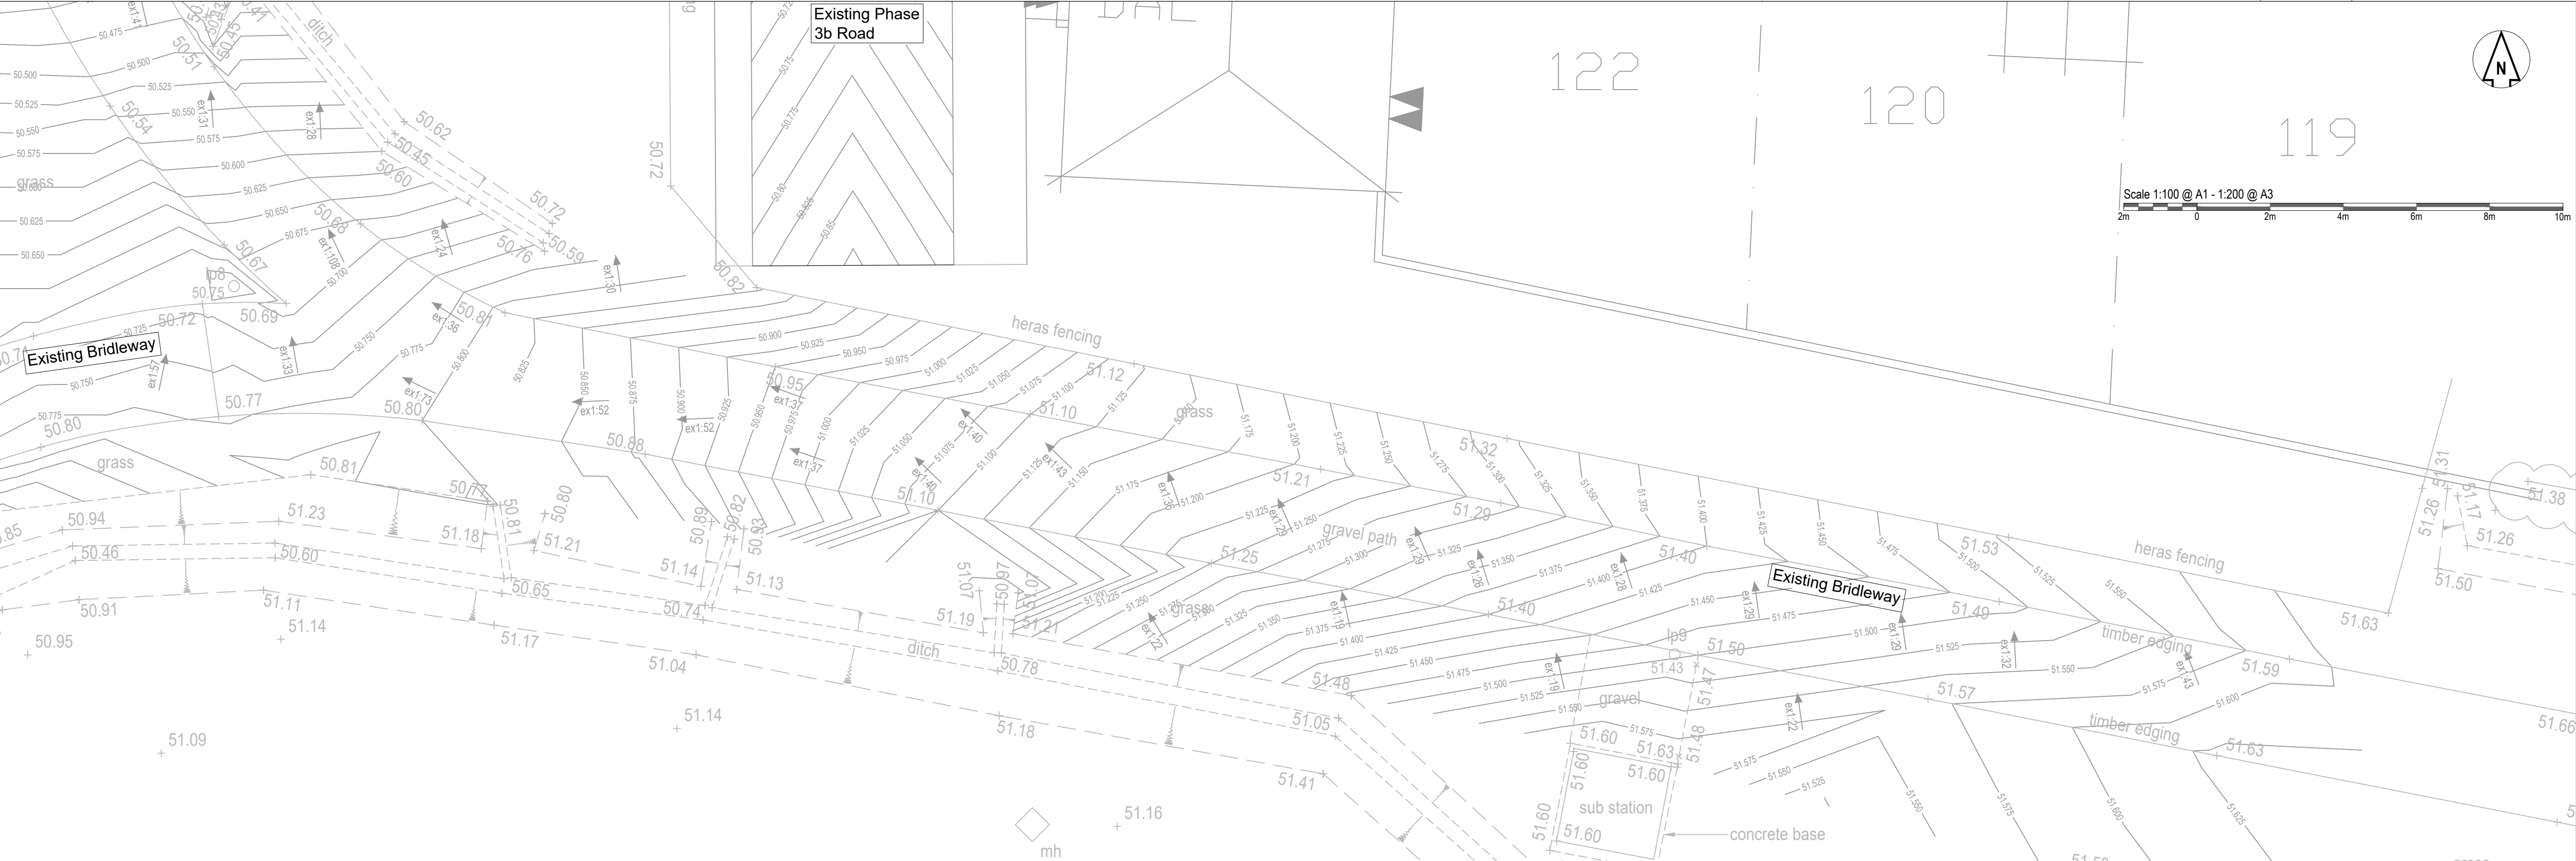

EXISTING LEVELS PLAN
SCALE 1:100

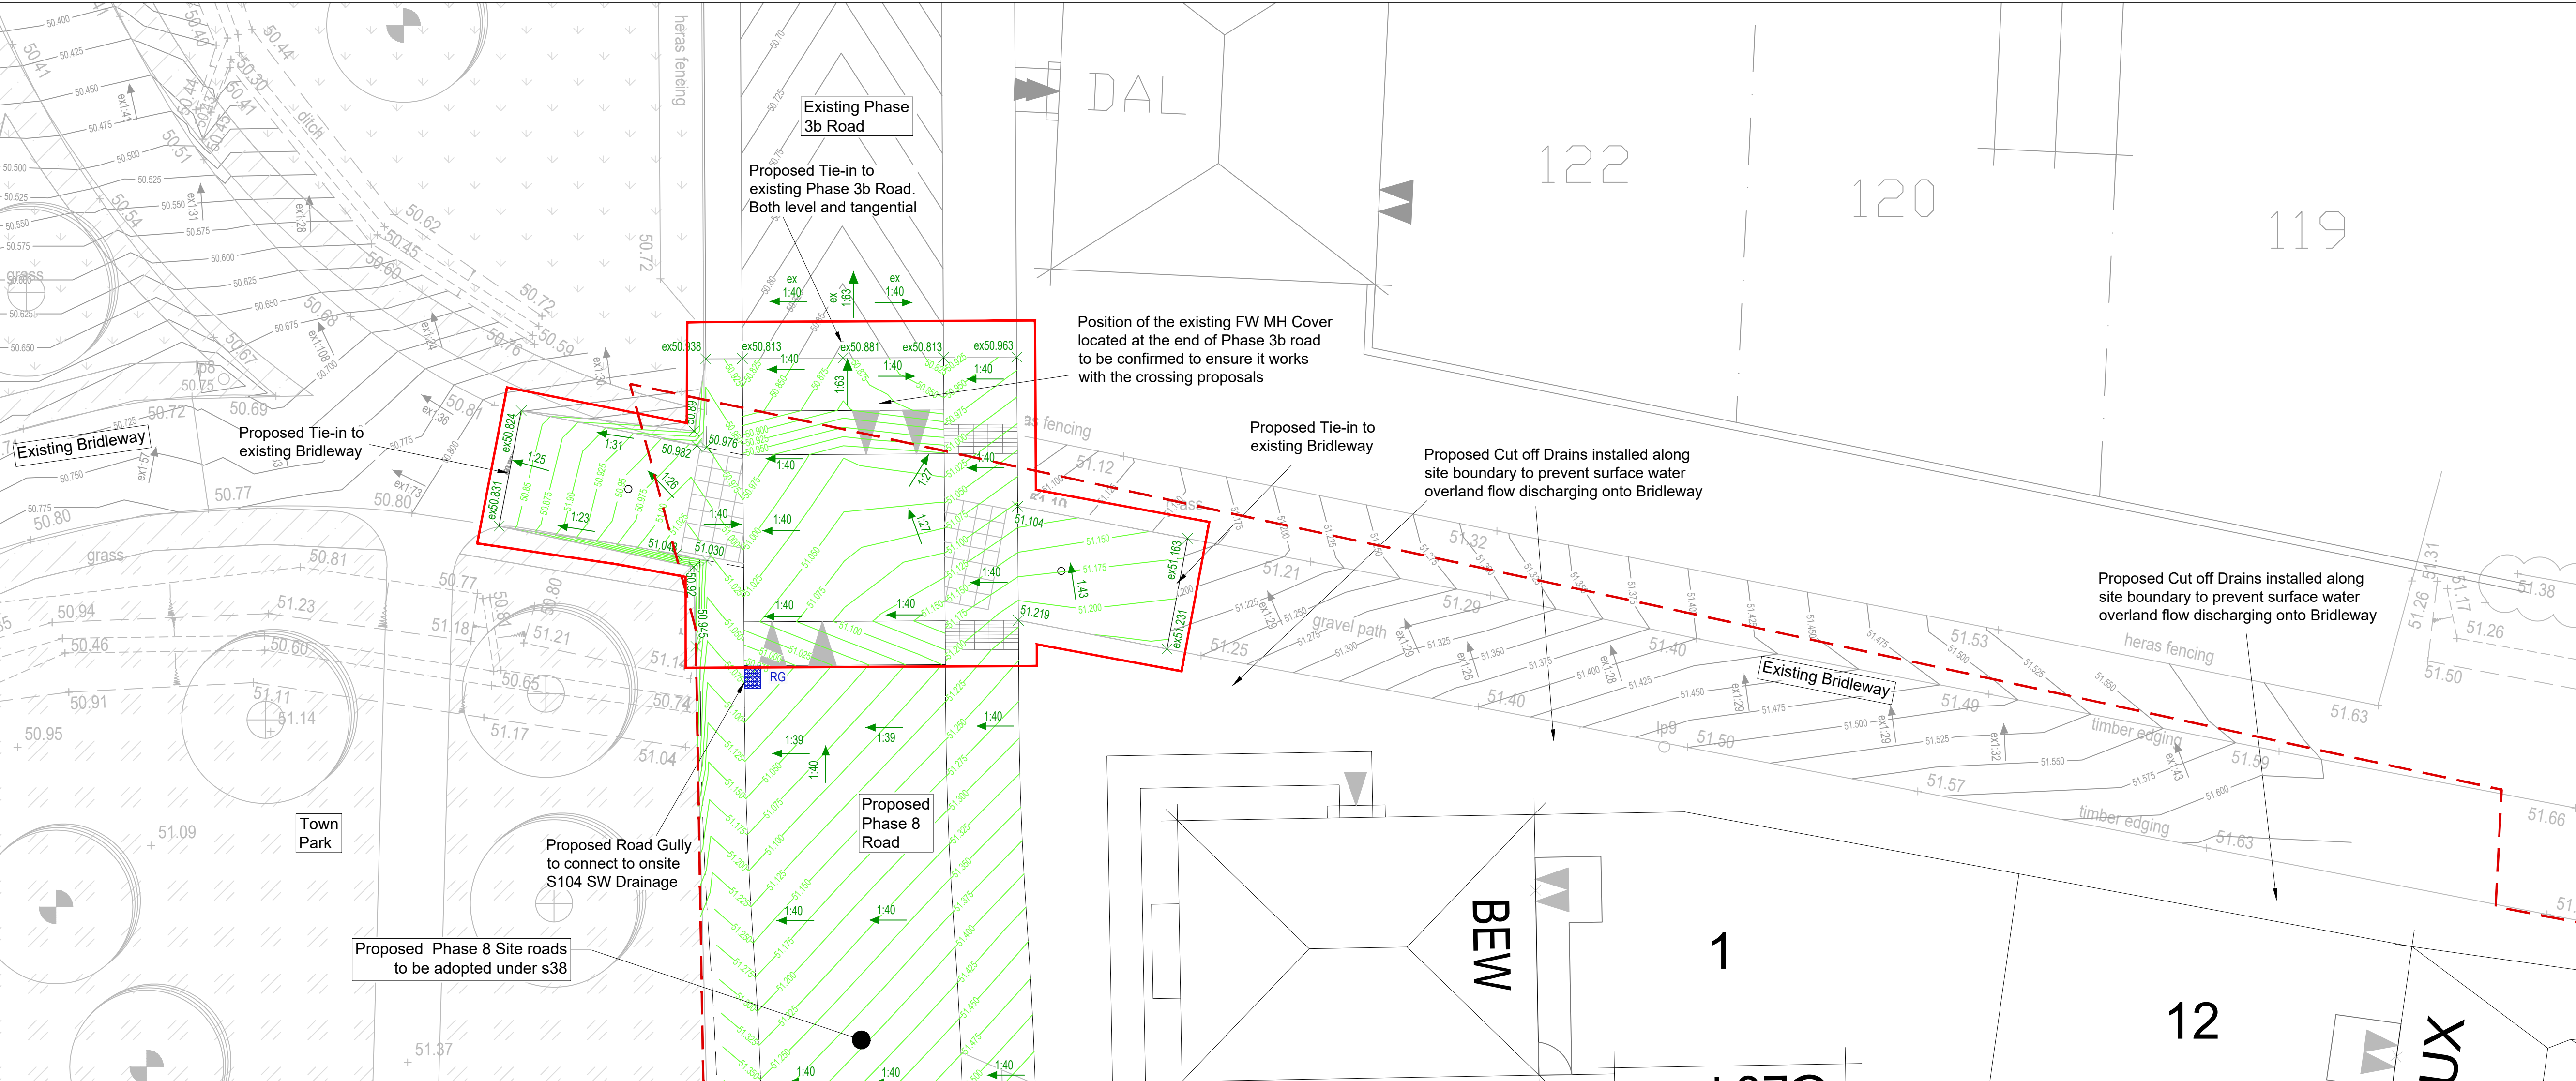

PROPOSED LEVELS PLAN
SCALE 1:100

DO NOT SCALE OFF THIS DRAWING

NOTES

1. The contractor is responsible for verifying all site & setting out dimensions before commencing work.
2. This drawing is to be read in conjunction with all relevant Architectural and M&E drawings.
3. All dimensions in millimeters unless stated otherwise.

LEVELS KEY

- + 52.05 Existing Topographical Survey Level
- ← ex1.38 Existing Gradient
- 51.525 — Existing Contours (25mm intervals)
- × ex51.235 Existing tie into Level
- × 50.89 Proposed Spot Level
- 51.525 — Proposed Contour (25mm intervals)
- 1.28 Proposed Gradient
- Phase 8 Site Boundary
- S278 Boundary

Revision History					
Rev	Comment	By	Chkd	Appr	Date
A03	BOUNDARY UPDATED	PR	PR	SB	15/12/2025
A02	UPDATED TO RSA 2 COMMENTS	PR	PR	SB	30/09/2025
A01	FOR APPROVAL	PR	PR	SB	04/07/2025
Current Revision					
A04	UPDATED BOUNDARY. TIE IN LEVELS REVISED	PR	PR	SB	29/01/2026

APPROVAL

BLOOR HOMES

robert west
proesgroup
1 Paris Garden
London
SE1 1ND
t: 0203 773 7880
www.robertwest.co.uk

Project
WATERLOOVILLE - BEREWOOD
PHASE 8a

Drawing Title
S278 - LEVELS

RWCL Internal Register reference: 4166-002

Scales @ A1

7015-A04