
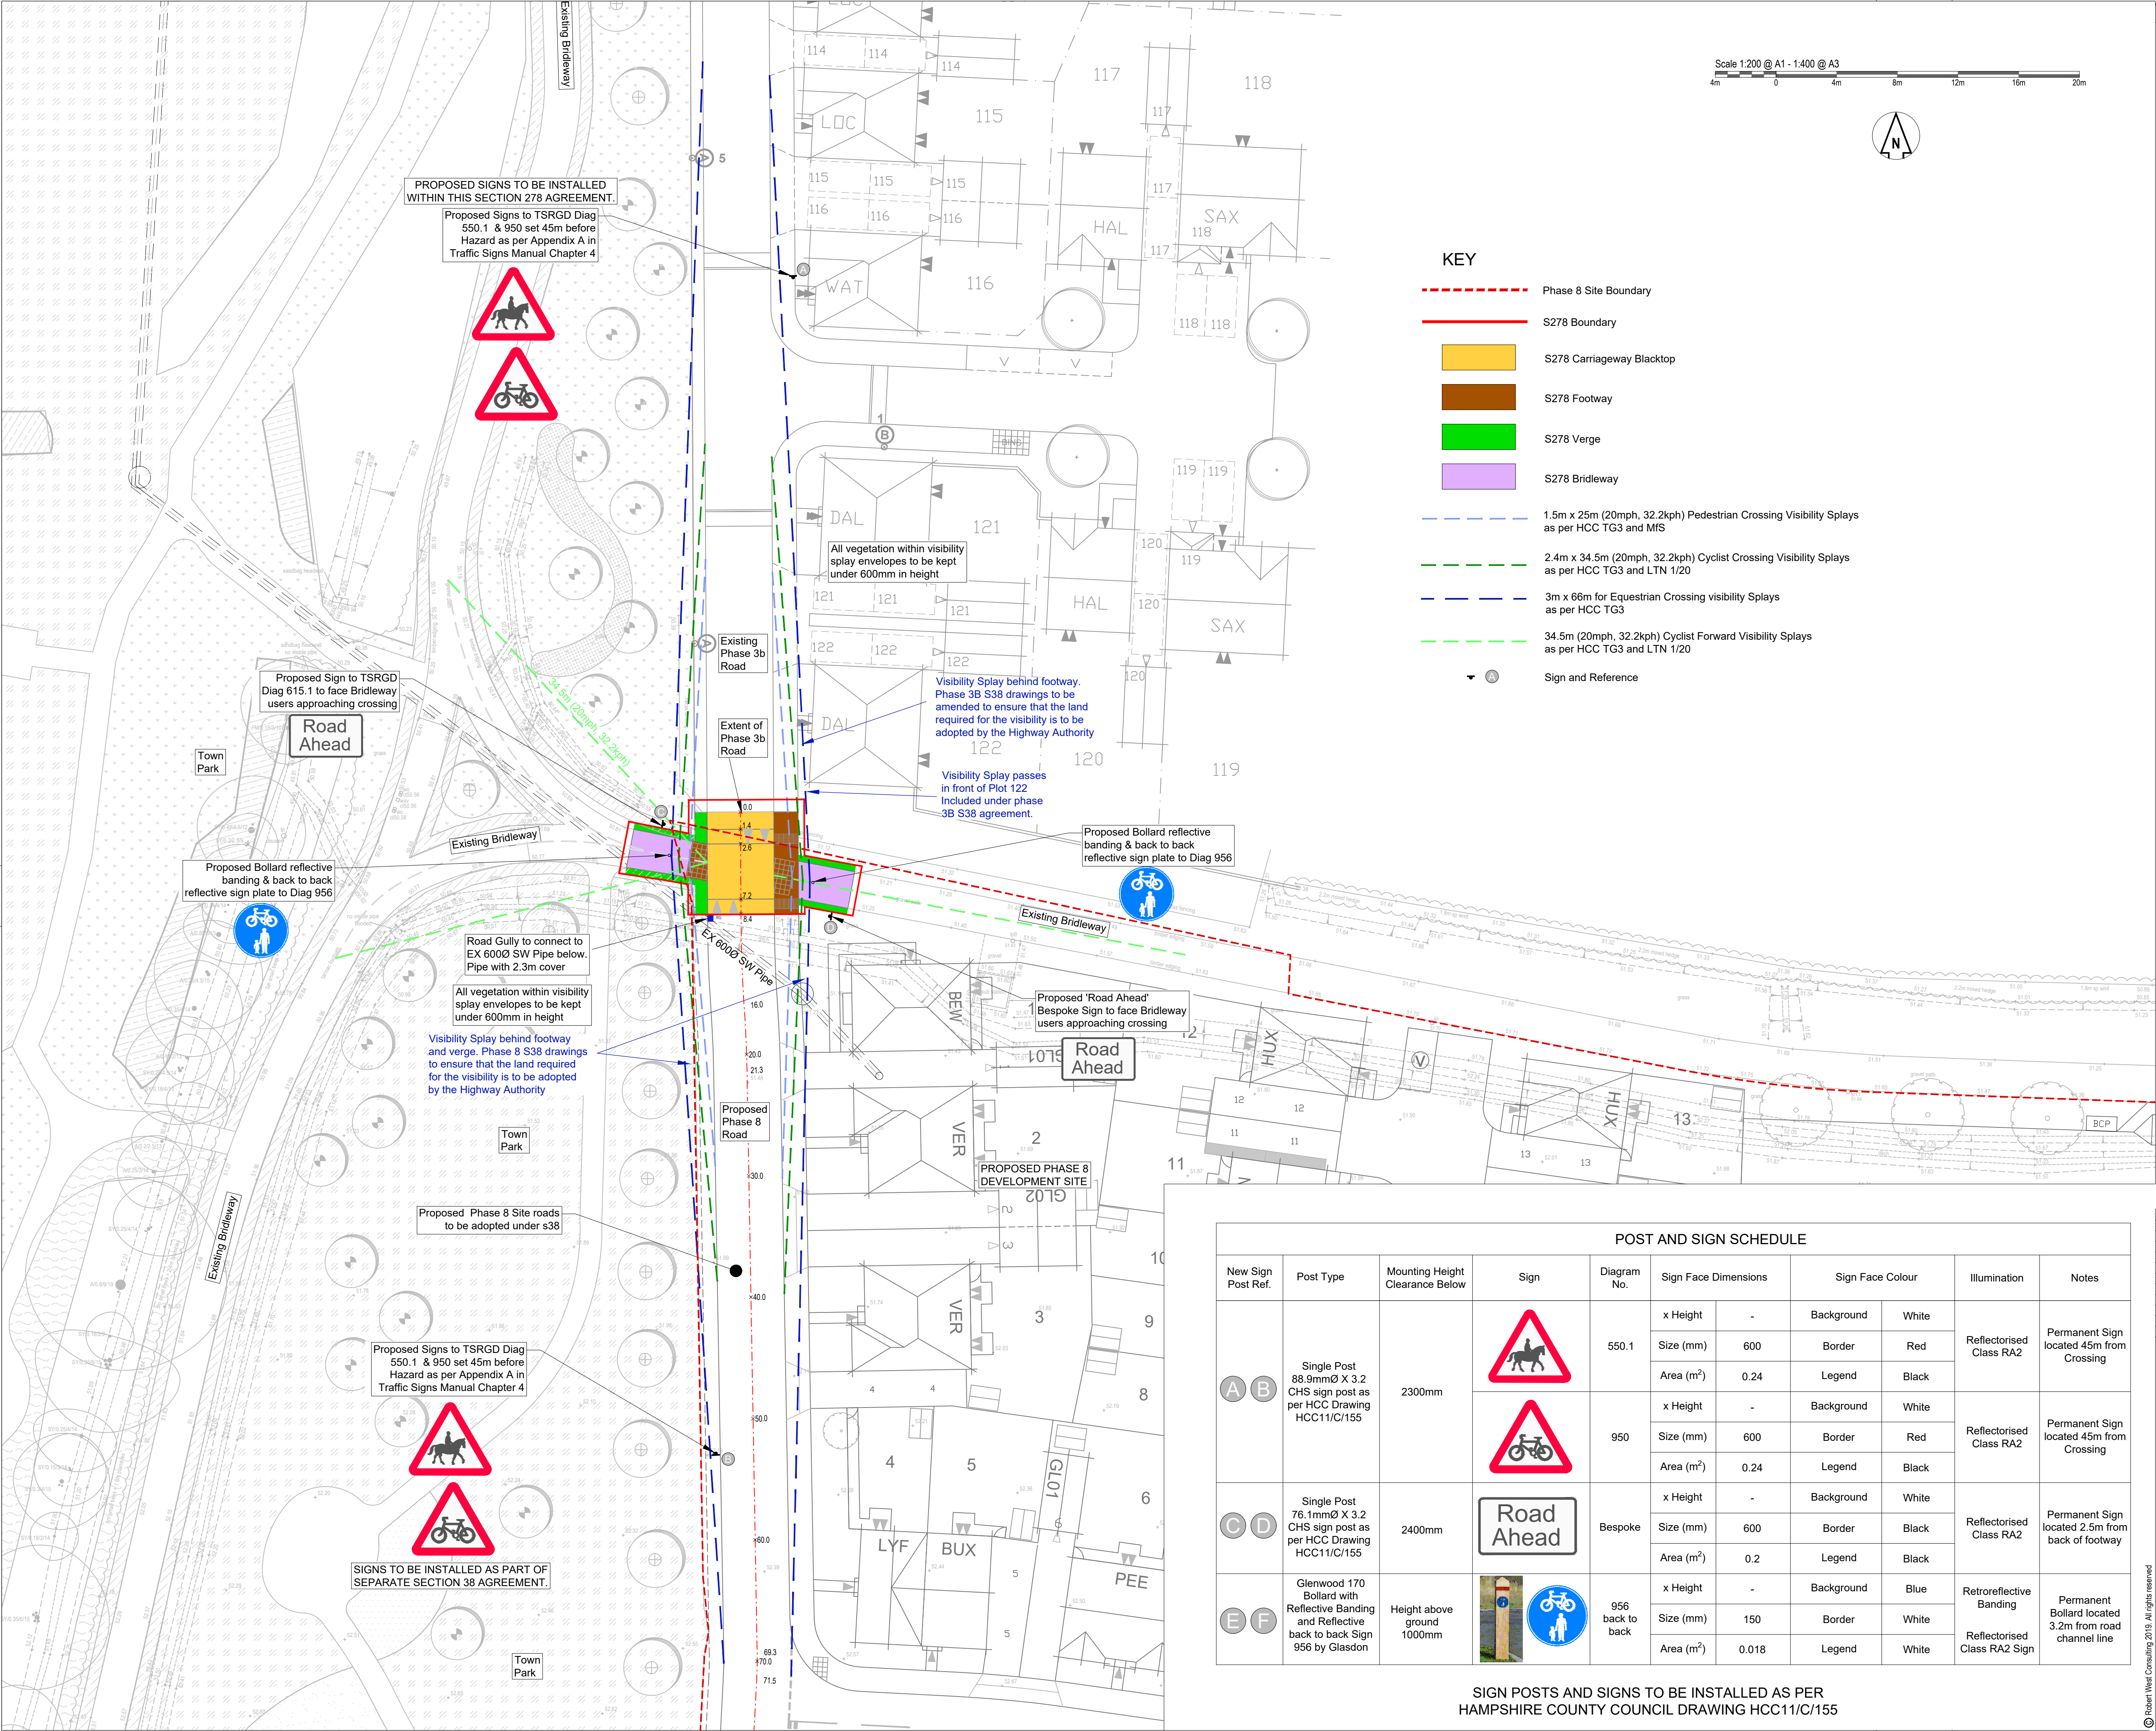


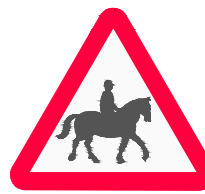

KEY

- Phase 8 Site Boundary
- S278 Boundary
- S278 Carriageway Blacktop
- S278 Footway
- S278 Verge
- S278 Bridleway
- 1.5m x 25m (20mph, 32.2kph) Pedestrian Crossing Visibility Splays as per HCC TG3 and MfS
- 2.4m x 34.5m (20mph, 32.2kph) Cyclist Crossing Visibility Splays as per HCC TG3 and LTN 1/20
- 3m x 66m for Equestrian Crossing visibility Splays as per HCC TG3
- 34.5m (20mph, 32.2kph) Cyclist Forward Visibility Splays as per HCC TG3 and LTN 1/20
- Sign and Reference

POST AND SIGN SCHEDULE										
New Sign Post Ref.	Post Type	Mounting Height Clearance Below	Sign	Diagram No.	Sign Face Dimensions		Sign Face Colour		Illumination	Notes
<div>A</div> <div>B</div>	Single Post 88.9mmØ X 3.2 CHS sign post as per HCC Drawing HCC11/C/155	2300mm		550.1	x Height	-	Background	White	Reflectorised Class RA2	Permanent Sign located 45m from Crossing
					Size (mm)	600	Border	Red		
					Area (m²)	0.24	Legend	Black		
				950	x Height	-	Background	White	Reflectorised Class RA2	Permanent Sign located 45m from Crossing
					Size (mm)	600	Border	Red		
					Area (m²)	0.24	Legend	Black		
<div>C</div> <div>D</div>	Single Post 76.1mmØ X 3.2 CHS sign post as per HCC Drawing HCC11/C/155	2400mm		Bespoke	x Height	-	Background	White	Reflectorised Class RA2	Permanent Sign located 2.5m from back of footway
					Size (mm)	600	Border	Black		
					Area (m²)	0.2	Legend	Black		
<div>E</div> <div>F</div>	Glenwood 170 Bollard with Reflective Banding and Reflective back to back Sign 956 by Glasdon	Height above ground 1000mm	 	956 back to back	x Height	-	Background	Blue	Retroreflective Banding	Permanent Bollard located 3.2m from road channel line
					Size (mm)	150	Border	White	Reflectorised Class RA2 Sign	
					Area (m²)	0.018	Legend	White		

SIGN POSTS AND SIGNS TO BE INSTALLED AS PER HAMPSHIRE COUNTY COUNCIL DRAWING HCC11/C/155

DO NOT SCALE OFF THIS DRAWING

NOTES

- The contractor is responsible for verifying all site & setting out dimensions before commencing work.
- This drawing is to be read in conjunction with all relevant Architectural and M&E drawings.
- All dimensions in millimeters unless stated otherwise.

Revision History					
Rev	Comment	By	Chkd	Appr	Date
A03	EX 6000 SW PIPE ADDED. SIGN SCHEDULE ADDED	PR	PR	SB	15/12/2025
A02	UPDATED TO RSA 2 COMMENTS	PR	PR	SB	30/09/2025
A01	FOR APPROVAL	PR	PR	SB	04/07/2025
Current Revision					
A04	UPDATED BOUNDARY. TIE IN CHANGED TO TARMAC	PR	PR	SB	29/01/2026

APPROVAL

BLOOR HOMES

robert west
proesgroup

1 Paris Garden
London
SE1 1ND
t: 0203 773 7880
www.robertwest.co.uk

Project
**WATERLOOVILLE - BEREWOOD
PHASE 8a**

Drawing Title
S278 - GENERAL ARRANGEMENT

RWCL Internal Register reference: 4166-002
Scales @ A1
7010-A04