


- Notes:
1. Do not scale from this drawing.
 2. All dimensions in metres.
 3. All levels relate to ordnance datum.
 4. This drawing shall be read in conjunction with all other contract documents.
 5. All foul & surface water drainage being offered for adoption by the Water Authority are to be constructed in accordance with the Water UK document, Design and Construction Guidance (DSG) 'Code for Adoption' along with the Water Authority specification and addendums.
 6. Any discrepancies with the drawings shall be reported to the Engineer.
 7. The level & location of all existing services shall be verified and marked on site by the Contractor prior to commencing any construction work.

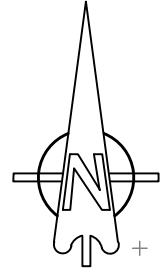


SURFACING KEY

- Macadam Highway Construction:
- Macadam Footway & Parking Construction
- Permeable block paved carriageway construction:
- Tegula Impermeable paving parking areas
- "Silver" Granite sett rumble strip
- Gravel surfacing to Gate House
- Hoggin footpath with timber edging
- Impermeable concrete block paving driveway
- Impermeable concrete block access road
- Silver/Grey paving slabs
- Existing Tarmac

DRAINAGE KEY

- Proposed highway gully and connection
- Proposed surface water manhole
- Proposed foul water manhole
- Proposed storm drain
- Proposed foul drain
- Proposed private storm drain
- Proposed private foul drain
- Proposed foul rising main
- Hand dug trench through root protection zone
- Permavoid collectors within sub base
- Storm drains from refurbishment
- Foul drains from refurbishment
- Lined cellular attenuation tank
- Hydrobrake control structure
- Brick headwall

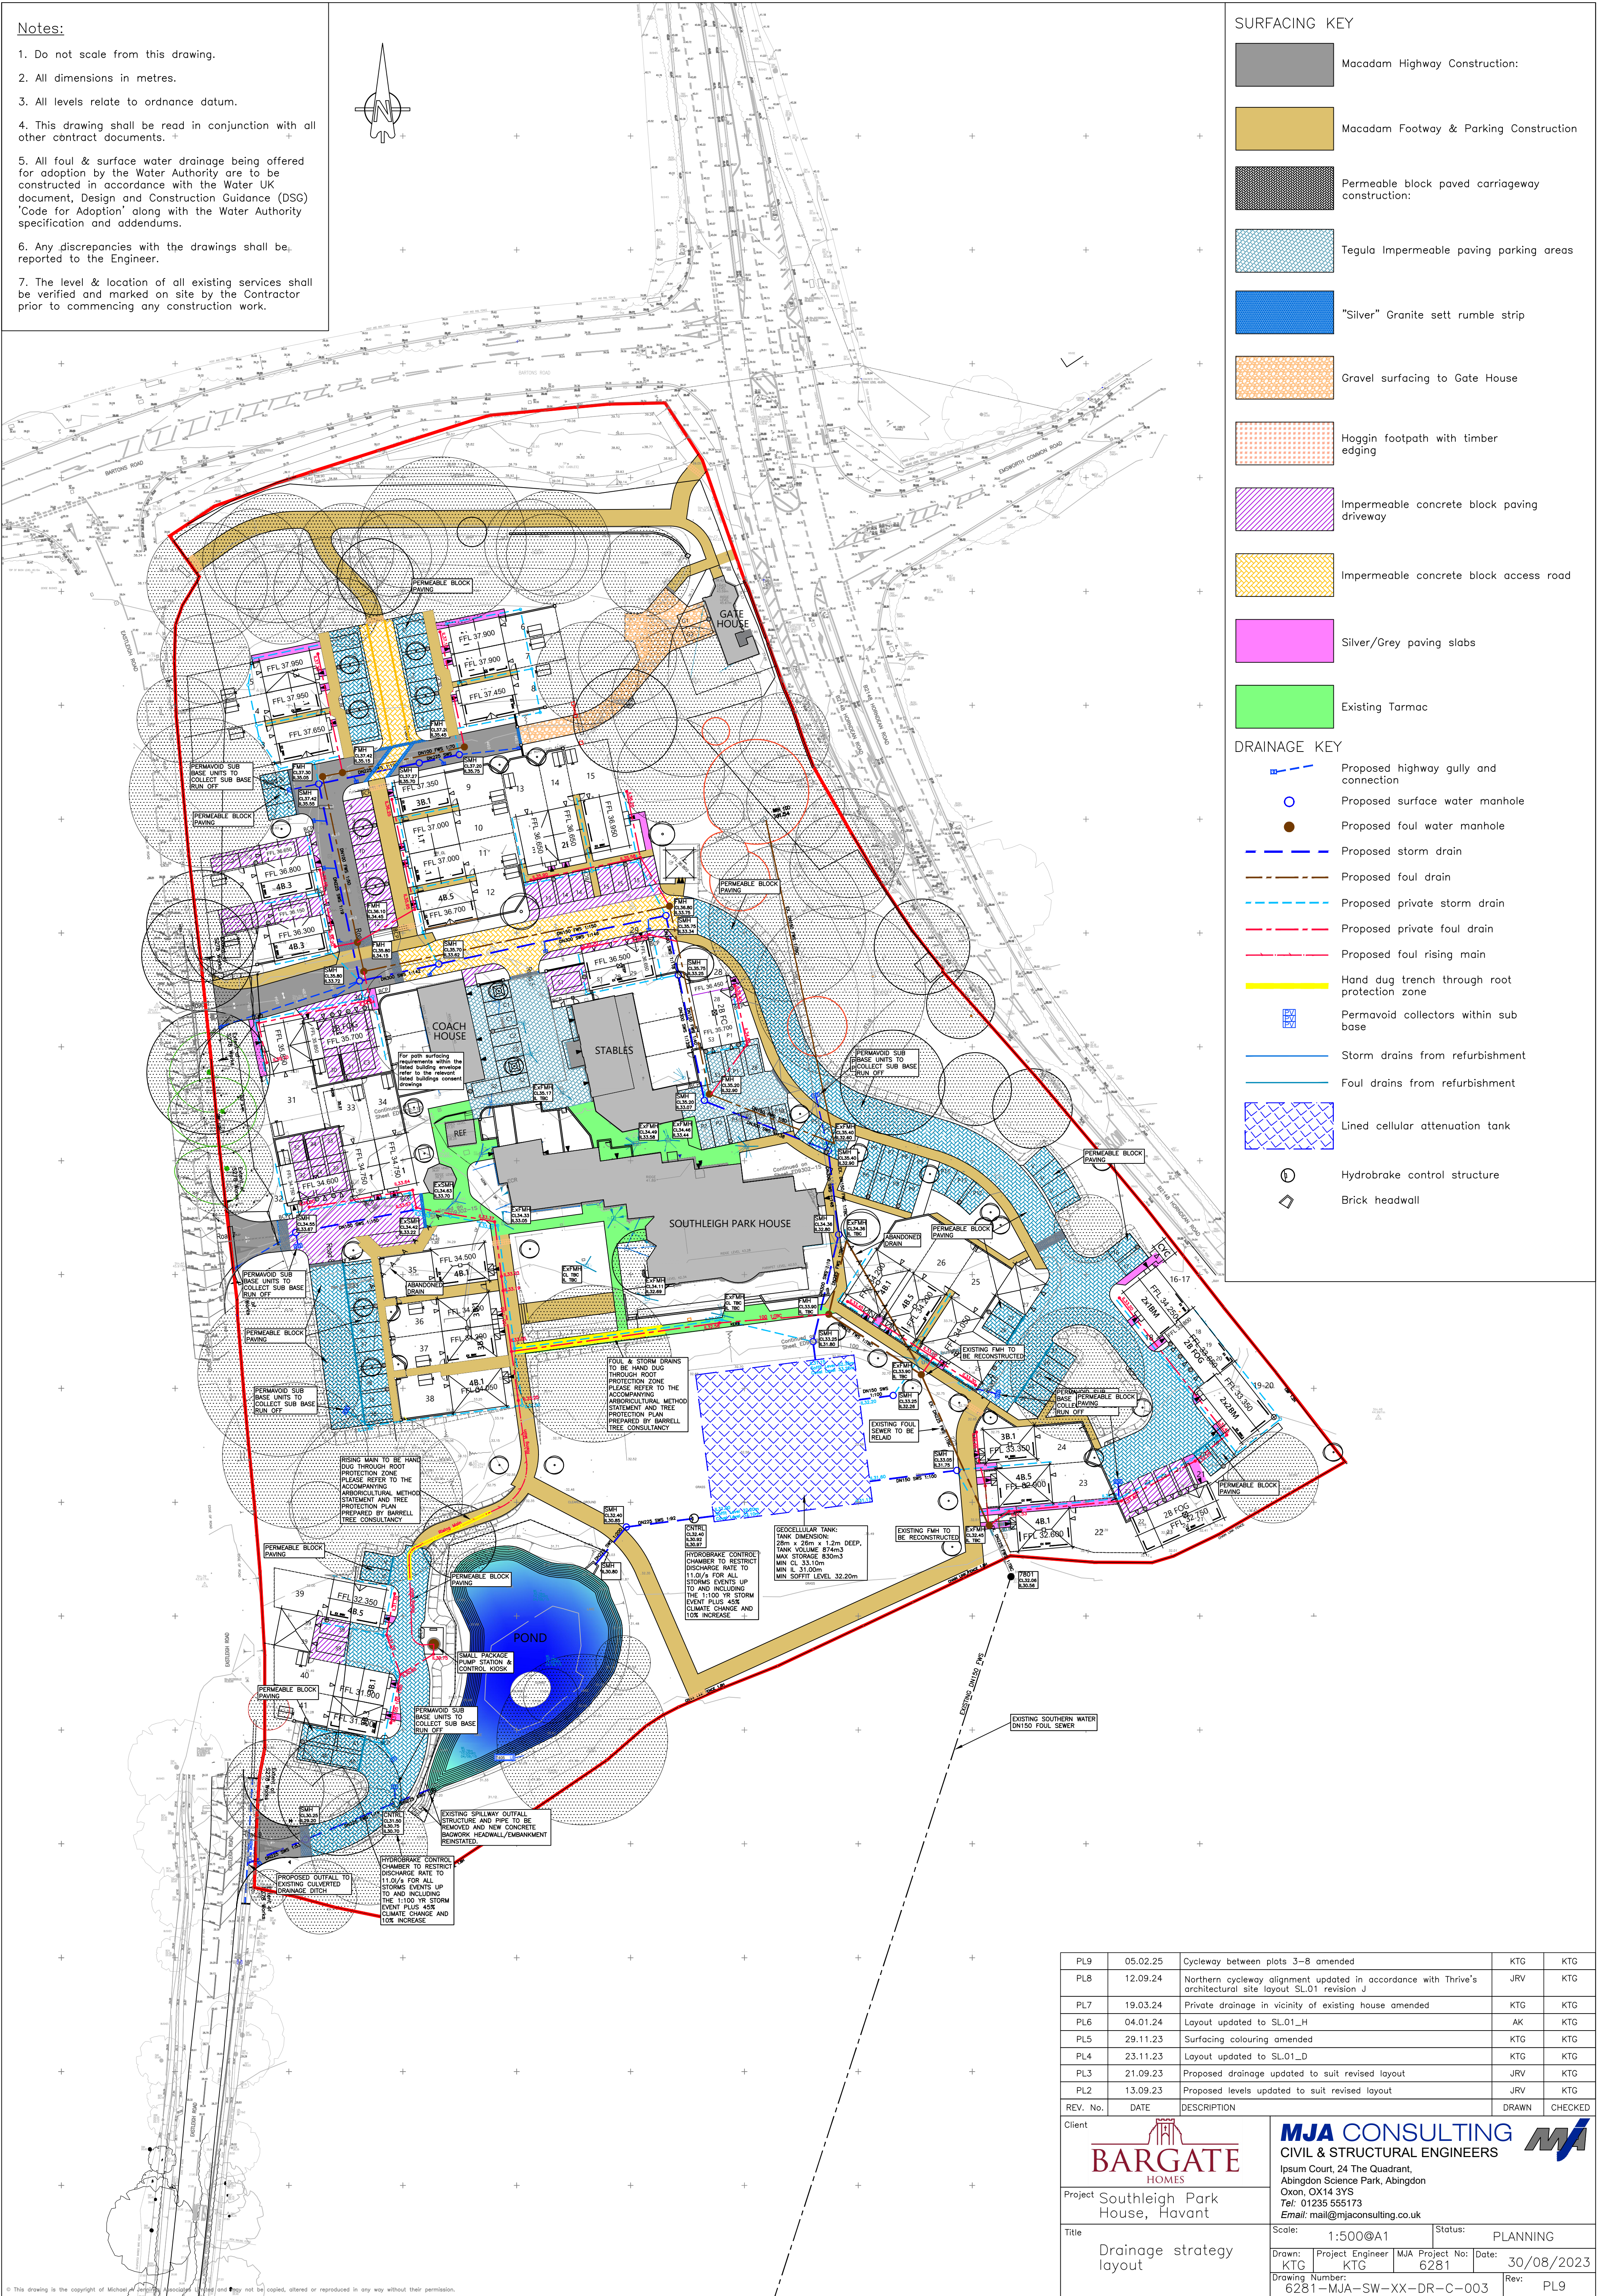

PL9	05.02.25	Cycleway between plots 3-8 amended	KTG	KTG
PL8	12.09.24	Northern cycleway alignment updated in accordance with Thrive's architectural site layout SL.01 revision J	JRV	KTG
PL7	19.03.24	Private drainage in vicinity of existing house amended	KTG	KTG
PL6	04.01.24	Layout updated to SL.01_H	AK	KTG
PL5	29.11.23	Surfacing colouring amended	KTG	KTG
PL4	23.11.23	Layout updated to SL.01_D	KTG	KTG
PL3	21.09.23	Proposed drainage updated to suit revised layout	JRV	KTG
PL2	13.09.23	Proposed levels updated to suit revised layout	JRV	KTG
REV. No.	DATE	DESCRIPTION	DRAWN	CHECKED

Client

BARGATE HOMES

Project Southleigh Park House, Havant

Title Drainage strategy layout

MJA CONSULTING
CIVIL & STRUCTURAL ENGINEERS
Ipsium Court, 24 The Quadrant,
Abingdon Science Park, Abingdon
Oxon, OX14 3YS
Tel: 01235 555173
Email: mail@mjaconsulting.co.uk

Scale: 1:500@A1
Status: PLANNING
Drawn: KTG
Project Engineer: KTG
MJA Project No: 6281
Date: 30/08/2023
Drawing Number: 6281-MJA-SW-XX-DR-C-003
Rev: PL9