


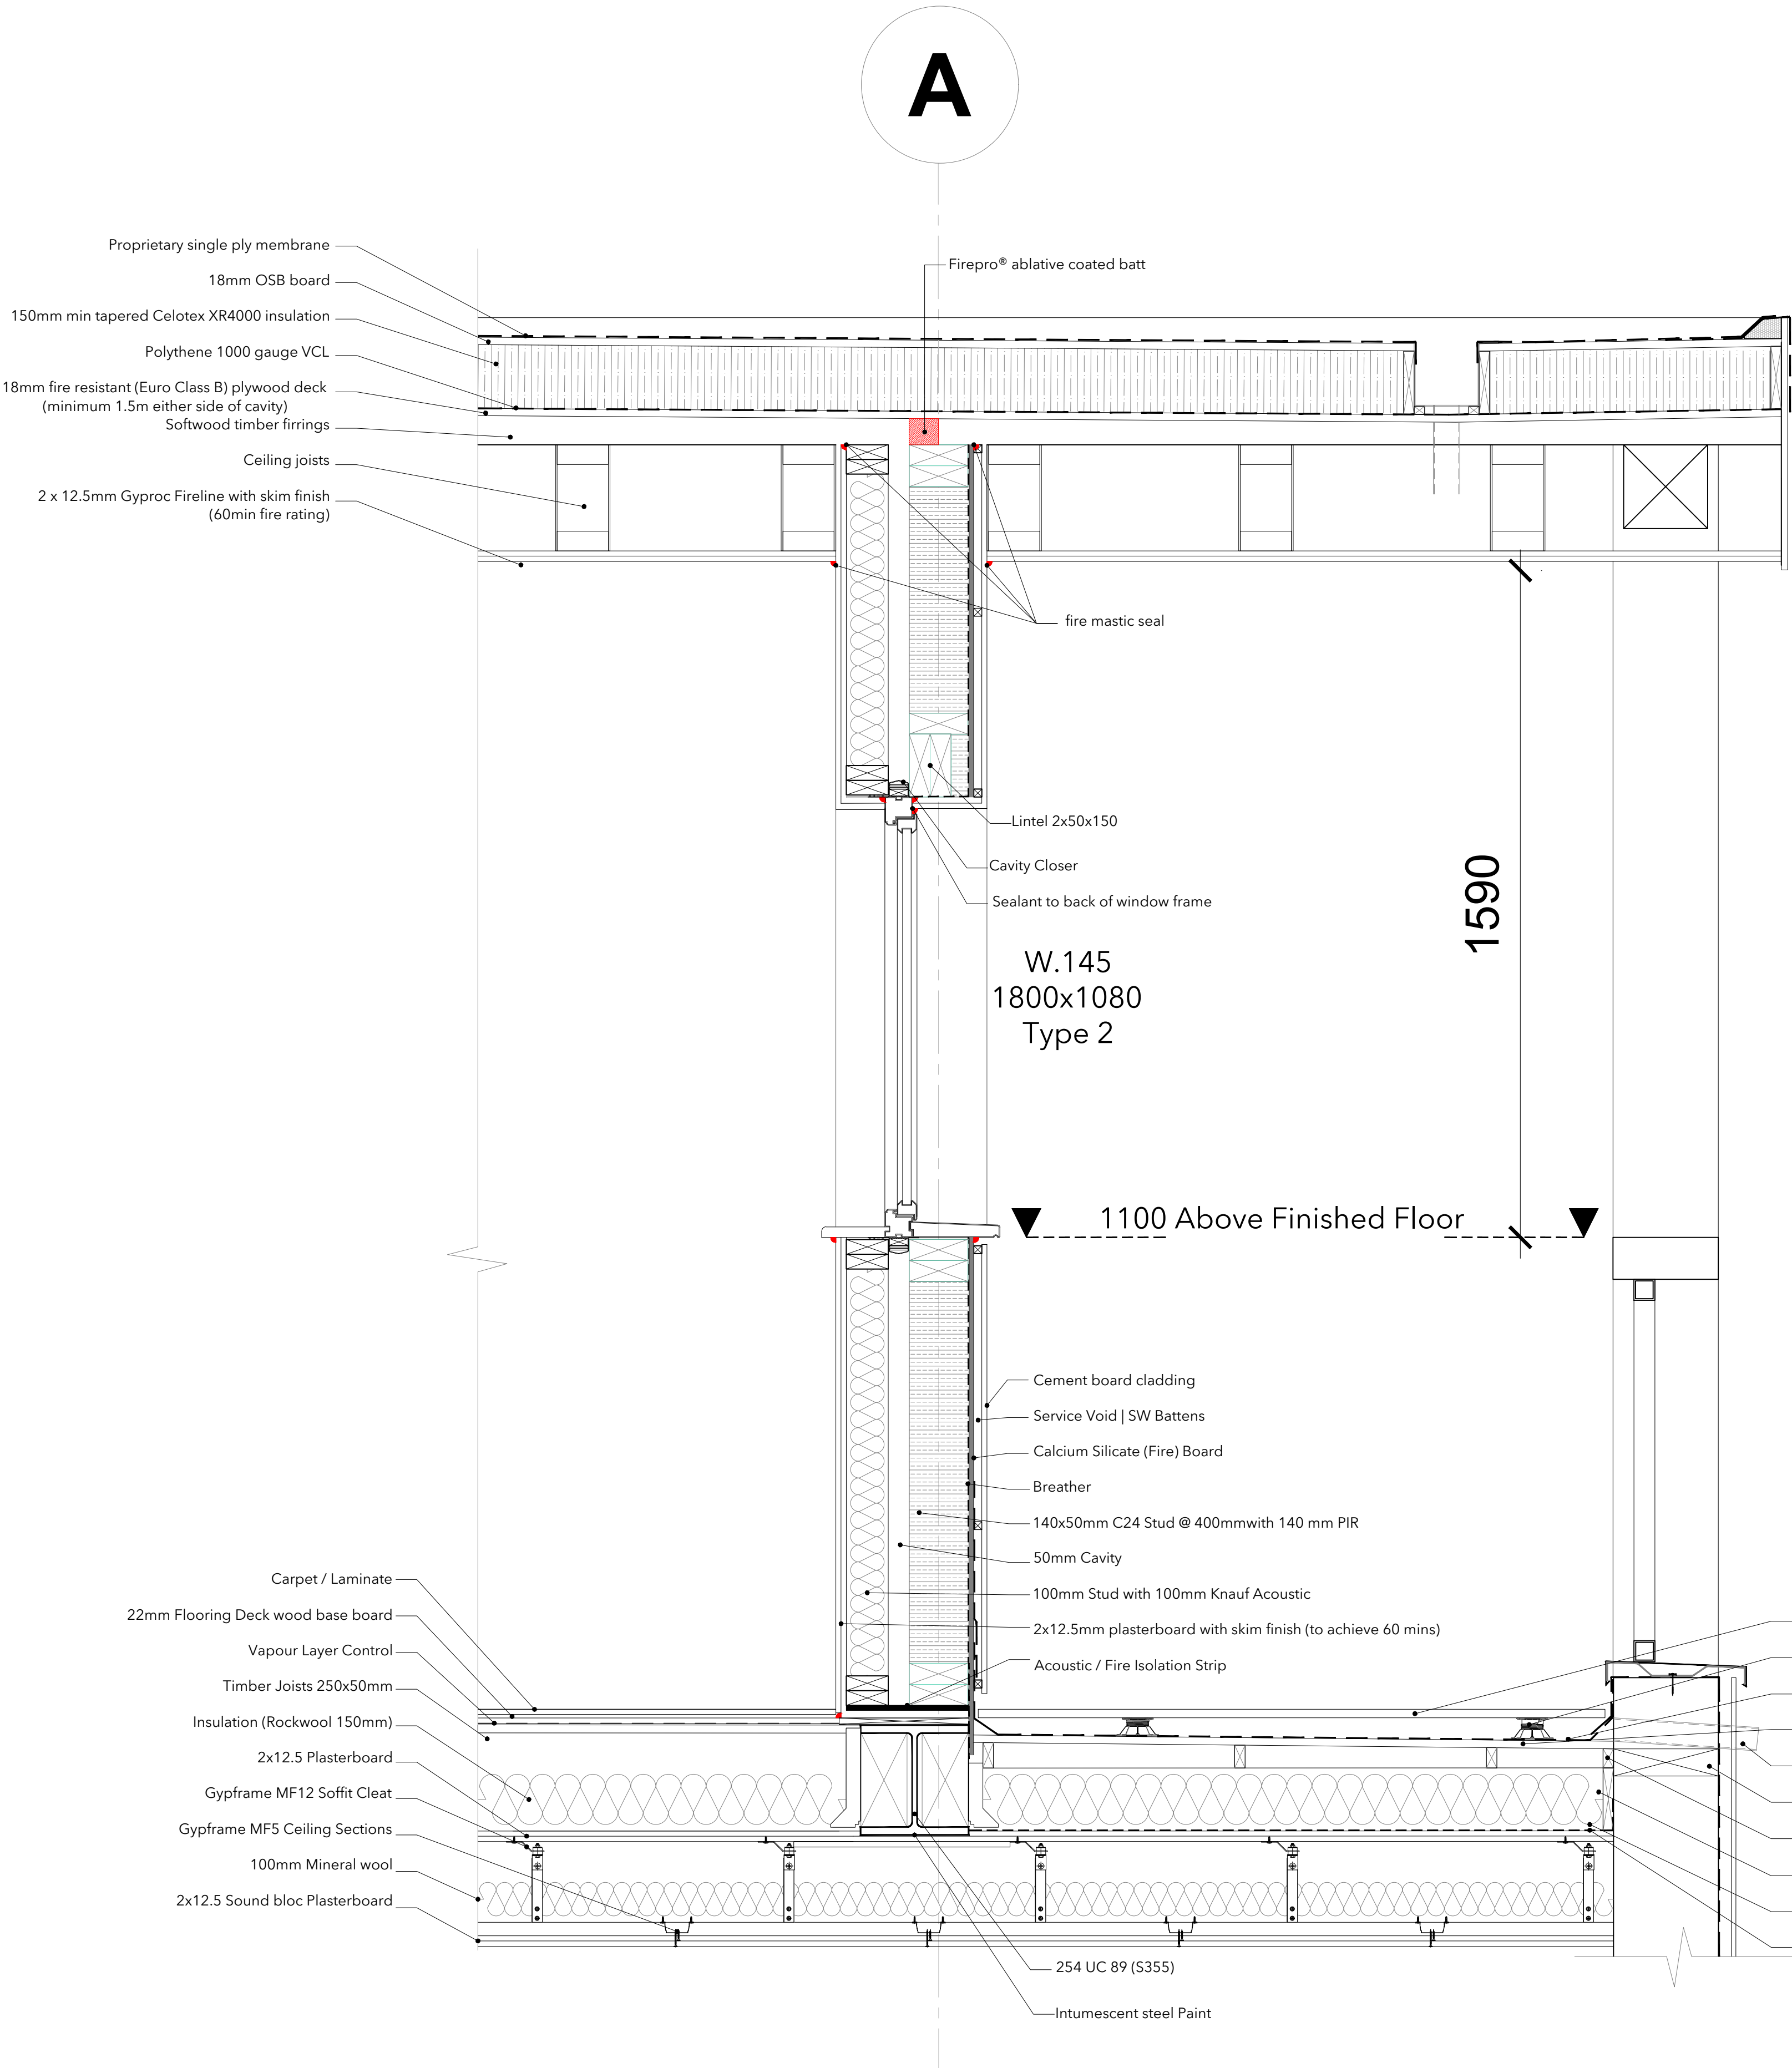


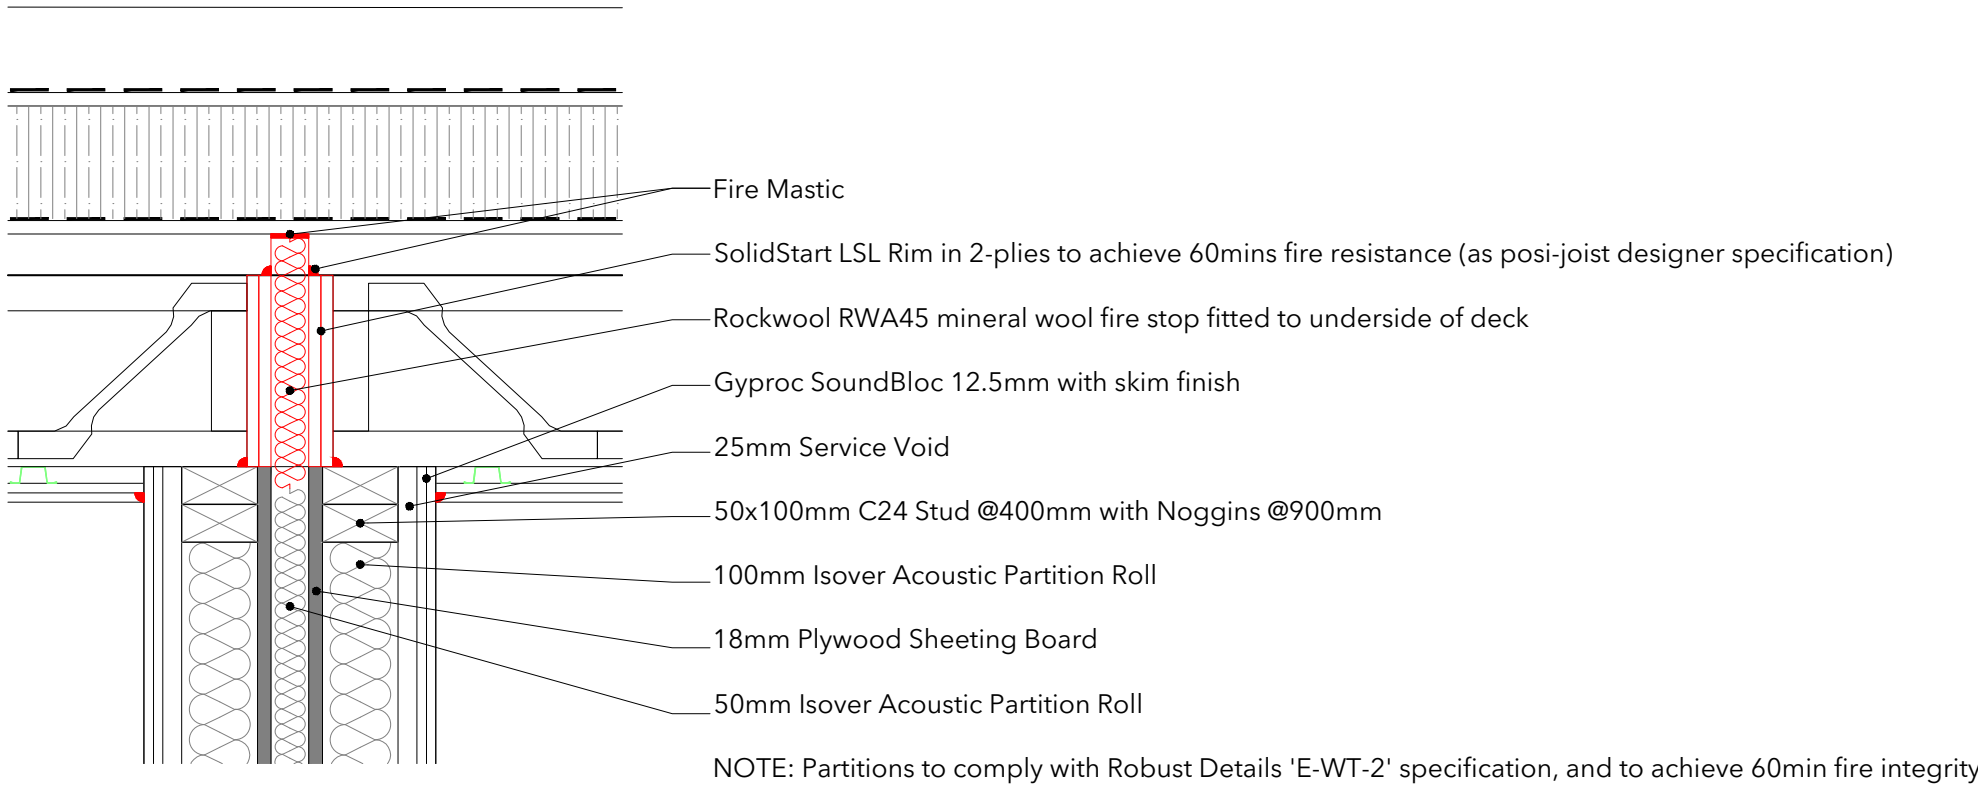

Detail A - Party Wall (loadbearing)

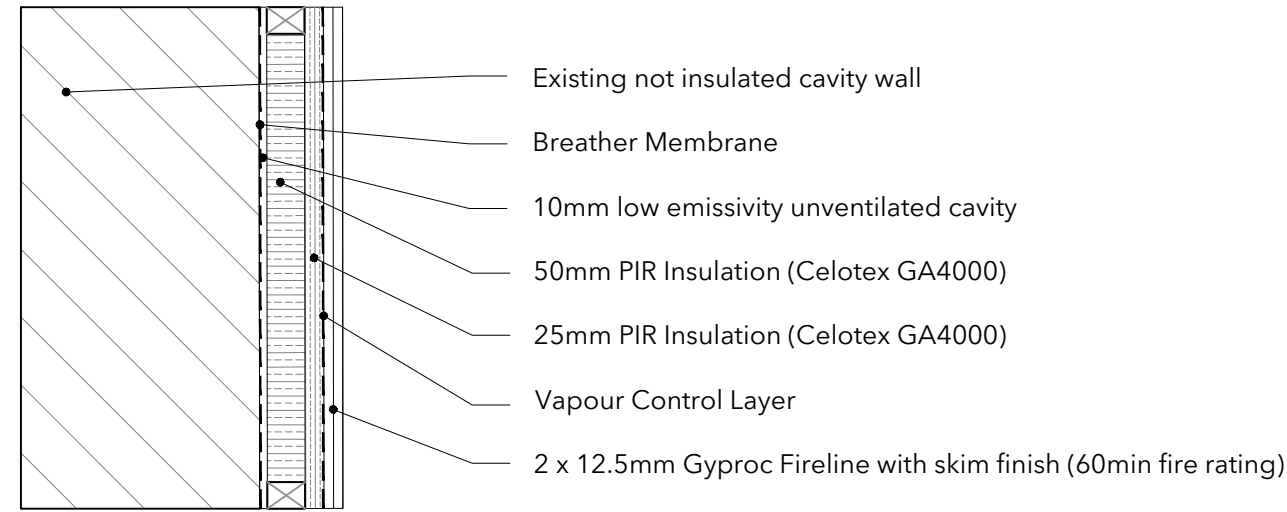

Detail B - Wall Upgrade

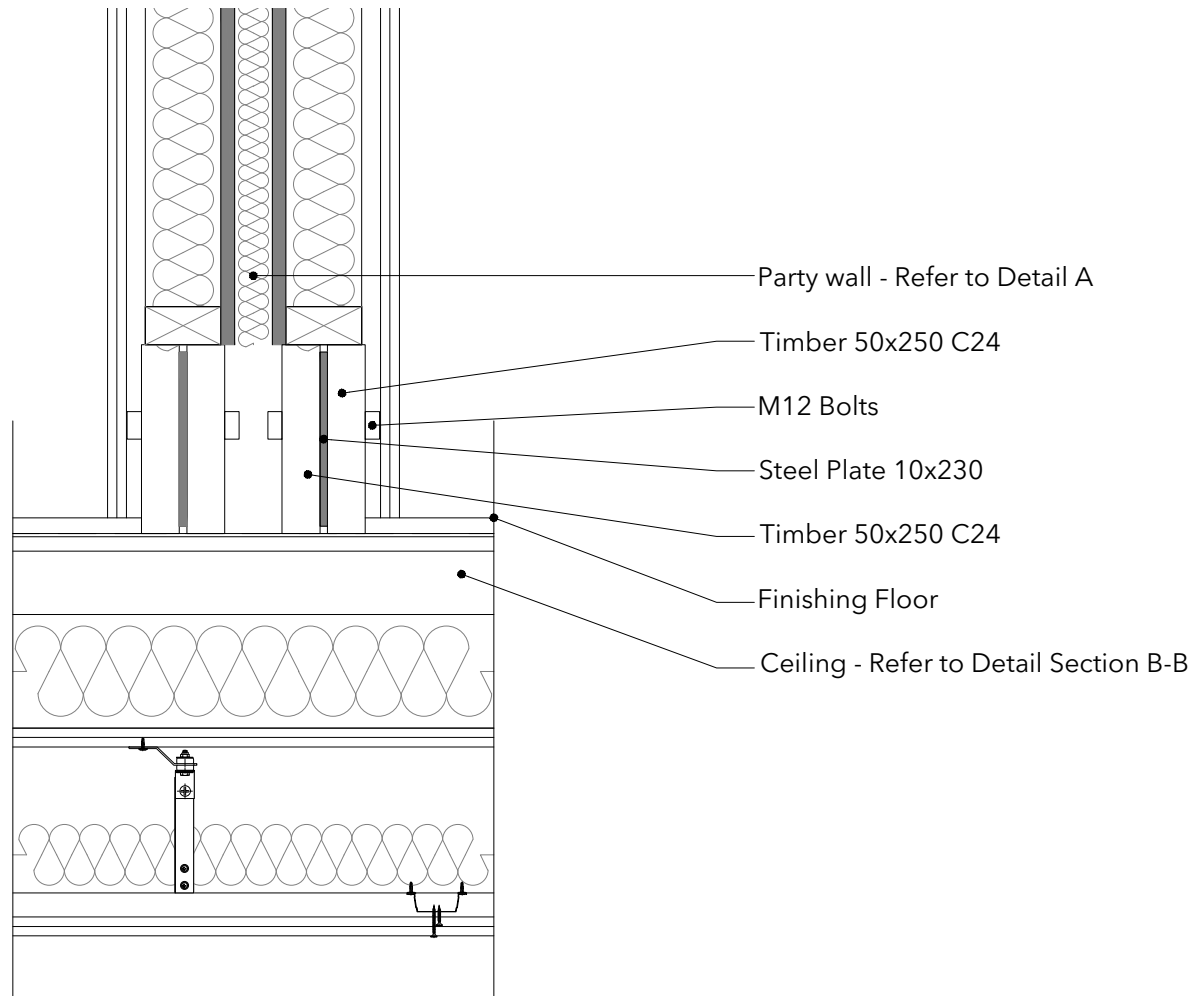

Detail C - Part Wall

NOTES:

- 1) All dimensions to be checked on site. Any discrepancies to be reported to the CA, prior to manufacture/construction
- 2) Refer to Structural Engineers details/ drawings for all beam, column, padstone, masonry strength calculations
- 3) Finishes & decorations to Clients specification
- 4) Allow for cutting of tiles around switches, sockets and making good
- 5) Allow for boxing's to existing & new services
- 6) All fixings and installation to manufacturers specifications and detail requirements
- 7) Existing Walls/doors/ floors to be protected
- 8) All M&E fixtures/fittings/equipment is notional. Final positions to be checked and confirmed with client
- 9) Sanitary appliances are not images of actual products. They are for illustrative purposes only

No.	Description	Date
A	Structure	06/10/25

studio

t. 02382 542011
e. info@rs-studio.co.uk
w. www.rs-studio.co.uk

Drawing Title:
Details
AS PROPOSED

Project Title:
95-95A London Road
Waterlooville
PO7 7EQ

Drawing No.:
1802-GA-08

Date: July 2025
Scale: Various
Drawn: AS
Checked: RS

This drawing is the copyright of the company and must not be reproduced or used without permission. Annotated dimensions are to be taken in preference to scaled dimensions and site dimensions must be checked before work is commenced

