Fascia Sign - 1:20 @A3

Folded aluminium face panel finished PMS 560, House Green
Built up, illuminated Starbucks letters 355mm high mounted to panel face.
Full backtray finished black externally

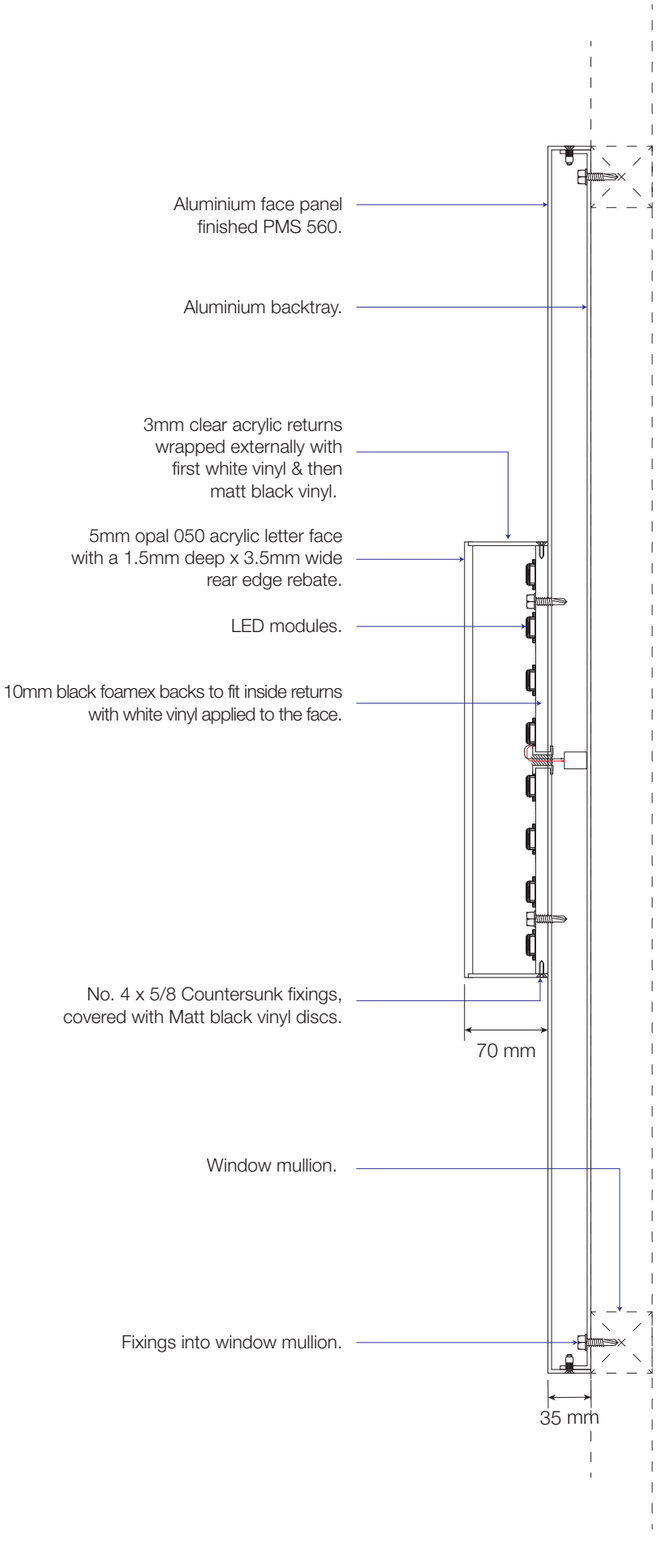

HOUSE GREEN
PMS 560
CMYK 89:48:73:64
HEX 1E3932

NIS SIGNS ALL DIMENSIONS TO BE CONFIRMED

NIS SIGNS
NIS Signs (Leicester) Ltd
51 Marlow Rd, Leicester, LE3 2BQ
0116 270 6228
info@signs-nis.co.uk
www.signs-nis.co.uk

Client: Starbucks

Address: Unit 8a
Wellington Retail Park
Waterlooville
PO7 7FG

Drawing no: 26-108

Job location: U:\Jobs\Starbucks\Waterlooville\Drawings\Drawing files

Drawn by: DB | **Rev:** 1 | **Date:** 24/02/26

Revision notes: 0) Initial issue
1) Change to 'House Green' - AH 10/03/26

All site dimensions to be verified prior to manufacture.
Do not scale from this drawing Copyright 2026.
This document is the property of NIS Signs
and must not be used, reproduced or disclosed
to any persons without the written consent of NIS Signs.