


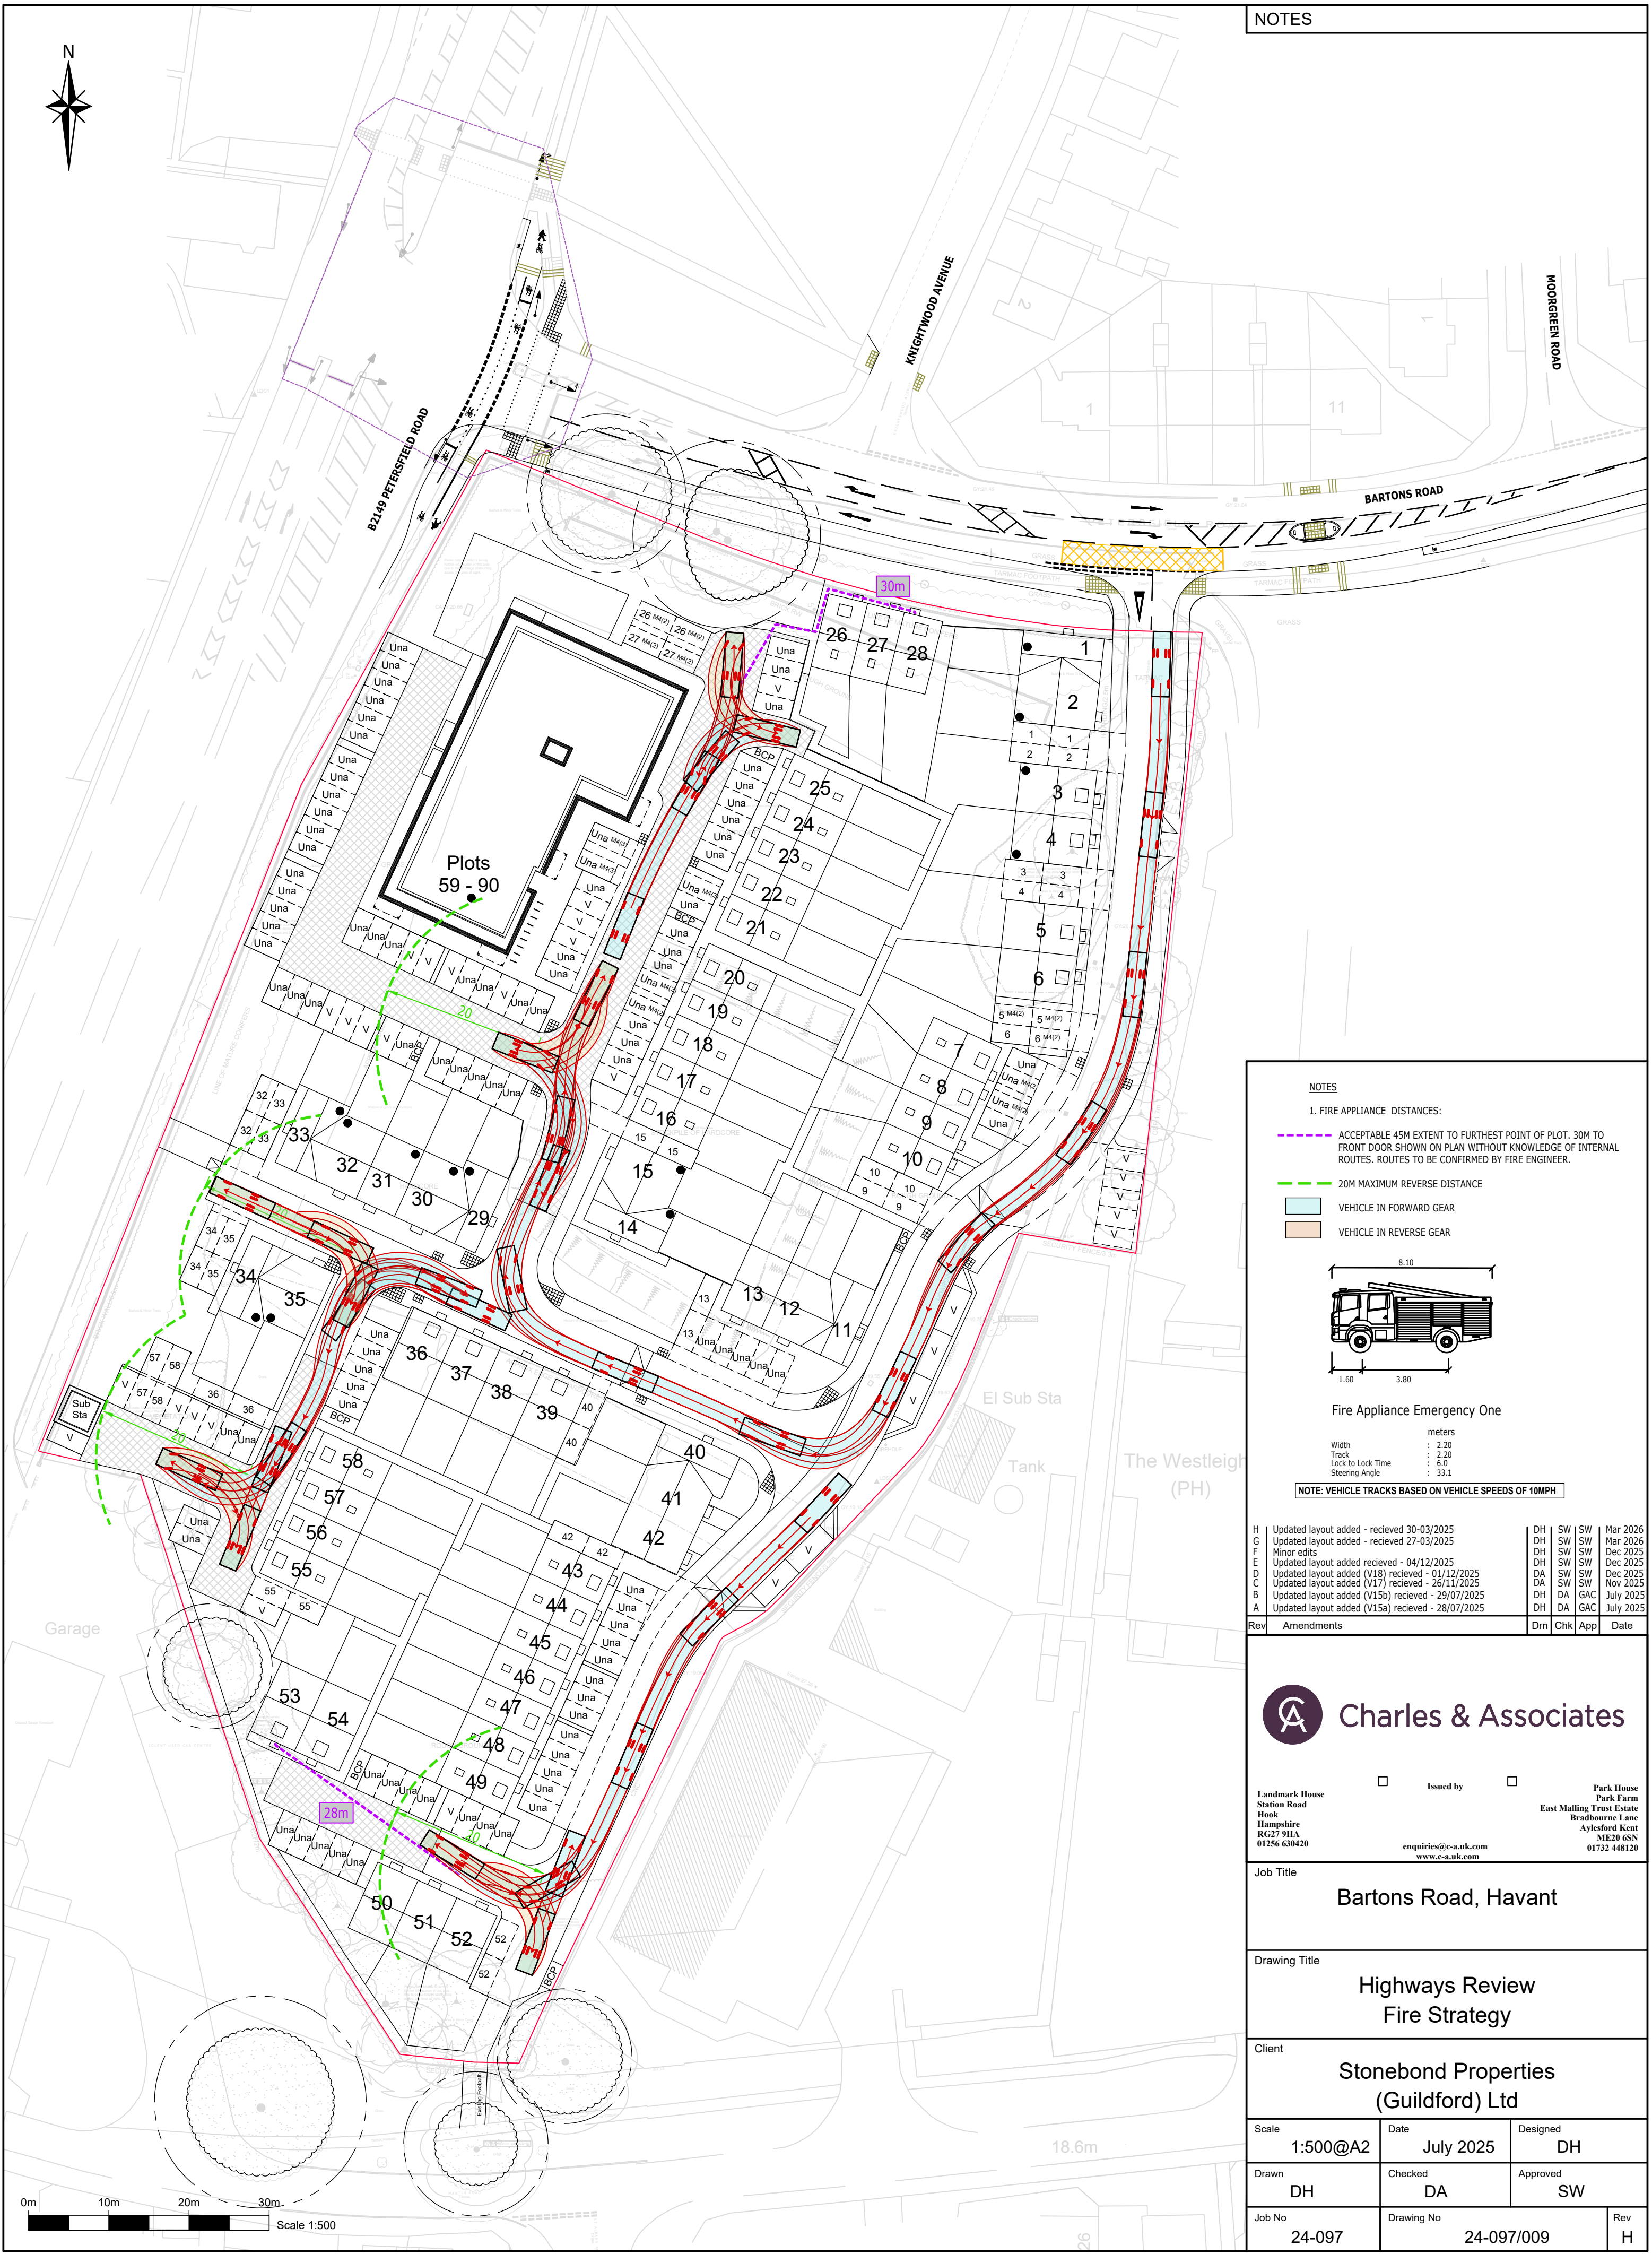


NOTES

1. FIRE APPLIANCE DISTANCES:

ACCEPTABLE 45M EXTENT TO FURTHEST POINT OF PLOT. 30M TO FRONT DOOR SHOWN ON PLAN WITHOUT KNOWLEDGE OF INTERNAL ROUTES. ROUTES TO BE CONFIRMED BY FIRE ENGINEER.

20M MAXIMUM REVERSE DISTANCE

VEHICLE IN FORWARD GEAR
VEHICLE IN REVERSE GEAR

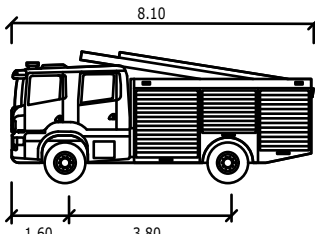

Fire Appliance Emergency One

Width : 2.20
Track : 2.20
Lock to Lock Time : 6.0
Steering Angle : 33.1

NOTE: VEHICLE TRACKS BASED ON VEHICLE SPEEDS OF 10MPH

H	Updated layout added - recieved 30-03/2025	DH	SW	SW	Mar 2026
G	Updated layout added - recieved 27-03/2025	DH	SW	SW	Mar 2026
F	Minor edits	DH	SW	SW	Dec 2025
E	Updated layout added recieved - 04/12/2025	DH	SW	SW	Dec 2025
D	Updated layout added (V18) recieved - 01/12/2025	DA	SW	SW	Dec 2025
C	Updated layout added (V17) recieved - 26/11/2025	DA	SW	SW	Nov 2025
B	Updated layout added (V15b) recieved - 29/07/2025	DH	DA	GAC	July 2025
A	Updated layout added (V15a) recieved - 28/07/2025	DH	DA	GAC	July 2025

Rev	Amendments	Drm	Chk	App	Date
-----	------------	-----	-----	-----	------



Landmark House
Station Road
Hook
Hampshire
RG27 9HA
01256 630420

Issued by

Park House
Park Farm
East Malling Trust Estate
Bradbourne Lane
Aylesford Kent
ME20 6SN
01732 448120

enquiries@c-a.uk.com
www.c-a.uk.com

Job Title

Bartons Road, Havant

Drawing Title

Highways Review
Fire Strategy

Client

Stonebond Properties
(Guildford) Ltd

Scale

1:500@A2

Date

July 2025

Designed

DH

Drawn

DH

Checked

DA

Approved

SW

Job No

24-097

Drawing No

24-097/009

Rev

H