


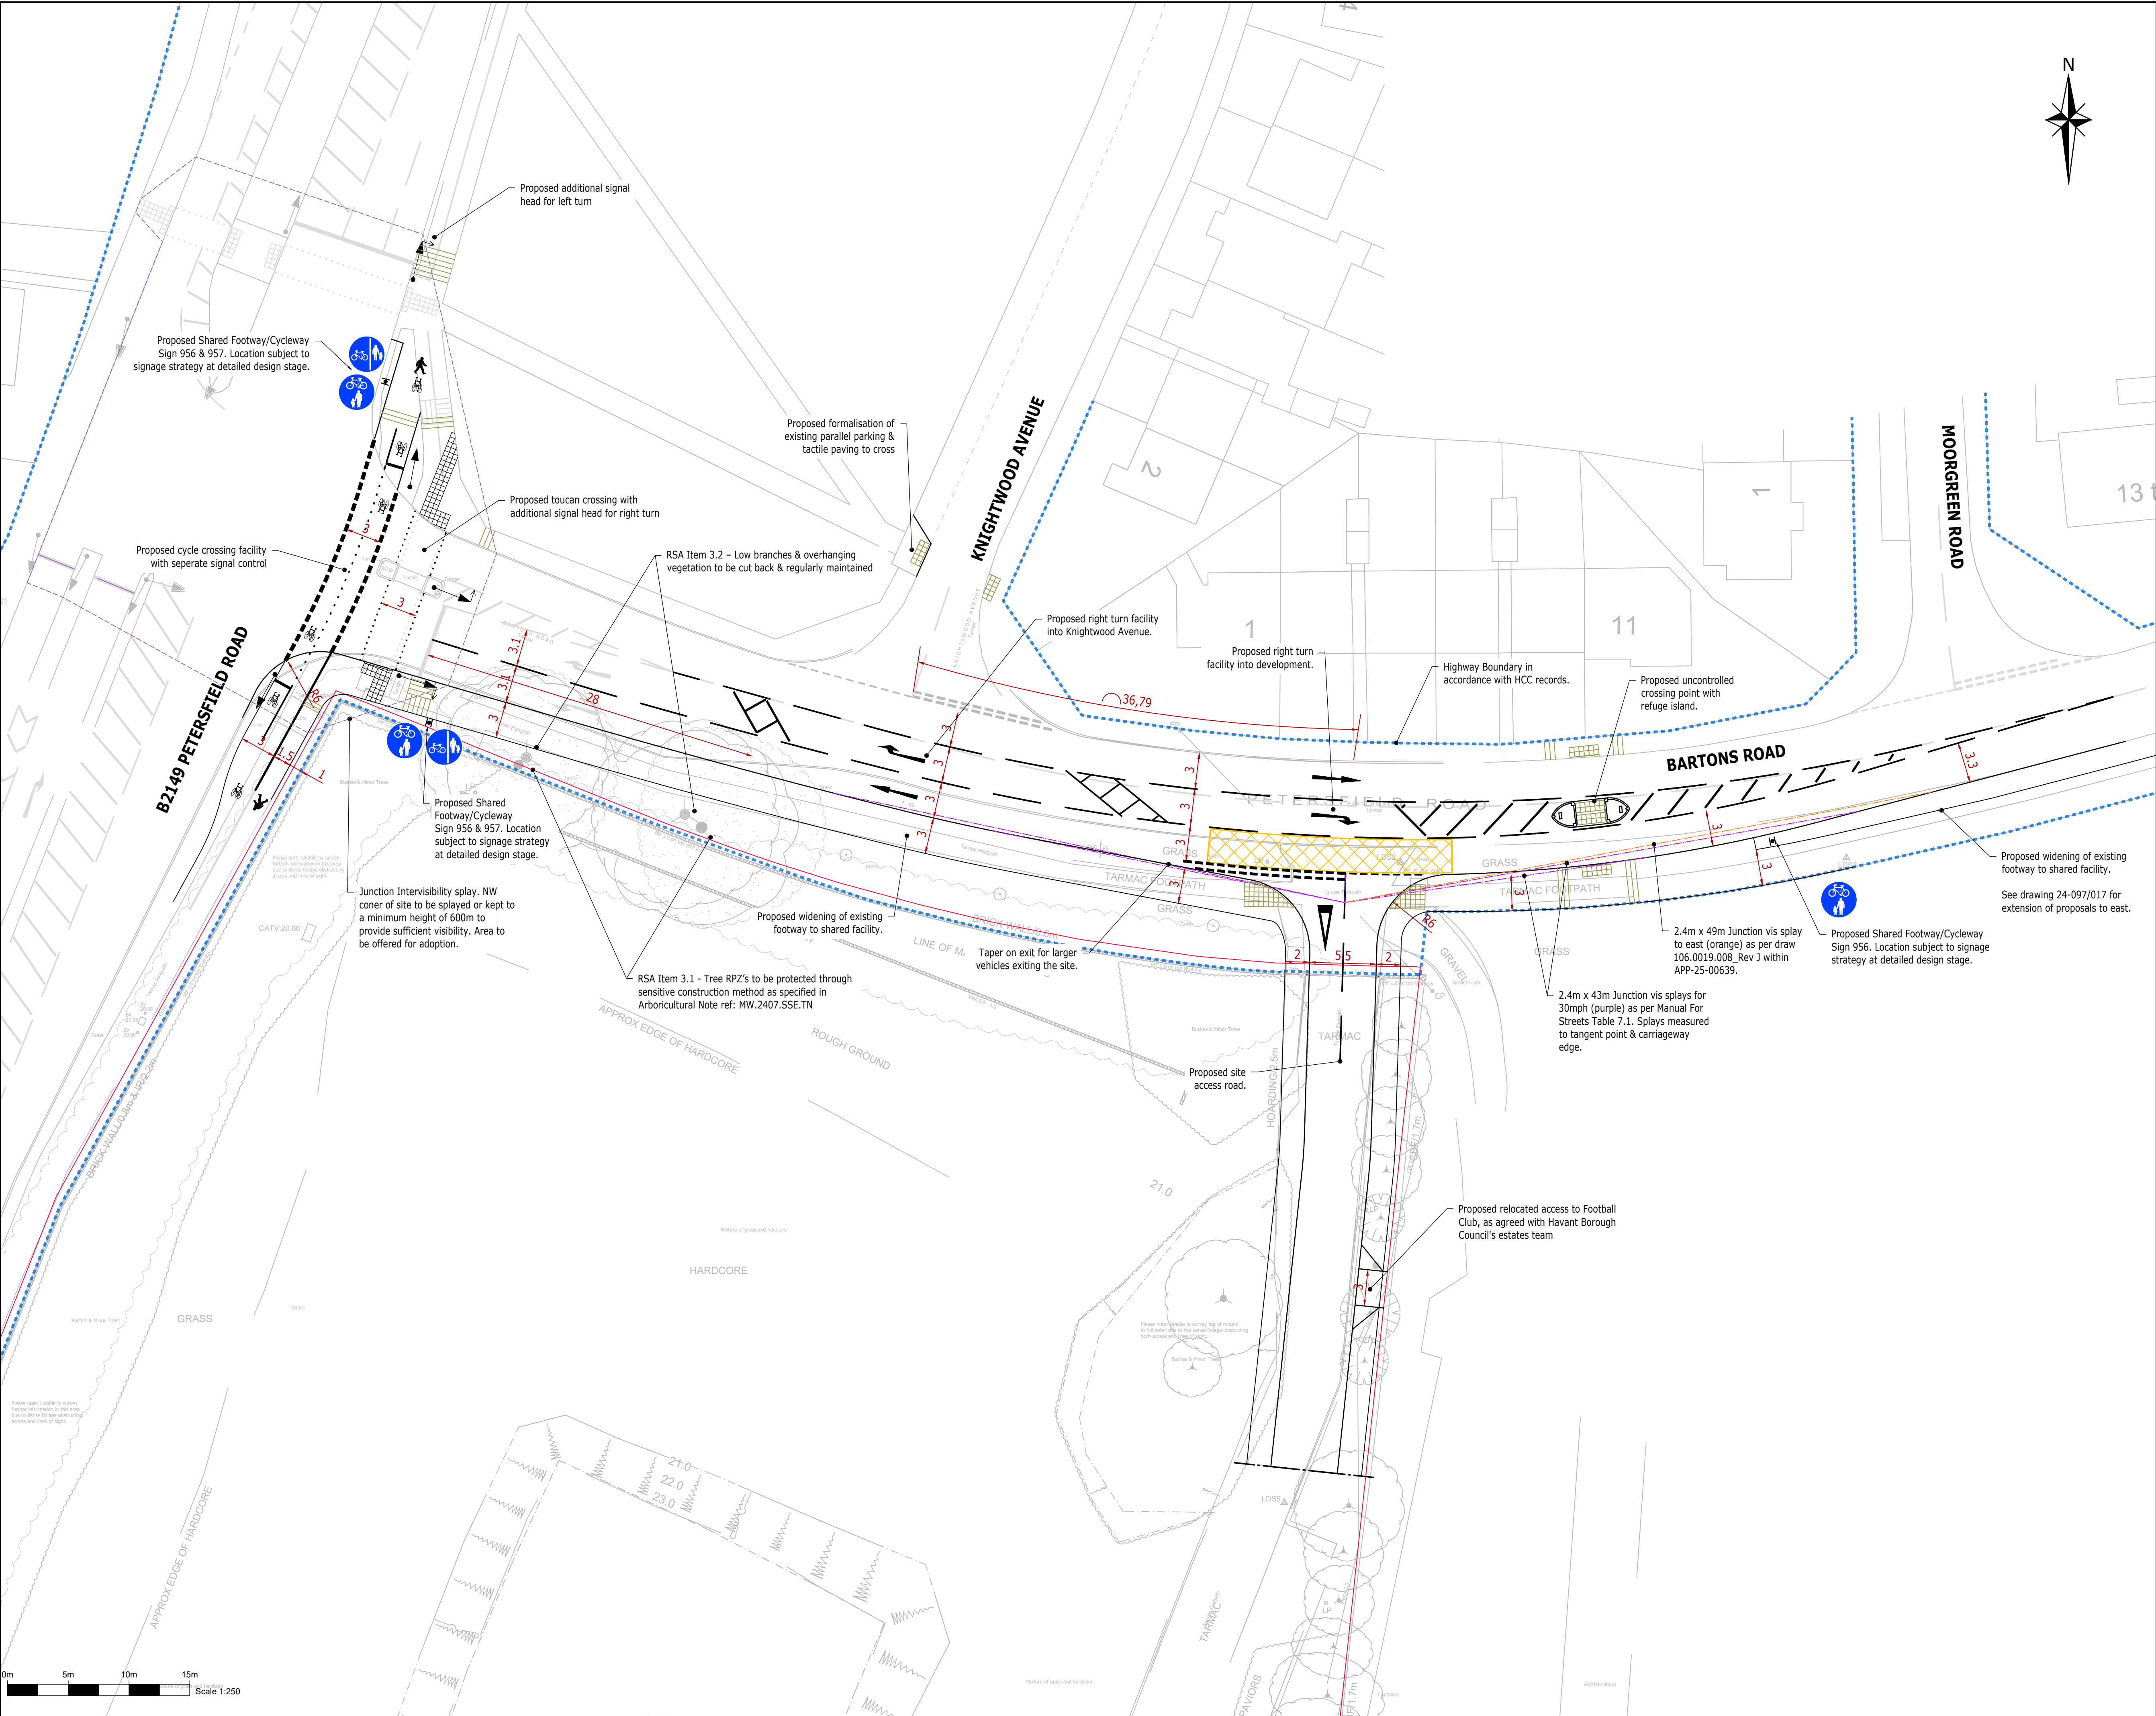

NOTES

Rev	Amendments	Dm	Chk	App	Date
E	Minor edits	DA	DA	SW	MAR 26
D	Access to Football Club updated	DA	DA	SW	MAR 26
C	Minor edits	DA	DA	SW	MAR 26
B	Edits following Stage 1 RSA	DA	DA	SW	JAN 26
A	Edits following HCC comments	DA	DA	SW	DEC 25

Issued by

Landmark House
Station Road
Hunk
Hampshire
RG27 9HA
01256 630420

enquiries@ca-uk.com
www.ca-uk.com

Park Farm
East Malling Trust Estate
Bradbourne Lane
Aylesford
Kent
ME20 6SN
01732 448120

Bartons Road, Havant

Drawing Title

Proposed Site Access

Client

Stonebond Properties
(Guildford) Ltd

Scale	Date	Designed
1:250@A1	Nov 2025	DA
Drawn	Checked	Approved
DA	SW	GAC
Job No	Drawing No	Rev
24-097	24-097/016	E