
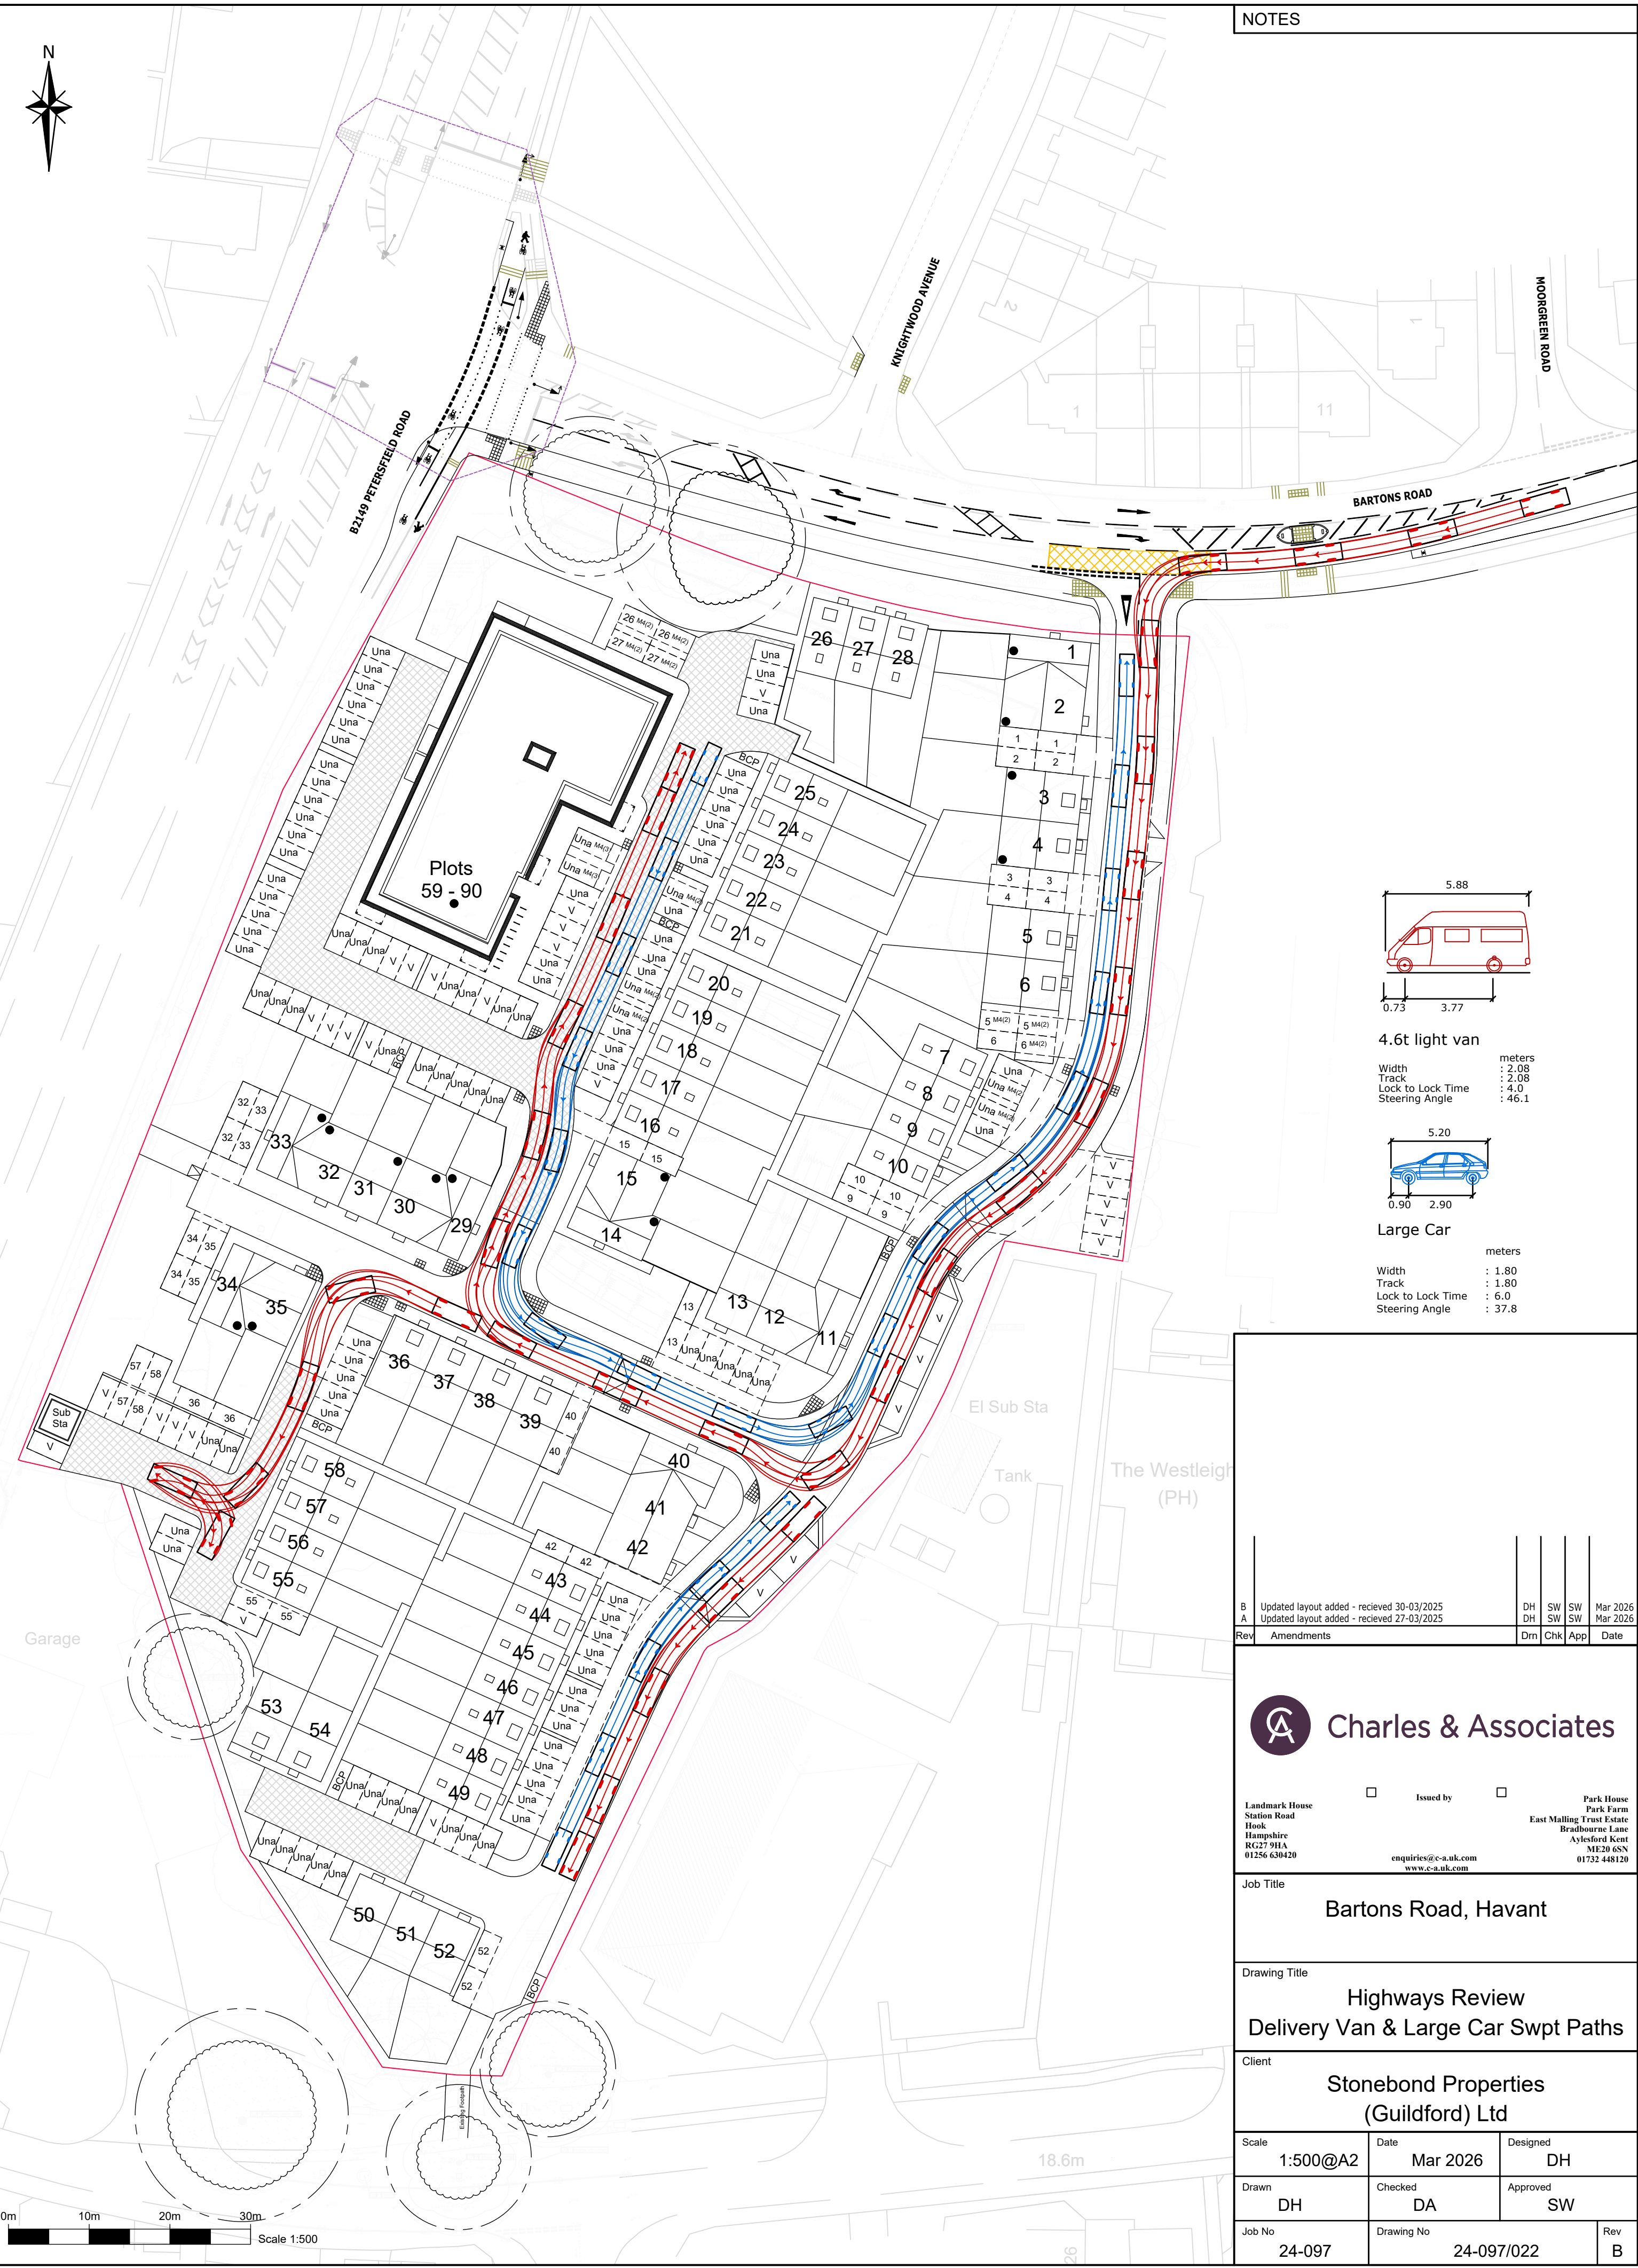


4.6t light van

Width	: 2.08
Track	: 2.08
Lock to Lock Time	: 4.0
Steering Angle	: 46.1

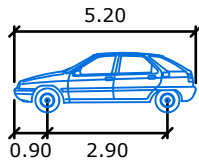

Large Car

Width	: 1.80
Track	: 1.80
Lock to Lock Time	: 6.0
Steering Angle	: 37.8

B	Updated layout added - recieved 30-03/2025	DH	SW	SW	Mar 2026
A	Updated layout added - recieved 27-03/2025	DH	SW	SW	Mar 2026
Rev	Amendments	Dm	Chk	App	Date



Landmark House
Station Road
Hook
Hampshire
RG27 9HA
01256 630420

Issued by

Park House
Park Farm
East Malling Trust Estate
Bradbourne Lane
Aylesford Kent
ME20 6SN
01732 448120

enquiries@c-a.uk.com
www.c-a.uk.com

Job Title

Bartons Road, Havant

Drawing Title

Highways Review
Delivery Van & Large Car Swpt Paths

Client

Stonebond Properties
(Guildford) Ltd

Scale	1:500@A2	Date	Mar 2026	Designed	DH
Drawn	DH	Checked	DA	Approved	SW
Job No	24-097	Drawing No	24-097/022	Rev	B