

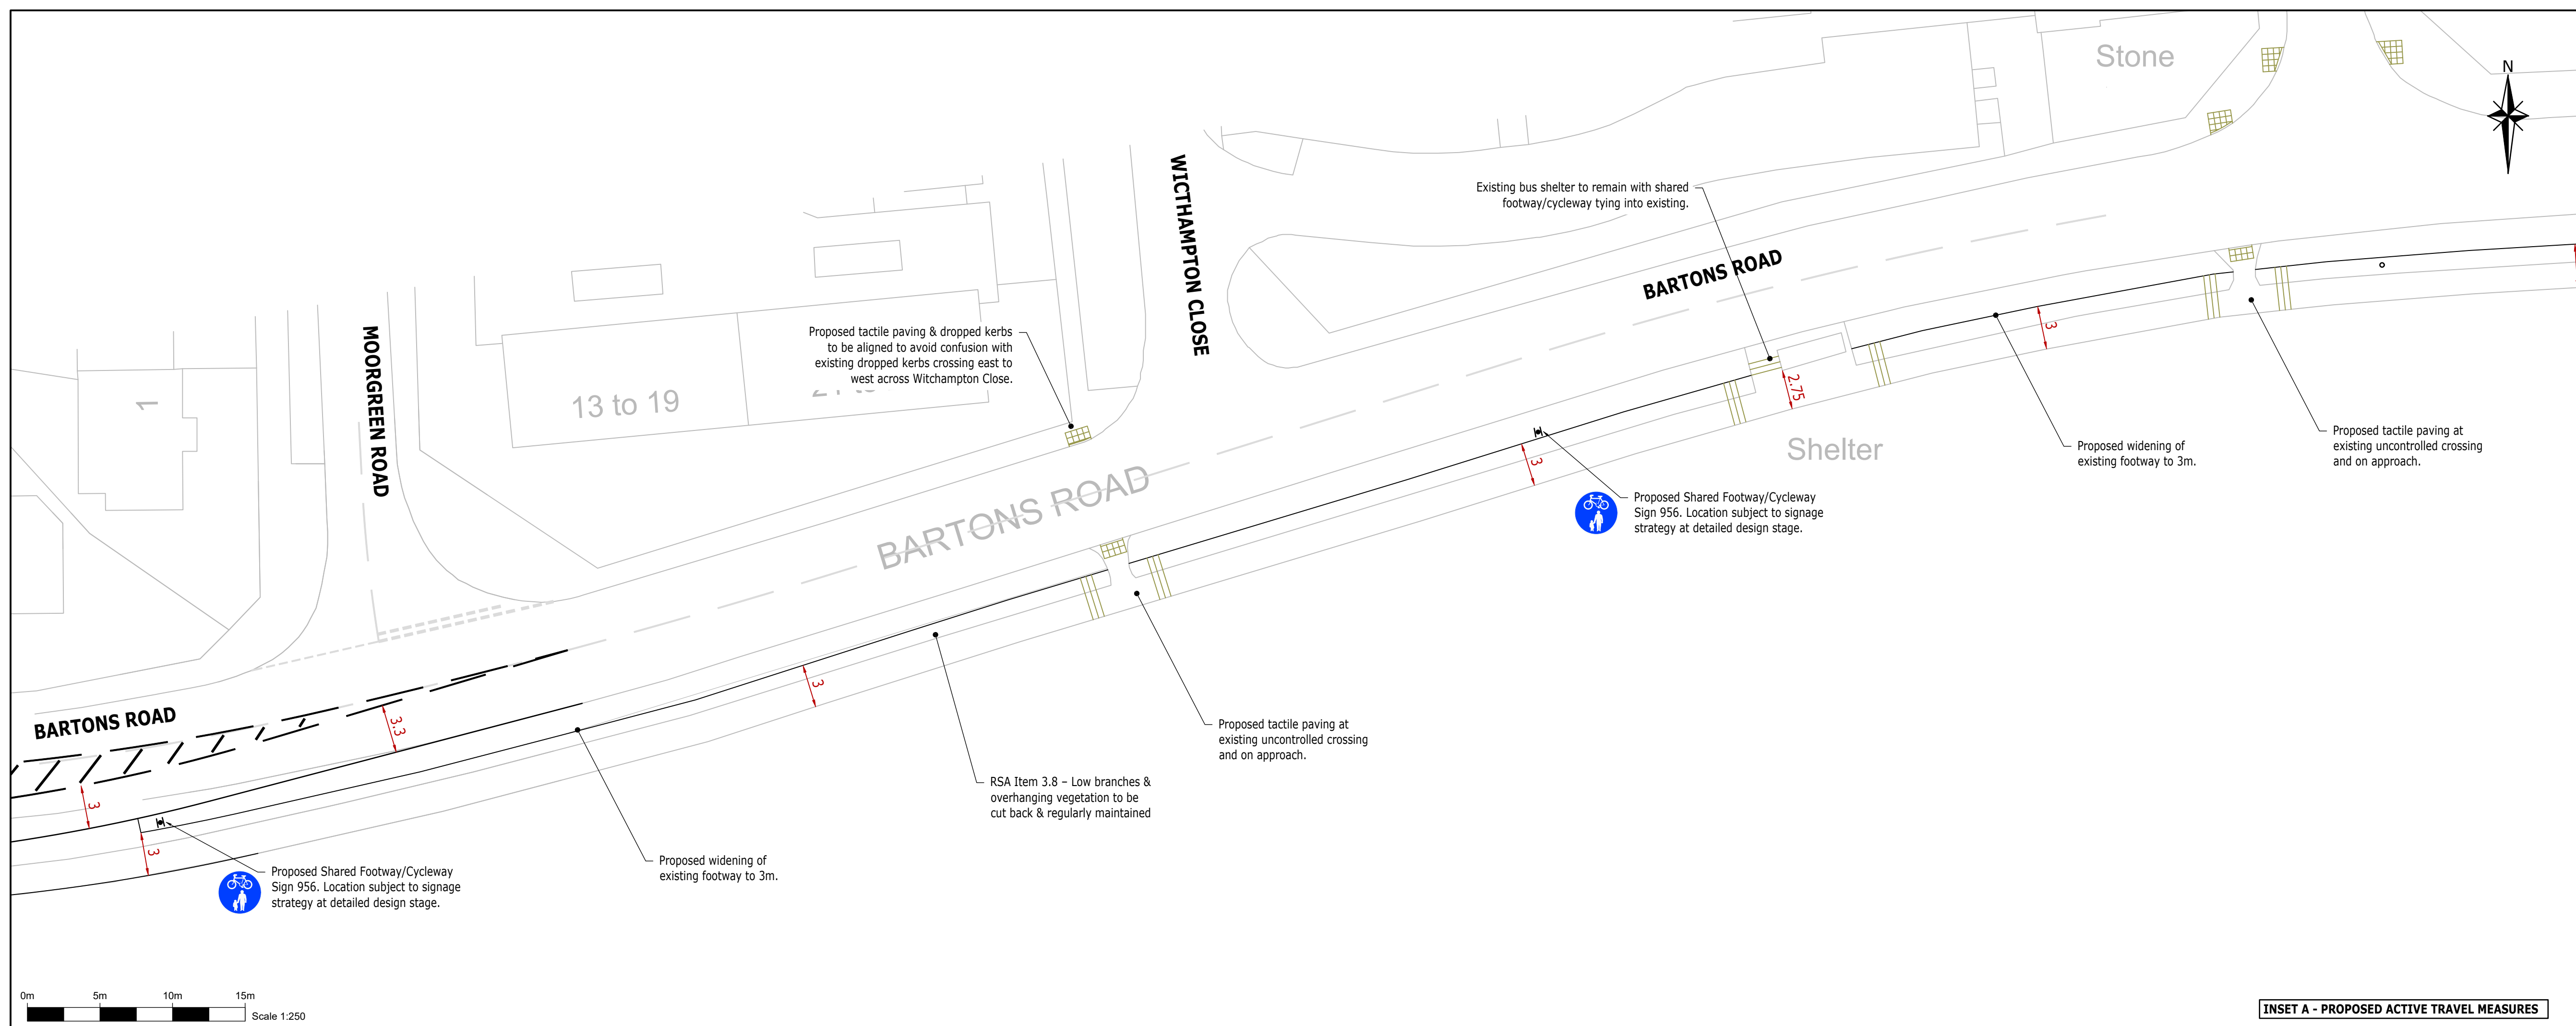


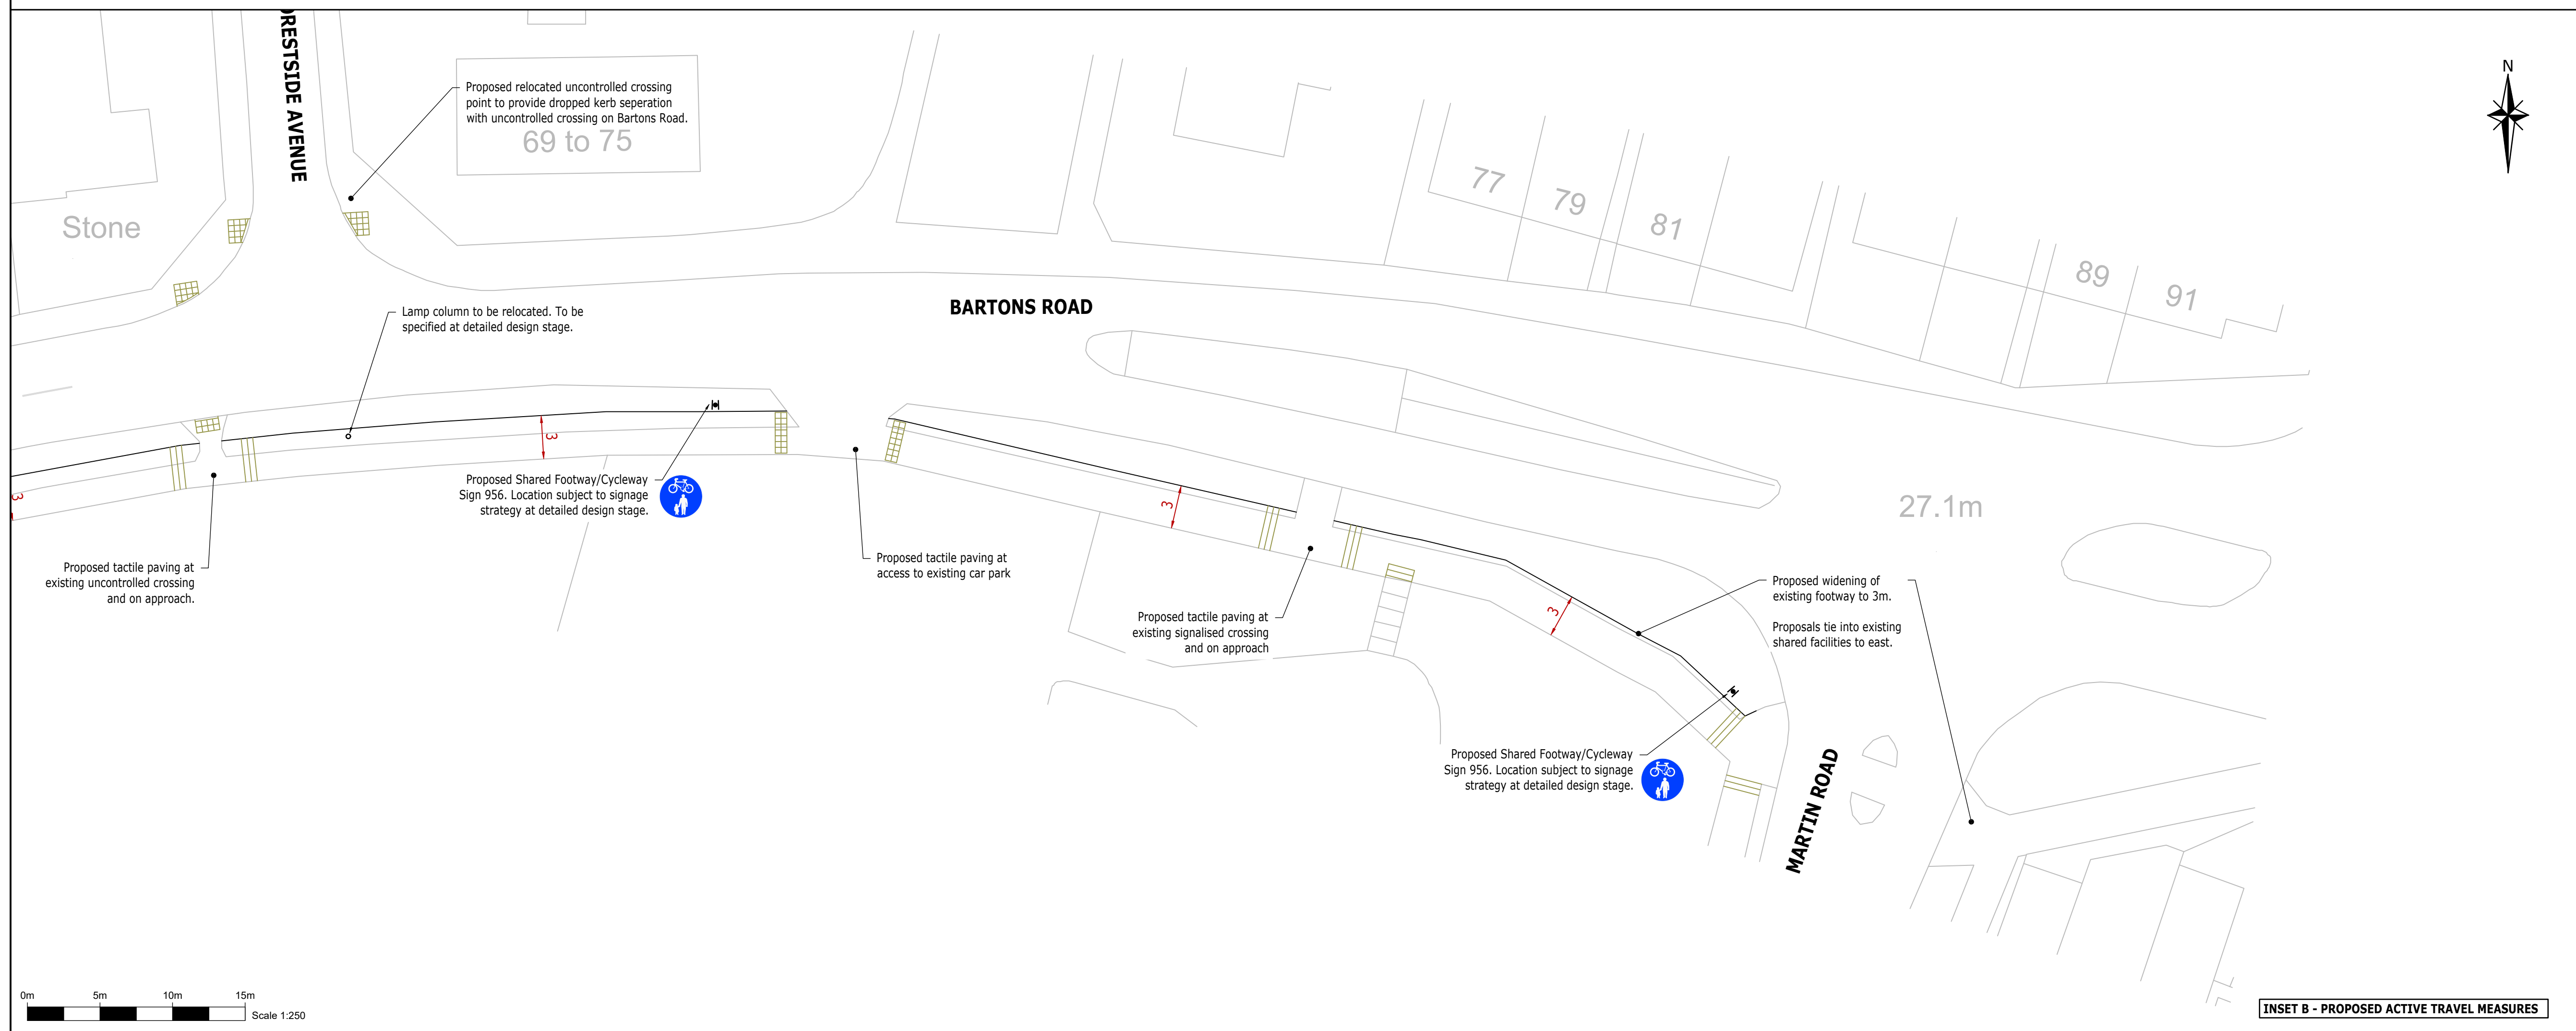

NOTES

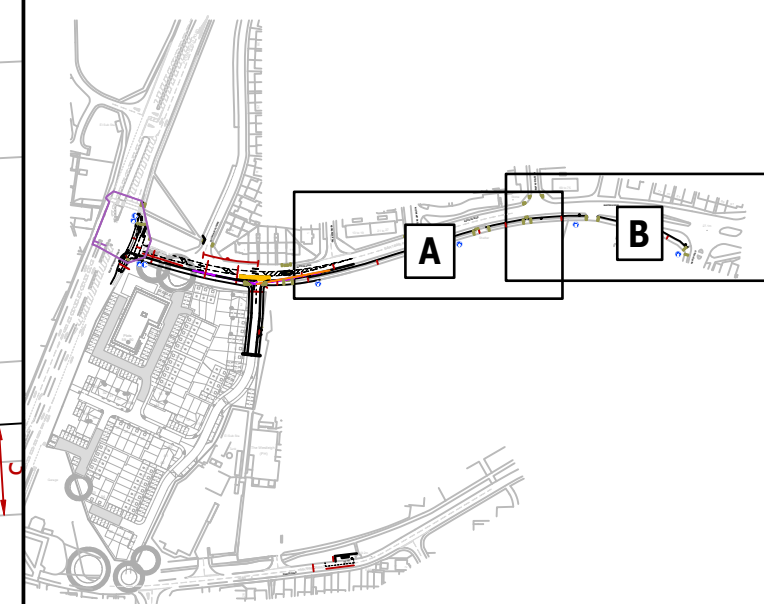

KEY PLAN - NTS

C	Minor edits re lighting column	DH	DA	SW	MAR 26
B	Minor edits to avoid lighting column	DA	DH	SW	MAR 26
A	Edits following Stage 1 RSA	DA	DH	SW	JAN 26
Rev	Amendments	Drn	Chk	App	Date



☐ Issued by ☐ Park House
 Landmark House Park Farm
 Station Road East Malling Trust Estate
 Hook Bradbourne Lane
 Hampshire Aylesford
 RG27 9HA Kent
 enquiries@c-a-uk.com ME20 6SN
 www.c-a-uk.com

Job Title
Bartons Road, Havant

Drawing Title

Proposed Footway Widening
South Side of Bartons Road

Client Stonebond Properties
(Guildford) Ltd

Scale 1:250@A1	Date Dec 2025	Designed DA	
Drawn DA	Checked SW	Approved -	
Job No 24-097	Drawing No 24-097/017		Rev C