


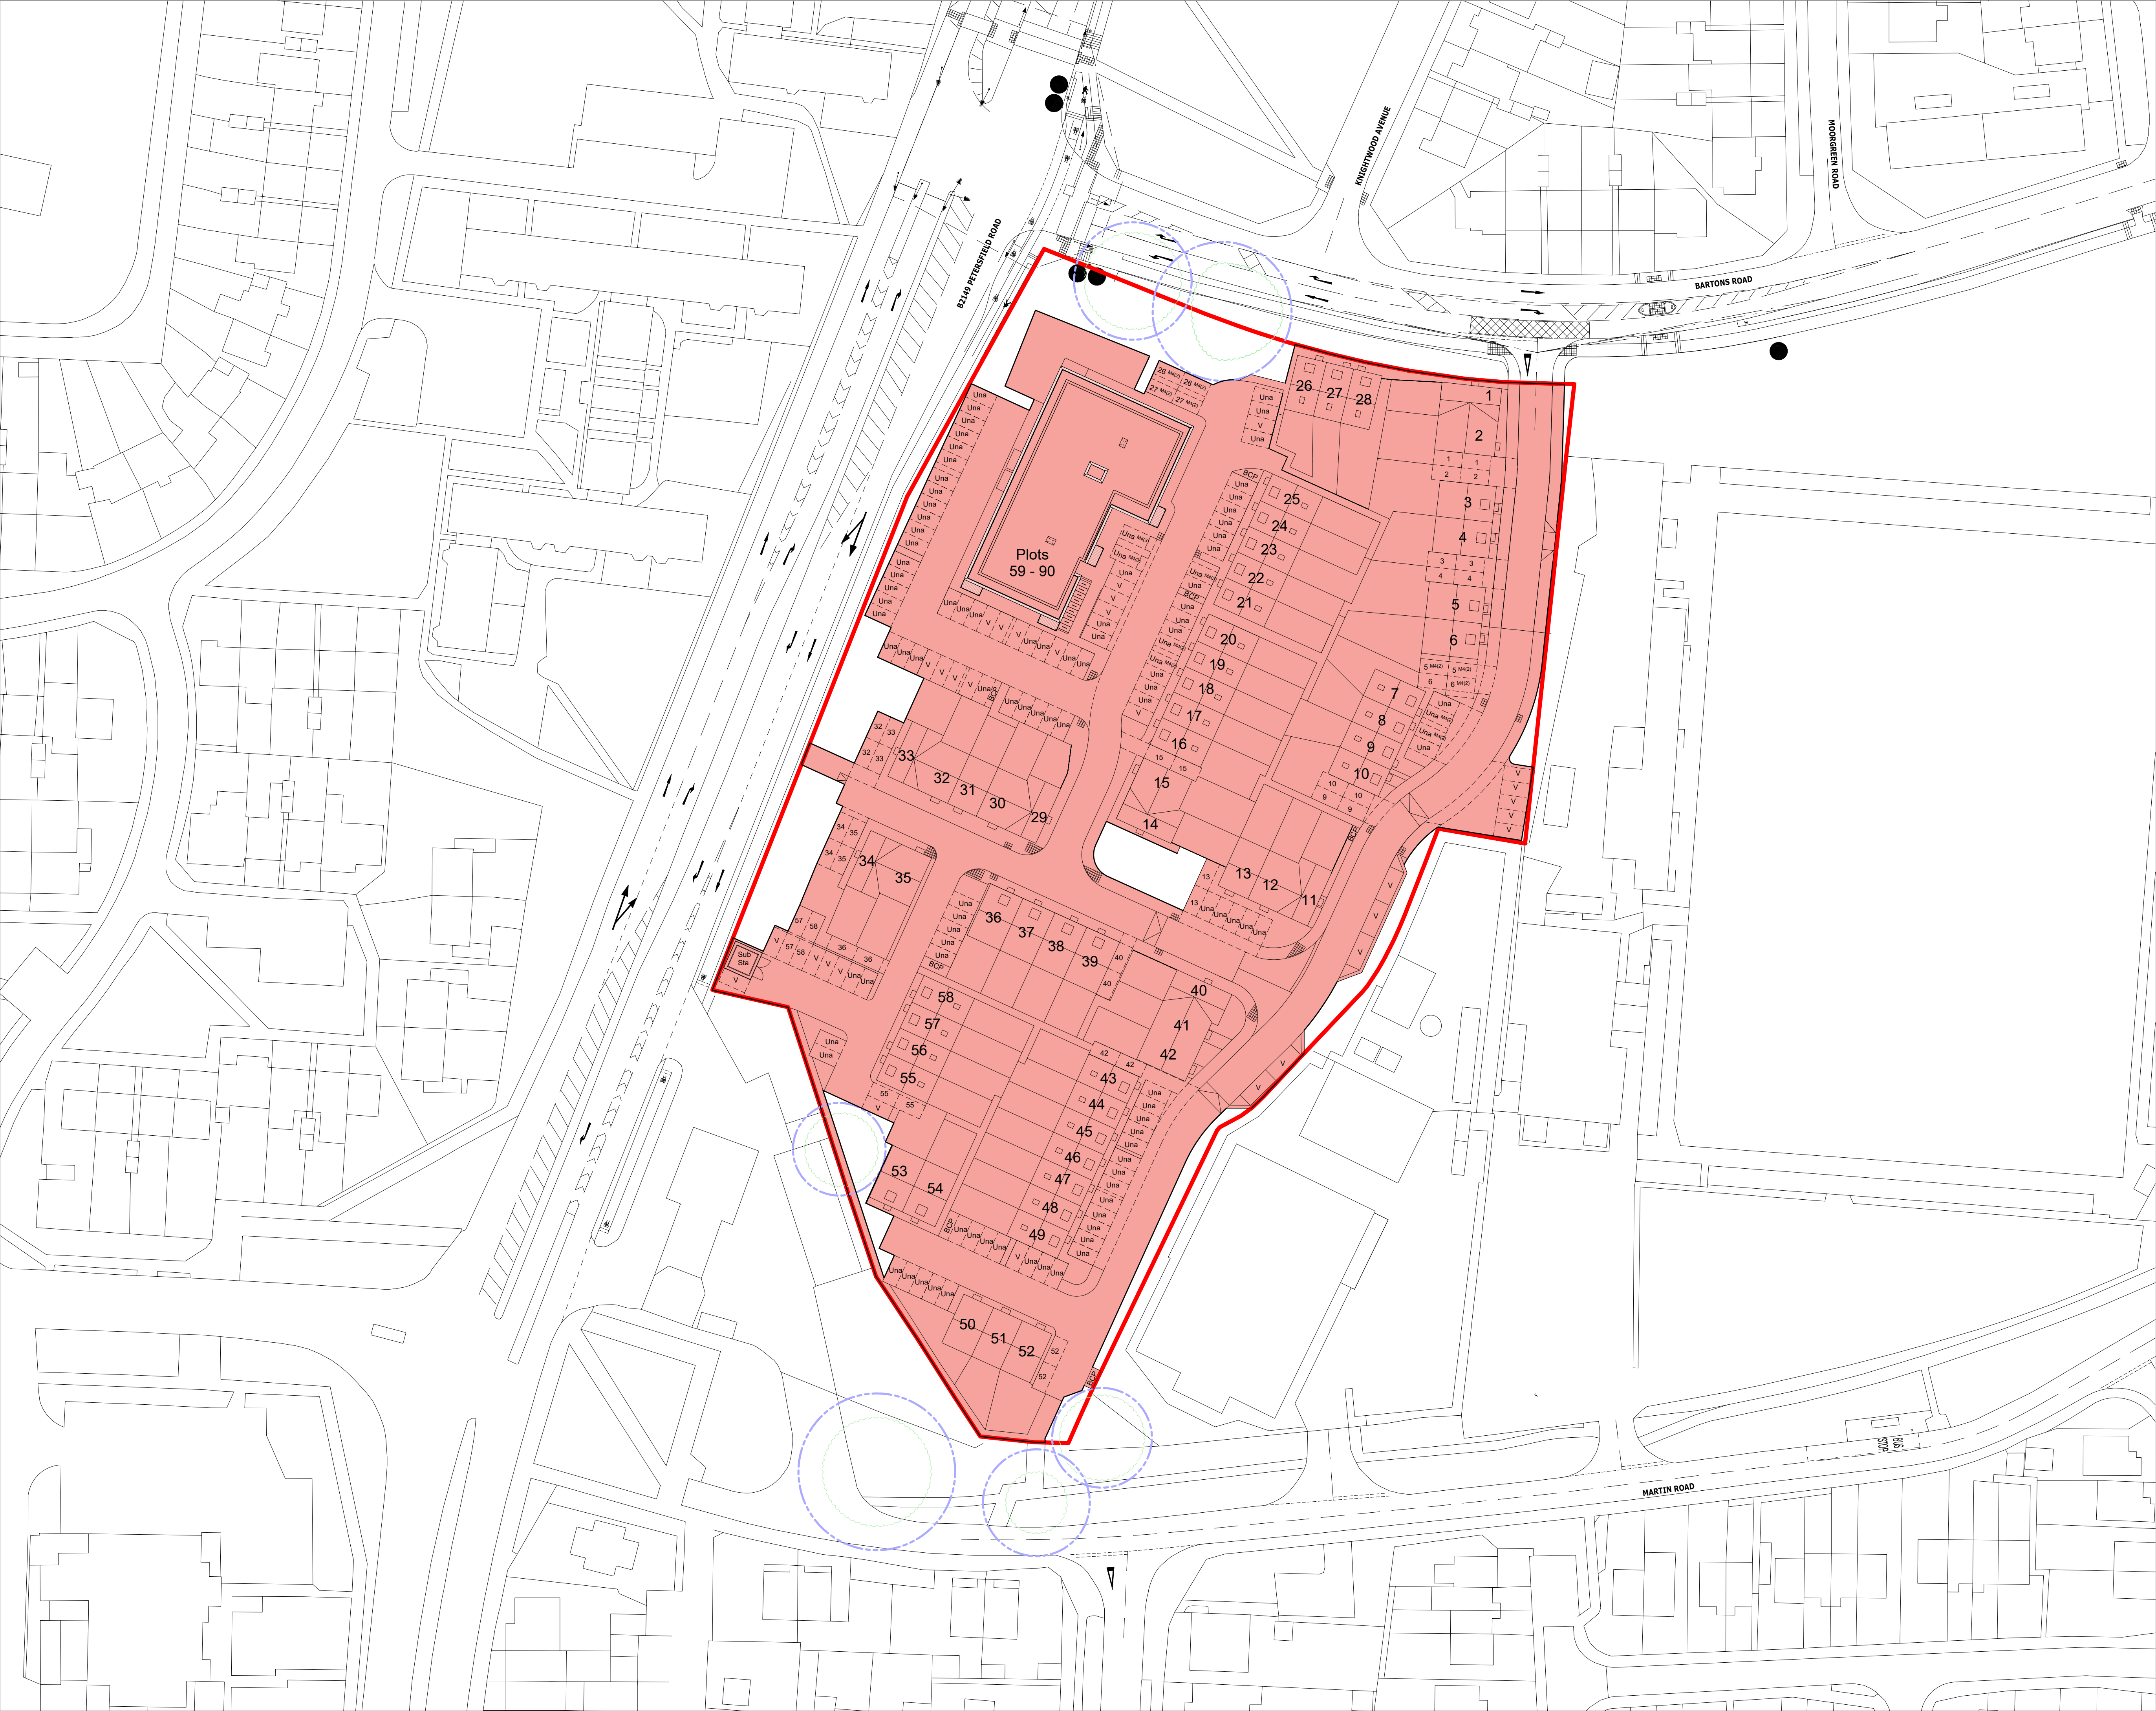

NOTES
ERRORS AND OMISSIONS TO BE REPORTED TO THE ARCHITECT.
THIS DRAWING IS COPYRIGHT.

REVISIONS		
A	Issue for Planning	05/08/2025
B	Issue for Planning	04/12/2025
C	Amendments in line with Block Plan Rev J	14/04/2026

Net Developable Area
Total: 15,005.48m² (1.50ha)
Density: 60.00dph

Key

Net Developable Area

Application Site Boundary

N

0m10m20m30m40m

SCALE 1:500 @ A1

EDGINGTONS

ARCHITECTS

meridian house | 2 russell street | windsor | berkshire | SL4 1HQ

t: +44 (0)1753 857092 | e: mail@edgingtons.co.uk

web: http://www.edgingtons.co.uk

Stonebond Properties (Guildford) Limited
Former SSE Offices
Bartons Road, Havant
Net Developable Area Plan

PROJECT STATUS	Planning		
SCALE (A1)	1 : 500		
DATE	05/08/25	DRAWN	AG
JOB No.	6087	DWG No.	1120
		REV.	C