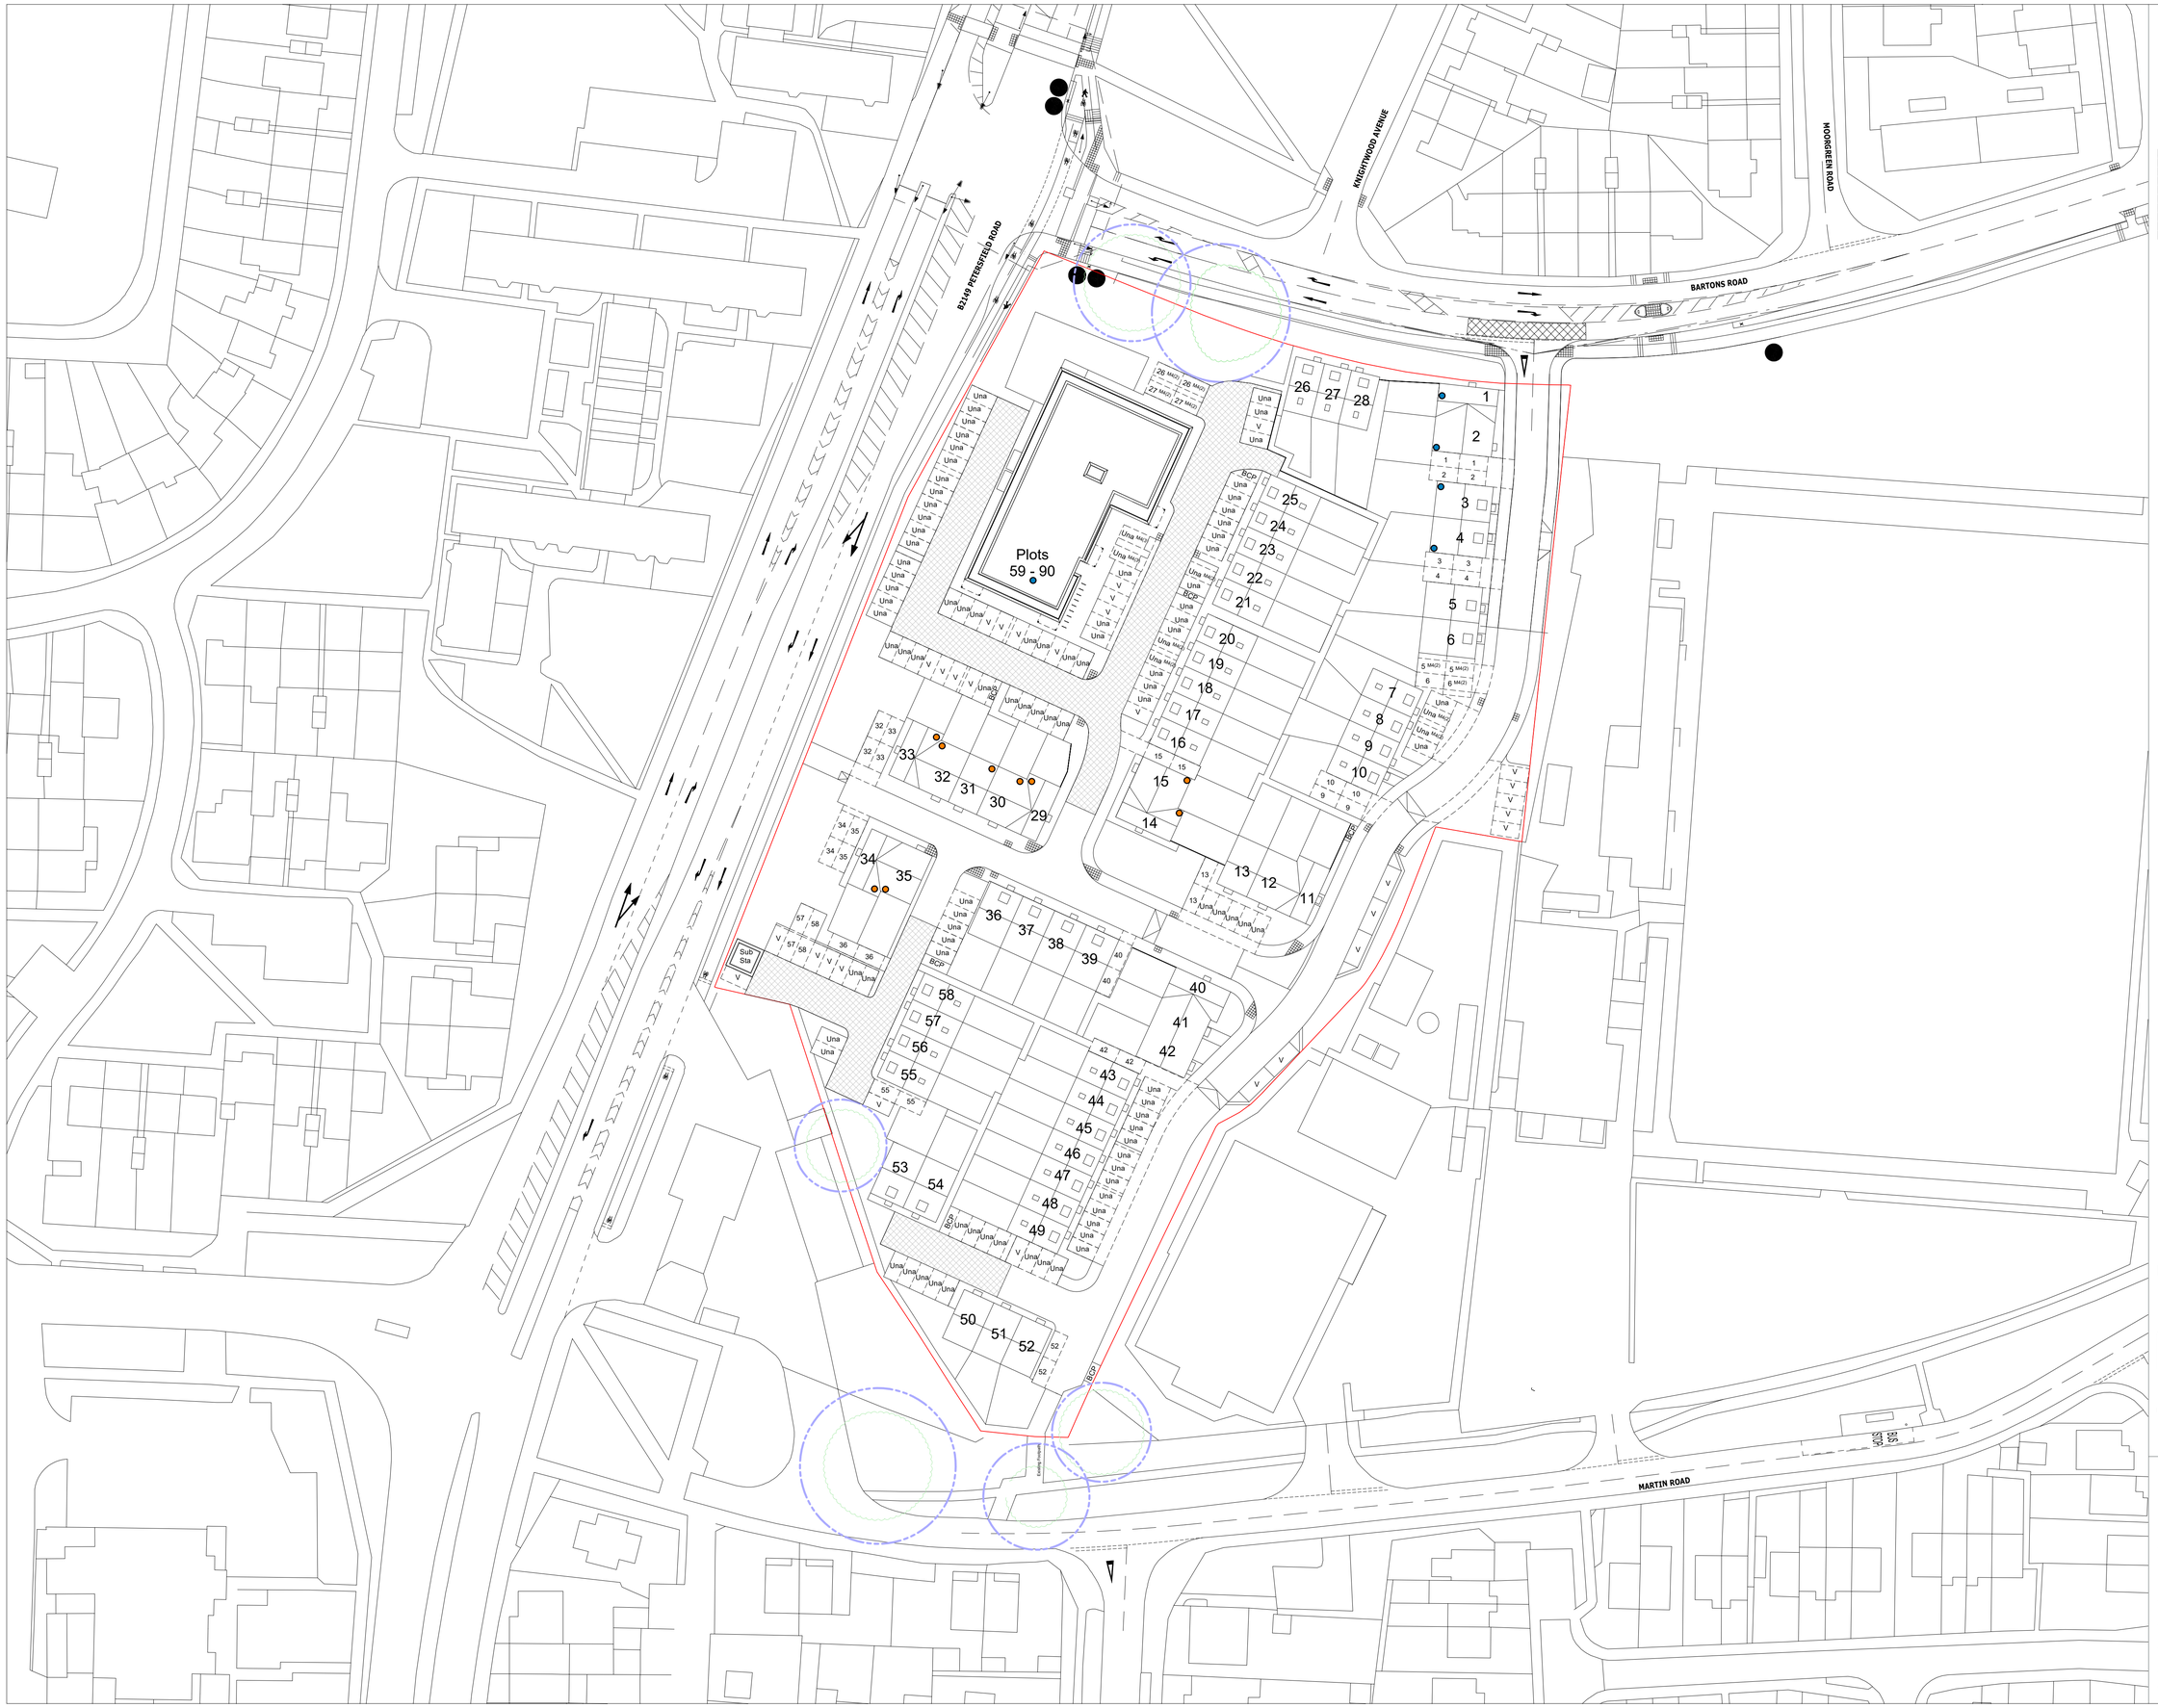

NOTES
ERRORS AND OMISSIONS TO BE REPORTED TO THE ARCHITECT.
THIS DRAWING IS COPYRIGHT.

REVISIONS

A	Issue for Planning	31/07/2025
B	Issue for Planning	01/08/2025
C	Issue for Planning	05/08/2025
D	Issue for Planning	04/12/2025
E	Parking numbers amended	05/01/2026
F	Amendments to line thicknesses	04/03/2026
G	Amendments to address highways comments	10/03/2026
H	Amendments to address highways comments	27/03/2026
I	Amendments to address highways comments	30/03/2026
J	Amendments to path at south of site	14/04/2026

Key

- Application Site Boundary
- AR / SR Plot
- SO Plot
- Shared Surface

N

0m 10m 20m 30m 40m

SCALE 1:500 @ A1

EDGINGTONS
ARCHITECTS
meridian house | 2 russell street | windsor | berkshire | SL4 1HQ
t: +44 (0)1753 857092 | e: mail@edgingtons.co.uk
web: http://www.edgingtons.co.uk

Stonebond Properties (Guildford) Limited

Former SSE Offices

Bartons Road, Havant

Proposed Block Plan

PROJECT STATUS	Planning		
SCALE (A1)	1 : 500		
DATE	31/07/2025	DRAWN	AG
JOB No.	6087	DWG No.	1110 REV. J