


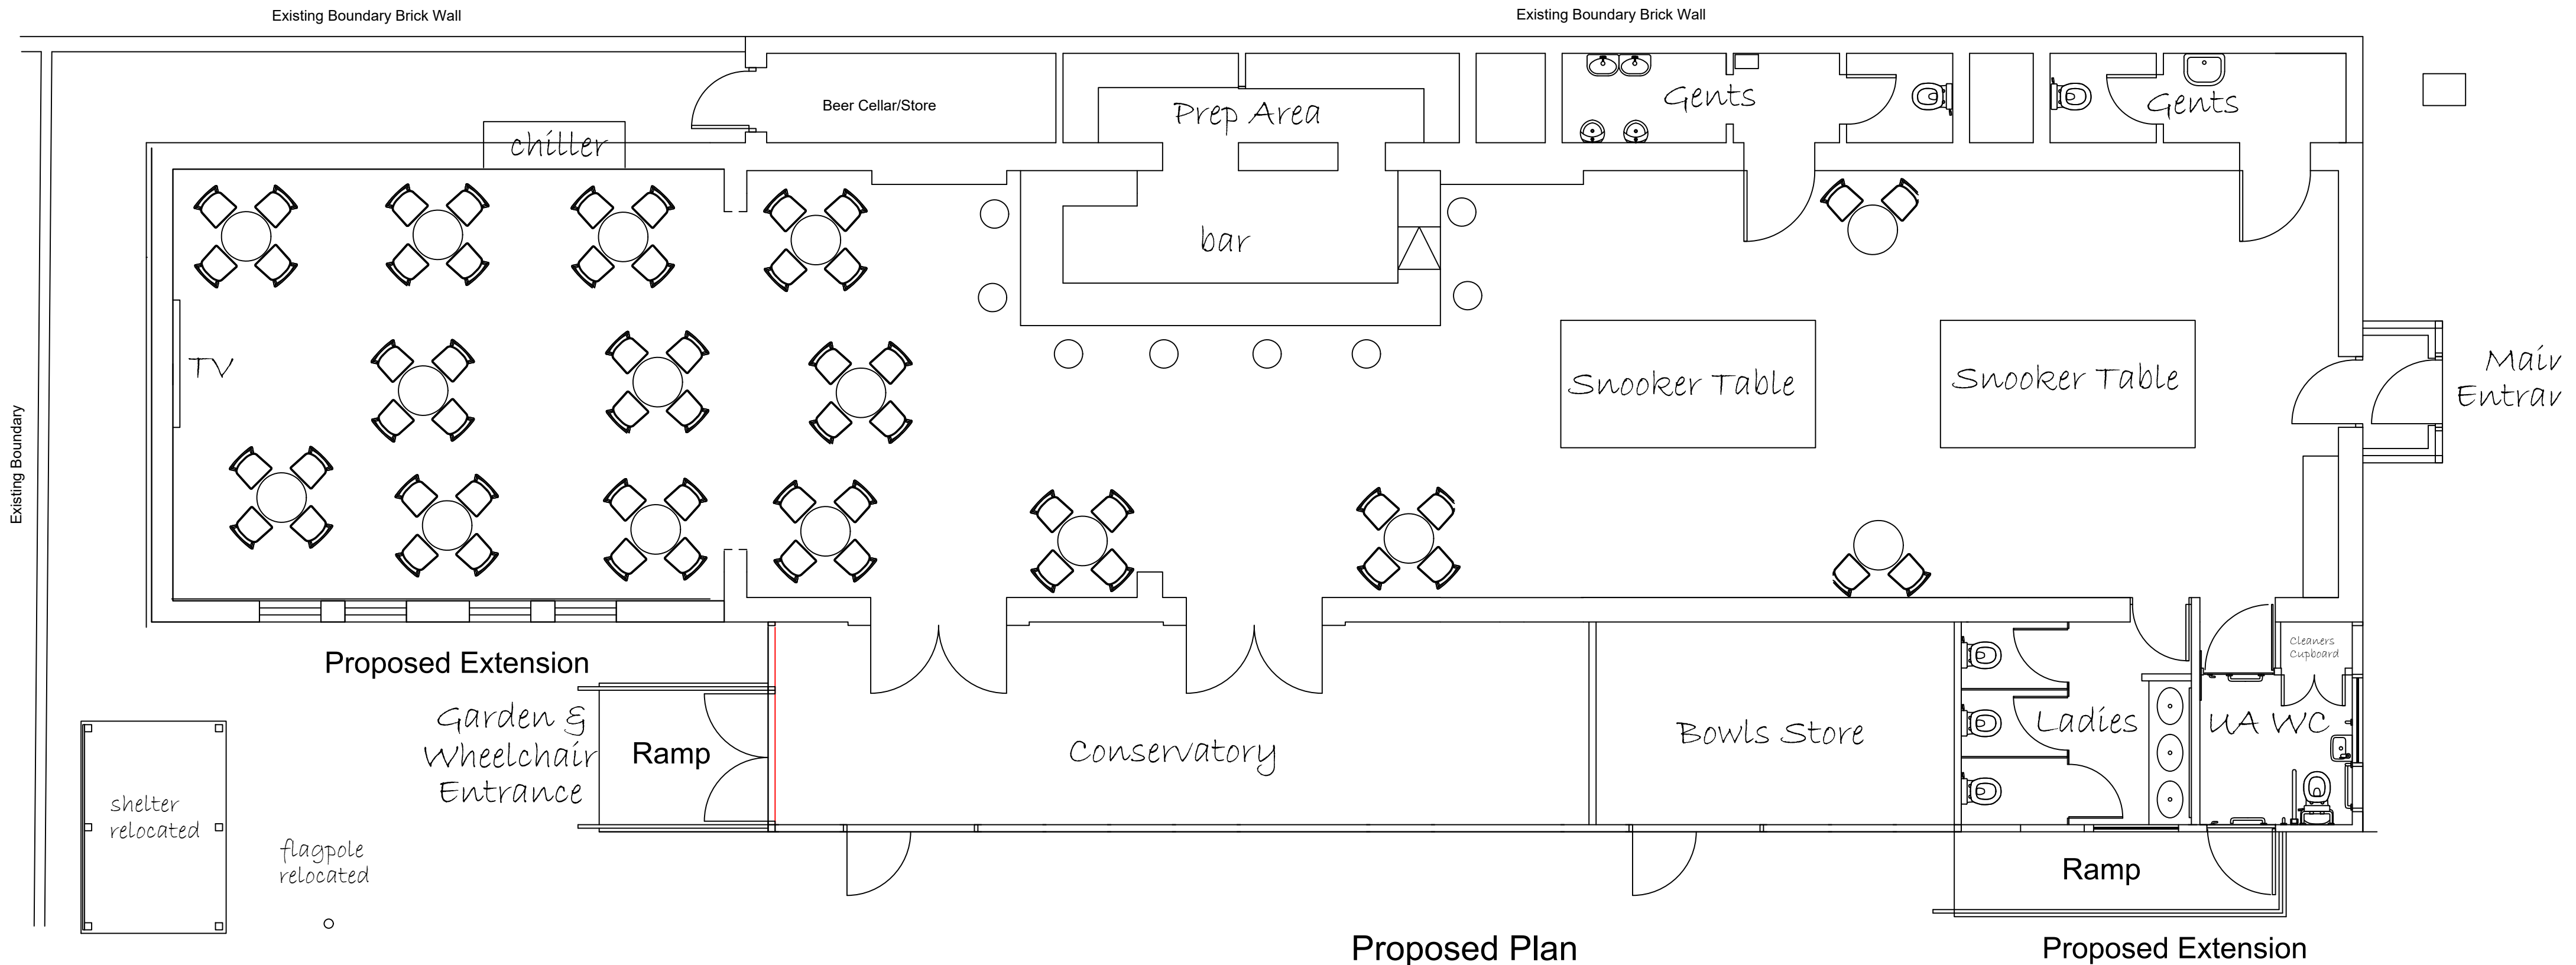

English Bowls Green

Planning By Design

36 Castle Road, Rowlands Castle. PO9 6AS
Mob: 07970 046996 email: dave-cms@live.co.uk

project	Bellair Bowls Club Bellair Road Havant	date	21.04.2026
drawing	Proposed GA Plan	scale	
drawing no.	Bell CMS-03	revision	