


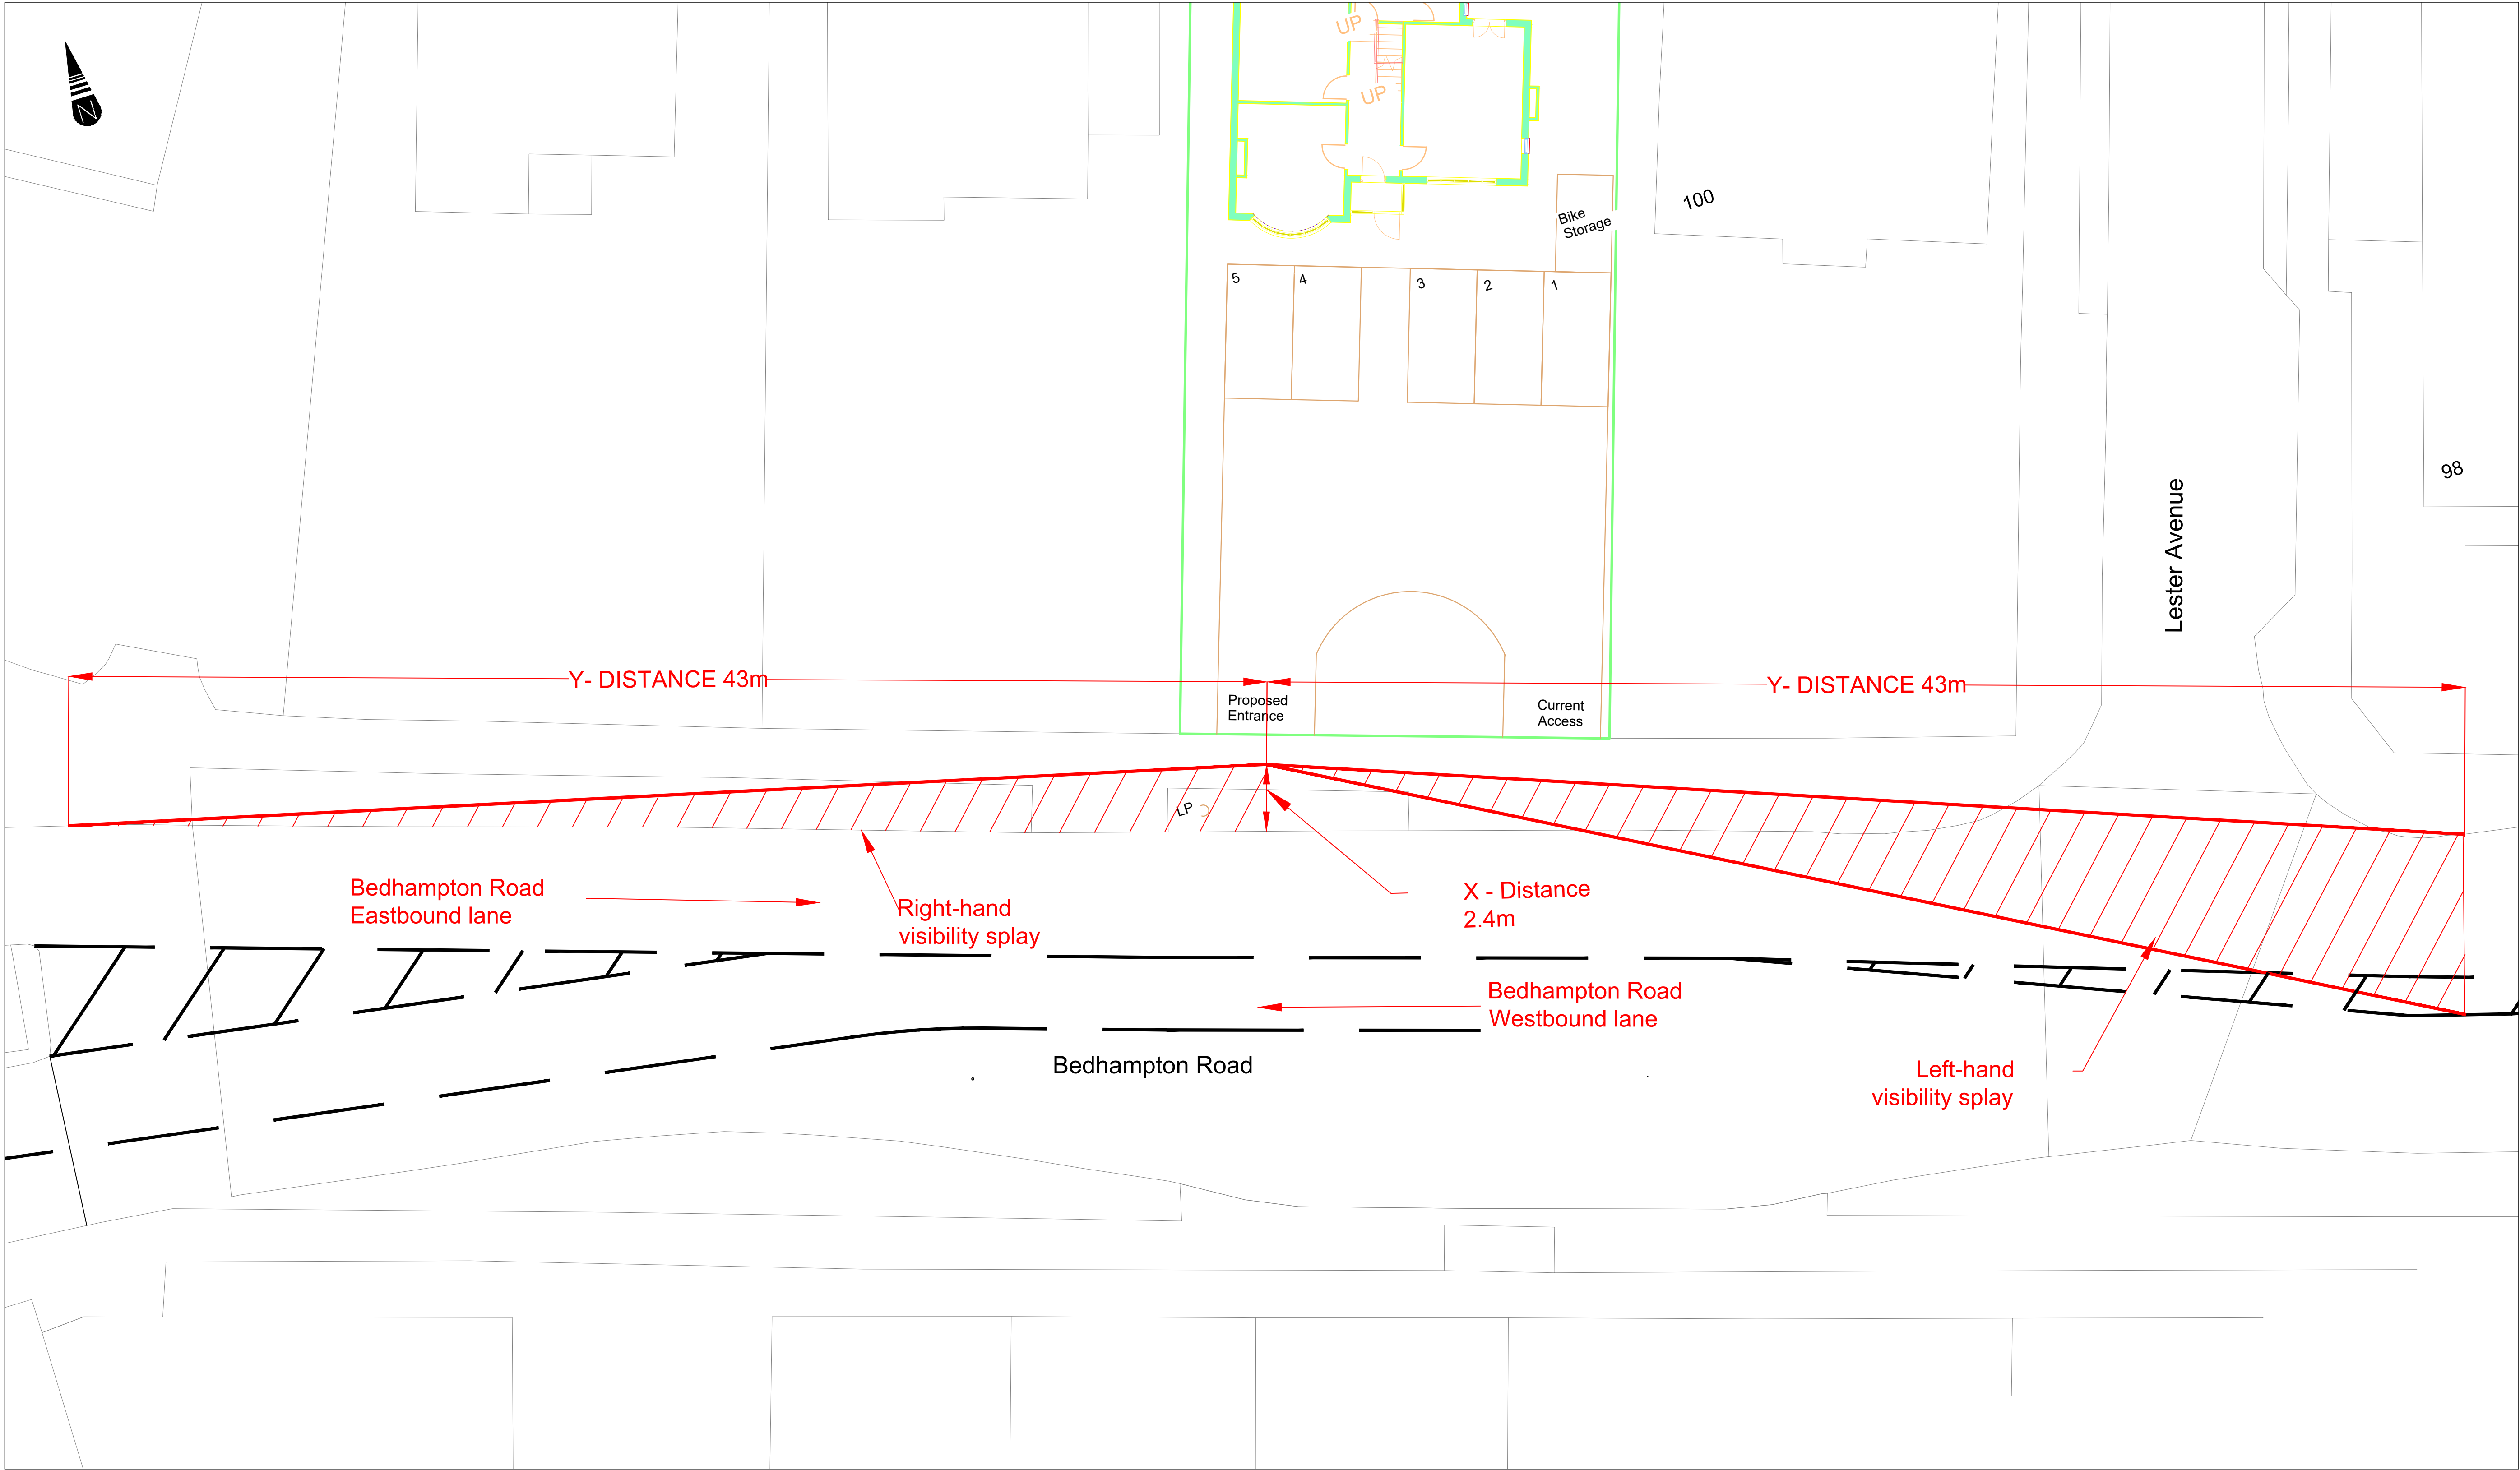

Notes:

x - distance 2.4m  
Y - distance - 43m  
Road speed limit 30 mph

Designed in accordance to Manual for Streets standards.  
No issues of visiblty at Proposed Entrance/Exit

Notes:

1. Do not scale from this drawing.
2. Site verify all dimensions prior to construction
3. Report all discrepancies to the Drawing Originator immediately
4. This drawing is to be read in conjunction with all relevant documents and drawings

Title

VISIBILITY SPLAY DRAWING  
AT PROPOSED ENTRANCE/EXIT  
(Sheet 1 of 2)

|            |       |            |
|------------|-------|------------|
| Sheet Size | Scale | Drawn by   |
| A1         | NTS   | SN         |
|            |       | Drawn Date |
|            |       | 03/04/2026 |

Drawing Number

VS - 01