


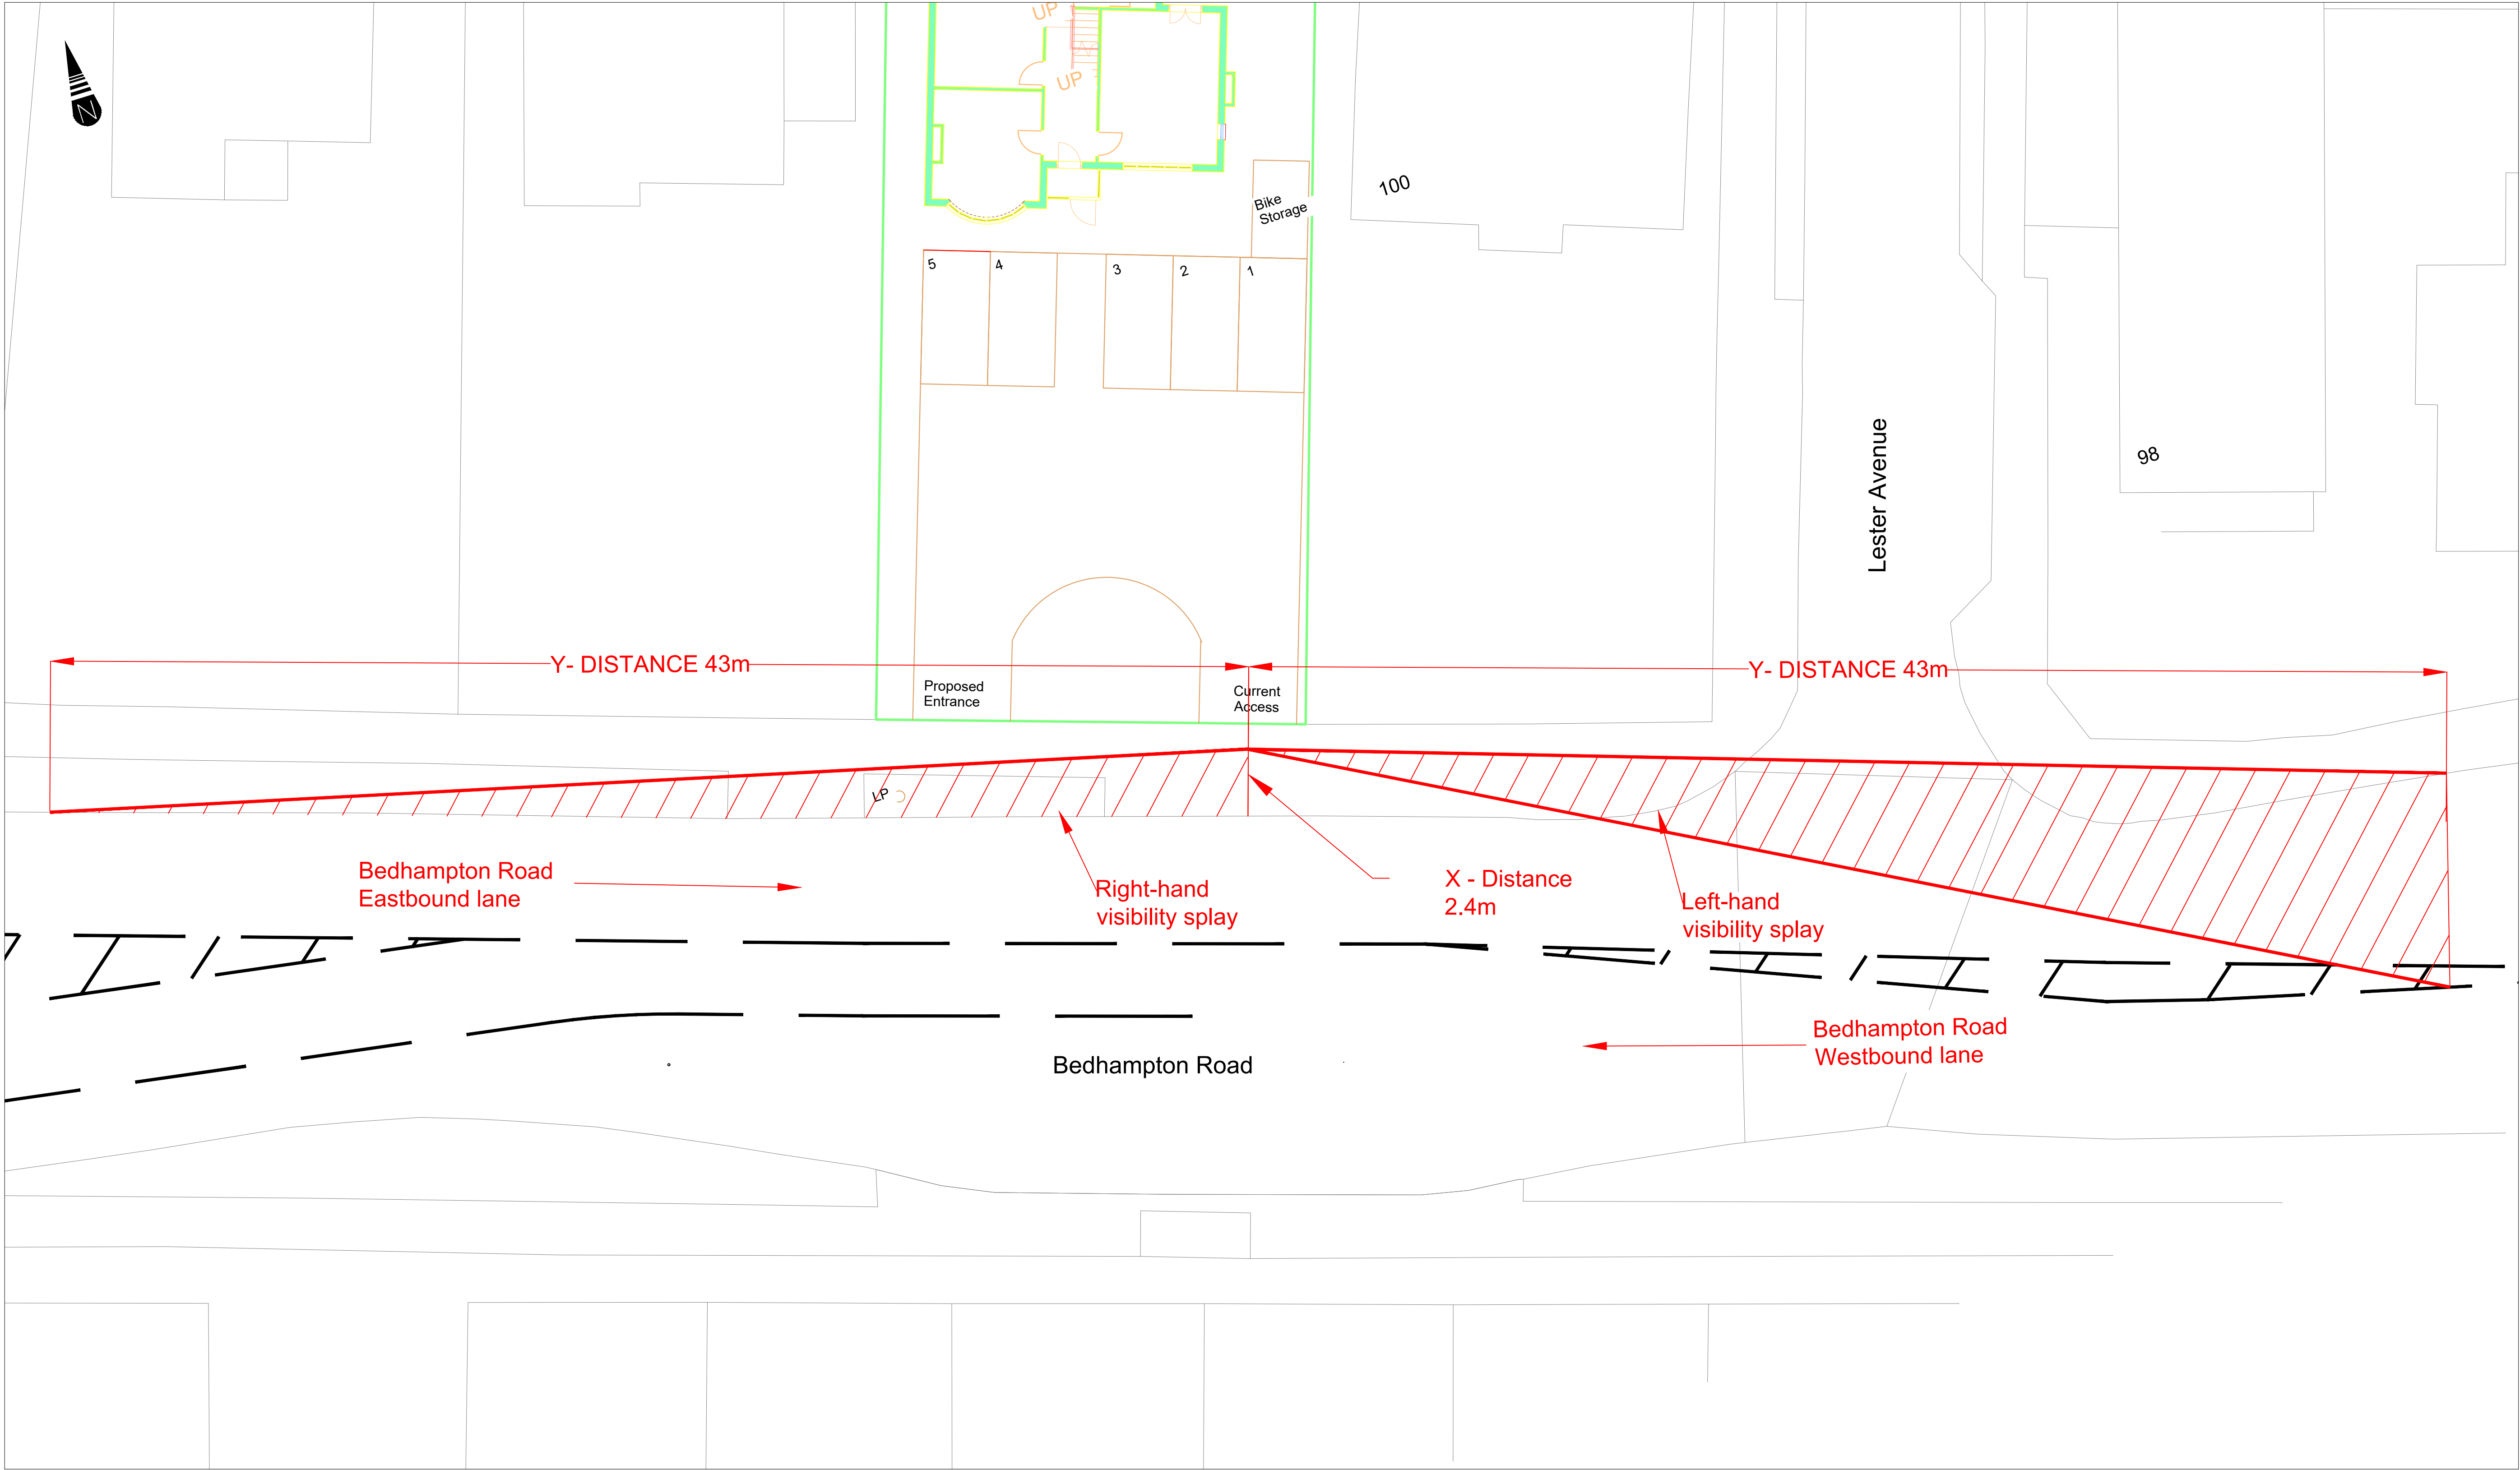

Notes:

x - distance 2.4m
Y - distance - 43m
Road speed limit 30 mph

Designed in accordance to Manual for Streets standards.
No issues of visiblty at Current Access/Exit

Notes:

- 1. Do not scale from this drawing.
- 2. Site verify all dimensions prior to construction
- 3. Report all discrepancies to the Drawing Originator immediately
- 4. This drawing is to be read in conjunction with all relevant documents and drawings

Title

VISIBILITY SPLAY DRAWING
AT CURRENT ACCESS/EXIT
(Sheet 2 of 2)

Sheet Size	Scale	Drawn by
A1	NTS	SN
		Drawn Date
		03/04/2026

Drawing Number

VS - 02