
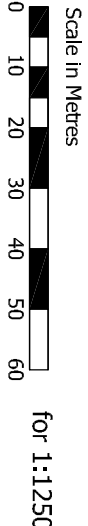
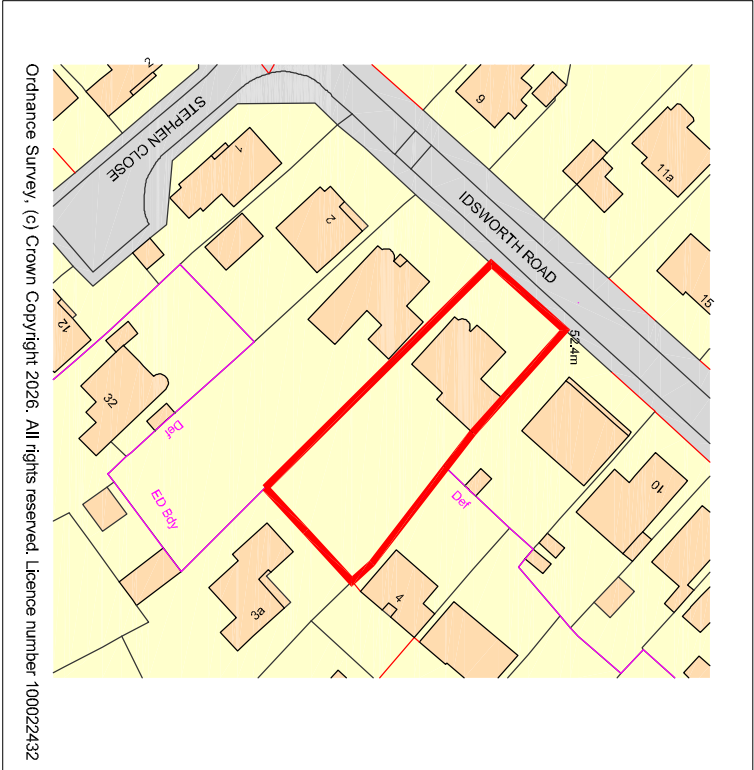


All dimensions to be checked on site prior to commencement of any construction works. Figured dimensions are to be used in preference to scaled dimensions.

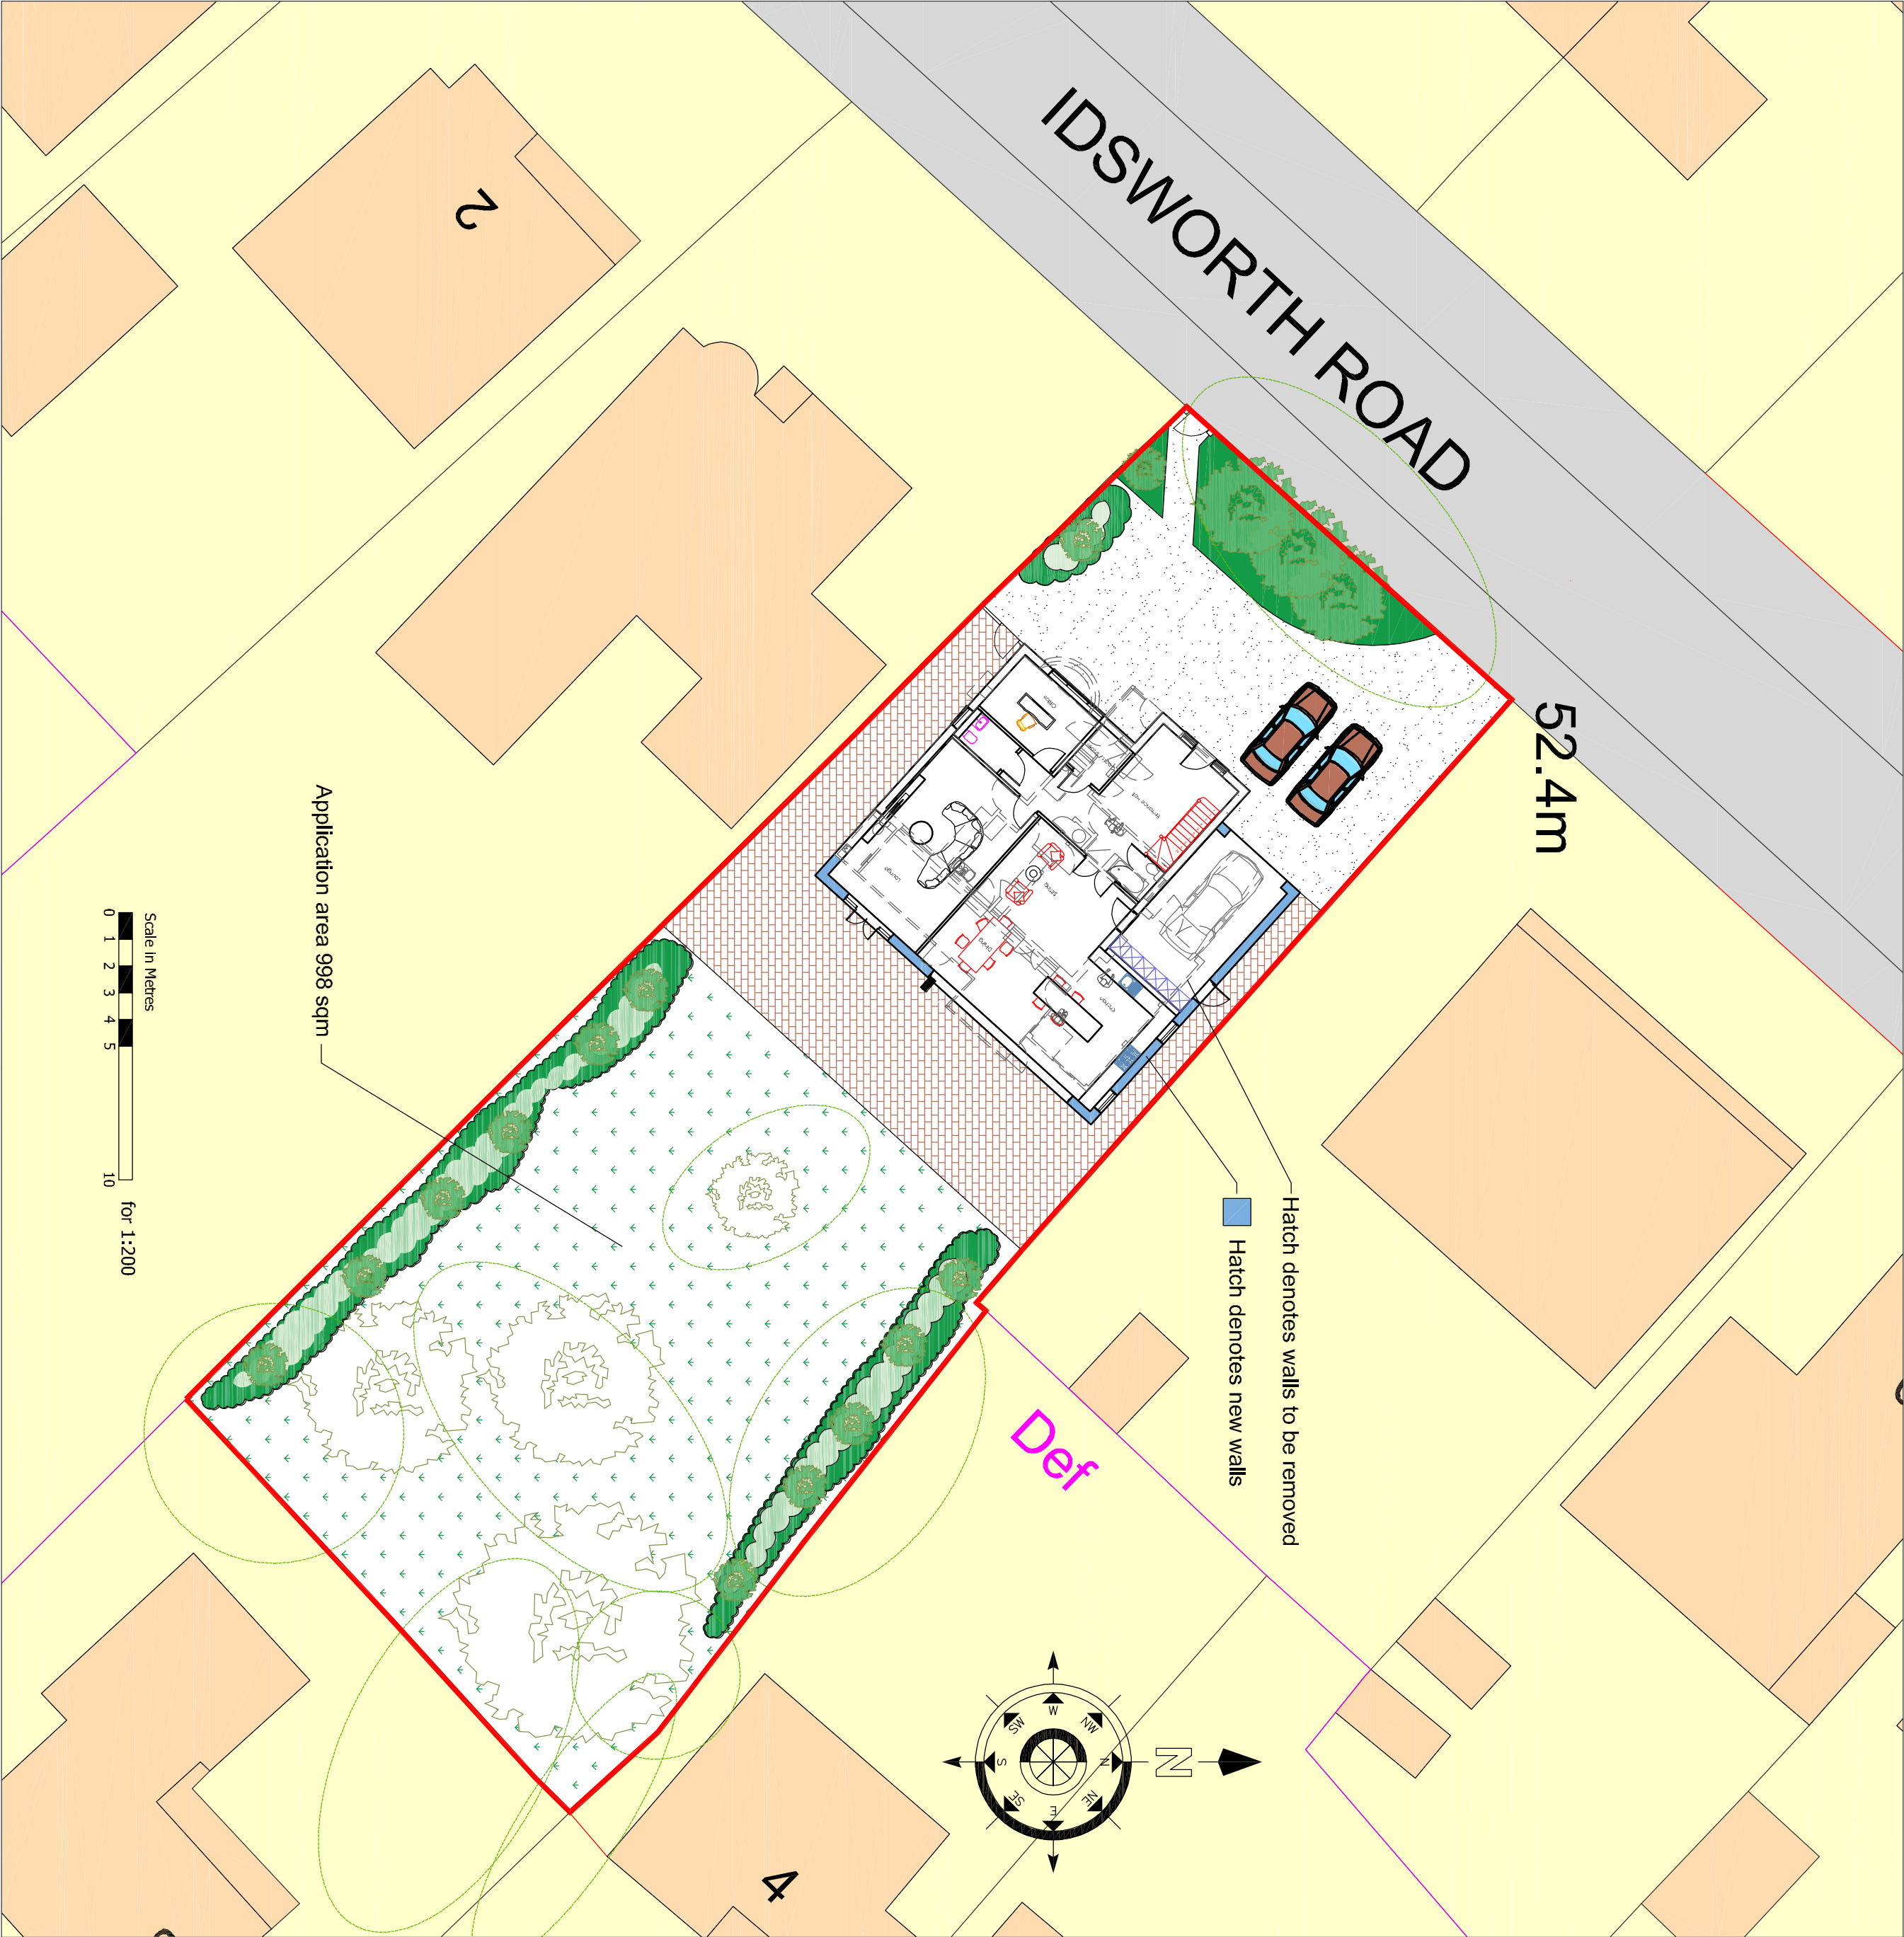

Revision	Description	Date	DRAWN
Project:			
6 Idsworth Road			
Waterlooville			

Drawing Title:

Proposed Extensions and Alterations

Chris Flint Associates Ltd

CHARTERED SURVEYORS - PROJECT MANAGERS

DEVELOPMENT CONSULTANTS

Drawn By	Date	SHEET SIZE	Approved By	Date
CF	29/04/26	A2		

Drawing No.	Revision	Scale
CFA	FULL	02
		1-100

PLANNING

BEECHWOOD - 20 QUEENS ROAD - WATERLOOVILLE - P07758

tel: 023 92 432464

Email: chrisflintassociates@gmail.com