


Plotted: 01/04/2026 20:26:04.01 10:17:42 AM By: L. Elliott, Mason
ORIGINAL SHEET - BOA2 \\bri\pse-001\bn\projects\332310755-stn-hgn-ch-sw-dr-0009 - 0012 - pd1

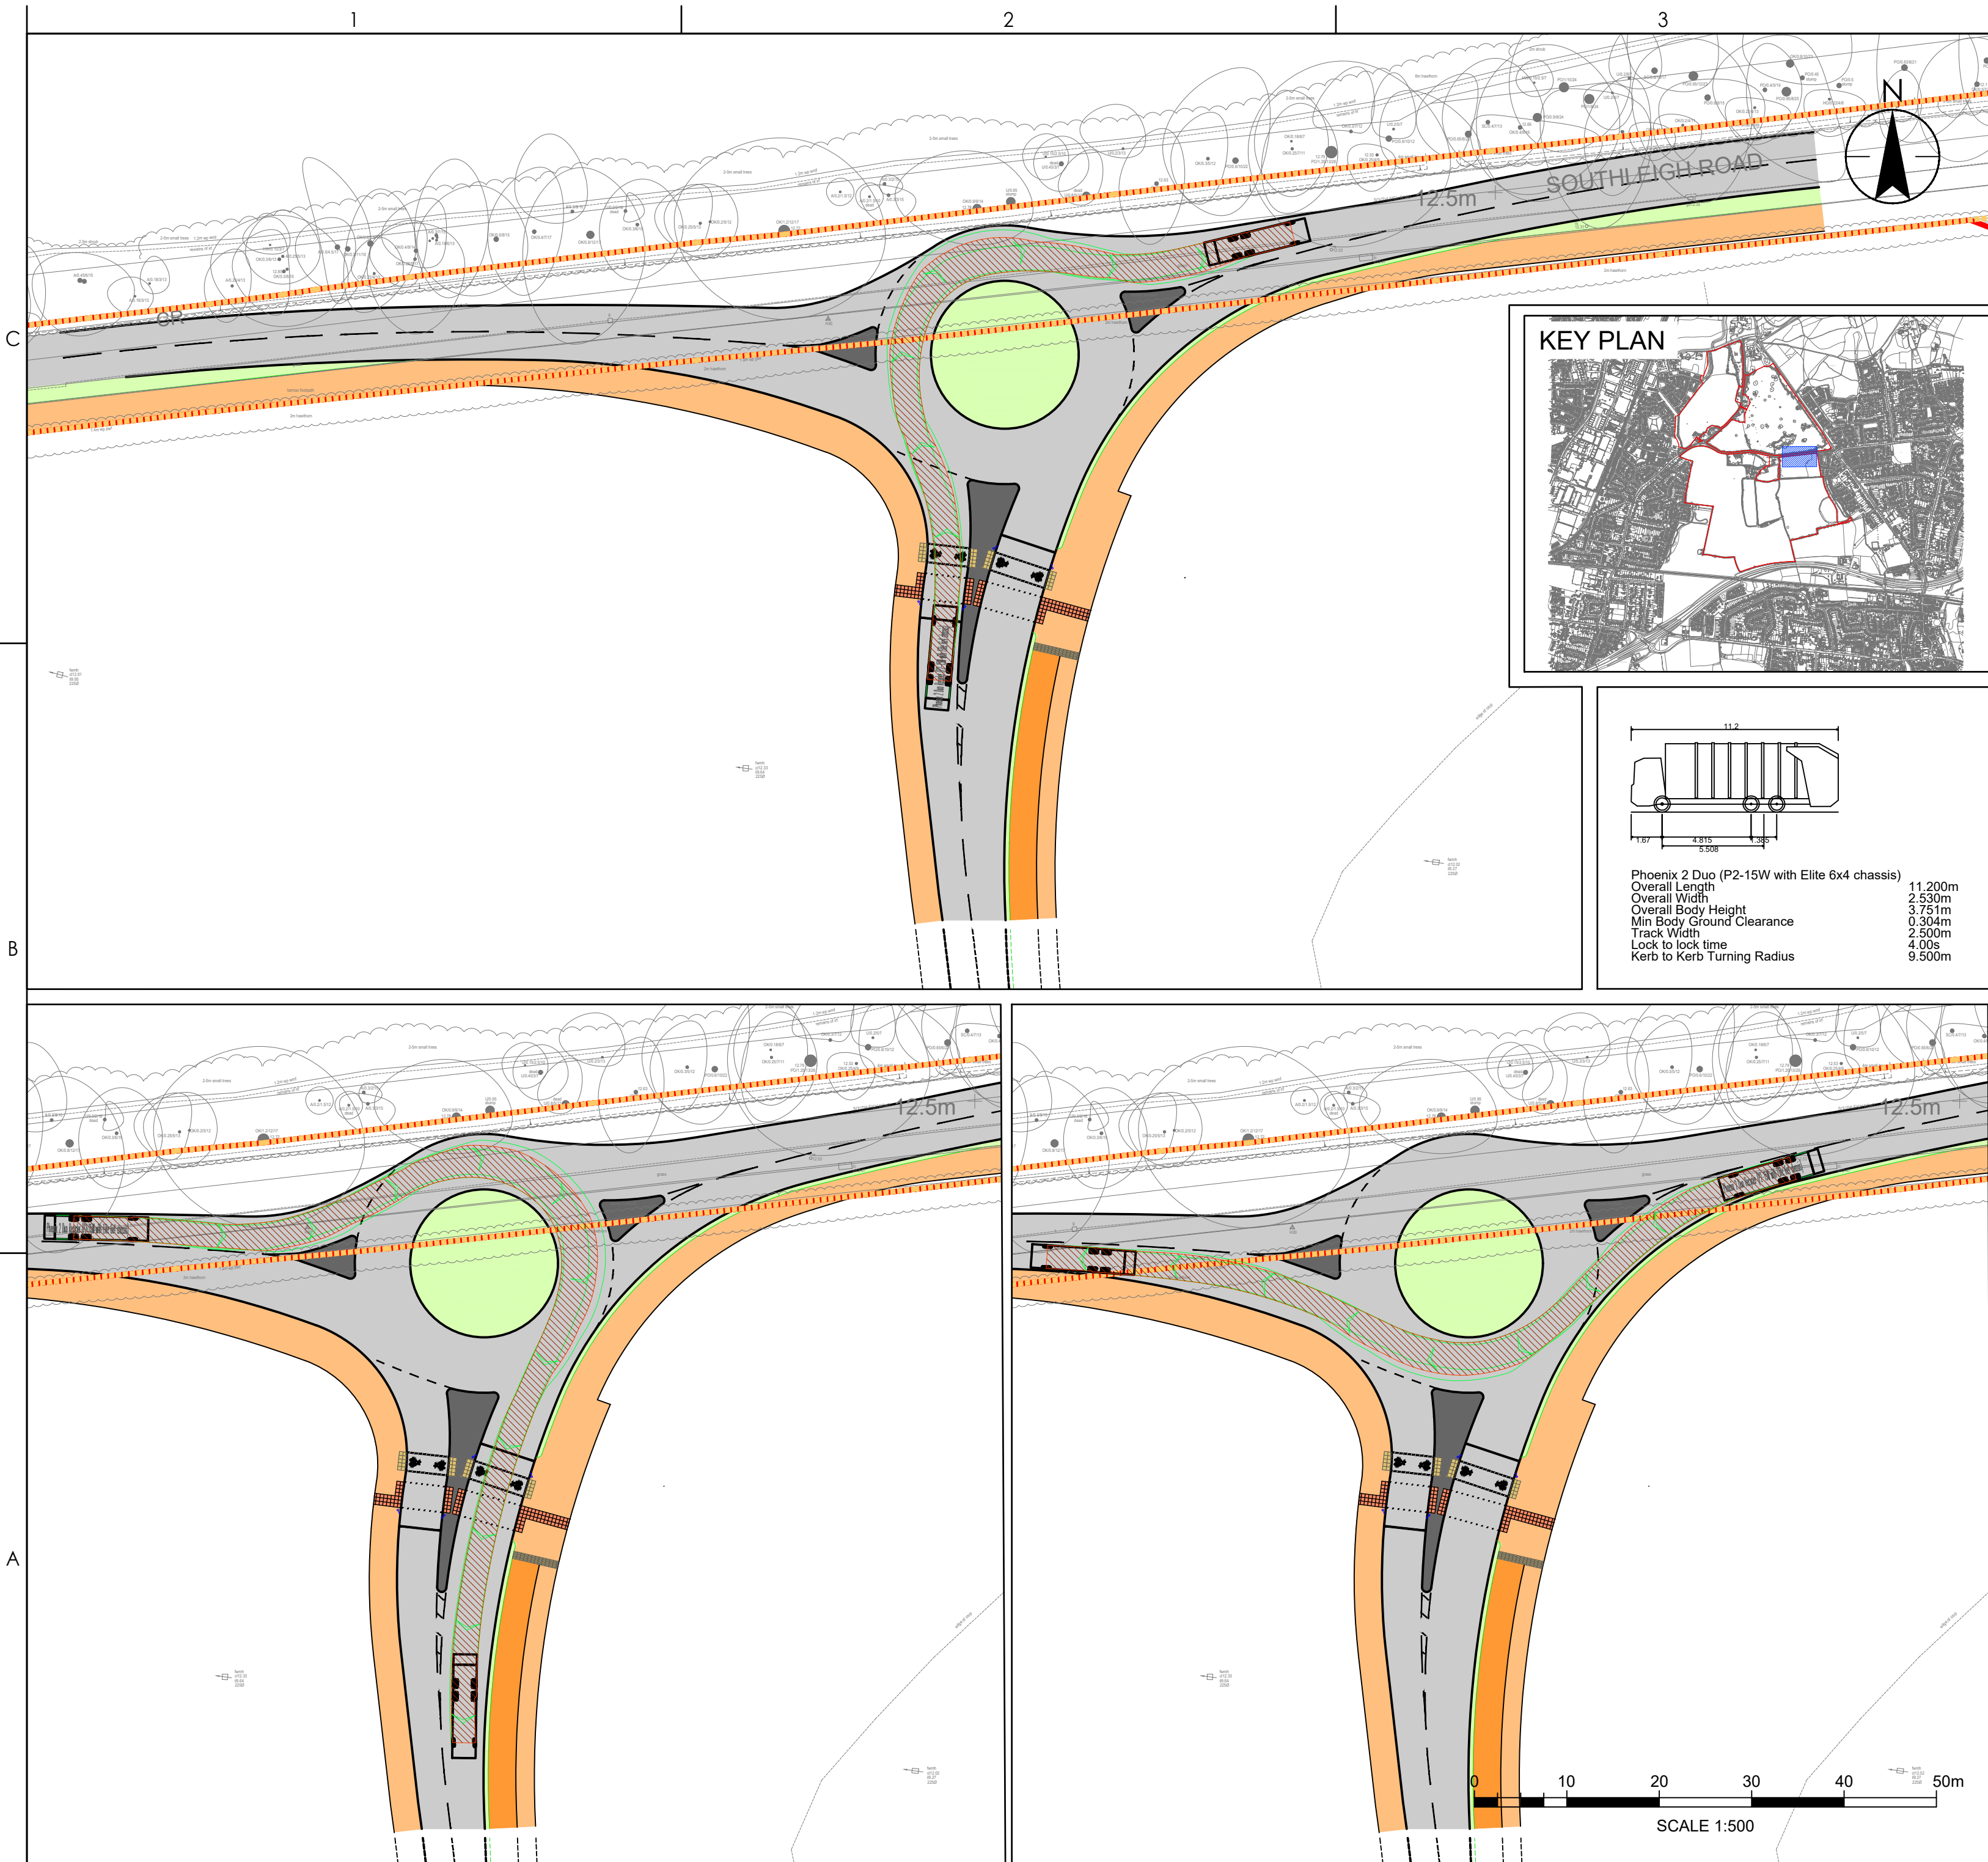

Stantec UK Limited
Caversham Bridge House, Waterman Place
Reading
RG1 8DN
Tel. +44 1189 500 761
www.stantec.com/uk

Copyright Reserved

The Contractor shall verify and be responsible for all dimensions. DO NOT scale the drawing.
Any errors or omissions shall be reported to Stantec without delay.
The Copyrights to all designs and drawings are the property of Stantec.
Reproduction or use for any purpose other than that authorised by Stantec is forbidden.

Notes

UTILITIES NOTE: The position of any existing public or private sewers, utility services, plant or apparatus shown on this drawing is believed to be correct, but no warranty to this is expressed or implied. Other such plant or apparatus may also be present but not shown. The Contractor is therefore advised to undertake their own investigation where the presence of any existing sewers, services, plant or apparatus may affect their operations.

KEY

- HIGHWAY BOUNDARY
- SITE BOUNDARY

P01 FIRST ISSUE	MHL	ML	2026.03.30
Issued/Revision	By	Appd	YYYY.MM.DD
	MHL	ML	SW 2026.04.01
	Dwn.	Dsgn.	Chkd. YYYY.MM.DD

Issue Status

S2 - FOR INFORMATION

This document is suitable only for the purpose noted above.
Use of this document for any other purpose is not permitted.

Client/Project Logo



Client/Project
BLOOR HOMES




SOUTHLEIGH ROAD, HAVANT

HAMPSHIRE, UNITED KINGDOM

Title
SOUTHLEIGH ROAD
PROPOSED DEVELOPMENT ACCESS
(EASTERN) - SWEEP PATH ANALYSIS -
11.2m REFUSE VEHICLE

Project No. 332310755	A2 Scale AS SHOWN
Revision P01	Drawing No. 332310755-STN-HGN-CH-SW-DR-0011

Plotted: 01/04/2026 20:26:04.01 10:18:44 AM By: L. Lellott, Mason
ORIGINAL SHEET - BOA2 - \\bri\pse-001\N\projects\332310755-stn-hgn-ch-sw-dr-0009 - 0012 - .pd1

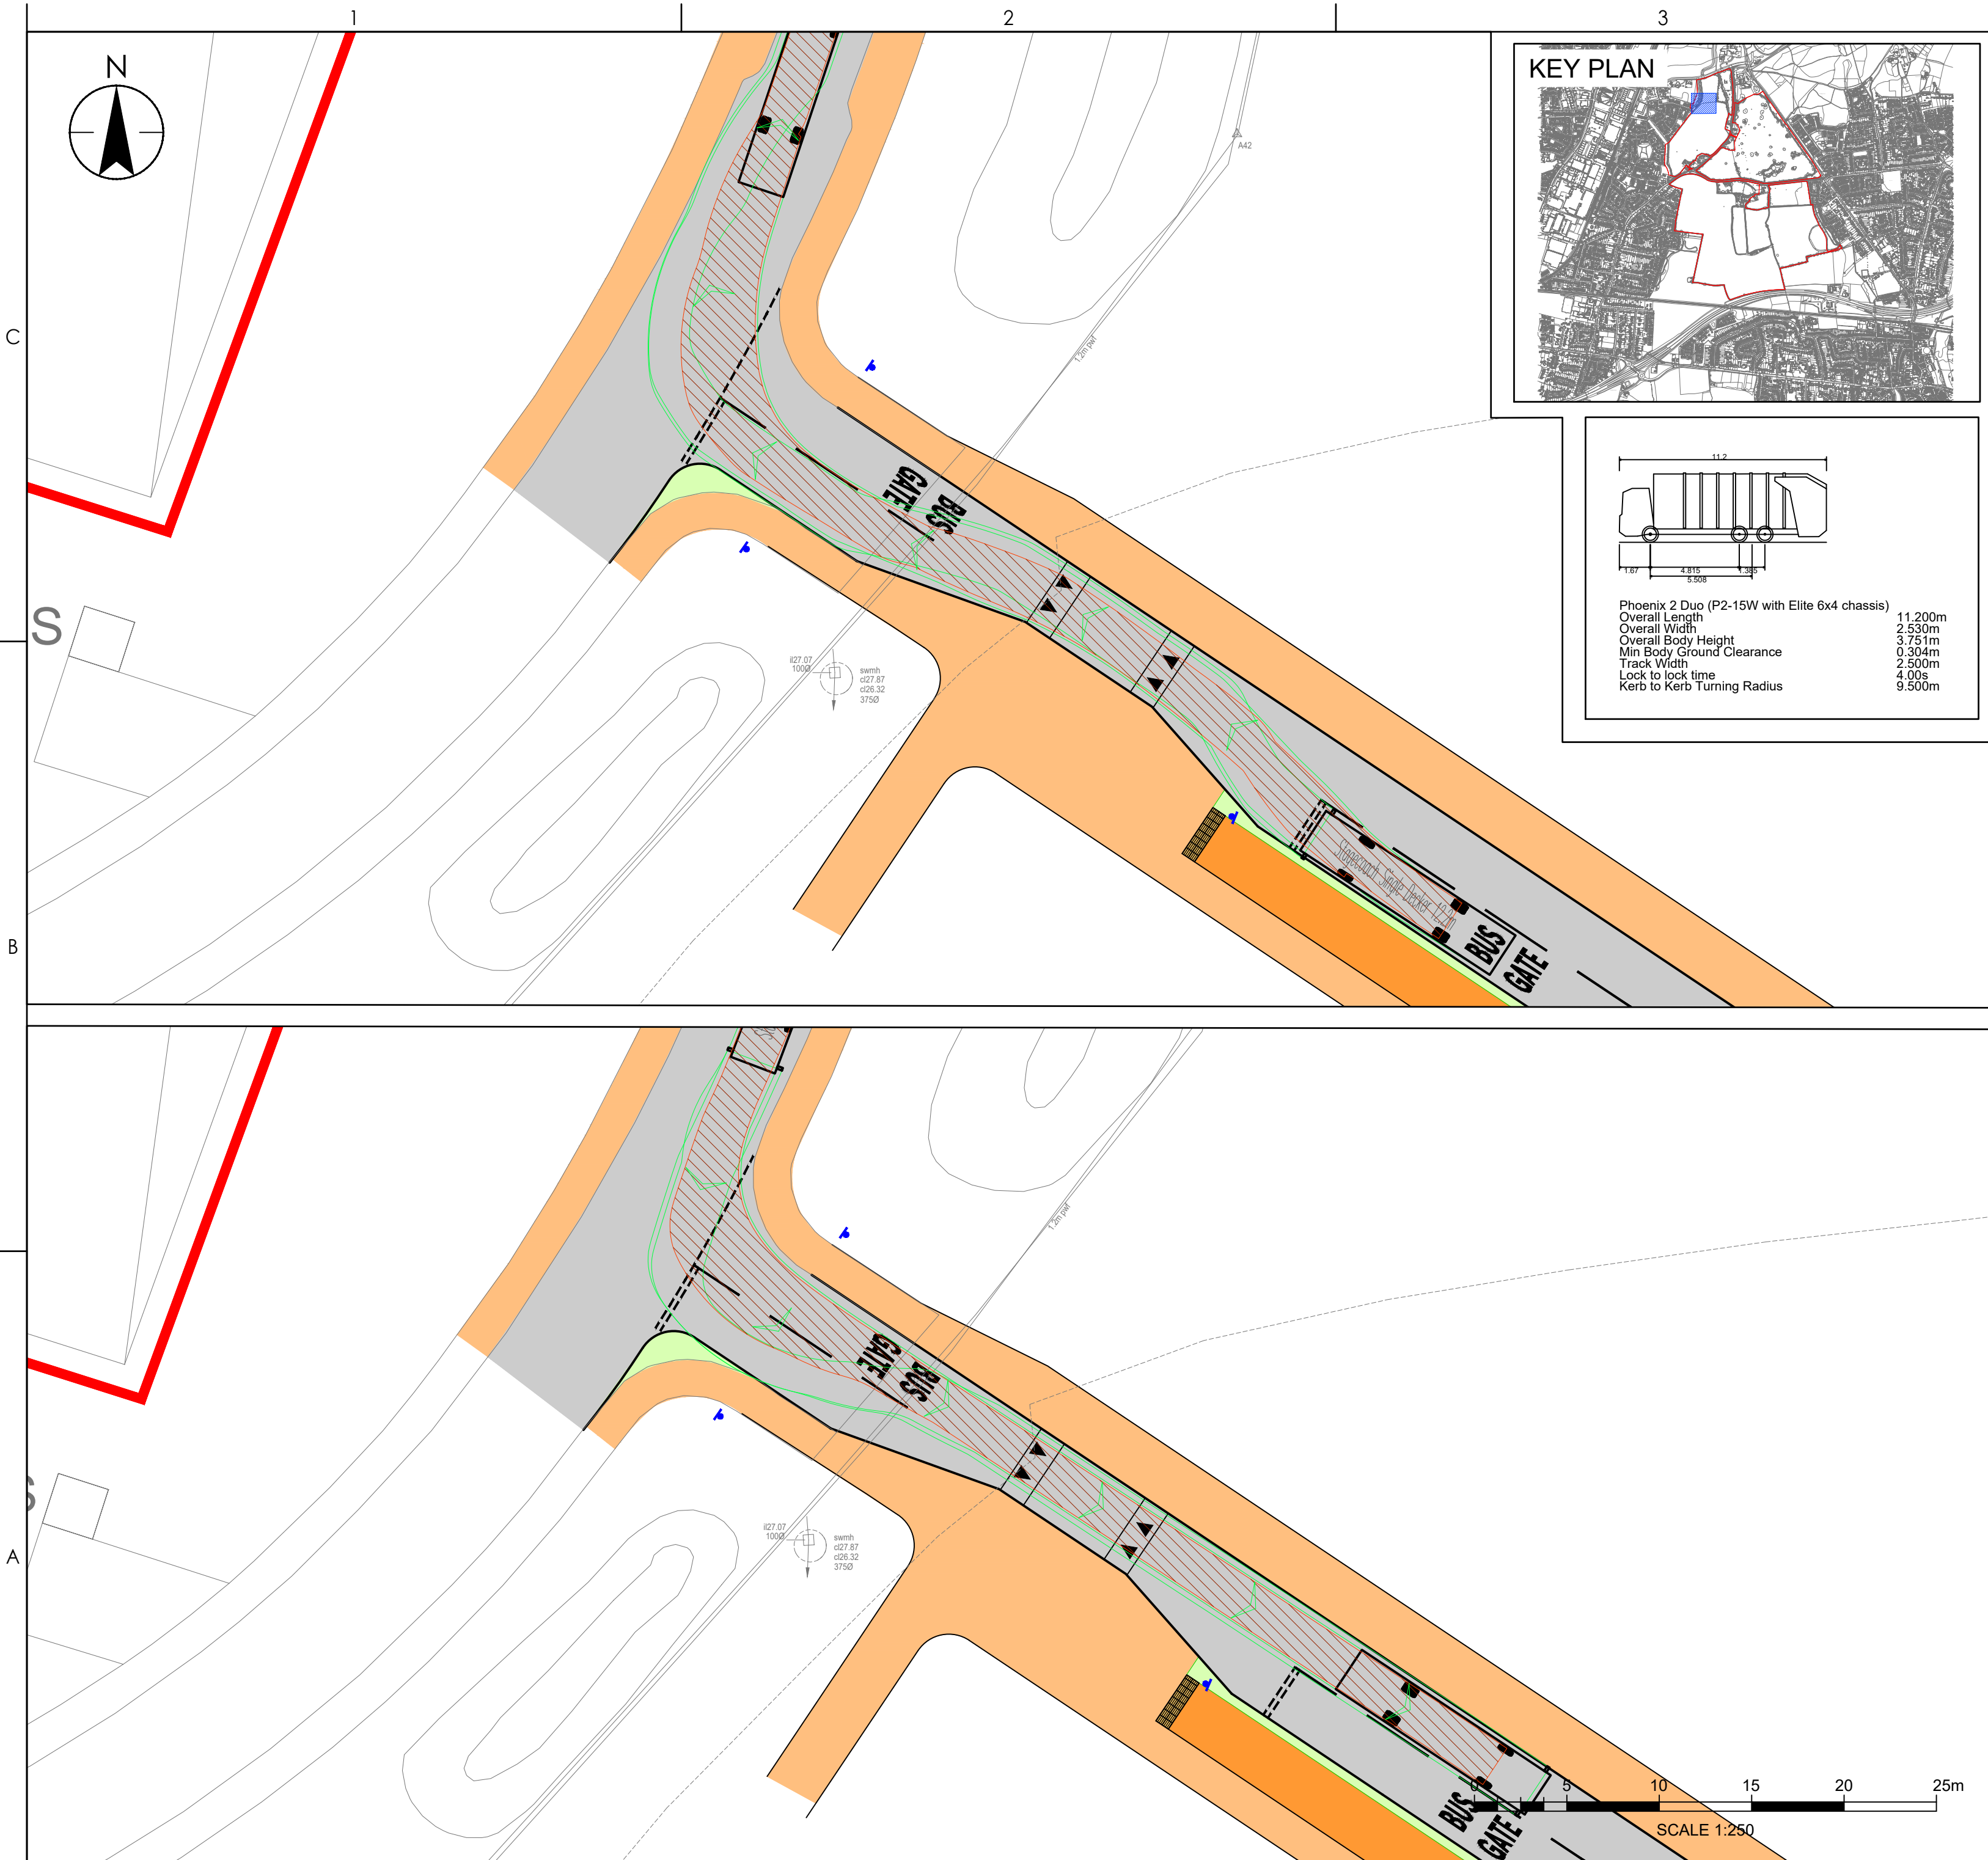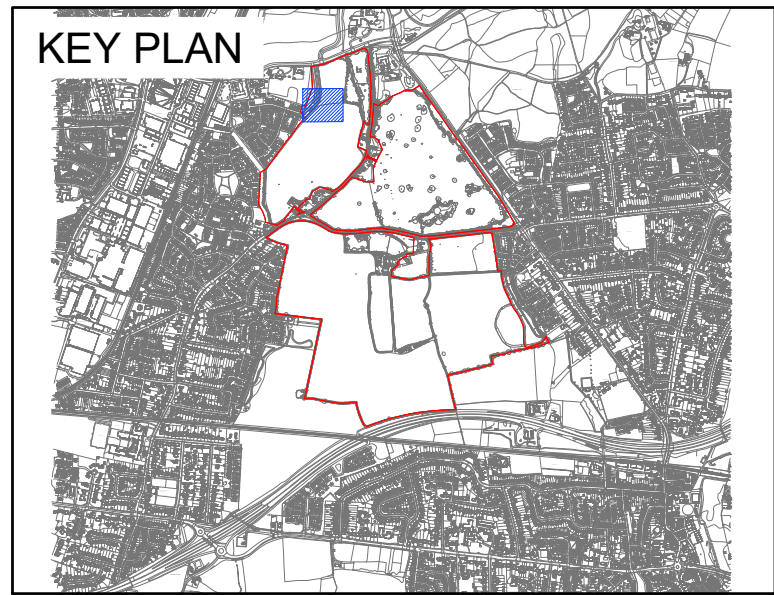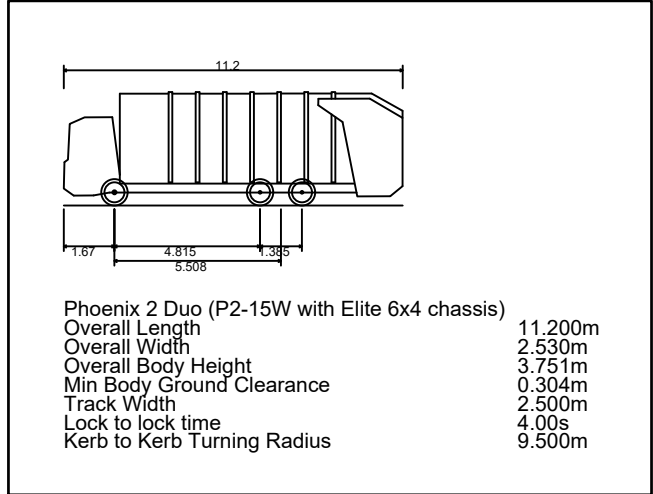

Stantec UK Limited
Caversham Bridge House, Waterman Place
Reading
RG1 8DN
Tel. +44 1189 500 761
www.stantec.com/uk

Copyright Reserved

The Contractor shall verify and be responsible for all dimensions. DO NOT scale the drawing.
Any errors or omissions shall be reported to Stantec without delay.
The Copyrights to all designs and drawings are the property of Stantec.
Reproduction or use for any purpose other than that authorised by Stantec is forbidden.

Notes

UTILITIES NOTE: The position of any existing public or private sewers, utility services, plant or apparatus shown on this drawing is believed to be correct, but no warranty to this is expressed or implied. Other such plant or apparatus may also be present but not shown. The Contractor is therefore advised to undertake their own investigation where the presence of any existing sewers, services, plant or apparatus may affect their operations.

KEY

- HIGHWAY BOUNDARY
- SITE BOUNDARY

P01 FIRST ISSUE	MHL	ML	2026.03.30
Issued/Revision	By	Appd	YYYY.MM.DD
	MHL	ML	SW
	Dwn.	Dsgn.	Chkd.
			YYYY.MM.DD

Issue Status

S2 - FOR INFORMATION

This document is suitable only for the purpose noted above.
Use of this document for any other purpose is not permitted.

Client/Project Logo



Client/Project
BLOOR HOMES

SOUTHLEIGH ROAD, HAVANT

HAMPSHIRE, UNITED KINGDOM

Title

NORMANDY WAY
PROPOSED BUS GATE ACCESS
SWEEP PATH ANALYSIS - 11.2m REFUSE
VEHICLE

Project No. 332310755 A2 Scale 1:250

Revision P01 Drawing No. 332310755-STN-HGN-CH-SW-DR-0012