


Plotted: 01.04.2026, 2026.04.01 10:15:25 AM By: L. Elliott, Mason
ORIGINAL SHEET - BOA2 \\bri\pse-001\bn\projects\332310755-stn-hgn-ch-sw-dr-0009 - 0012 - .p01

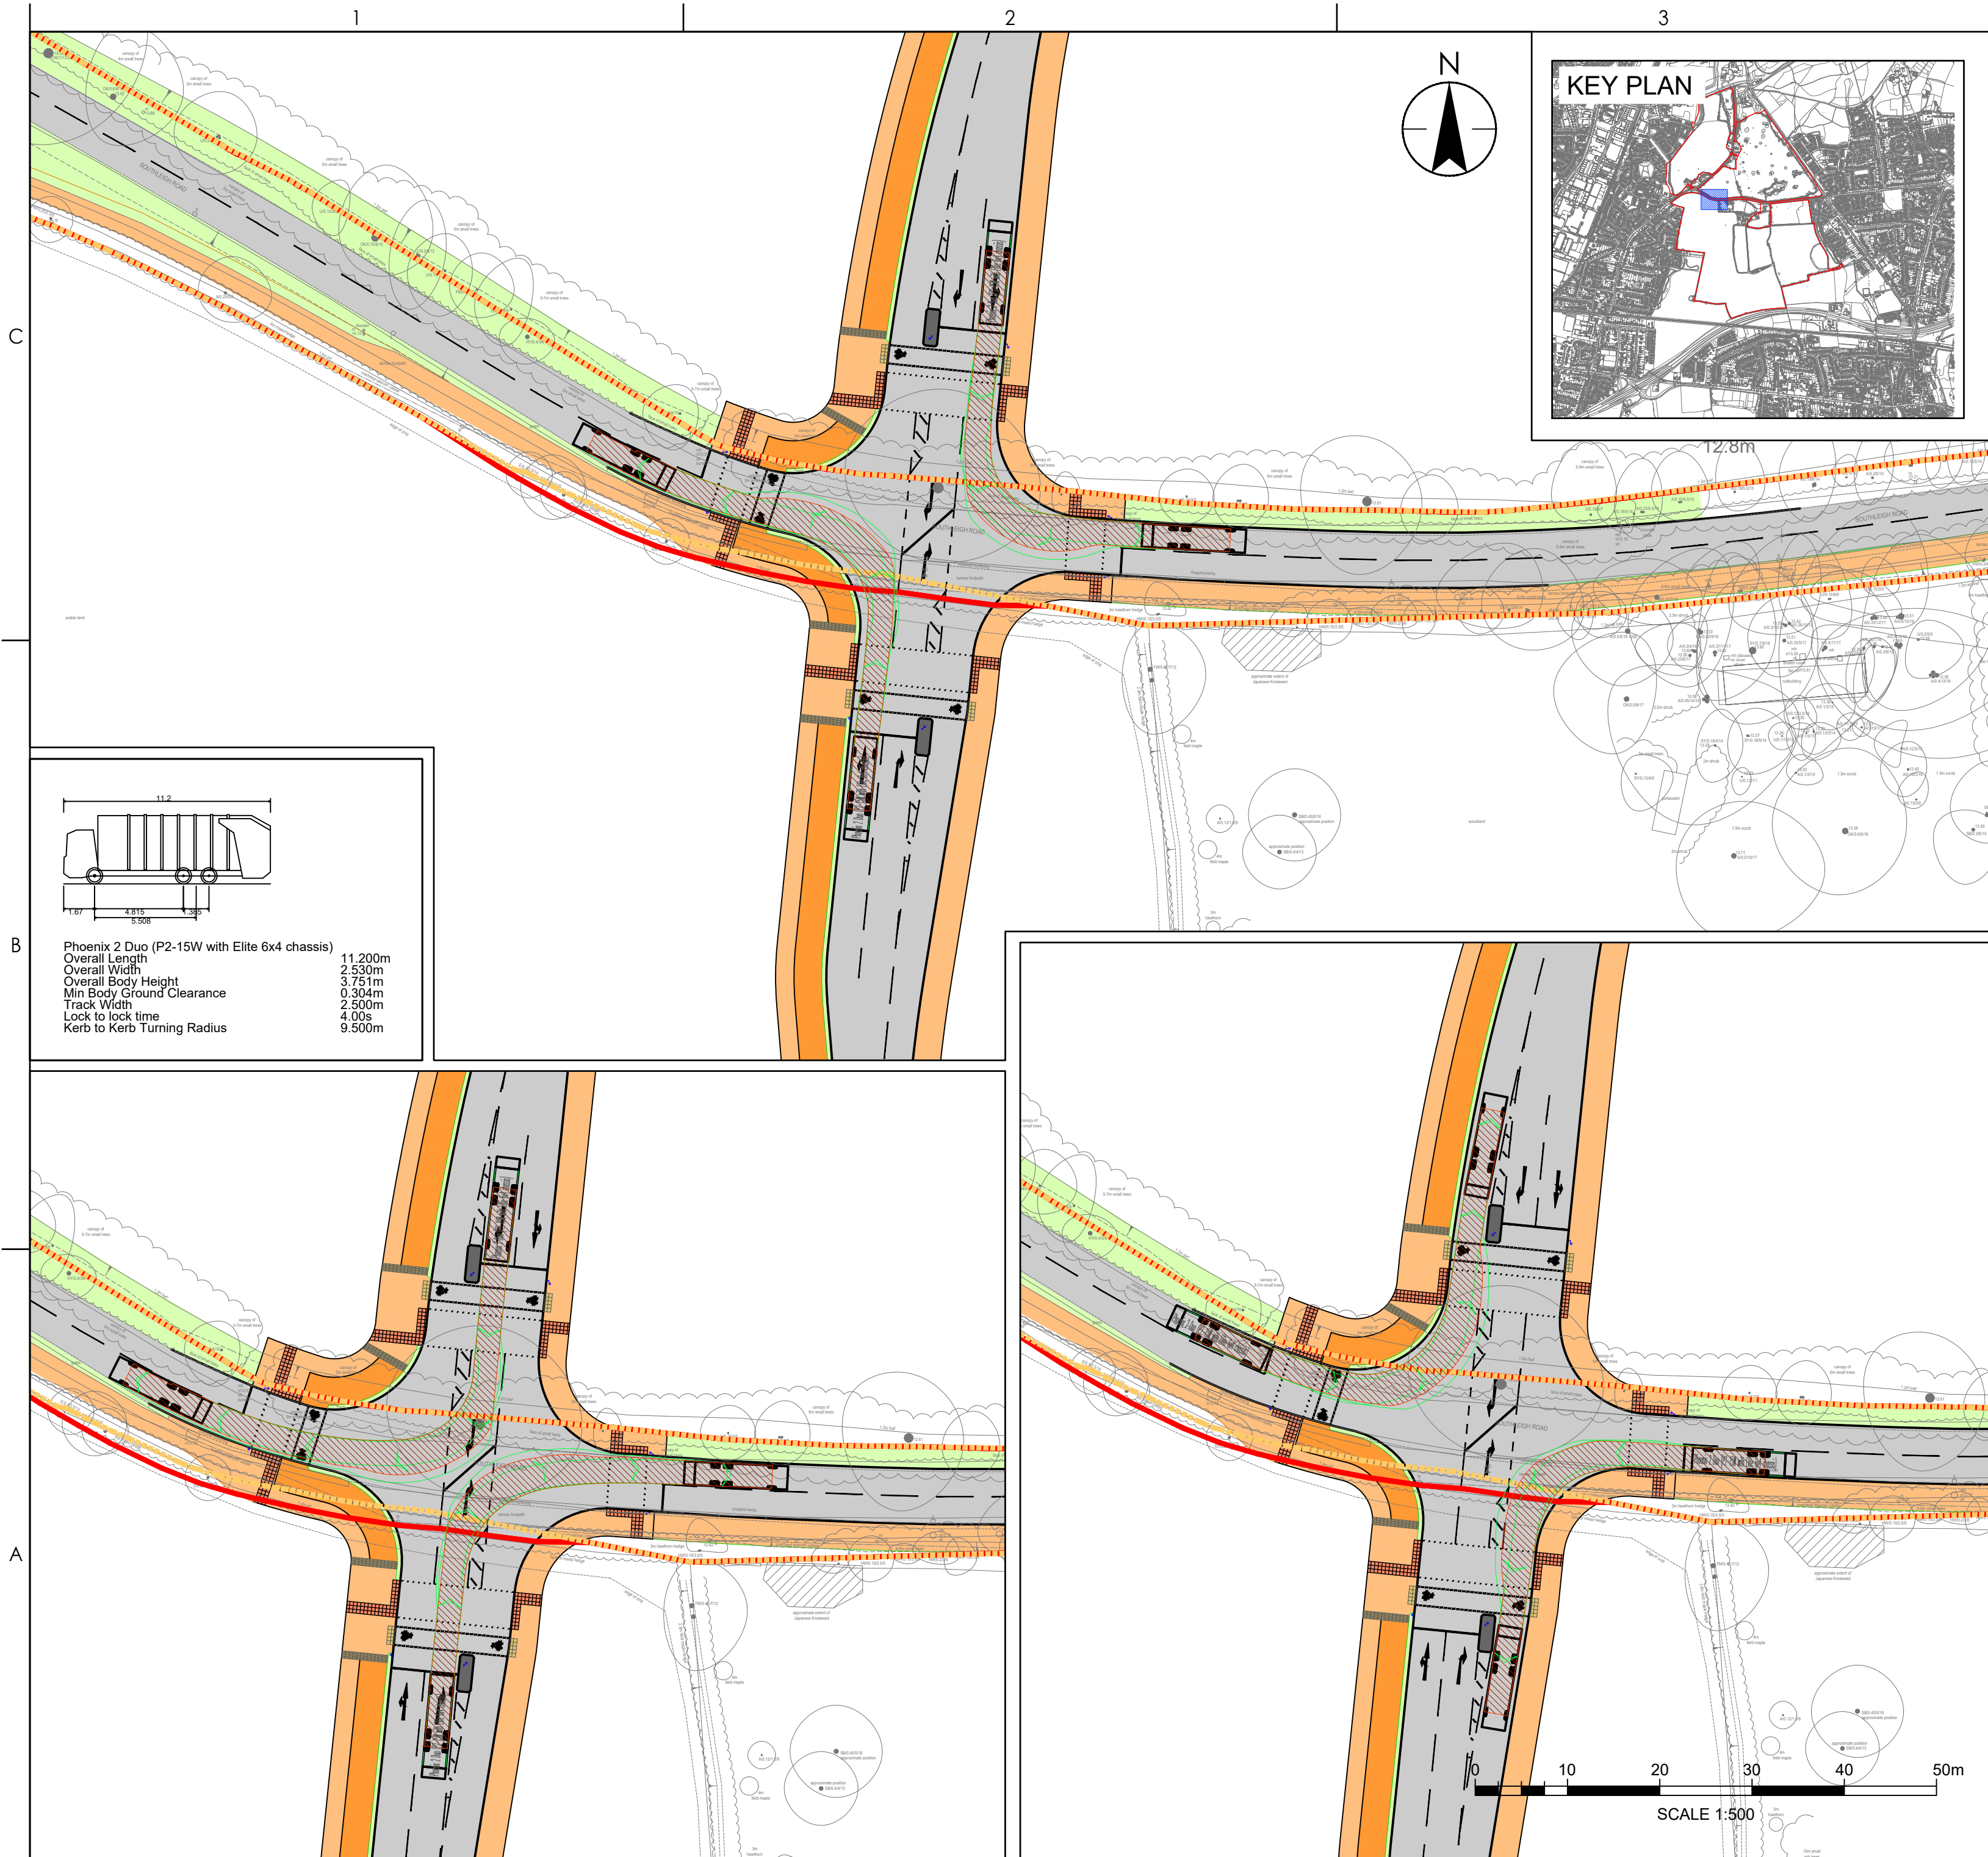

Stantec UK Limited
Caversham Bridge House, Waterman Place
Reading
RG1 8DN
Tel. +44 1189 500 761
www.stantec.com/uk

Copyright Reserved

The Contractor shall verify and be responsible for all dimensions. DO NOT scale the drawing.
Any errors or omissions shall be reported to Stantec without delay.
The Copyrights to all designs and drawings are the property of Stantec.
Reproduction or use for any purpose other than that authorised by Stantec is forbidden.

Notes

UTILITIES NOTE: The position of any existing public or private sewers, utility services, plant or apparatus shown on this drawing is believed to be correct, but no warranty to this is expressed or implied. Other such plant or apparatus may also be present but not shown. The Contractor is therefore advised to undertake their own investigation where the presence of any existing sewers, services, plant or apparatus may affect their operations.

KEY

- HIGHWAY BOUNDARY
- SITE BOUNDARY

P01 FIRST ISSUE	MHL	ML	2026.03.30
Issued/Revision	By	Appd	YYYY.MM.DD
	MHL	ML	SW 2026.04.01
	Dwn.	Dsgn.	Chkd. YYYY.MM.DD

Issue Status

S2 - FOR INFORMATION

This document is suitable only for the purpose noted above.
Use of this document for any other purpose is not permitted.

Client/Project Logo



Client/Project
BLOOR HOMES




SOUTHLEIGH ROAD, HAVANT

HAMPSHIRE, UNITED KINGDOM


Title
SOUTHLEIGH ROAD
PROPOSED DEVELOPMENT ACCESS
(WESTERN) - SWEEP PATH ANALYSIS
11.2m REFUSE VEHICLE

Project No. 332310755	A2 Scale AS SHOWN
Revision P01	Drawing No. 332310755-STN-HGN-CH-SW-DR-0009

Plotted: 01/04/2026 20:26:04.01 10:16:40 AM By: L. Elliott, Mason
ORIGINAL SHEET - BOA2 - \\bri\pse-001\N\projects\332310755-stn-hgn-ch-sw-dr-0009 - 0012 - pd1

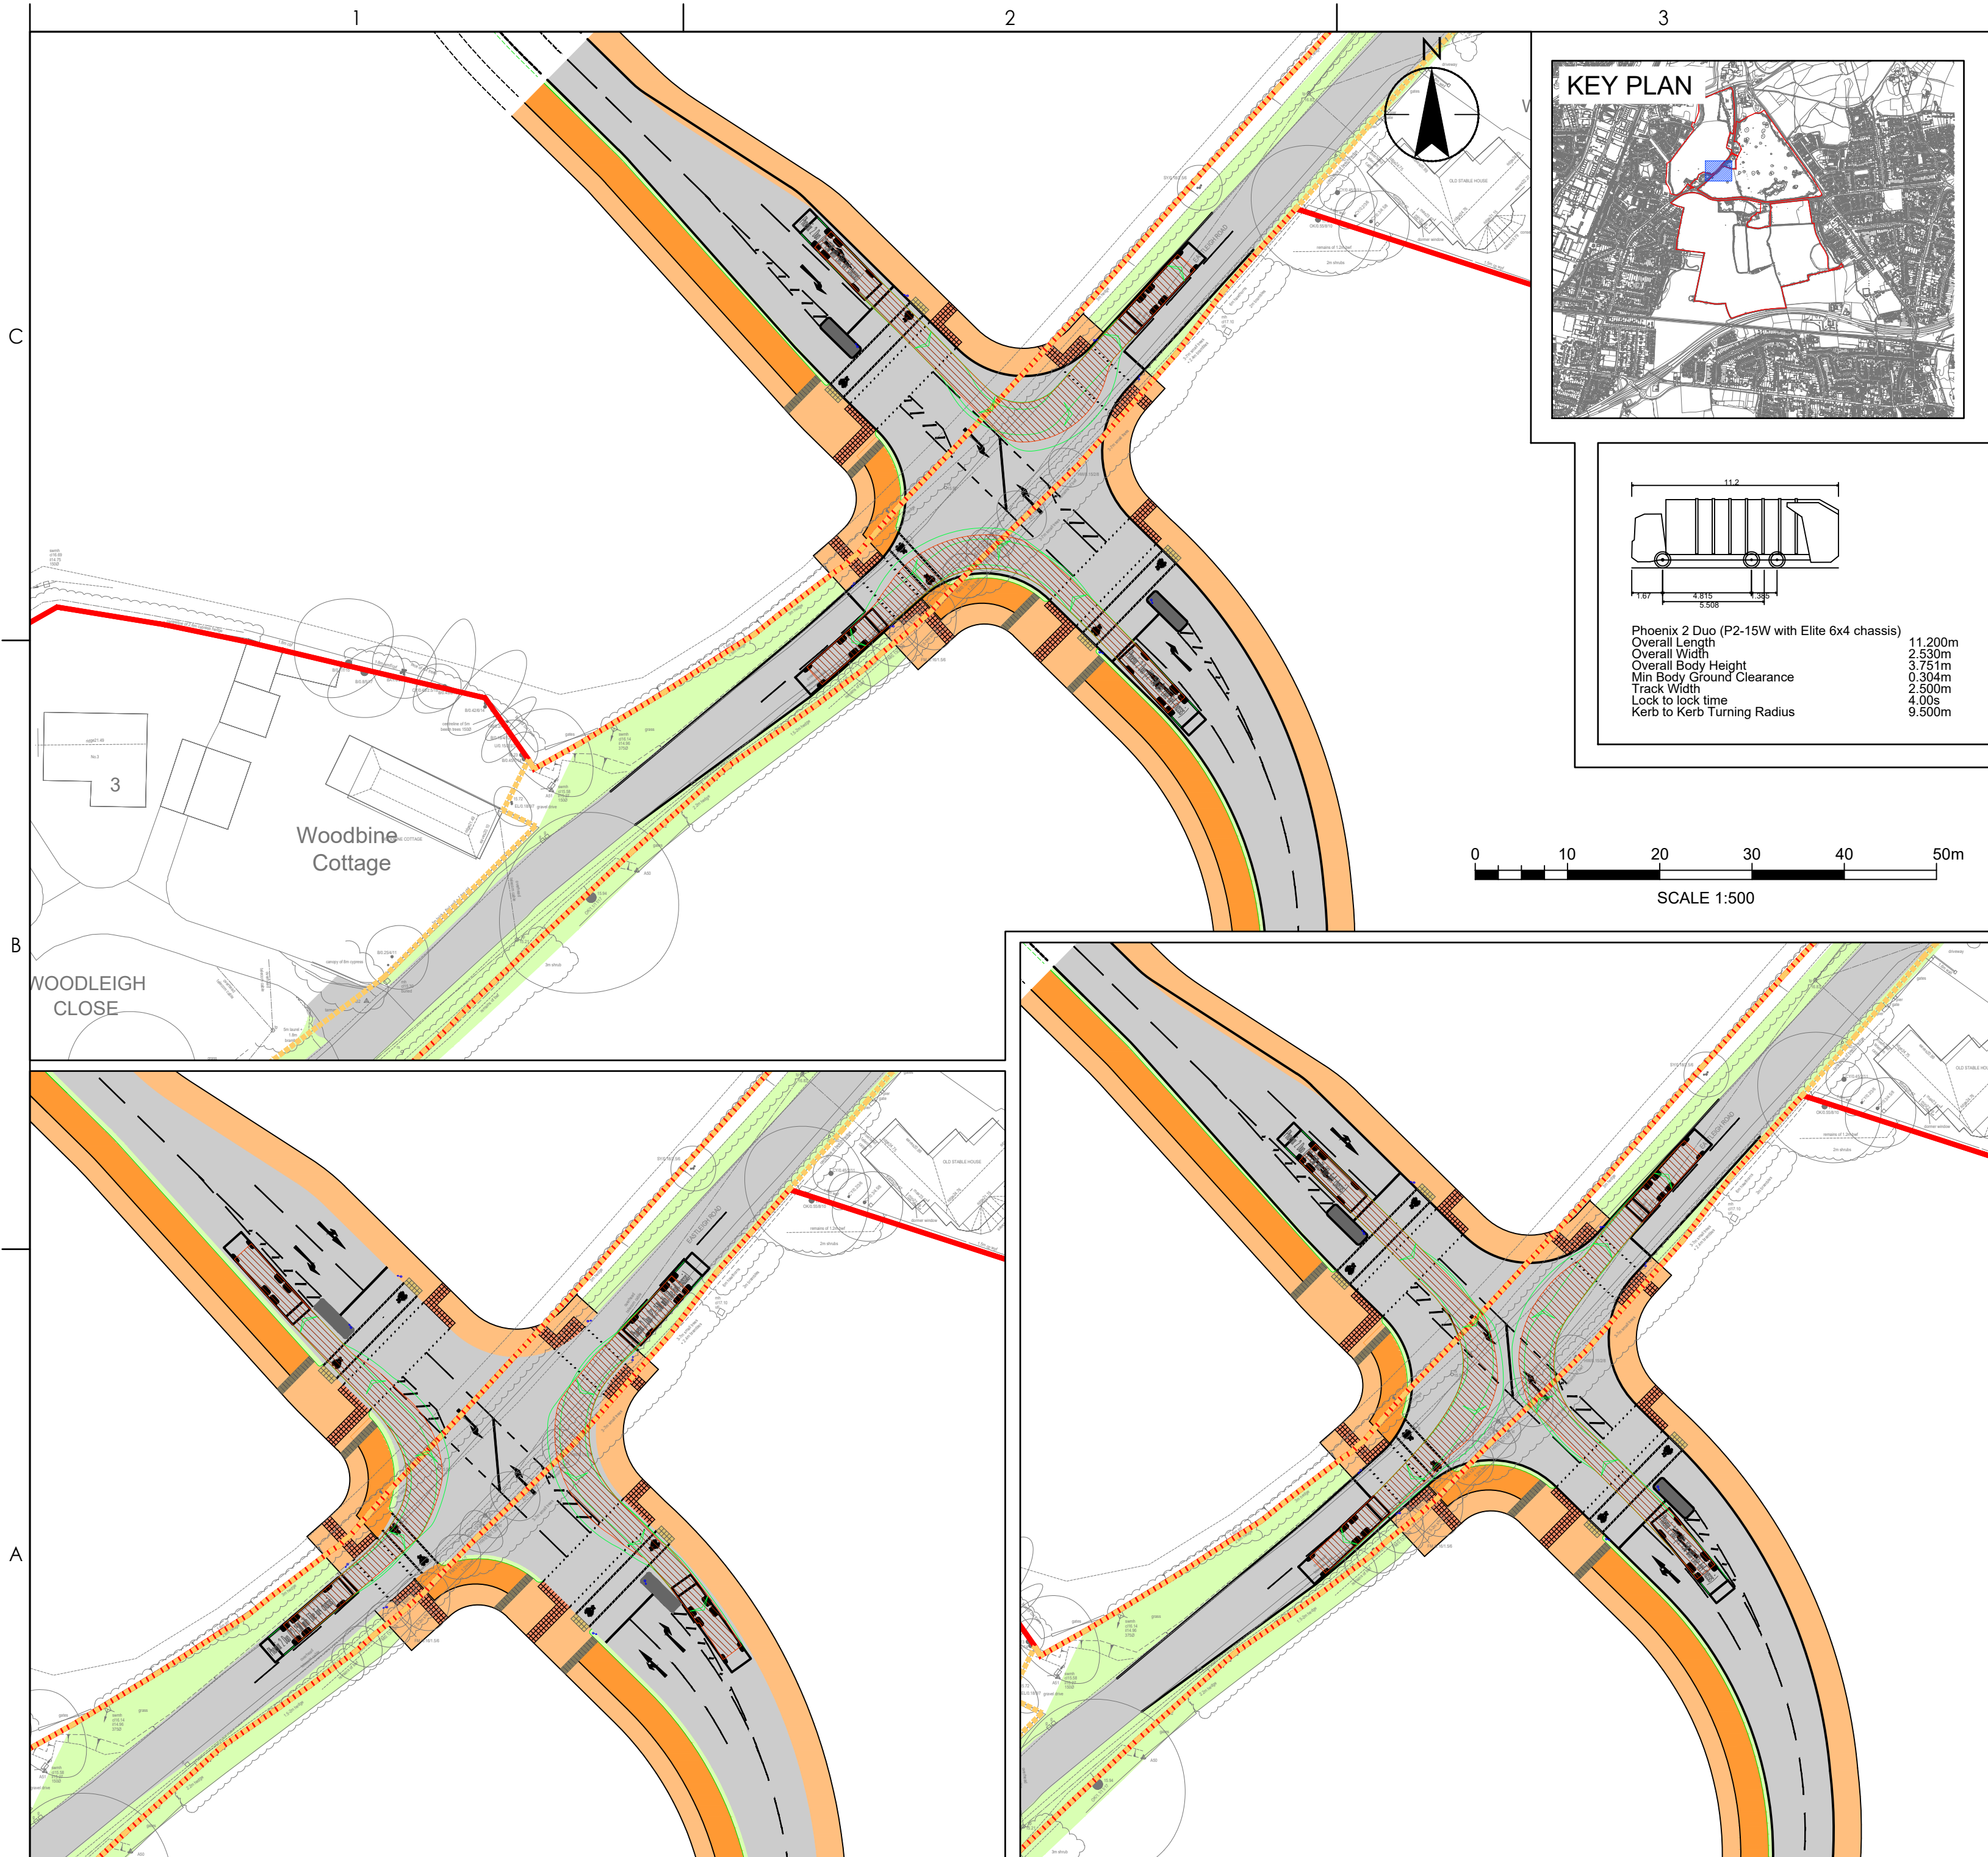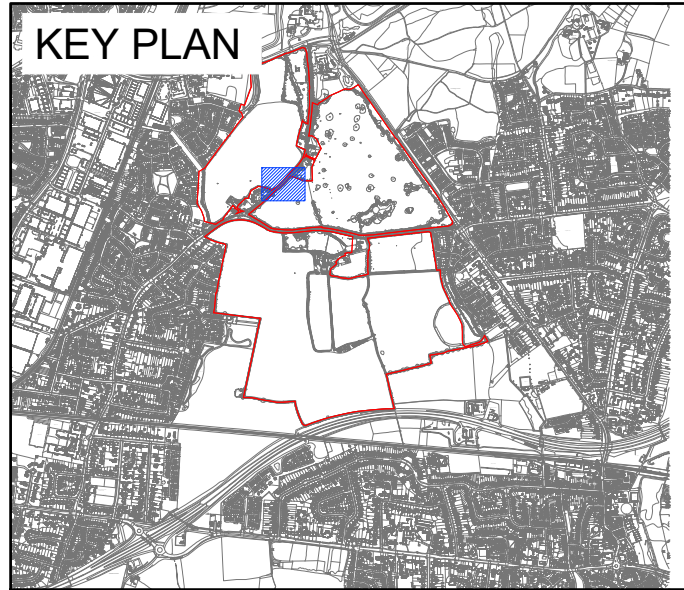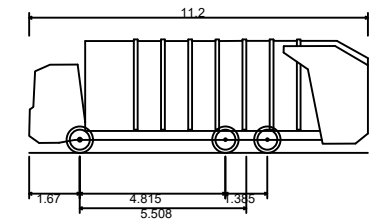

Phoenix 2 Duo (P2-15W with Elite 6x4 chassis)
Overall Length 11.200m
Overall Width 2.530m
Overall Body Height 3.751m
Min Body Ground Clearance 0.304m
Track Width 2.500m
Lock to lock time 4.00s
Kerb to Kerb Turning Radius 9.500m

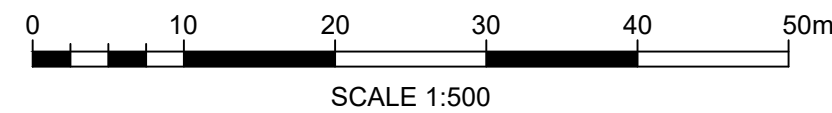

Stantec UK Limited
Caversham Bridge House, Waterman Place
Reading
RG1 8DN
Tel. +44 1189 500 761
www.stantec.com/uk

Copyright Reserved

The Contractor shall verify and be responsible for all dimensions. DO NOT scale the drawing.
Any errors or omissions shall be reported to Stantec without delay.
The Copyrights to all designs and drawings are the property of Stantec.
Reproduction or use for any purpose other than that authorised by Stantec is forbidden.

Notes

UTILITIES NOTE: The position of any existing public or private sewers, utility services, plant or apparatus shown on this drawing is believed to be correct, but no warranty to this is expressed or implied. Other such plant or apparatus may also be present but not shown. The Contractor is therefore advised to undertake their own investigation where the presence of any existing sewers, services, plant or apparatus may affect their operations.

KEY

--- HIGHWAY BOUNDARY
--- SITE BOUNDARY

P01 FIRST ISSUE	MHL	ML	2026.03.30
Issued/Revision	By	Appd	YYYY.MM.DD
	MHL	ML	SW 2026.04.01
	Dwn.	Dsgn.	Chkd. YYYY.MM.DD

Issue Status

S2 - FOR INFORMATION

This document is suitable only for the purpose noted above.
Use of this document for any other purpose is not permitted.

Client/Project Logo



Client/Project
BLOOR HOMES

SOUTHLEIGH ROAD, HAVANT

HAMPSHIRE, UNITED KINGDOM

Title

EASTLEIGH ROAD
PROPOSED DEVELOPMENT ACCESS
SWEEP PATH ANALYSIS - 11.2m REFUSE
VEHICLE

Project No. 332310755	A2 Scale AS SHOWN
Revision P01	Drawing No. 332310755-STN-HGN-CH-SW-DR-0010