


TREES	ABBREVIATIONS	FENCES
A Ash	BT British Telecom	BWF Barbed Wire Fence
AL Alder	BOL Bollard	CBF Closed Board Fence
AP Apple	CB Control Box	CP Concrete Post
AR Apricot	CL Cover Level	CPF Chestnut Paling Fence
BA Bay	CTV Cable Television	CWF Chalk Wire Fence
BT Blackthorn	EL Electric	IRF Iron Railing Fence
C Cedar	EPC Electricity Pole	PKF Picket Fence
CB Copper Beech	FH Fire Hydrant	PRF Post & Rail Fence
CH Chestnut	GSV Gas Stop Valve	PNWF Post & Wire Fence
CC Cypress	H Height	SCF Security Fence
CE Elm	HVC High Voltage Cable	SP Steel Post
EL Elder	IC Inspection Cover	WMF Wire Mesh Fence
EU Eucalyptus	IL Invert Level	WPF Wood Panel Fence
FM Fruit	LP Lamp Post	
R Rose	M Man-Hole	
HB Hornbeam	MKR Marker	
HC Horse Chestnut	MW Monitoring Well	
HO Holm Oak	O/H Overhead	
HW Hawthorn	G Road Gully	
HY Holly	P Post Box	
HZ Hazel	PC Pram Crossing	
IBT Indian Bean Tree	RNP Road Name Plate	
JM Japanese Maple	RS Road Sign	
LB Laburnum	S/A Soakaway	
L Lime	ST Stay / Strut	
LO Locust Tree	SV Stop Valve (Unidentified)	
LR Laurel	TB Telephone Box	
M Maple	TC Telecom	
MG Magnolia	TH Trail Hole	
MP Monkey Puzzle	TL Traffic Light	
OK Oak	TP Telegraph Pole	
Pine	UTL Unable to Lift	
PA Palm	V Vent pipe	
PL Plane	WM Water Meter	
P Plum	WSW Water Stop Valve	
PO Poplar		
PR Pear		
R Redwood		
RH Red Oak		
RH Rhododendron		
RO Rowan		
SB Silver Birch		
SC Sweet Chestnut		
SP Scots Pine		
SU Sycamore		
SY Spruce		
TU Tulip Tree		
U Unidentified		
W Willow		
WB Whitebeam		
WN Walnut		
Y Yew		



<p>Geomatic Surveyors</p>	
	<p>Unit E, Woodside 34 Parham Drive Eastleigh SO50 4NU</p>
	<p>t: 023 8081 1081 w: siteline.co.uk</p>
	<p>BLOOR HOMES SOUTHERN Client</p>
	<p>SOUTHLEIGH HAVANT Contract</p>
SITE SURVEY	Title
01S001 (Sheet 24 of 34)	Drawing Number
MARCH TO JUNE 2023	Date
1:250 (at A0)	Scale
HB AB BT	Surveyor(s)

Species / Dia / Spread (max) / Ht
e.g. OK / 0.6 / 8 / 15

Species / Dia / Spread (max) / Ht
e.g. OK / 0.6 / 8 / 15

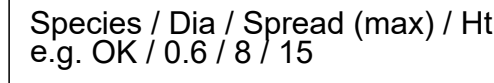

The survey grid has been related to OS National Grid (OSTN15), presented at OS scale factor. Levels are related to OS datum (OSGM15). Grid and datum have been determined from the National GPS Network.

No assumptions should be made regarding the interconnection of manholes. Drainage details have been obtained from surface inspection and should be verified if of critical importance.

Ordnance Survey mapping data supplied by client

The position and height of adjacent buildings have been obtained using higher level reflectorless measurement and may not take account of single storey extensions or conservatories below the line of sight.

siteline

t: 023 8081 1081
w: siteline.co.uk

BLOOR HOMES SOUTHERN	Client
SOUTHLEIGH HAVANT	Contract
SITE SURVEY	Title
01SQ01 (Sheet 25 of 34)	Drawing Number
MARCH TO JUNE 2023	Date
1:250 (at A0)	Scale
HB AB BT	Surveyor(s)

TREES

A

AL

Ash

B

BA

Bell

CB

CB

Cedar

































































































































Yew

Species / Dia / Spread (max) / Ht

e.g. OK / 0.6 / 8 / 15

ABBREVIATIONS

BT

British Telecom

BOL

Bollard

CB

Control Box

CL

Cover Level

CTV

Cable Television

EL

Electric Pole

EP

Electric Pole

FR

Fire Hydrant

GSV

Gas Stop Valve

HT

Height

HVC

High Voltage Cable

IC

Inspection Cover

IL

Invert Level

LP

Lamp Post

MH

Man-Hole

MR

Marker

MW

Monitoring Well

O/H

Overhead

G

Road Gully

PB

Post Box

PC

Pram Crossing

RNP

Road Name Plate

RS

Road Sign

S/A

Sootaway

SV

Stop Valve (Unidentified)

ST

Stay / Strut

SV

Stop Valve (Unidentified)

TB

Telephone Box

TC

Telecom

TH

Trail Hole

TL

Traffic Light

TP

Telegraph Pole

UTL

Unable to Lift

VP

Vent pipe

WM

Water Meter

WSV

Water Stop Valve

FENCES

BWF

Barbed Wire Fence

CBF

Closed Board Fence

CP

Concrete Post

CPF

Chestnut Paling Fence

CWF

Chicken Wire Fence

IRF

Iron Railing Fence

PKF

Picket Fence

PRF

Post & Rail Fence

PWF

Post & Wire Fence

SCF

Security Fence

SP

Steel Post

WMF

Wire Mesh Fence

WPF

Wood Panel Fence



NOTES

The survey grid has been related to OS National Grid (OSTN15), presented at OS scale factor. Levels are related to OS datum (OSGM15). Grids and datum have been determined from the National GPS Network.

No assumptions should be made regarding the intersection of manholes. Drainage details have been obtained from surface inspection and should be verified if of critical importance.

Ordnance Survey mapping data supplied by client.

The position and height of adjacent buildings have been obtained using higher level reflectorless measurement and may not take account of single storey extensions or conservatories below the line of sight.

Geomatic Surveyors

Unit E, Woodside

34 Parham Drive

Eastleigh

SO50 4NU

t: 023 8081 1081

w: siteline.co.uk

BLOOR HOMES SOUTHERN

Client

SOUTHLEIGH HAVANT

Contract

SITE SURVEY

Title

01SQ01 (Sheet 26 of 34)

Drawing Number

MARCH TO JUNE 2023

Date

1:250 (at A0)

Scale

HB AB BT

Surveyor(s)

TREES
A Ash
AL Alder
B Apple
BA Beech
BT Blackthorn
CB Cedar
CBH Copper Beech
CH Cherry
CY Cypress
E Elder
EL Eucalyptus
EM Elm
FR Fruit
H Hornbeam
HC Horse Chestnut
HO Holm Oak
HW Hawthorn
HY Holly
HZ Hazel
IBT Indian Bean Tree
JM Japanese Maple
LS Laburnum
LM Lime
LO Locus Tree
LR Laurel
M Maple
MG Magnolia
MP Monkey Puzzle
OK Oak
P Palm
PL Plane
PM Plum
PO Poplar
PR Pear
R Redwood
RO Red Oak
RHO Rhododendron
RW Rowan
SB Silver Birch
SC Sweet Chestnut
SP Scots Pine
SU Sycamore
T Tulip Tree
U Unidentified
W Willow
WB Whitebeam
WN Walnut
Y Yew

ABBREVIATIONS
BT British Telecom
BOL Bollard
CB Control Box
CL Cover Level
CTV Cable Television
EL Electric
EP Electricity Pole
FH Fire Hydrant
GSV Gas Stop Valve
HT Height
HVC High Voltage Cable
IC Inspection Cover
IL Invert Level
LP Lamp Post
MH Man-Hole
MKR Marker
MW Monitoring Well
O/H Overhead
G Road Gully
PB Post Box
PC Pram Crossing
RNP Road Name Plate
RS Road Sign
S/A Sotakaway
SV Stop Valve (Unidentified)
TB Telephone Box
TC Telecom
TH Trial Hole
TL Traffic Light
TP Telegraph Pole
UTL Unable to Lift
VP Vent pipe
WM Water Meter
WSV Water Stop Valve

FENCES
BWF Barbed Wire Fence
CBF Closed Board Fence
CP Concrete Post
CPF Chestnut Paling Fence
CWF Chicken Wire Fence
IRF Iron Railing Fence
PKF Picket Fence
PRF Post & Rail Fence
PVF Post & Wire Fence
SCF Security Fence
SP Steel Post
WMF Wire Mesh Fence
WPF Wood Panel Fence

1 2 

1 2 



NOTES

The survey grid has been related to OS National Grid (OSTN15), presented at OS scale factor. Levels are related to OS datum (OSGM15). Grid and datum have been determined from the National GPS Network.

No assumptions should be made regarding the interconnection of manholes. Drainage details have been obtained from surface inspection and should be verified if of critical importance.

Ordnance Survey mapping data supplied by client.

The position and height of adjacent buildings have been obtained using higher level reflectorless measurement and may not take account of single storey extensions or conservatories below the line of sight.

Geomatic Surveyors

Unit E, Woodside
34 Parham Drive
Eastleigh
SO50 4NU

t: 023 8081 1081
w: sitetline.co.uk

BLOOR HOMES SOUTHERN

Client

SOUTHLEIGH
HAVANT

Contract

SITE SURVEY

Title

01SQ01 (Sheet 27 of 34)

Drawing Number

MARCH TO JUNE 2023

Date


1:250 (at A0)

Scale

HB AB BT


Surveyor(s)

<p> A Ash AL Alder B Beech BA Bay BL Birch C Cedar CB Copper CH Cherry CY Cypress E Elm EL Elder EM Elm F Field FR Fruit H Hornbeam HC Horse Chestnut HO Holly HW Hawthorn HY Holly HZ Hazel IBT Indian Bean Tree JM Japanese Maple L Laburnum LM Lime L Locust Tree LR Laurel M Magnolia MG Magnolia MP Monkey Puzzle OK Oak P Pine PA Palm PL Plum PM Plum PO Poplar PR Pear R Redwood RD Red Oak RH Rhododendron R Rowan SB Silver Birch SC Sweet Chestnut SCS Pine SU Sycamore SY Sycomore T Tulip Tree U Undersized W Willow WB Whitebeam WN Walnut Y Yew </p>	<p> BT British Telecom BOL Bolt CB Control Box CL Cover Level CTV Cable Television E Electric EP Electricity Pole FH Fire Hydrant GSV Gas Stop Valve HT Height HVC High Voltage Cable IC Inspection Cover IL Lamp Post LP Lamp Post M Man-Hole MKR Marker MW Monitoring Well OH Overhead G Road Gully PB Post Box P Gram Crossing RNP Road Name Plate RS Road Sign S/A Soakaway ST Stop / Strut U Undersized TB Telephone Box TC Telecom TH Trial Hole T Traffic Light TP Telegraph Pole UTL Unable to Lift V Vent pipe WM Water Meter WSV Water Stop Valve </p>
---	--

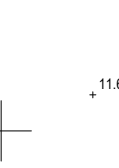



Species / Dia / Spread (max) / Ht
e.g. OK 0.6 / 8 / 15

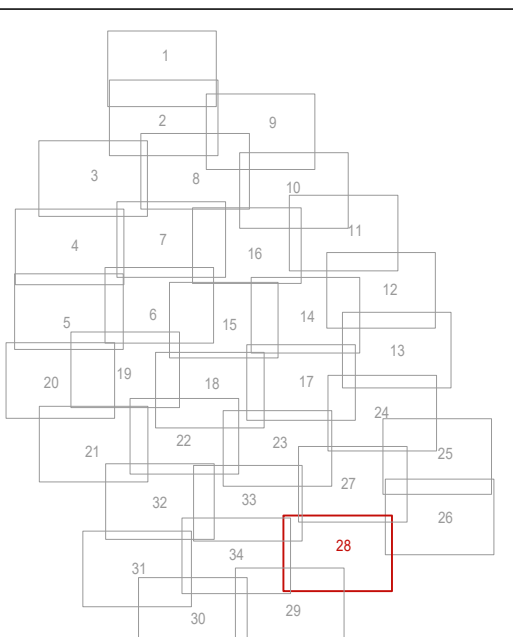

NOTES

The survey grid has been related to OS National Grid (OSTN15), presented at OS scale factor. Levels are related to OS datum (OSGM15). Grid and datum have been determined from the National Grids Network.

No assumptions should be made regarding the interconnection of manholes. Drainage details have been obtained from surface inspection and should be verified if of critical importance.


Ordnance Survey mapping data supplied by client

The position and height of adjacent buildings have been obtained using higher level reflectorless measurement and may not take account of single storey extensions or conservatories below the line of sight.

BLOOR HOMES SOUTHERN	Client
SOUTHLEIGH HAVANT	Contract
SITE SURVEY	Title
01SO001 (Sheet 28 of 34)	Drawing Number
MARCH TO JUNE 2023	Date
1:250 (at A0)	Scale
HB AB BT	Surveyor(s)

TREES		ABBREVIATIONS		FENCES	
A	Ash	BT	British Telecom	BWF	Barbed Wire Fence
AL	Alder	BOL	Bollard	CBF	Closed Board Fence
AP	Apple	CB	Control Box	CP	Concrete Post
B	Beech	CL	Cover Level	CPF	Chestnut Paling Fence
BA	Bay	CTV	Cable Television	CWF	Chicken Wire Fence
BL	Blackthorn	EL	Electric	IRF	Iron Railing Fence
CB	Cedar	EP	Electricity Pole	PKF	Picket Fence
CH	Copper Beech	FH	Fire Hydrant	PRF	Post & Rail Fence
CO	Cherry	GSV	Gas Stop Valve	PWF	Post & Wire Fence
CY	Cypress	HT	Height	SCF	Security Fence
DE	Elm	HVC	High Voltage Cable	SP	Steel Post
EU	Eucalyptus	IC	Inspection Cover	WMF	Wire Mesh Fence
EU	Field Maple	IL	Invert Level	WPF	Wood Panel Fence
FR	Fruit	LP	Lamp Post		
HB	Hornbeam	MH	Man-Hole		
HC	Horse Chestnut	MKR	Marker		
HO	Horn Oak	MW	Monitoring Well		
HW	Hawthorn	O/H	Overhead		
HY	Holly	G	Road Gully		
HZ	Hazel	PB	Post Box		
IBT	Indian Bean Tree	PC	Pram Crossing		
JM	Japanese Maple	RNP	Road Name Plate		
LS	Laburnum	RS	Road Sign		
LM	Lime	S/A	Soakaway		
LO	Locust Tree	ST	Stop Valve (Unidentified)		
LR	Laurel	SV	Stop Valve (Unidentified)		
M	Maple	TB	Telephone Box		
MG	Magnolia	TC	Telecom		
MP	Monkey Puzzle	TH	Trial Hole		
OK	Oak	TL	Traffic Light		
PA	Palm	TP	Telegraph Pole		
PL	Plane	UTL	Unable to Lift		
PM	Plum	VP	Vent pipe		
PO	Poplar	WM	Water Meter		
PR	Pear	WSV	Water Stop Valve		
RD	Redwood				
RO	Red Oak				
RH	Rhododendron				
ROW	Rowan				
SB	Silver Birch				
SC	Sweet Chestnut				
SP	Scots Pine				
SU	Spruce				
SY	Sycamore				
TU	Tulip Tree				
U	Unidentified				
W	Willow				
WB	Whitebeam				
WN	Walnut				
Y	Yew				

Species / Dia / Spread (max) / Ht
e.g. OK / 0.6 / 8 / 15

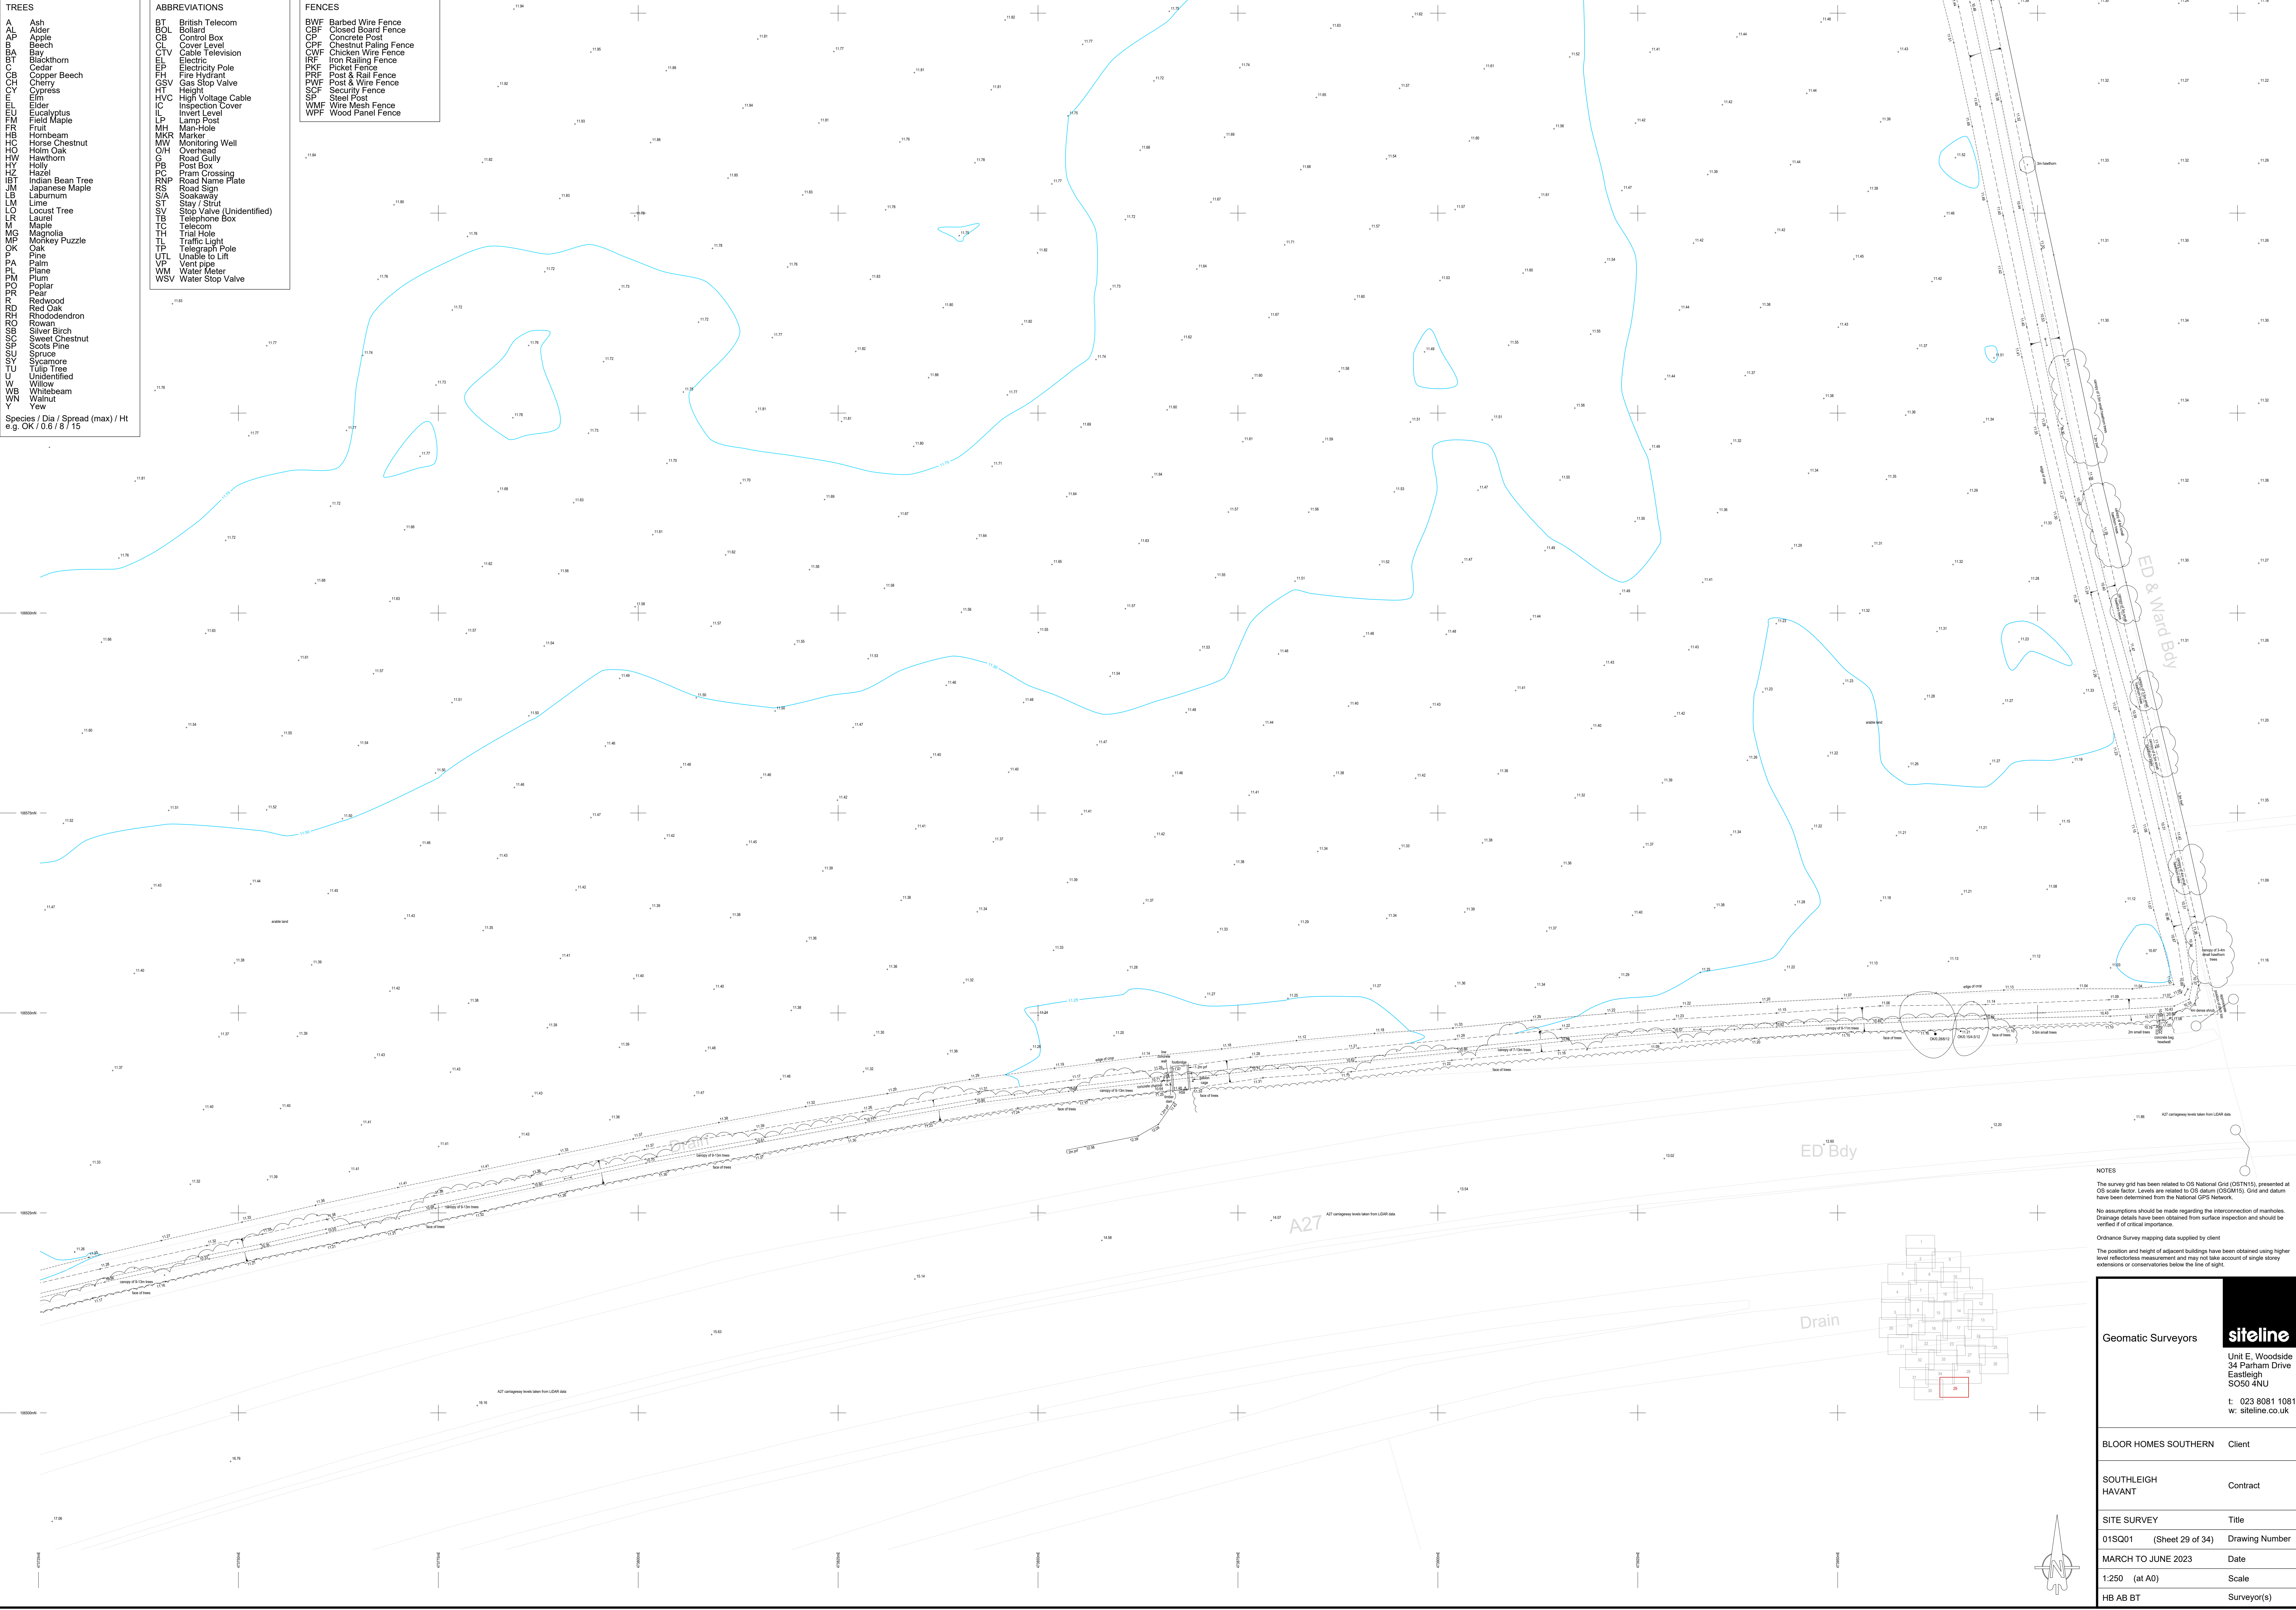

NOTES

The survey grid has been related to OS National Grid (OSN15), presented at OS scale factor. Levels are related to OS datum (OSGM15). Grid and datum have been determined from the National GPS Network.

No assumptions should be made regarding the interconnection of manholes. Drainage details have been obtained from surface inspection and should be verified if of critical importance.


Ordnance Survey mapping data supplied by client

The position and height of adjacent buildings have been obtained using higher level reflectorless measurement and may not take account of single storey extensions or conservatories below the line of sight.

Geomatic Surveyors		Unit E, Woodside 34 Parham Drive Eastleigh SO50 4NU t: 023 8081 1081 w: siteline.co.uk	
BLOOR HOMES SOUTHERN		Client	
SOUTHLEIGH HAVANT		Contract	
SITE SURVEY		Title	
01SQ01 (Sheet 29 of 34)		Drawing Number	
MARCH TO JUNE 2023		Date	
1:250 (at A0)		Scale	
HB AB BT		Surveyor(s)	

TREES		ABBREVIATIONS		FENCES	
A	Ash	BT	British Telecom	BWF	Barbed Wire Fence
AL	Alder	BOL	Bollard	CBF	Closed Board Fence
AP	Apple	CB	Control Box	CP	Concrete Post
B	Beech	CL	Cover Level	CPF	Chestnut Paling Fence
BA	Bay	CTV	Cable Television	CWF	Chicken Wire Fence
BB	Blackthorn	EL	Electric	IRF	Iron Railing Fence
BC	Cedar	EP	Electric Pole	PKF	Picket Fence
CB	Copper Beech	FH	Fire Hydrant	PRF	Post & Rail Fence
CH	Cherry	GSV	Gas Stop Valve	PWF	Post & Wire Fence
CY	Cypress	HT	Height	SCF	Security Fence
EN	Elder	HVC	High Voltage Cable	SP	Steel Post
EU	Eucalyptus	IC	Inspection Cover	WMF	Wire Mesh Fence
FI	Field Maple	IL	Invert Level	WPF	Wood Panel Fence
FR	Fruit	LP	Lamp Post		
HB	Hornbeam	MH	Man-Hole		
HC	Horse Chestnut	MKR	Marker		
HO	Horn Oak	MW	Monitoring Well		
HW	Hawthorn	O/H	Overhead		
HY	Holly	G	Road Gully		
HZ	Hazel	PB	Post Box		
IBT	Indian Bean Tree	PC	Pram Crossing		
JM	Japanese Maple	RNP	Road Name Plate		
LS	Laburnum	RS	Road Sign		
LM	Lime	S/A	Soakaway		
LO	Locust Tree	SV	Stop Valve (Unidentified)		
LR	Laurel	TB	Telephone Box		
M	Maple	TC	Telecom		
MG	Magnolia	TH	Trial Hole		
MP	Monkey Puzzle	TL	Traffic Light		
OK	Oak	TP	Telegraph Pole		
P	Pine	UTL	Unable to Lift		
PL	Plane	VP	Vent pipe		
PM	Plum	WM	Water Meter		
PO	Poplar	WSV	Water Stop Valve		
PR	Pear				
R	Redwood				
RD	Red Oak				
RH	Rhododendron				
RO	Rowan				
SB	Silver Birch				
SC	Sweet Chestnut				
SCP	Scots Pine				
SU	Spruce				
SY	Sycamore				
TU	Tulip Tree				
U	Unidentified				
W	Willow				
WB	Whitebeam				
WN	Walnut				
Y	Yew				

Species / Dia / Spread (max) / Ht
e.g. OK 10.6 / 8 / 15

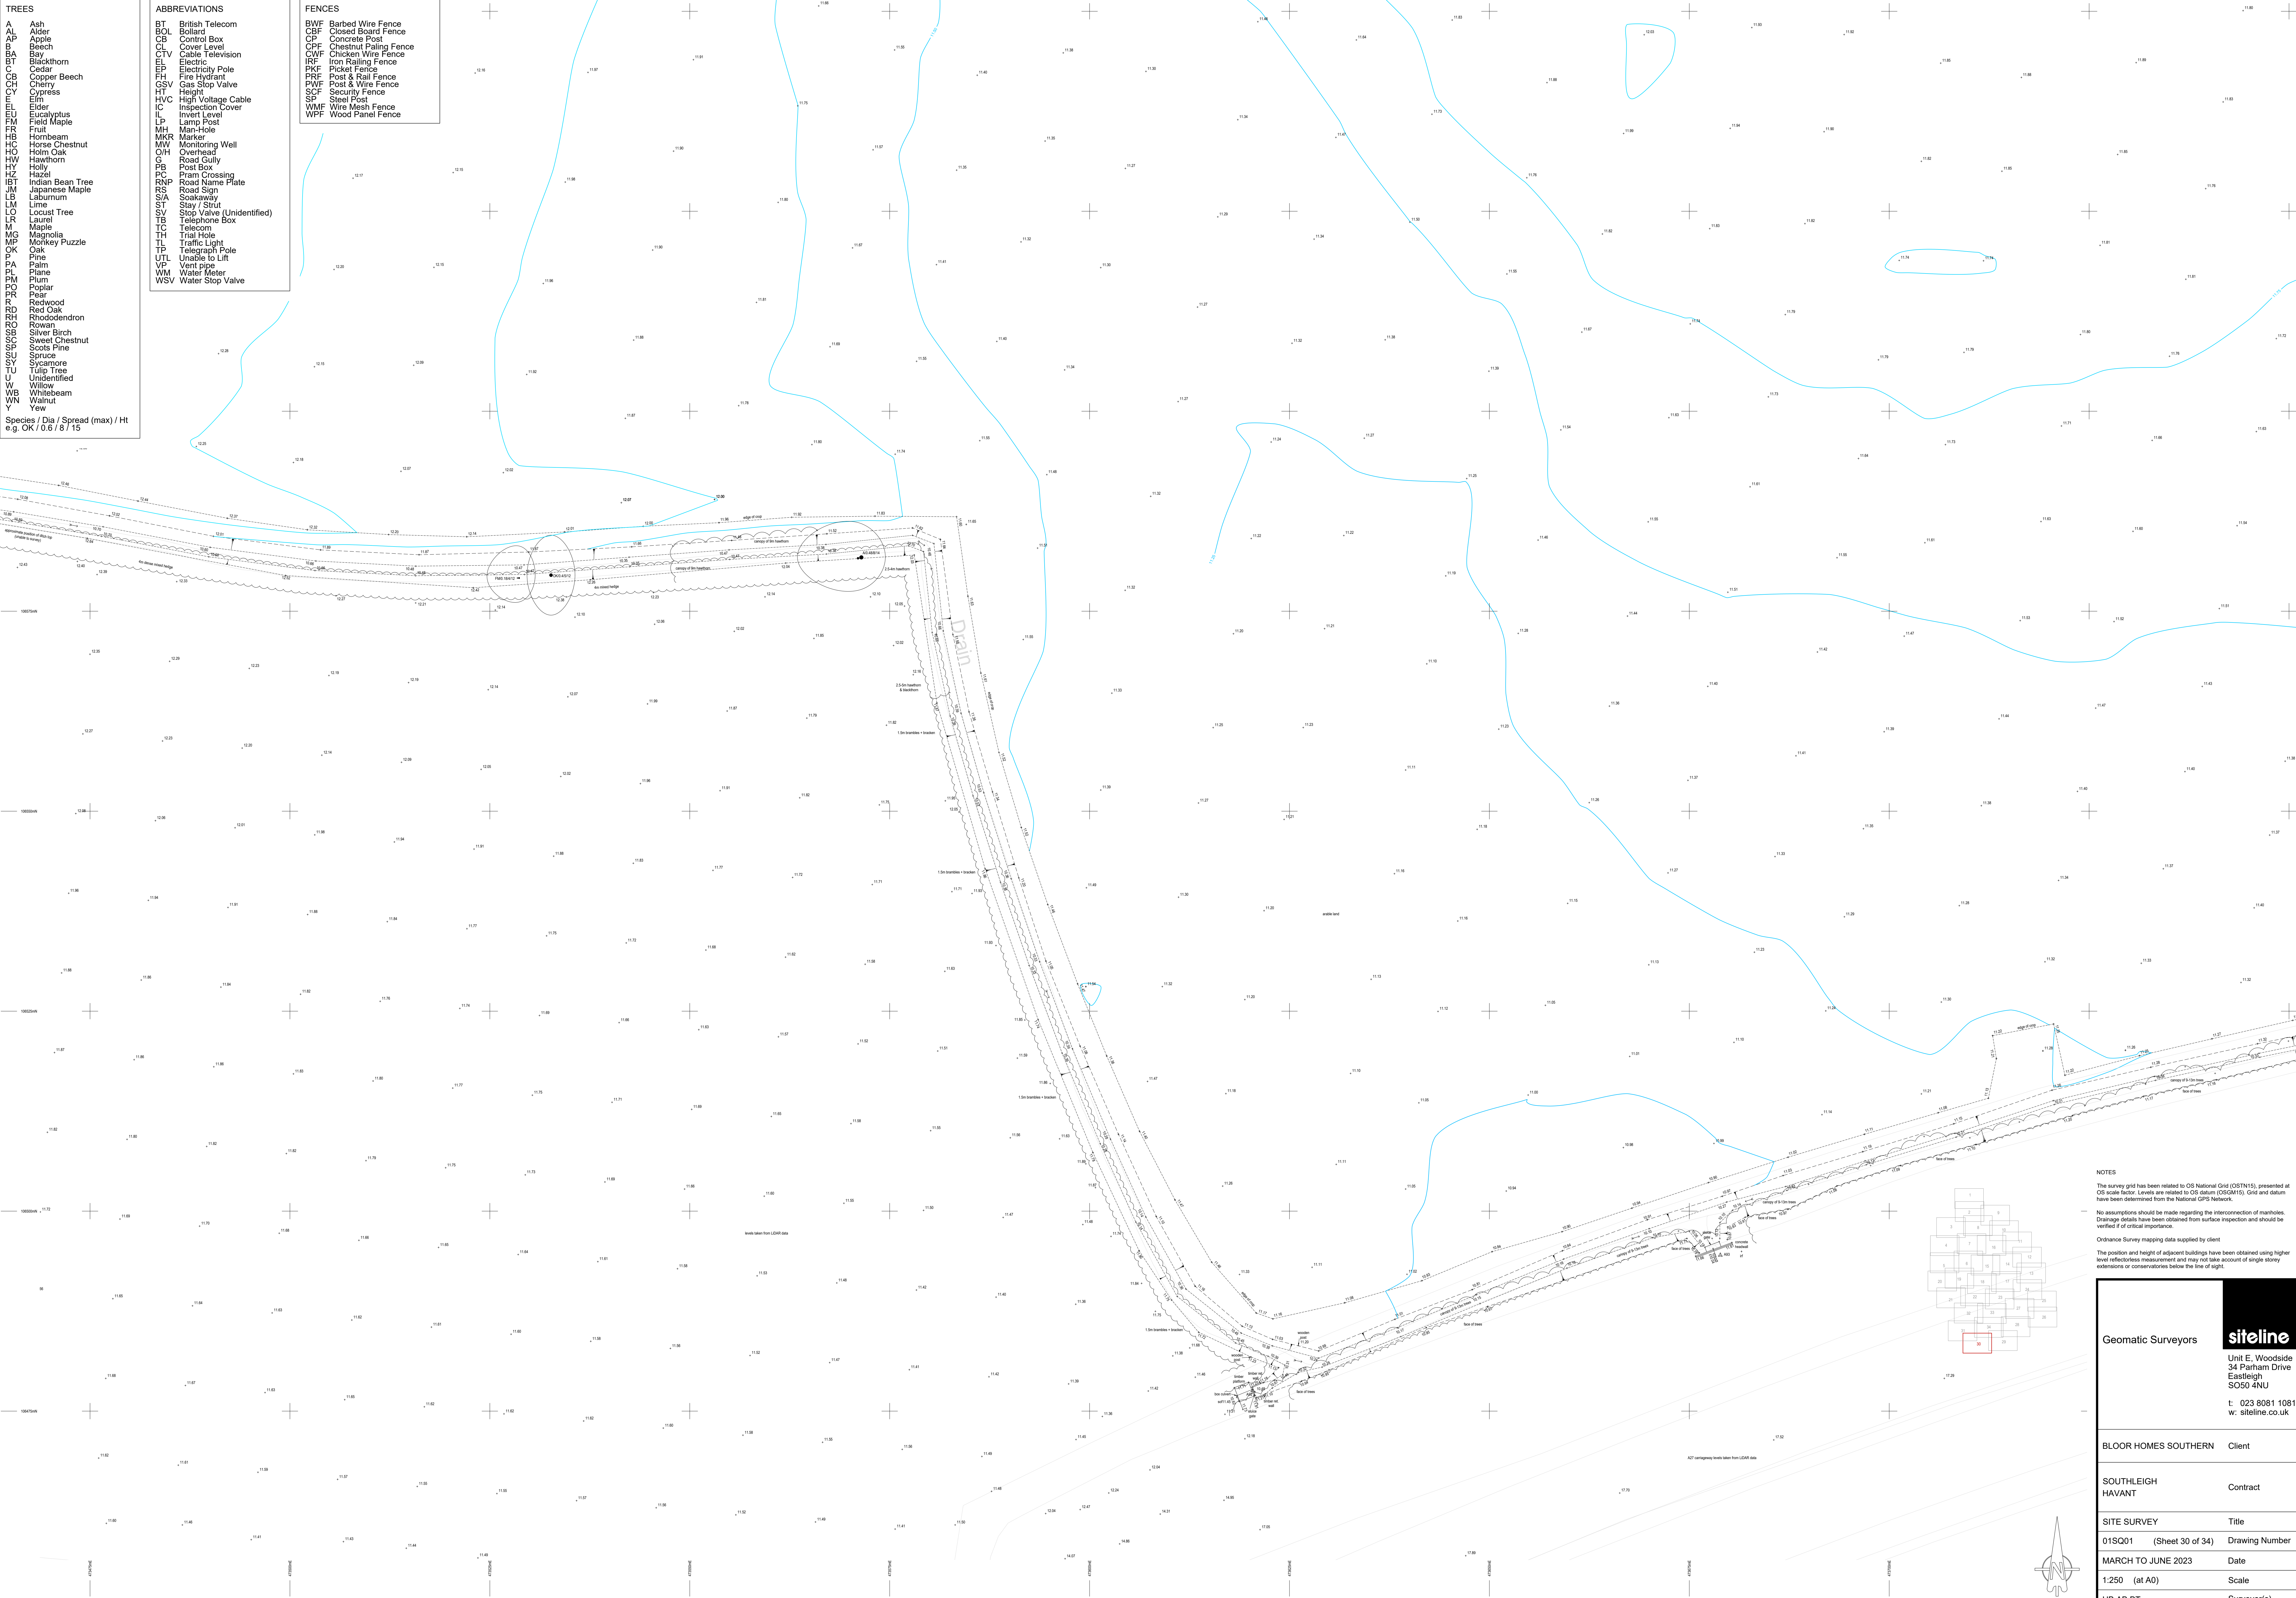

NOTES

The survey grid has been related to OS National Grid (OSN15), presented at OS scale factor. Levels are related to OS datum (OSGM15). Grids and datum have been determined from the National GPS Network.

No assumptions should be made regarding the intersection of manholes. Drainage details have been obtained from surface inspection and should be verified if of critical importance.

Ordnance Survey mapping data supplied by client

The position and height of adjacent buildings have been obtained using higher level reflectorless measurement and may not take account of single storey extensions or conservatories below the line of sight.

Geomatic Surveyors

siteline
Unit E, Woodside
34 Parham Drive
Eastleigh
SO50 4NU
t: 023 8081 1081
w: siteline.co.uk



BLOOR HOMES SOUTHERN	Client
SOUTHLEIGH HAVANT	Contract
SITE SURVEY	Title
01SQ01 (Sheet 30 of 34)	Drawing Number
MARCH TO JUNE 2023	Date
1:250 (at A0)	Scale
HB AB BT	Surveyor(s)

TREES
A Ash
AL Alder
B Beech
BA Bay
BT Blackthorn
C Cedar
CB Copper Beech
CH Cherry
CY Cypress
E Elm
EU Eucalyptus
F Field Maple
FR Fruit
HB Hornbeam
HC Horse Chestnut
HO Holm Oak
HW Hawthorn
H Holly
HZ Hazel
IB Indian Bean Tree
JM Japanese Maple
LS Laburnum
LM Lime
LO Locust Tree
LR Laurel
M Maple
MG Magnolia
MP Monkey Puzzle
OK Oak
P Pine
PL Plane
PM Plum
PO Poplar
PR Pear
RD Redwood
RO Red Oak
RH Rhododendron
R Rowan
SB Silver Birch
SC Sweet Chestnut
SP Scots Pine
SU Spruce
T Tulip Tree
U Unidentified
W Willow
WB Whitebeam
WN Walnut
Y Yew

Species / Dia / Spread (max) / Ht
e.g. OK / 0.6 / 8 / 15

ABBREVIATIONS
BT British Telecom
BOL Bollard
CB Control Box
CL Cover Level
CTV Cable Television
EP Electric Pole
FH Fire Hydrant
GSV Gas Stop Valve
HT Height
HVC High Voltage Cable
IC Inspection Cover
IL Invert Level
LP Lamp Post
MH Man-Hole
MKR Marker
MW Monitoring Well
O/H Overhead
G Road Gully
PB Post Box
PC Pram Crossing
RNP Road Name Plate
RS Road Sign
S/A Sooty
SV Stop Valve (Unidentified)
TB Telephone Box
TC Telecom
TH Trial Hole
TL Traffic Light
TP Telegraph Pole
UTL Unable to Lift
VP Vent pipe
WM Water Meter
WSV Water Stop Valve

FENCES
BWF Barbed Wire Fence
CBF Closed Board Fence
CP Concrete Post
CPF Chestnut Paling Fence
CWF Chicken Wire Fence
IRF Iron Railing Fence
PF Post & Rail Fence
PWF Post & Wire Fence
SCF Security Fence
SP Steel Post
WMF Wire Mesh Fence
WPF Wood Panel Fence

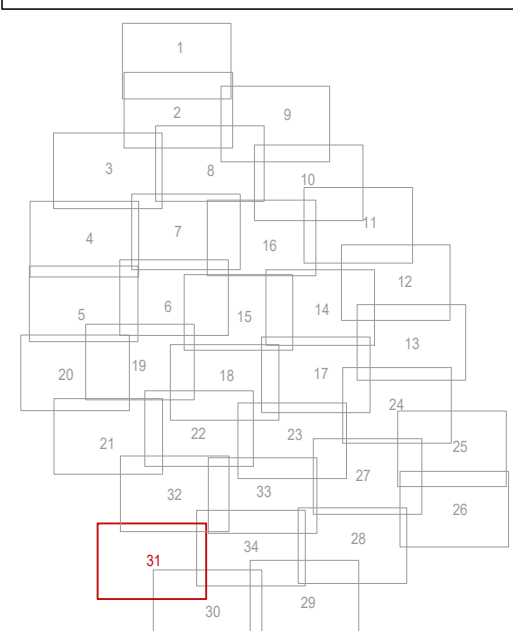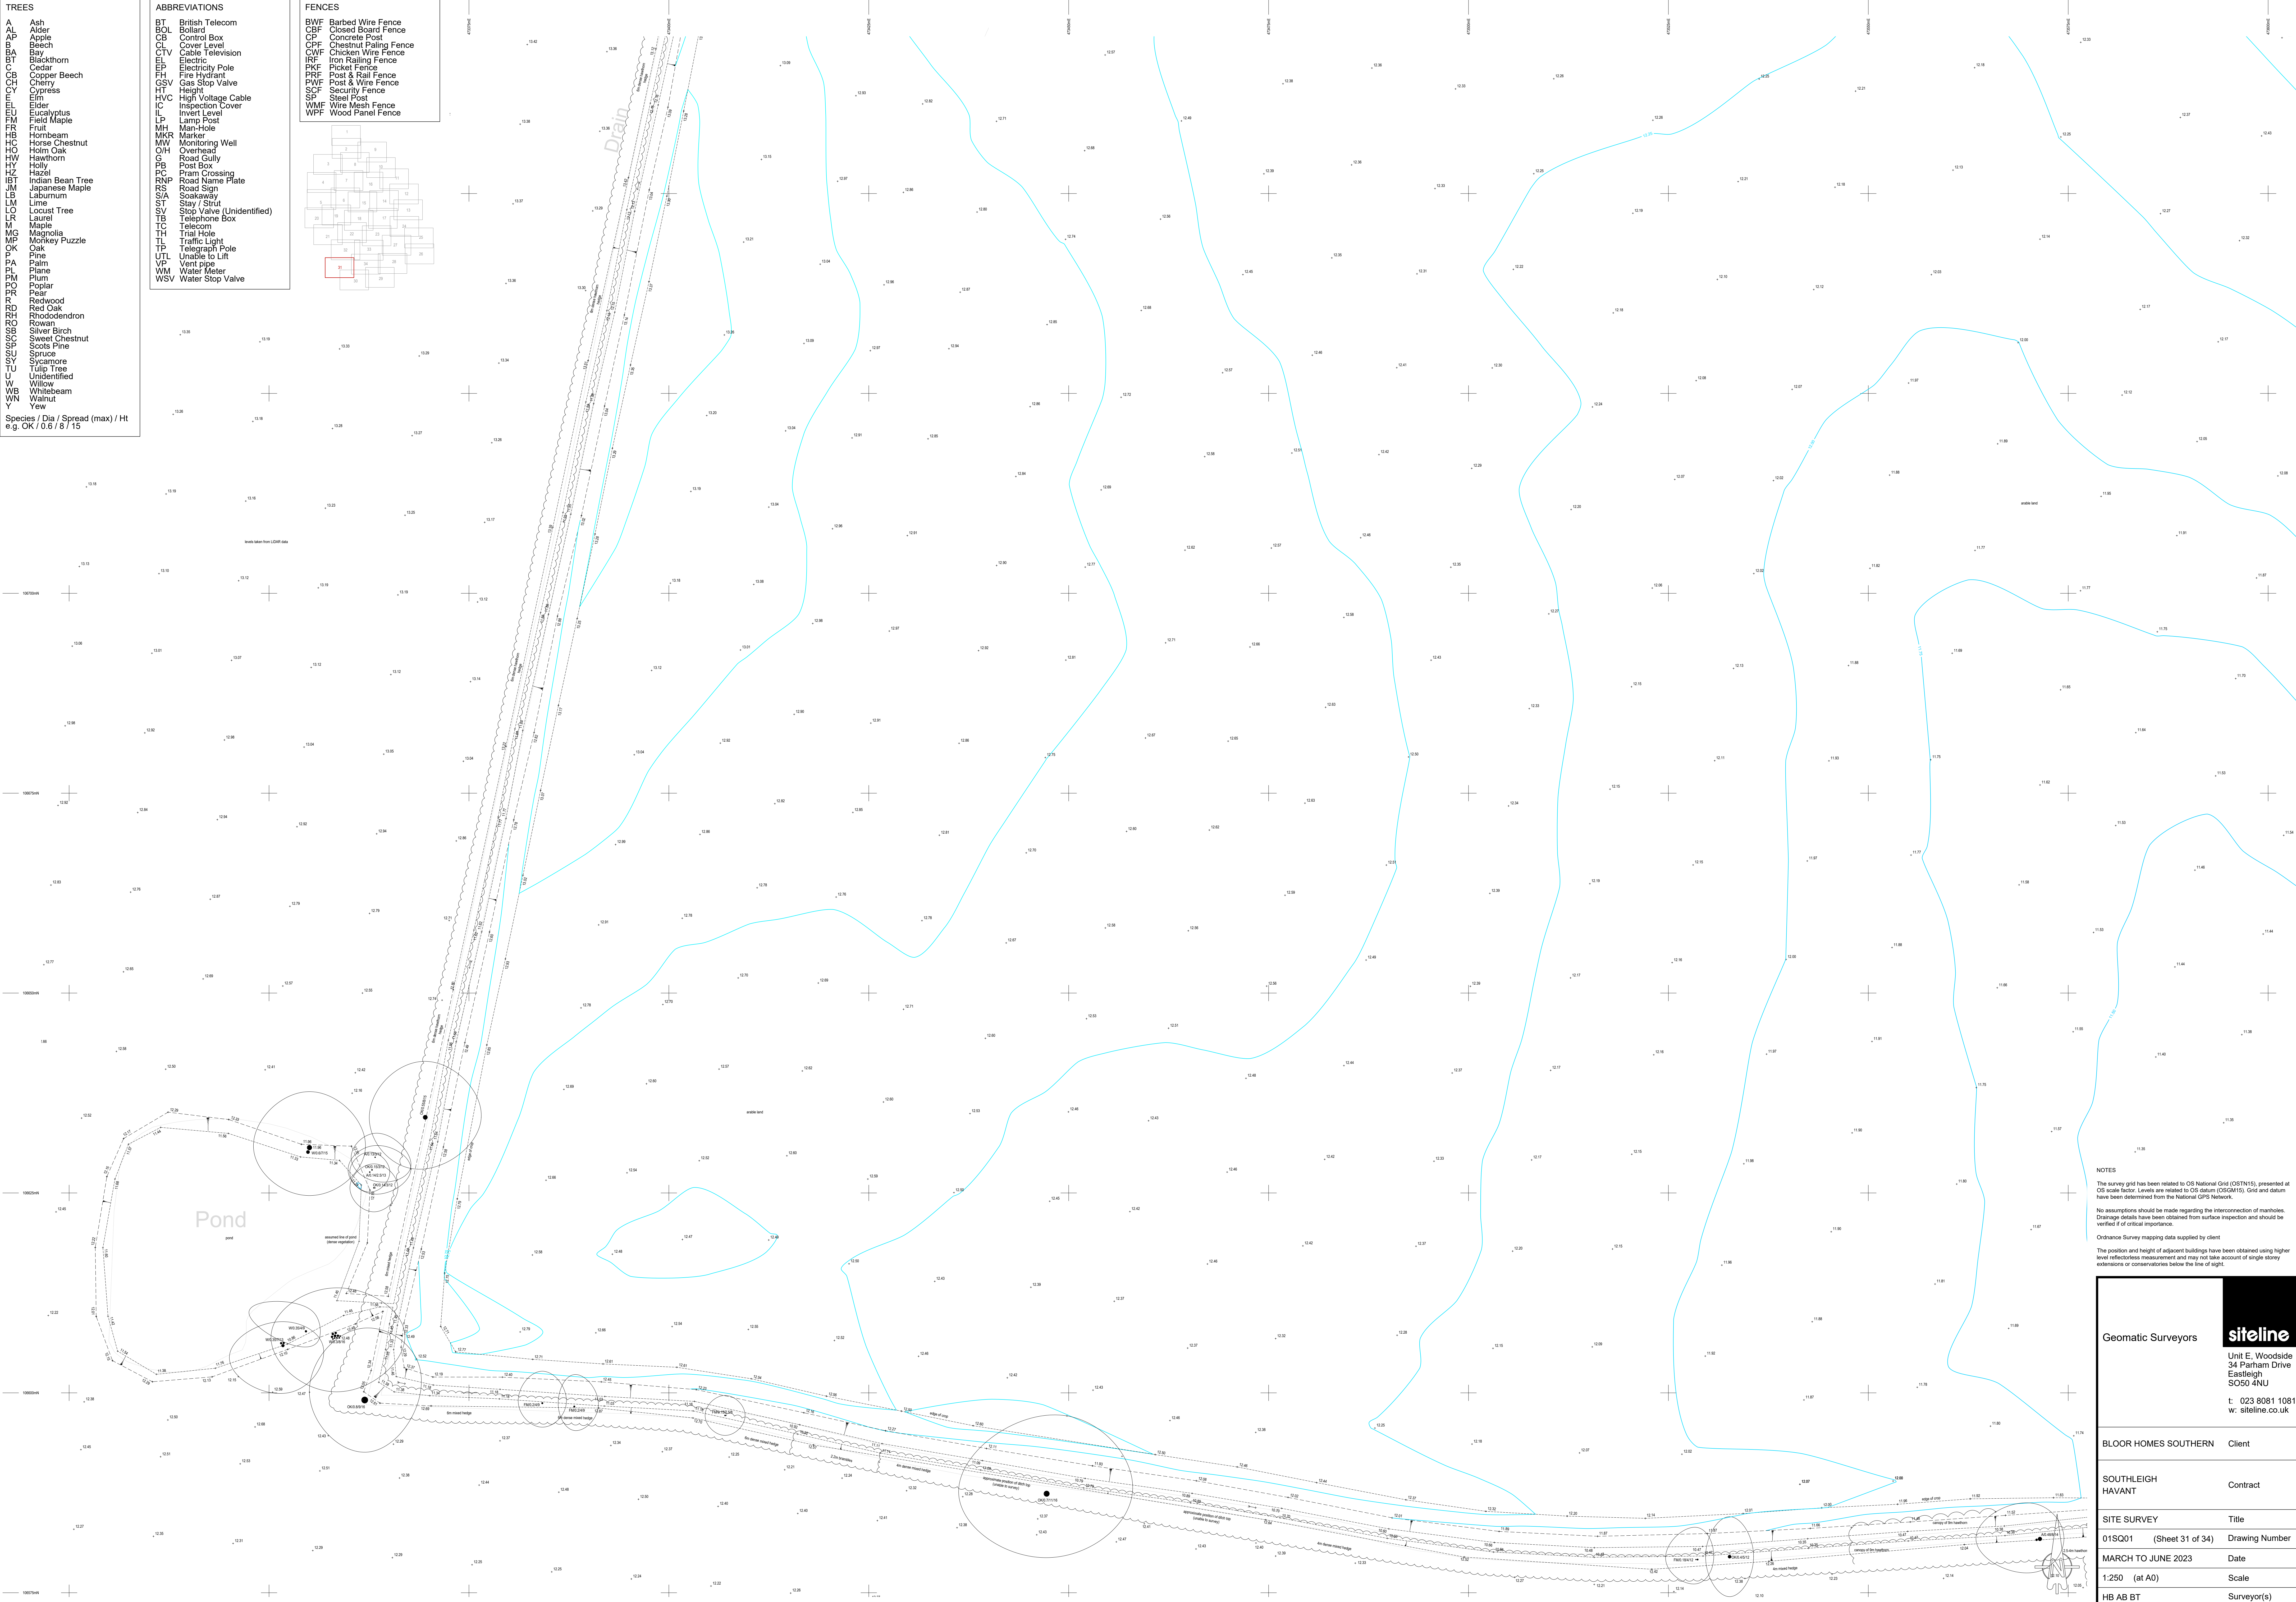

NOTES

The survey has been related to OS National Grid (OSTN15), presented at OS scale factor. Levels are related to OS datum (OSGM15). Grids and datum have been determined from the National GPS Network.

No assumptions should be made regarding the interconnection of manholes. Drainage details have been obtained from surface inspection and should be verified if of critical importance.

Ordnance Survey mapping data supplied by client

The position and height of adjacent buildings have been obtained using higher level reflectorless measurement and may not take account of single storey extensions or conservatories below the line of sight.

Geomatic Surveyors

siteline

Unit E, Woodside
34 Parham Drive
Eastleigh
SO50 4NU

t: 023 8081 1081
w: siteline.co.uk

BLOOR HOMES SOUTHERN

Client

SOUTHLEIGH
HAVANT

Contract

SITE SURVEY

Title

01SQ01

(Sheet 31 of 34)

Drawing Number

MARCH TO JUNE 2023

Date

1:250 (at A0)

Scale


HB AB BT

Surveyor(s)

TREES
A Ash
AL Alder
AP Apple
B Beech
BA Bay
BT Blackthorn
C Cedar
CB Copper Beech
CH Cherry
CY Cypress
E Elm
EU Eucalyptus
F Field Maple
FR Fruit
HB Hornbeam
HC Horse Chestnut
HO Holm Oak
HW Hawthorn
HY Holly
HZ Hazel
IBT Indian Bean Tree
JM Japanese Maple
LS Laburnum
LM Lime
LO Locust Tree
LR Laurel
M Maple
MG Magnolia
MP Monkey Puzzle
OK Oak
P Pine
PA Palm
PL Plane
PM Plum
PO Poplar
PR Pear
RD Redwood
RO Rhododendron
R Rowan
SB Silver Birch
SC Sweet Chestnut
SP Scots Pine
SU Spruce
T Tulip Tree
U Unidentified
W Willow
WB Whitebeam
WN Walnut
Y Yew
Species / Dia / Spread (max) / Ht
e.g. OK / 0.6 / 8 / 15

ABBREVIATIONS
BT British Telecom
BOL Bollard
CB Control Box
CL Cover Level
CTV Cable Television
EP Electric Pole
FH Fire Hydrant
GSV Gas Stop Valve
HT Height
HVC High Voltage Cable
IC Inspection Cover
IL Invert Level
LP Lamp Post
MH Man-Hole
MKR Marker
MW Monitoring Well
O/H Overhead
G Road Gully
PB Post Box
PC Pram Crossing
RNP Road Name Plate
RS Road Sign
S/A Sootaway
ST Stay / Strut
SV Stop Valve (Unidentified)
TB Telephone Box
TC Telecom
TH Trial Hole
TL Traffic Light
TP Telegraph Pole
UTL Unable to Lift
VP Vent pipe
WM Water Meter
WSV Water Stop Valve

FENCES
BWF Barbed Wire Fence
CBF Closed Board Fence
CP Concrete Post
CPF Chestnut Paling Fence
CWF Chicken Wire Fence
IRF Iron Railing Fence
PRF Post & Rail Fence
PWF Post & Wire Fence
SCF Security Fence
SP Steel Post
WMF Wire Mesh Fence
WPF Wood Panel Fence

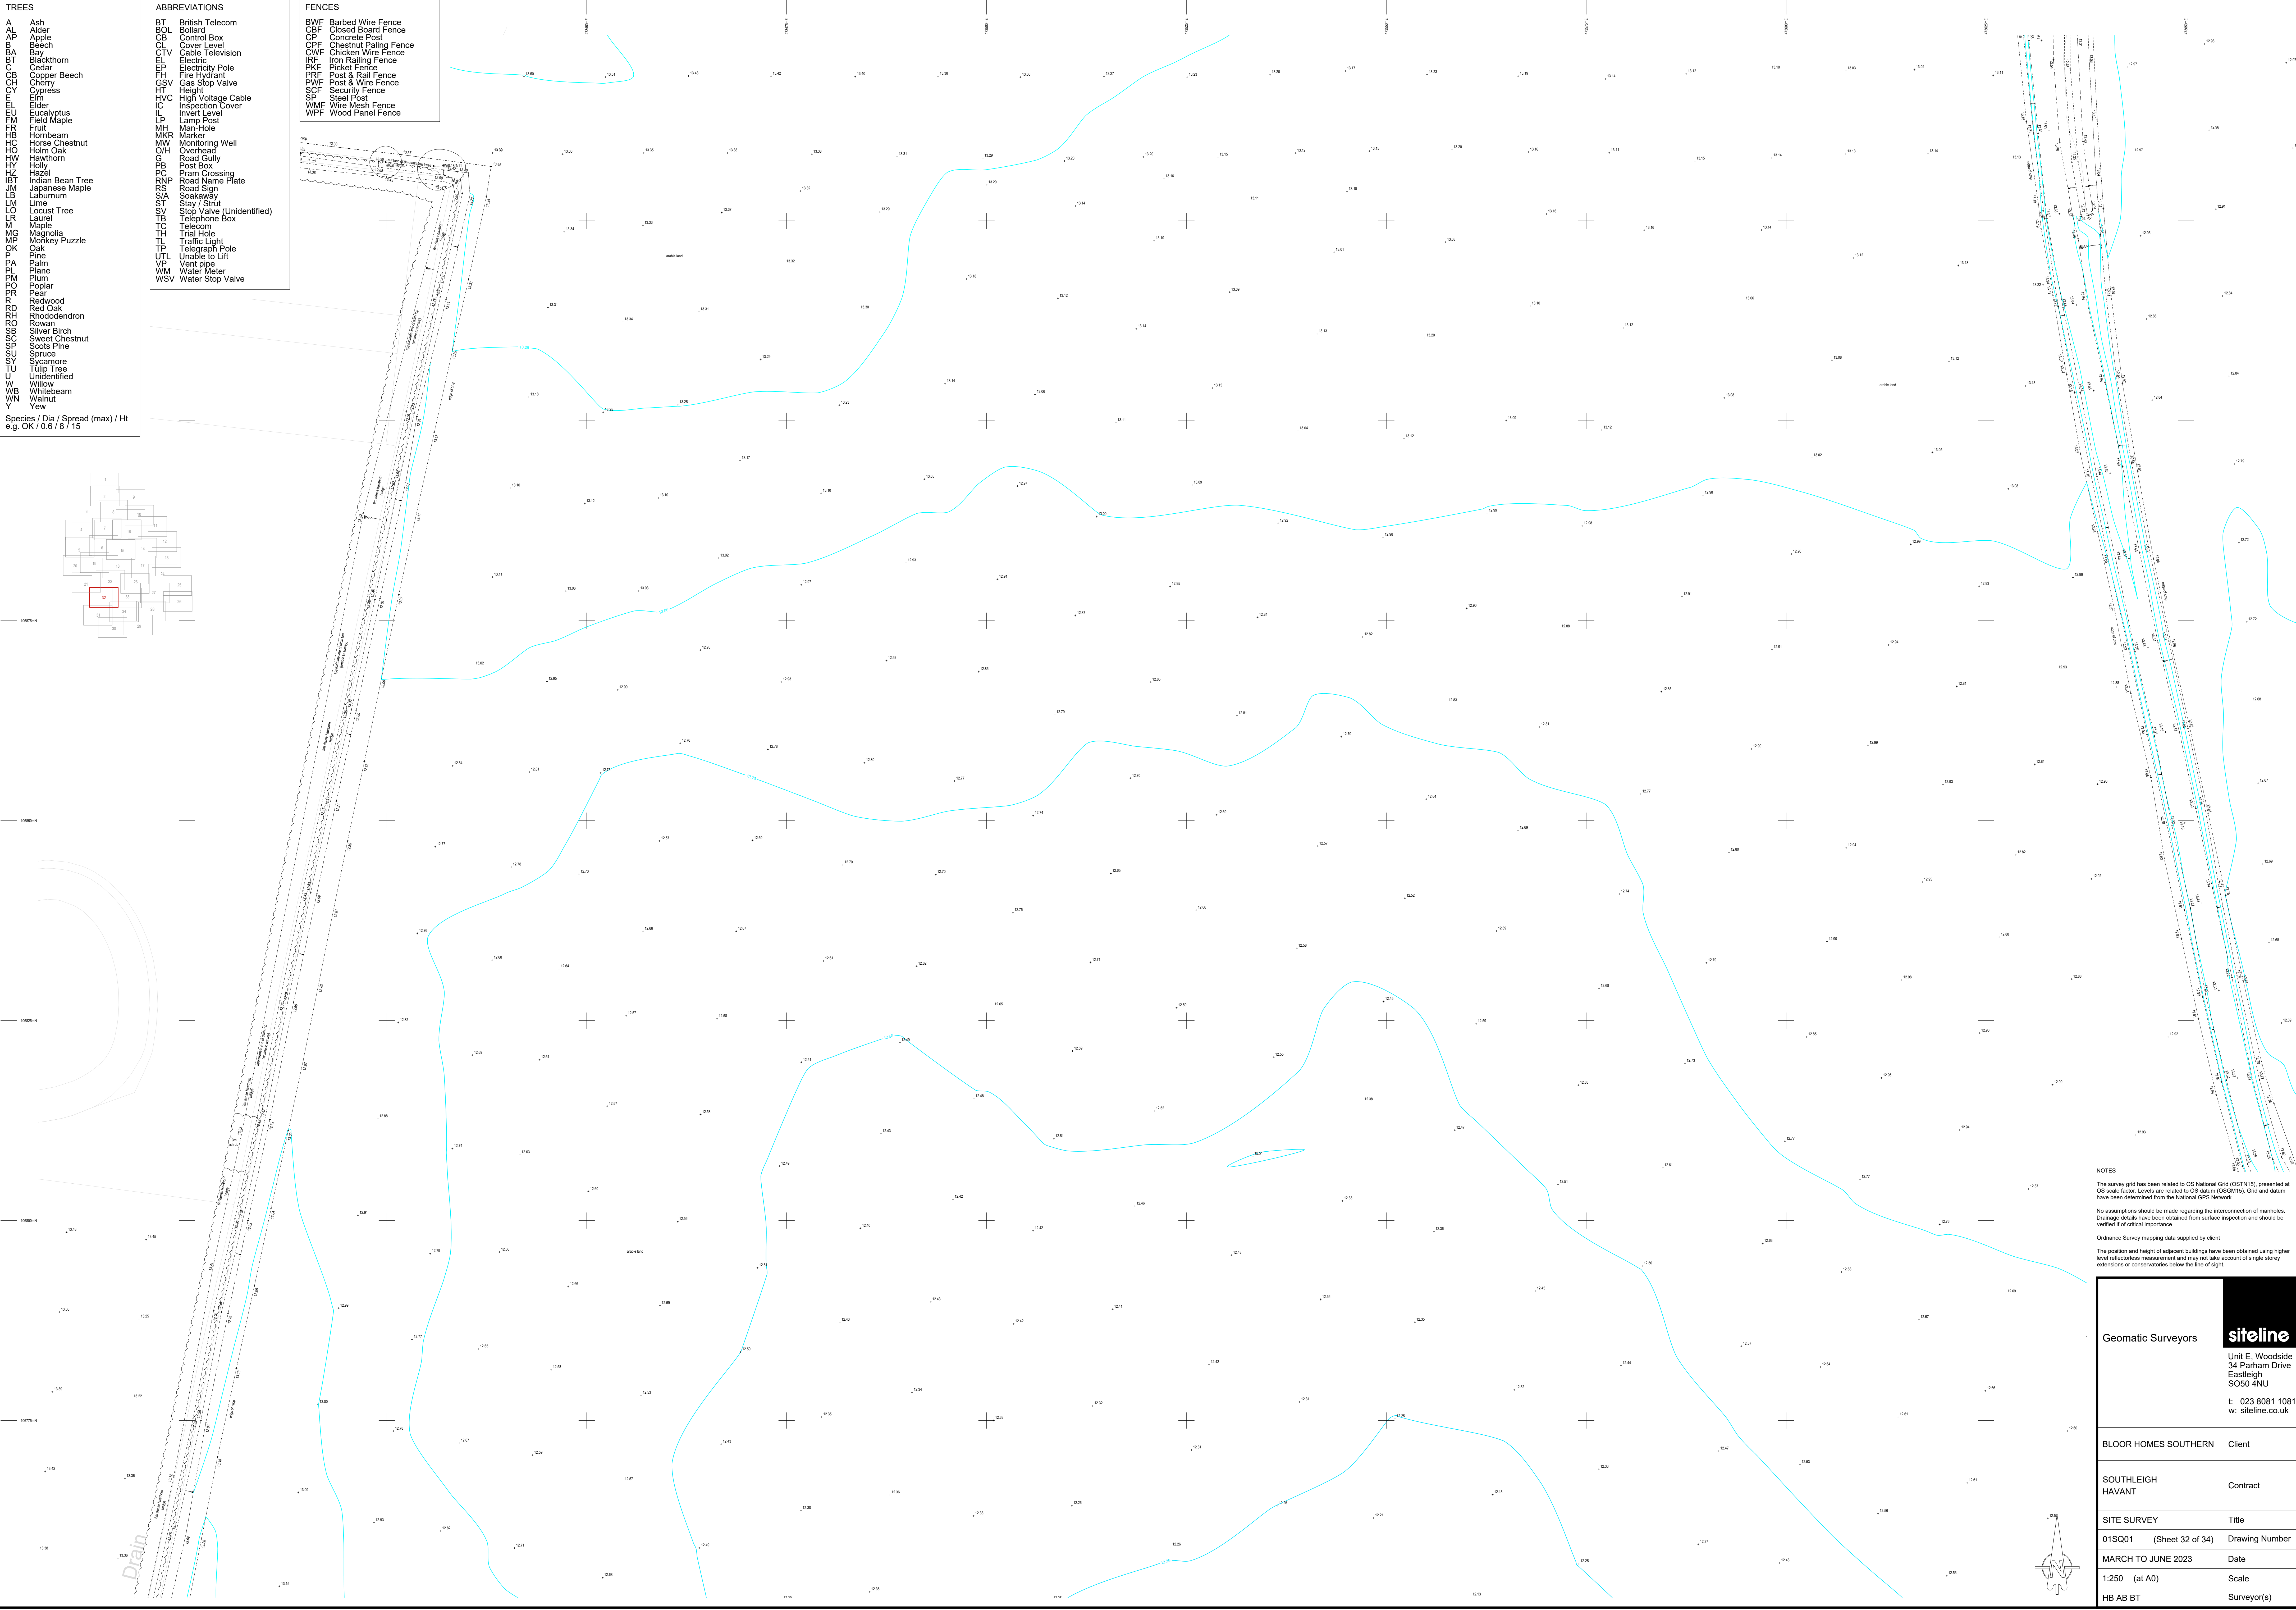

NOTES

The survey grid has been related to OS National Grid (OSN15), presented at OS scale factor. Levels are related to OS datum (OSGD15). Grid and datum have been determined from the National GPS Network.

No assumptions should be made regarding the interconnection of manholes. Drainage details have been obtained from surface inspection and should be verified if of critical importance.

Ordnance Survey mapping data supplied by client.


The position and height of adjacent buildings have been obtained using higher level reflectorless measurement and may not take account of single storey extensions or conservatories below the line of sight.

Geomatic Surveyors		siteline Unit E, Woodside 34 Parham Drive Eastleigh SO50 4NU t: 023 8081 1081 w: siteline.co.uk	
BLOOR HOMES SOUTHERN		Client	
SOUTHLEIGH HAVANT		Contract	
SITE SURVEY		Title	
01SQ01 (Sheet 32 of 34)		Drawing Number	
MARCH TO JUNE 2023		Date	
1:250 (at A0)		Scale	
HB AB BT		Surveyor(s)	

- TREES
- A Ash
 - AL Alder
 - AP Apple
 - B Beech
 - BA Bay
 - Blackthorn
 - C Cedar
 - CB Copper Beech
 - CH Cherry
 - CY Cypress
 - FR Fruit
 - H Hornbeam
 - HC Horse Chestnut
 - HO Holm Oak
 - HW Hawthorn
 - HY Holly
 - HZ Hazel
 - IBT Indian Bean Tree
 - JM Japanese Maple
 - LS Laburnum
 - LM Lime
 - LO Locust Tree
 - LR Laurel
 - M Maple
 - MG Magnolia
 - MP Monkey Puzzle
 - OK Oak
 - P Pine
 - PL Plane
 - PM Plum
 - PO Poplar
 - PR Pear
 - SC Sweet Chestnut
 - SP Scots Pine
 - Spruce
 - U Unidentified
 - W Willow
 - WB Whitebeam
 - WN Walnut
 - Y Yew
- Species / Dia / Spread (max) / Ht
e.g. OK 10.6 / 8 / 15

- ABBREVIATIONS
- BT British Telecom
 - BOL Bollard
 - CB Control Box
 - CL Cover Level
 - CTV Cable Television
 - EP Electric Pole
 - FH Fire Hydrant
 - GSV Gas Stop Valve
 - HT Height
 - HVC High Voltage Cable
 - IC Inspection Cover
 - L Lamp Post
 - LP Lamp Post
 - MH Man-Hole
 - MR Marker
 - MW Monitoring Well
 - O/H Overhead
 - G Road Gully
 - PB Post Box
 - PC Pram Crossing
 - RNP Road Name Plate
 - RS Road Sign
 - S/A Sootaway
 - ST Stay / Strut
 - SV Stop Valve (Unidentified)
 - TB Telephone Box
 - TC Telecom
 - TH Trial Hole
 - TL Traffic Light
 - TP Telegraph Pole
 - UTL Unable to Lift
 - VP Vent pipe
 - WM Water Meter
 - WSV Water Stop Valve

- FENCES
- BWF Barbed Wire Fence
 - CBF Closed Board Fence
 - CP Concrete Post
 - CPF Chestnut Paling Fence
 - IRF Iron Railing Fence
 - PKF Picket Fence
 - PRF Post & Rail Fence
 - PWF Post & Wire Fence
 - SCF Security Fence
 - SP Steel Post
 - WMF Wire Mesh Fence
 - WPF Wood Panel Fence

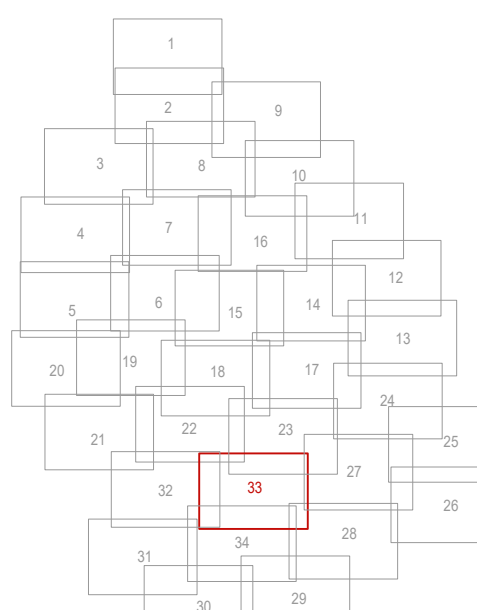

NOTES

The survey grid has been related to OS National Grid (OSTN15), presented at OS scale factor. Levels are related to OS datum (OSGM15). Grids and datum have been determined from the National GPS Network.

No assumptions should be made regarding the interconnection of manholes. Drainage details have been obtained from surface inspection and should be verified if of critical importance.

Ordnance Survey mapping data supplied by client.

The position and height of adjacent buildings have been obtained using higher level reflectorless measurement and may not take account of single storey extensions or conservatories below the line of sight.

Geomatic Surveyors **siteline**

Unit E, Woodside
34 Parham Drive
Eastleigh
SO50 4NU

t: 023 8081 1081
w: siteline.co.uk

BLOOR HOMES SOUTHERN	Client
SOUTHLEIGH HAVANT	Contract
SITE SURVEY	Title
01SQ01 (Sheet 33 of 34)	Drawing Number
MARCH TO JUNE 2023	Date
1:250 (at A0)	Scale
HB AB BT	Surveyor(s)

TREES

A

AL

AP

B

BA

BT

CB

CH

CO

CU

EL

EU

FR

HB

HC

HO

HW

HY

HZ

IBT

JM

LS

LM

LO

LR

M

MG

MP

OK

P

PA

PL

PM

PO

PR

R

RD

RH

RO

SSB

SP

SU

TU

U

W

WB

WN

Y

Ash

Alder

Apple

Beech

Bay

Blackthorn

Cedar

Copper Beech

Cherry

Cypress

Elm

Elder

Eucalyptus

Field Maple

Fruit

Hambeam

Horse Chestnut

Horn Oak

Hawthorn

Holly

Hazel

Indian Bean Tree

Japanese Maple

Laburnum

Lime

Locust Tree

Laurel

Maple

Magnolia

Monkey Puzzle

Oak

Pine

Palm

Plane

Plum

Poplar

Pear

Redwood

Red Oak

Rhododendron

Rowan

Silver Birch

Sweet Chestnut

Scots Pine

Spruce

Sycamore

Tulip Tree

Unidentified

Willow

Whitebeam

Walnut

Yew

Species / Dia / Spread (max) / Ht

e.g. OK / 0.6 / 8 / 15

ABBREVIATIONS

BT

BOL

CB

CL

CTV

EP

EH

GSV

HT

HVC

IC

IL

LP

MH

MKR

MW

O/H

G

PB

PRM

RNP

RS

S/A

SV

TB

TC

TH

TL

TP

UTL

VP

WM

WSV

British Telecom

Bollard

Control Box

Cover Level

Cable Television

Electric Pole

Fire Hydrant

Gas Stop Valve

Height

High Voltage Cable

Inspection Cover

Invert Level

Lamp Post

Man-Hole

Marker

Monitoring Well

Overhead

Road Gully

Post Box

Pram Crossing

Road Name Plate

Road Sign

Soakaway

Stay / Strut

Stop Valve (Unidentified)

Telephone Box

Telecom

Trial Hole

Traffic Light

Telegraph Pole

Unable to Lift

Vent pipe

Water Meter

Water Stop Valve

FENCES

BWF

CBF

CP

CPF

CWF

IRF

PRF

PWF

SCF

SP

WVF

WPF

Barbed Wire Fence

Closed Board Fence

Concrete Post

Chestnut Paling Fence

Chicken Wire Fence

Iron Railing Fence

Picket Fence

Post & Rail Fence



Post & Wire Fence

Security Fence

Steel Post

Wire Mesh Fence

Wood Panel Fence

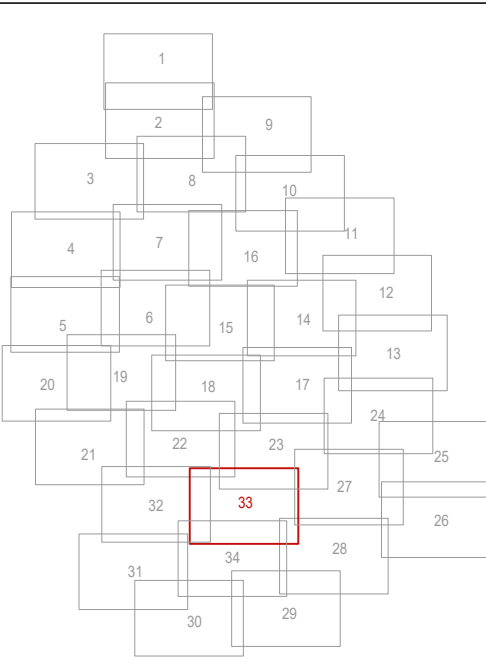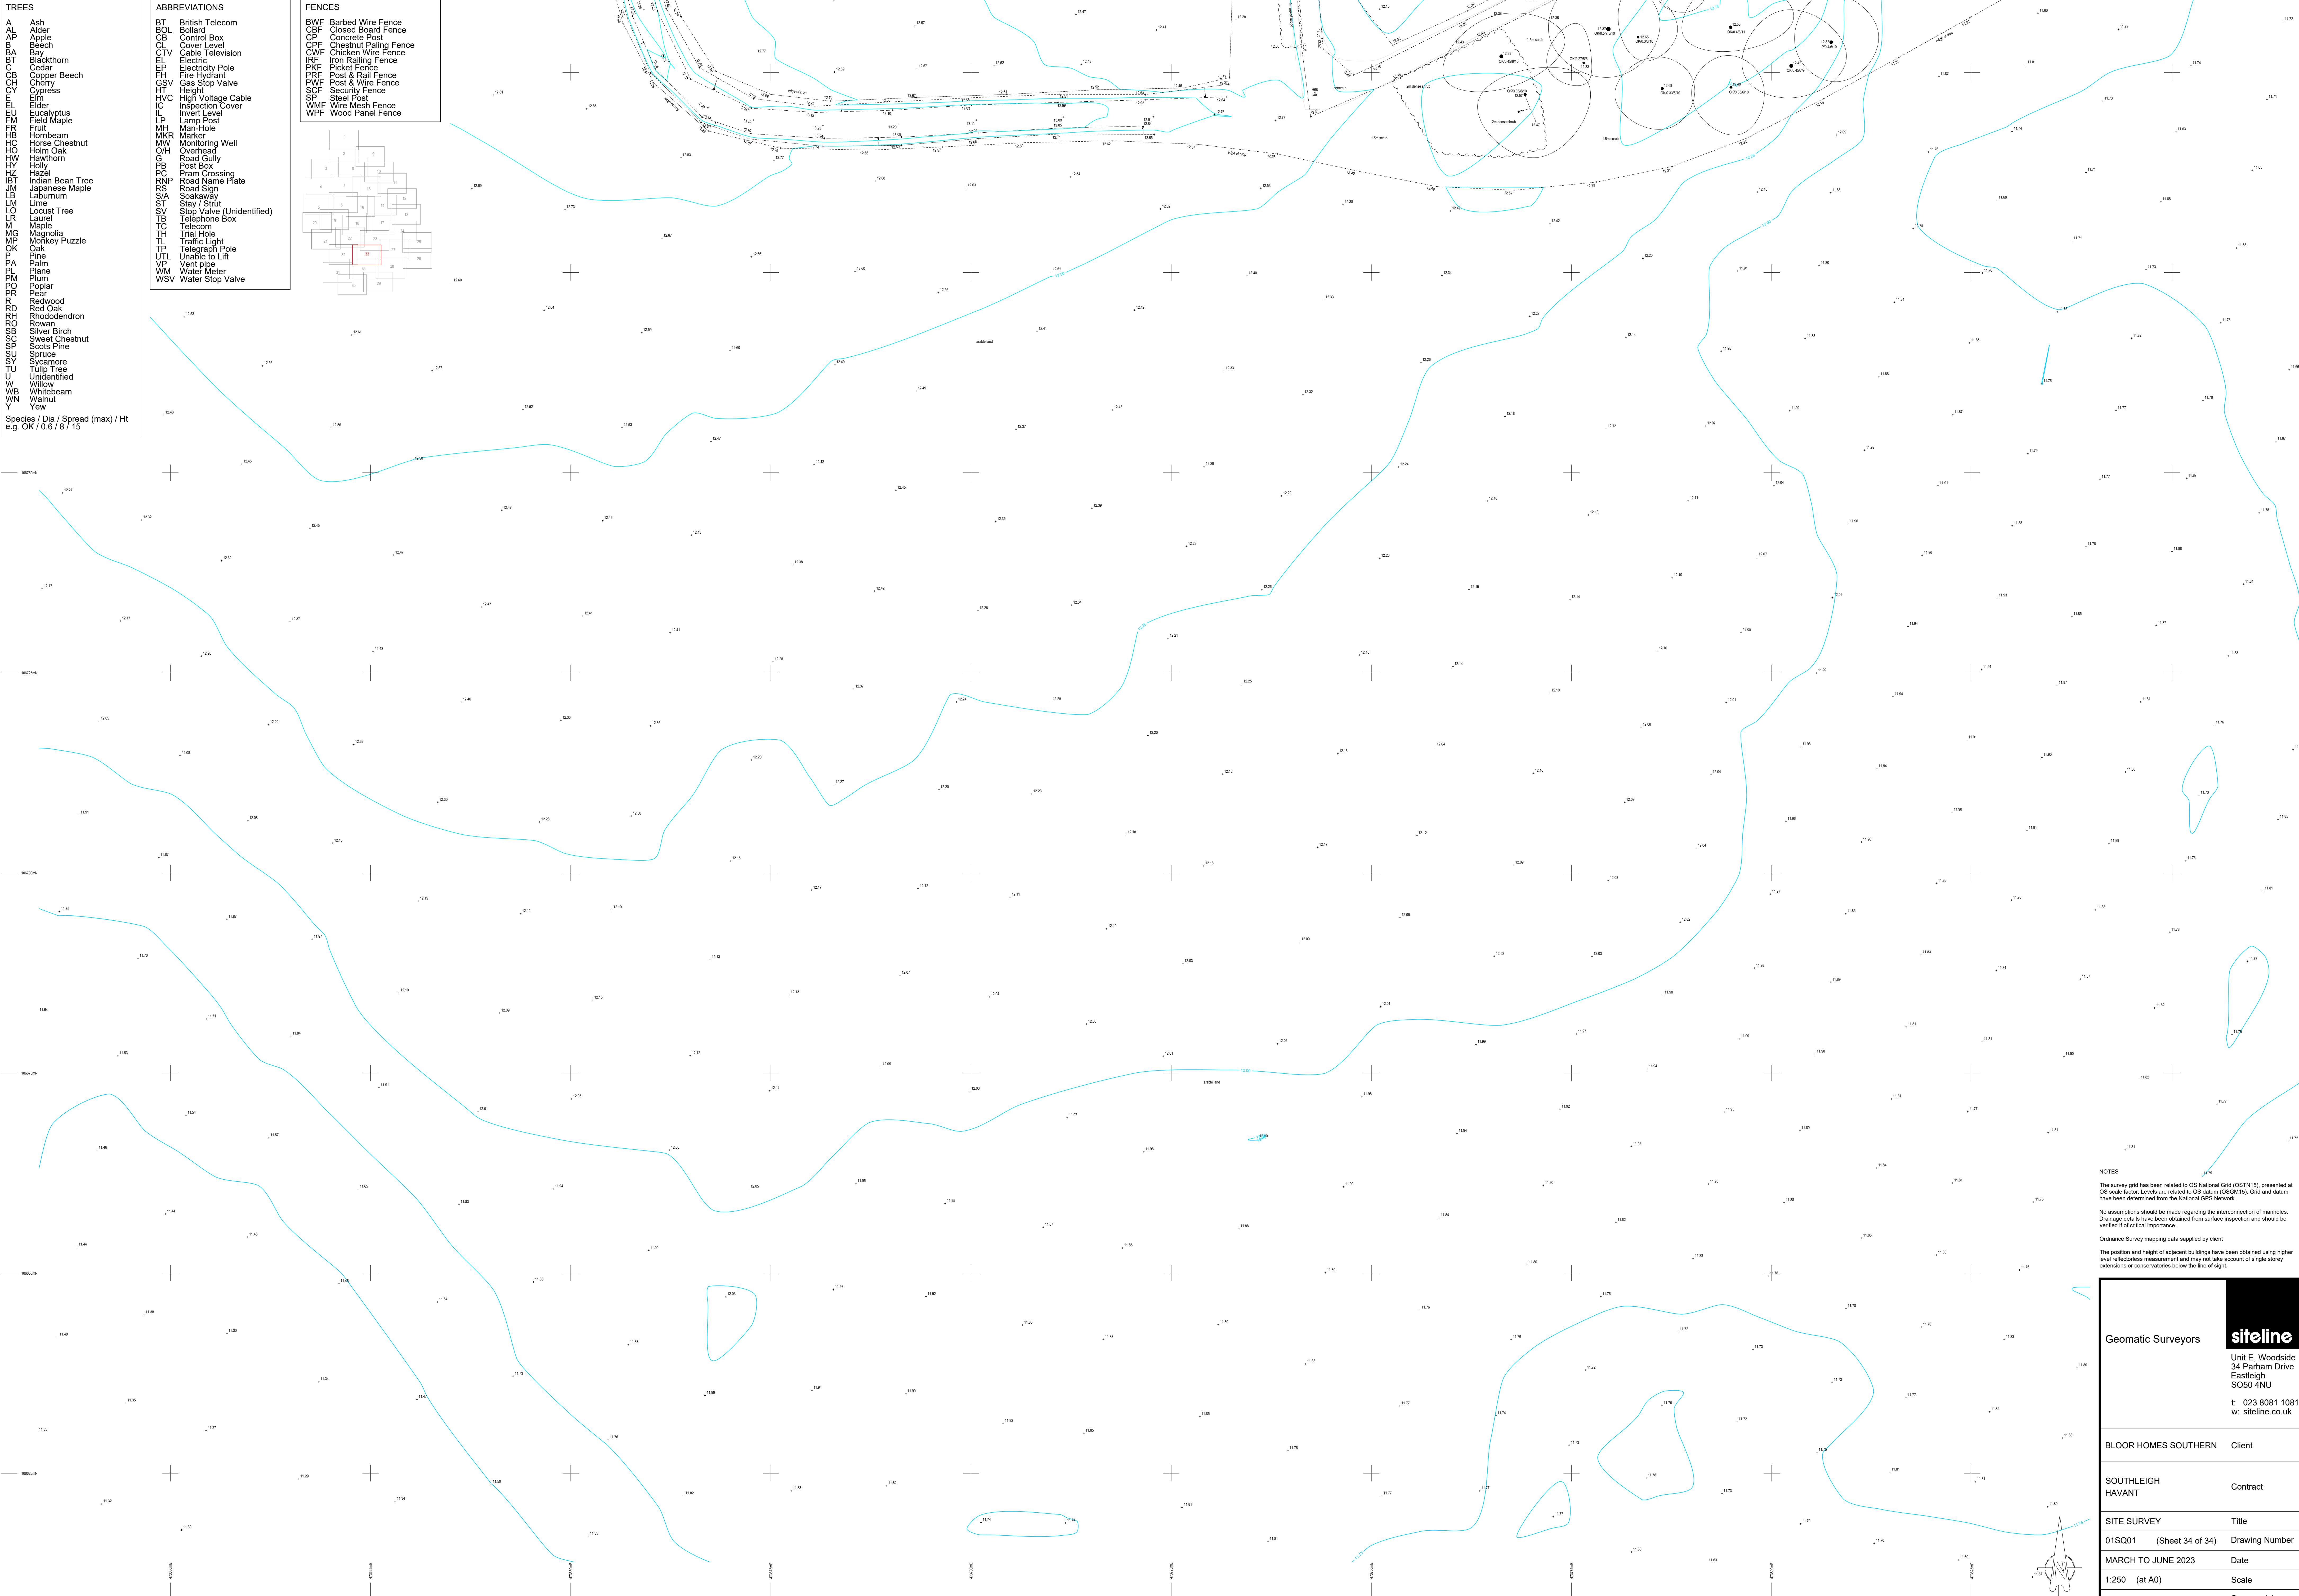

NOTES

The survey grid has been related to OS National Grid (OSTN15), presented at OS scale factor. Levels are related to OS datum (OSGM15). Grids and datum have been determined from the National GPS Network.

No assumptions should be made regarding the interconnection of manholes. Drainage details have been obtained from surface inspection and should be verified if of critical importance.

Ordnance Survey mapping data supplied by client

The position and height of adjacent buildings have been obtained using higher level reflectorless measurement and may not take account of single storey extensions or conservatories below the line of sight.

Geomatic Surveyors		Unit E, Woodside 34 Parham Drive Eastleigh SO50 4NU t: 023 8081 1081 w: siteline.co.uk	
BLOOR HOMES SOUTHERN		Client	
SOUTHLEIGH HAVANT		Contract	
SITE SURVEY		Title	
01SQ01 (Sheet 34 of 34)		Drawing Number	
MARCH TO JUNE 2023		Date	
1:250 (at A0)		Scale	
HB AB BT		Surveyor(s)	