


- TREES
- AL Ash
 - AP Alder
 - B Beech
 - BA Blackthorn
 - CB Cedar
 - CH Copper Beech
 - CY Cypress
 - EL Elm
 - EU Eucalyptus
 - FM Field Maple
 - FR Fruit
 - HG Hornbeam
 - HC Horse Chestnut
 - HO Holm Oak
 - HW Hawthorn
 - HY Holly
 - HZ Hazel
 - IBT Indian Bean Tree
 - JM Japanese Maple
 - LS Laburnum
 - LM Lime
 - LO Locust Tree
 - LR Laurel
 - M Maple
 - MG Magnolia
 - MP Monkey Puzzle
 - OK Oak
 - PA Palm
 - PL Plane
 - PM Plum
 - PO Poplar
 - PR Pear
 - R Redwood
 - RO Red Oak
 - SD Rhododendron
 - SR Rowan
 - SB Silver Birch
 - SC Sweet Chestnut
 - SP Scots Pine
 - SO Spruce
 - SCS Sycamore
 - TU Tulip Tree
 - U Underside
 - W Willow
 - WB Whitebeam
 - WN Walnut
 - Y Yew

Species / Dia / Spread (max) / Ht
e.g. OK / 0.6 / 8 / 15

- ABBREVIATIONS
- BT British Telecom
 - BOL Bollard
 - CB Control Box
 - CL Cover Level
 - CTV Cable Television
 - EP Electric Pole
 - FH Fire Hydrant
 - GSV Gas Stop Valve
 - HT Height
 - HVC High Voltage Cable
 - IC Inspection Cover
 - IL Invert Level
 - LP Lamp Post
 - MH Man-Hole
 - MKR Marker
 - MW Monitoring Well
 - O/H Overhead
 - G Road Gully
 - PB Post Box
 - PC Pram Crossing
 - RNP Road Name Plate
 - RS Road Sign
 - S/A Sootaway
 - SV Stop Valve (Unidentified)
 - TB Telephone Box
 - TC Telecom
 - TH Trial Hole
 - TL Traffic Light
 - TP Telegraph Pole
 - UTL Unable to Lift
 - VP Vent pipe
 - WM Water Meter
 - WSV Water Stop Valve

- FENCES
- BWF Barbed Wire Fence
 - CBF Closed Board Fence
 - CP Concrete Post
 - CPF Chestnut Paling Fence
 - IRF Iron Railing Fence
 - PKF Picket Fence
 - PRF Post & Rail Fence
 - PWF Post & Wire Fence
 - SCF Security Fence
 - SP Steel Post
 - WMF Wire Mesh Fence
 - WPF Wood Panel Fence

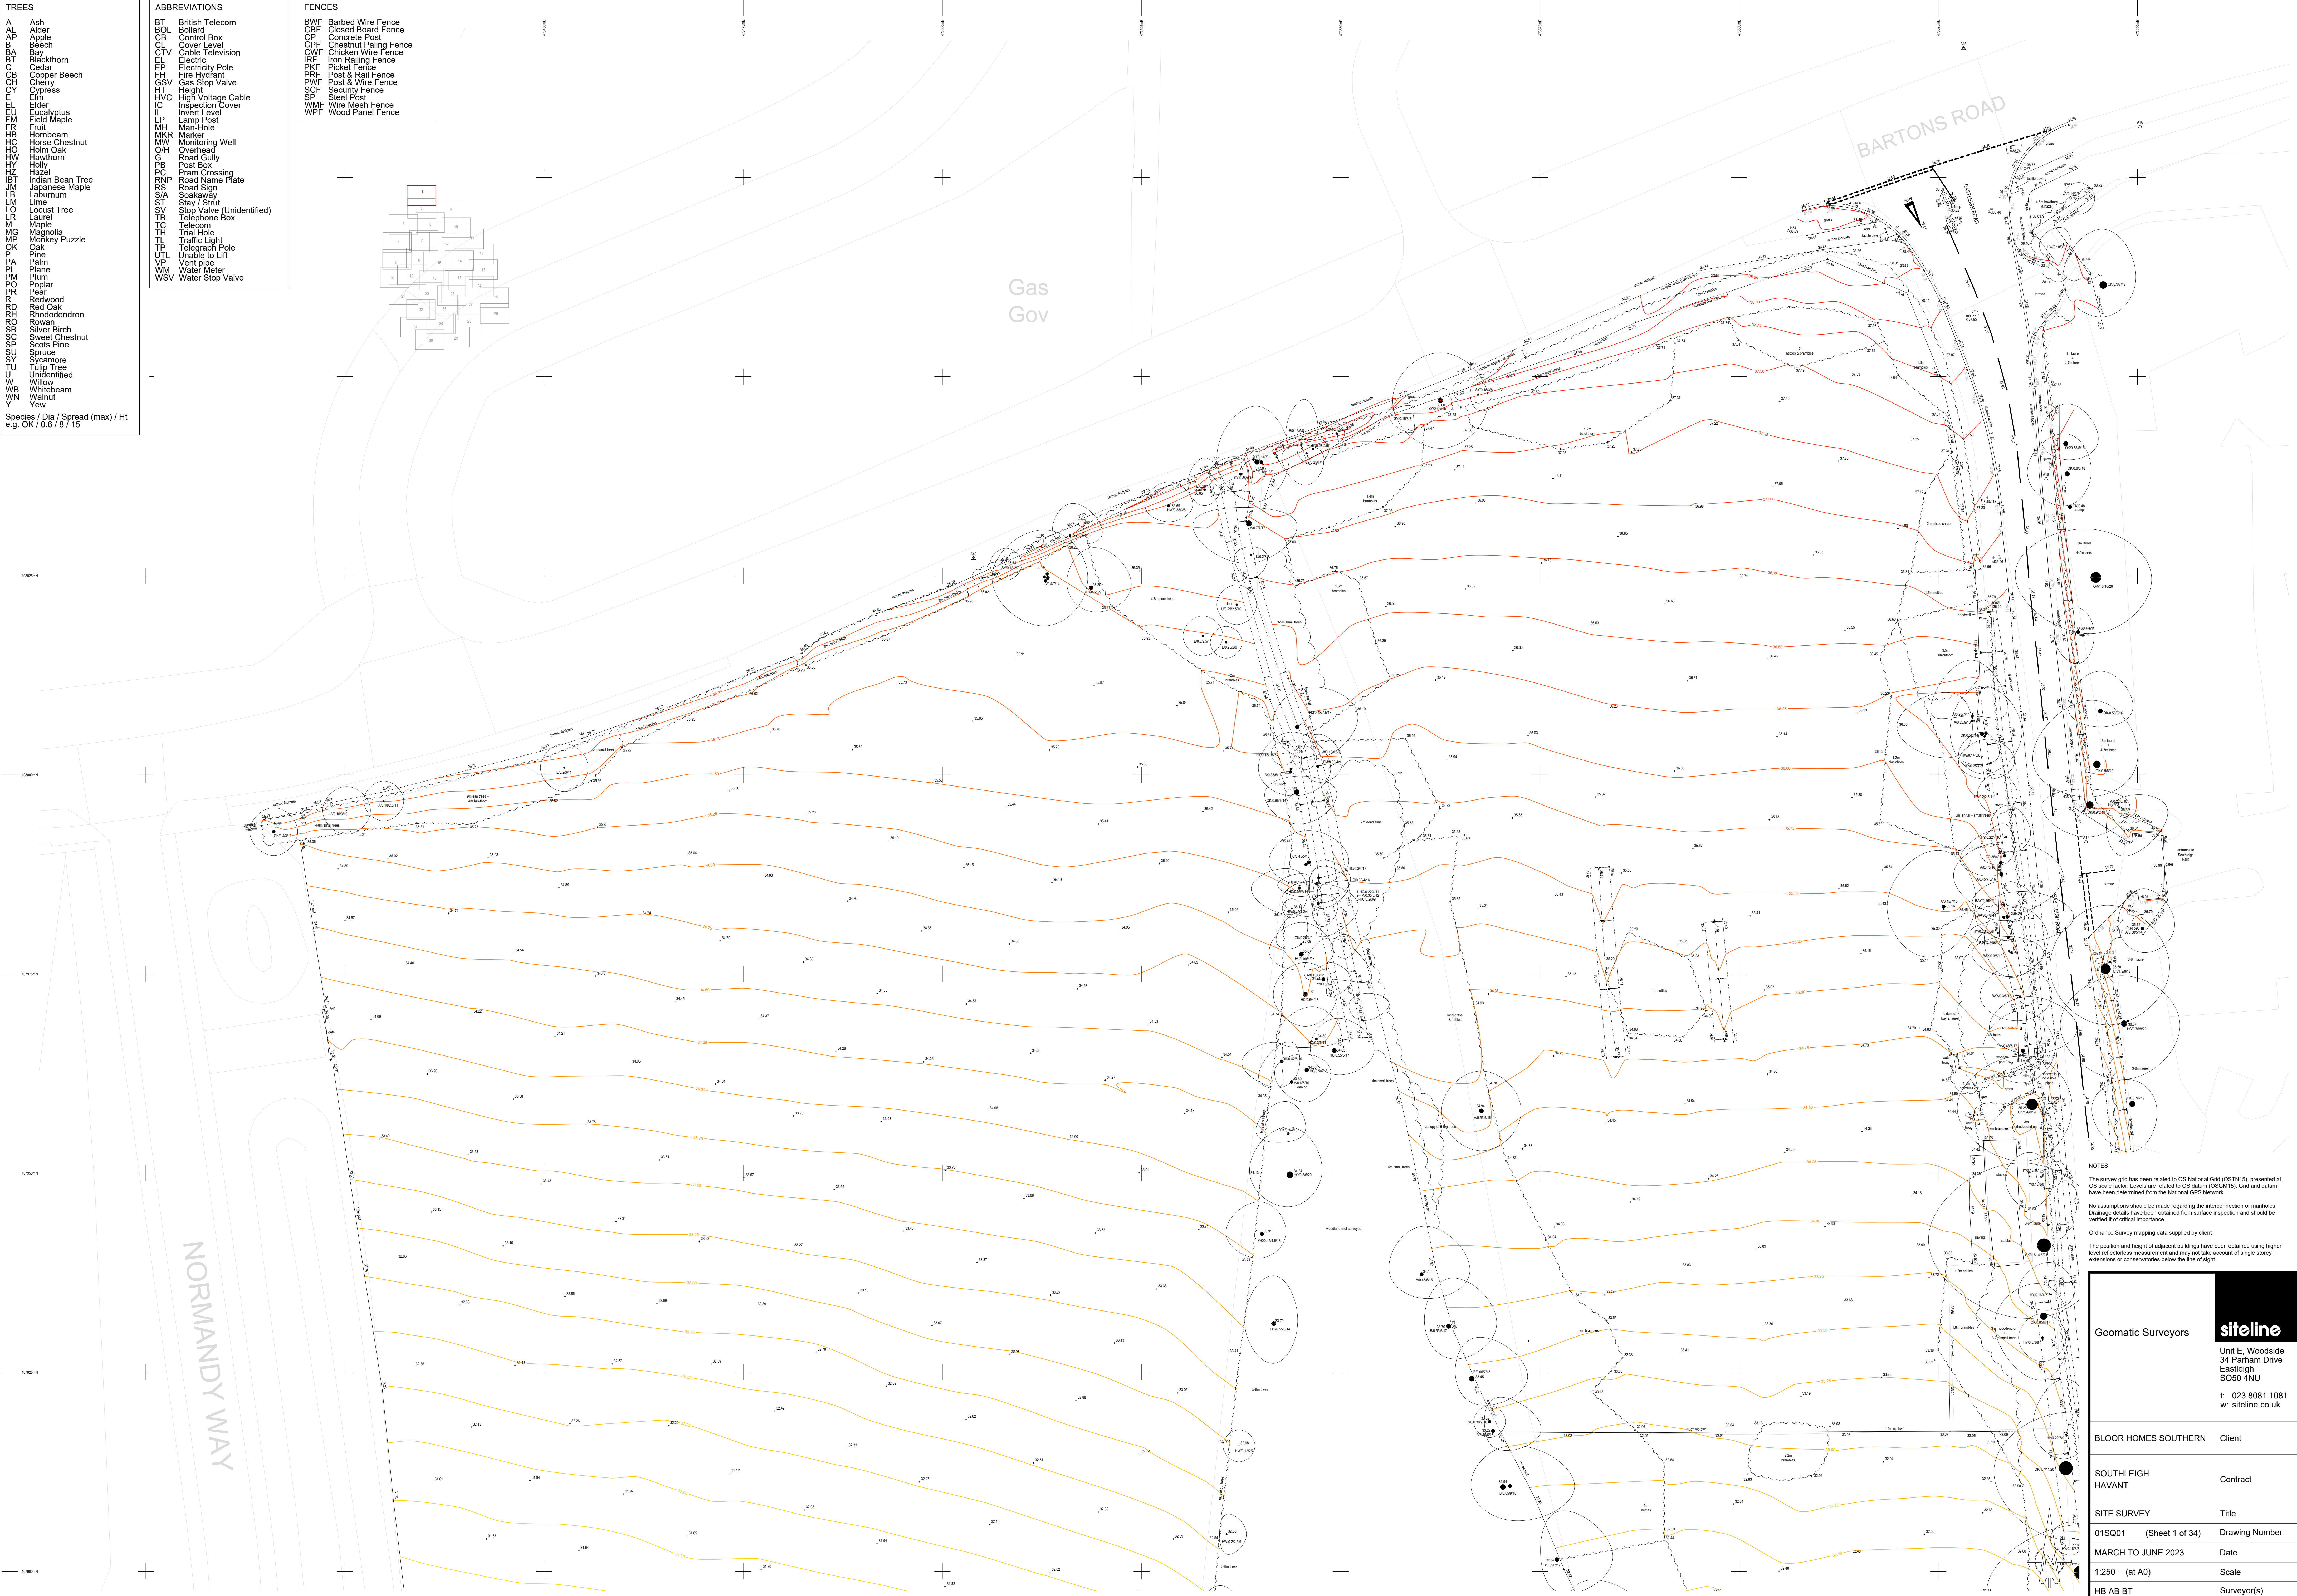

NOTES

The survey grid has been related to OS National Grid (OSTN15), presented at OS scale factor. Levels are related to OS datum (OSGM15). Grids and datum have been determined from the National GPS Network.

No assumptions should be made regarding the interconnection of manholes. Drainage details have been obtained from surface inspection and should be verified if of critical importance.

Ordnance Survey mapping data supplied by client.

The position and height of adjacent buildings have been obtained using higher level reflectorless measurement and may not take account of single storey extensions or conservatories below the line of sight.

Geomatic Surveyors

siteline

Unit E, Woodside
34 Parham Drive
Eastleigh
SO50 4NU

t: 023 8081 1081
w: siteline.co.uk


BLOOR HOMES SOUTHERN	Client
SOUTHLEIGH HAVANT	Contract
SITE SURVEY	Title
01SQ01 (Sheet 1 of 34)	Drawing Number
MARCH TO JUNE 2023	Date
1:250 (at A0)	Scale
HB AB BT	Surveyor(s)

- TREES
- AL Ash
AP Alder
BA Apple
BB Beech
CB Blackthorn
CD Cedar
CE Copper Beech
CH Cherry
CY Cypress
EL Elder
EU Eucalyptus
FM Field Maple
FR Fruit
HB Hornbeam
HC Horse Chestnut
HO Holm Oak
HW Hawthorn
HY Holly
HZ Hazel
IBT Indian Bean Tree
JM Japanese Maple
LS Laburnum
LM Lime
LO Locust Tree
LR Laurel
M Maple
MG Magnolia
MP Monkey Puzzle
OK Oak
PA Palm
PL Plane
PO Poplar
PR Pear
RW Redwood
RO Red Oak
RH Rhododendron
RWN Rowan
SB Silver Birch
SC Sweet Chestnut
SP Scots Pine
SU Spruce
TUL Tulip Tree
U Underside
W Willow
WB Whitebeam
WN Walnut
Y Yew
- Species / Dia / Spread (max) / Ht
e.g. OK 10.6 / 8 / 15

INDY WAY

- ABBREVIATIONS
- BT British Telecom
BOL Bollard
CB Control Box
CL Cover Level
CTV Cable Television
EP Electric Pole
FH Fire Hydrant
GSV Gas Stop Valve
HT Height
HVC High Voltage Cable
IC Inspection Cover
IL Invert Level
L Lamp Post
MH Man-Hole
MKR Marker
MW Monitoring Well
O/H Overhead
G Road Gully
PB Post Box
PC Pram Crossing
RNP Road Name Plate
RS Road Sign
SA Sootaway
SV Stop Valve (Unidentified)
TB Telephone Box
TC Telecom
TH Trial Hole
TL Traffic Light
TP Telegraph Pole
UTL Unable to Lift
VP Vent pipe
WM Water Meter
WSV Water Stop Valve

- FENCES
- BWF Barbed Wire Fence
CBF Closed Board Fence
CP Concrete Post
CPF Chestnut Paling Fence
IRF Iron Railing Fence
PKF Picket Fence
PRF Post & Rail Fence
PVF Post & Wire Fence
SCF Security Fence
SP Steel Post
WMF Wire Mesh Fence
WPF Wood Panel Fence

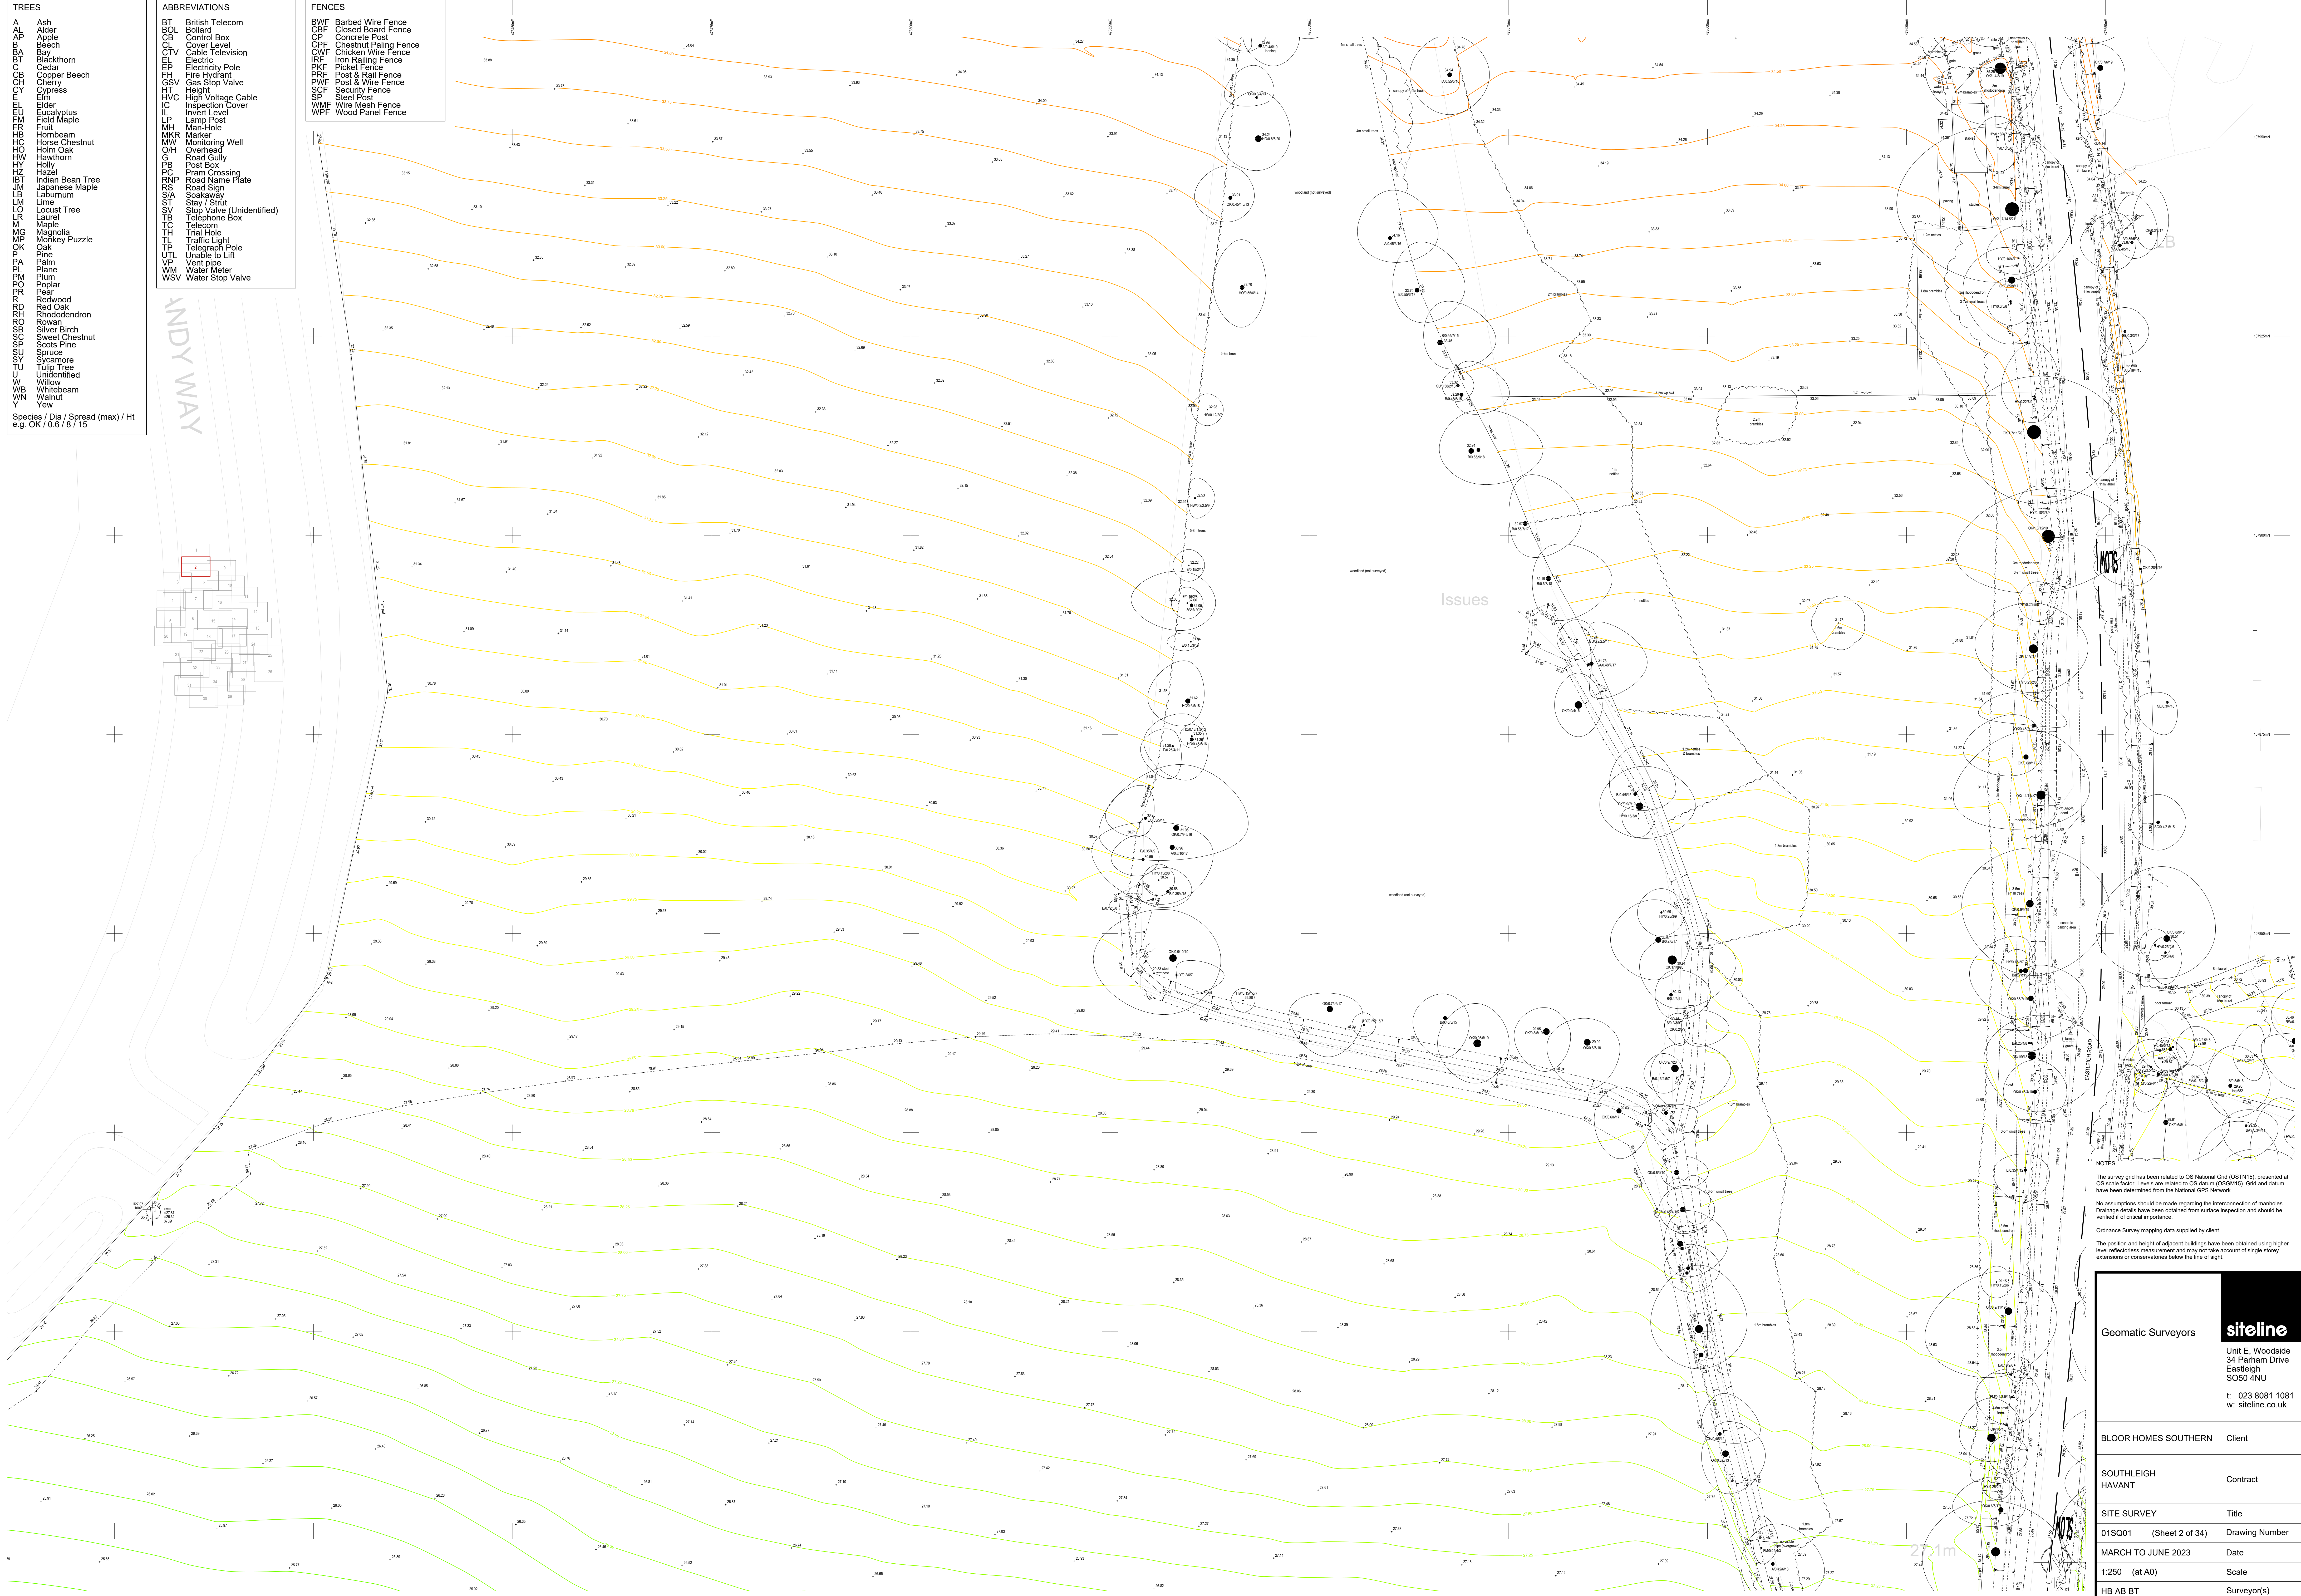

NOTES

The survey grid has been related to OS National Grid (OSTN15), presented at OS Scale factor. Levels are related to OS datum (OSGM15). Grid and datum have been determined from the National GPS Network.

No assumptions should be made regarding the interconnection of manholes. Drainage details have been obtained from surface inspection and should be verified if of critical importance.

Ordnance Survey mapping data supplied by client

The position and height of adjacent buildings have been obtained using higher level reflectance measurement and may not take account of single storey extensions or conservatories below the line of sight.

Geomatic Surveyors

siteline

Unit E, Woodside
34 Parham Drive
Eastleigh
SO50 4NU


t: 023 8081 1081
w: siteline.co.uk

BLOOR HOMES SOUTHERN	Client
SOUTHLEIGH HAVANT	Contract
SITE SURVEY	Title
01SQ01 (Sheet 2 of 34)	Drawing Number
MARCH TO JUNE 2023	Date
1:250 (at A0)	Scale
HB AB BT	Surveyor(s)

Species / Dia / Spread (max) / Ht
e.g. OK / 0.6 / 8 / 15

ABBREVIATIONS	
BT	British Telecom
CB	Cable
CB	Control Box
CL	Cover Level
CCTV	Cable Television
EL	Electric
FL	Electricity Pole
FS	Fire Hydrant
GSSV	Gas Stop Valve
H	Height
HVC	High Voltage Cable
IC	Inspection Cover
IL	Invert Level
LP	Lamp Post
MP	Man-Hole
MKR	Marker
GW	Monitoring Well
OH	Overhead
RG	Road Gully
RS	Road Sign
PC	Pole Box
PC	Pram Crossing
RNP	Road Name Plate
RS	Road Sign
S/A	Soakaway
ST	Street
ST	Strut
ST	Stop Valve (Unidentified)
TB	Telephone Box
TR	Telephone
TH	Trail Hole
TL	Traffic Light
TE	Telegraph Pole
UTL	Unable to Lift
VP	Vent pipe
WM	Water Meter
WSV	Water Stop Valve

FENCES	
BWF	Barbed Wire Fence
CBF	Closed Board Fence
CP	Concrete Post
CPF	Chestnut Paling Fence
CWF	Chicken Wire Fence
IRF	Iron Railing Fence
PKF	Picket Fence
PRF	Post & Rail Fence
PWF	Post & Wire Fence
SCF	Security Fence
SP	Steel Post
WMF	Wire Mesh Fence
WPF	Wood Panel Fence

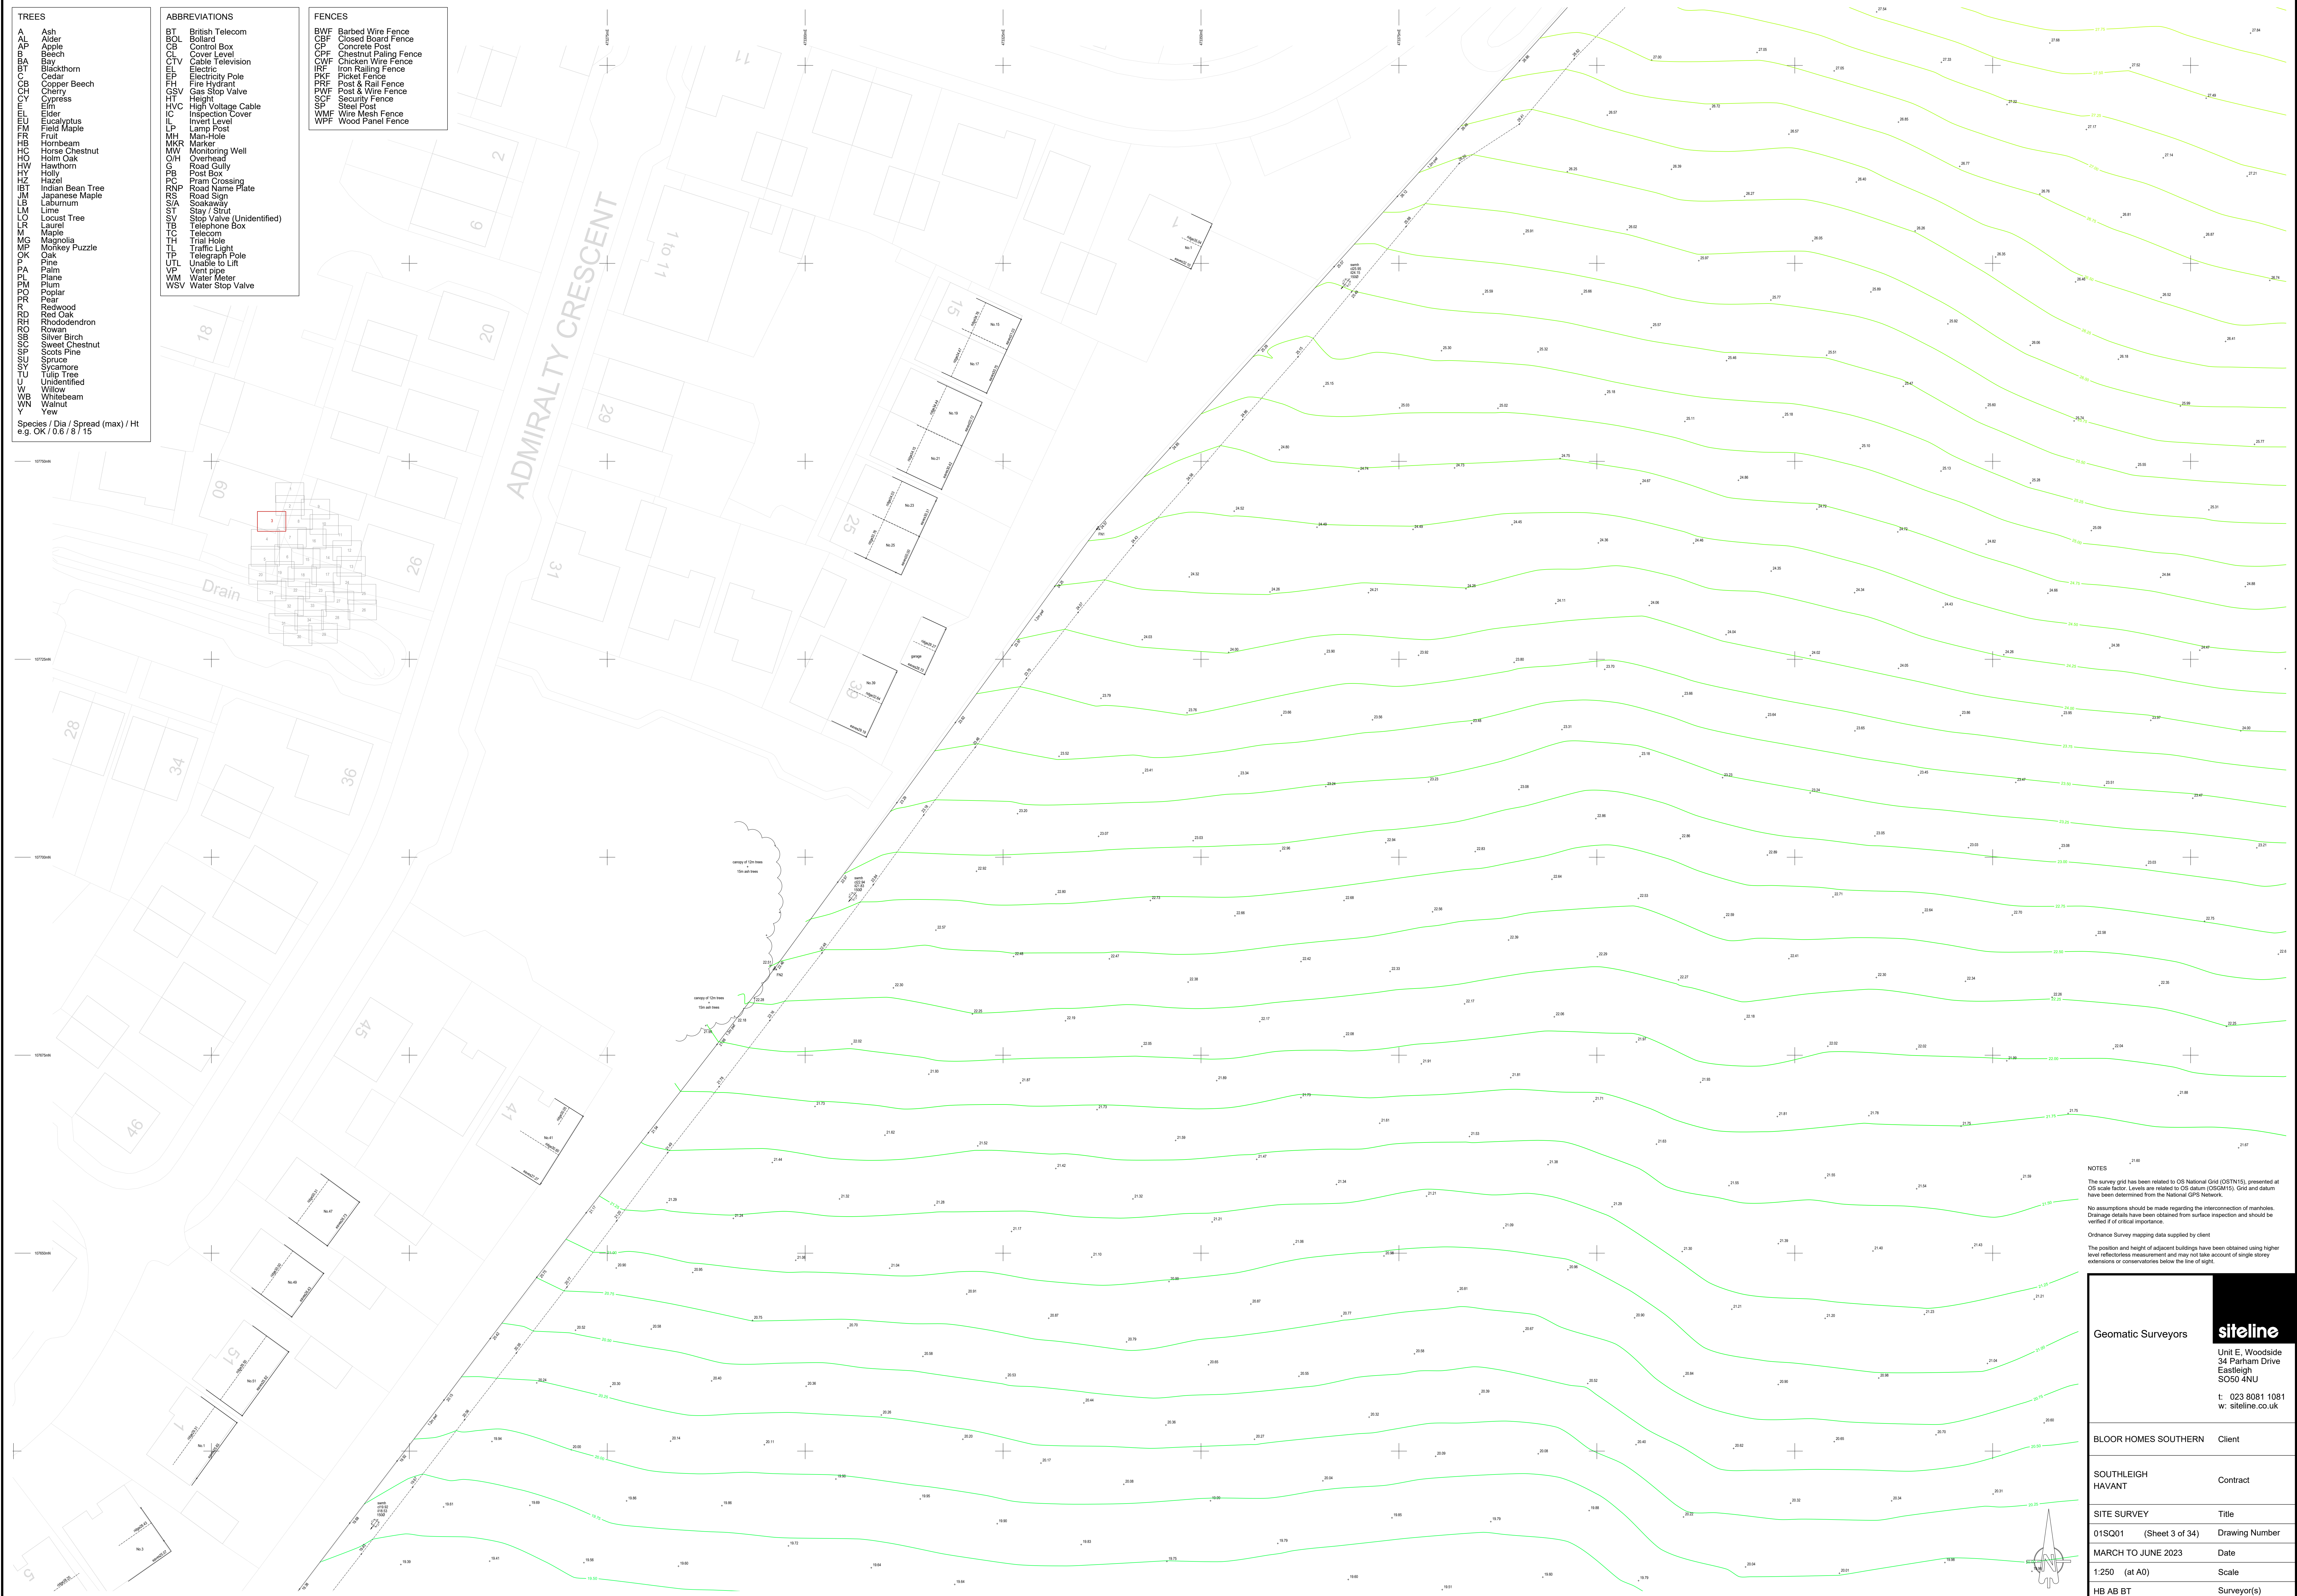

NOTES

The survey grid has been related to OS National Grid (OSTN15), presented at OS scale factor. Levels are related to OS datum (OSGM15). Grid and datum have been determined from the National GPS Network.

No assumptions should be made regarding the interconnection of manholes. Drainage details have been obtained from surface inspection and should be verified if of critical importance.

Ordnance Survey mapping data supplied by client

The position and height of adjacent buildings have been obtained using higher level reflectorless measurement and may not take account of single storey extensions or conservatories below the line of sight.

Geomatic Surveyors

siteline


Unit E, Woodside
34 Parham Drive
Eastleigh
SO50 4NU

t: 023 8081 1081
w: siteline.co.uk

BLOOR HOMES SOUTHERN	Client
SOUTHLEIGH HAVANT	Contract
SITE SURVEY	Title
01SQ01 (Sheet 3 of 34)	Drawing Number
MARCH TO JUNE 2023	Date
1:250 (at A0)	Scale
HB AB BT	Surveyor(s)

Species / Dia / Spread (max) / Ht
e.g. OK / 0.6 / 8 / 15


Year	Percentage of Population Aged 65 and Over
1950	7%
1960	10%
1970	12%
1980	14%
1990	16%
2000	18%
2020	20%

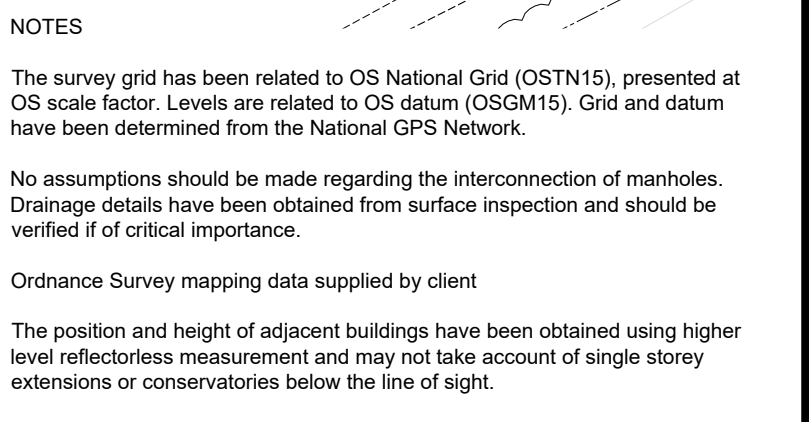**siteline**

- TREES
- AL Ash
AP Alder
B BT
BA Apple
CB Beech
BA Bay
CB Blackthorn
CH Cedar
CB Copper Beech
CH Cherry
CY Cypress
EL Elm
EU Eucalyptus
FM Field Maple
FR Fruit
HB Hornbeam
HC Horse Chestnut
HO Horn Oak
HW Hawthorn
HT Holly
HZ Hazel
IBT Indian Bean Tree
JM Japanese Maple
LB Laburnum
LM Lime
LO Locust Tree
LR Laurel
M Maple
MG Magnolia
MP Monkey Puzzle
OK Oak
P Pine
PL Plane
PM Plum
PO Poplar
PR Pear
R Redwood
RO Red Oak
RH Rhododendron
RW Rowan
SB Silver Birch
SC Sweet Chestnut
SP Scots Pine
SU Spruce
T Tulip Tree
U Unidentified
W Willow
WB Whitebeam
Y Walnut
Y Yew
- Species / Dia / Spread (max) / Ht
e.g. OK 10.6 / 8 / 15

- ABBREVIATIONS
- BT British Telecom
BOL Bollard
CB Control Box
CL Cover Level
CTV Cable Television
EP Electric
FH Fire Hydrant
GSV Gas Stop Valve
HT Height
HVC High Voltage Cable
IC Inspection Cover
L Lamp Post
MH Man-Hole
MKR Marker
MW Monitoring Well
O/H Overhead
G Road Gully
PB Post Box
PC Pram Crossing
RNP Road Name Plate
RS Road Sign
S/A Sootaway
SV Stop Valve (Unidentified)
TB Telephone Box
TC Telecom
TH Trial Hole
TL Traffic Light
TP Telegraph Pole
UTL Unable to Lift
VP Vent pipe
WM Water Meter
WSV Water Stop Valve

- FENCES
- BWF Barbed Wire Fence
CBF Closed Board Fence
CP Concrete Post
CPF Chestnut Paling Fence
CWF Chicken Wire Fence
IRF Iron Railing Fence
PRF Picket Fence
PWF Post & Rail Fence
SCF Security Fence
SP Steel Post
WMF Wire Mesh Fence
WPF Wood Panel Fence

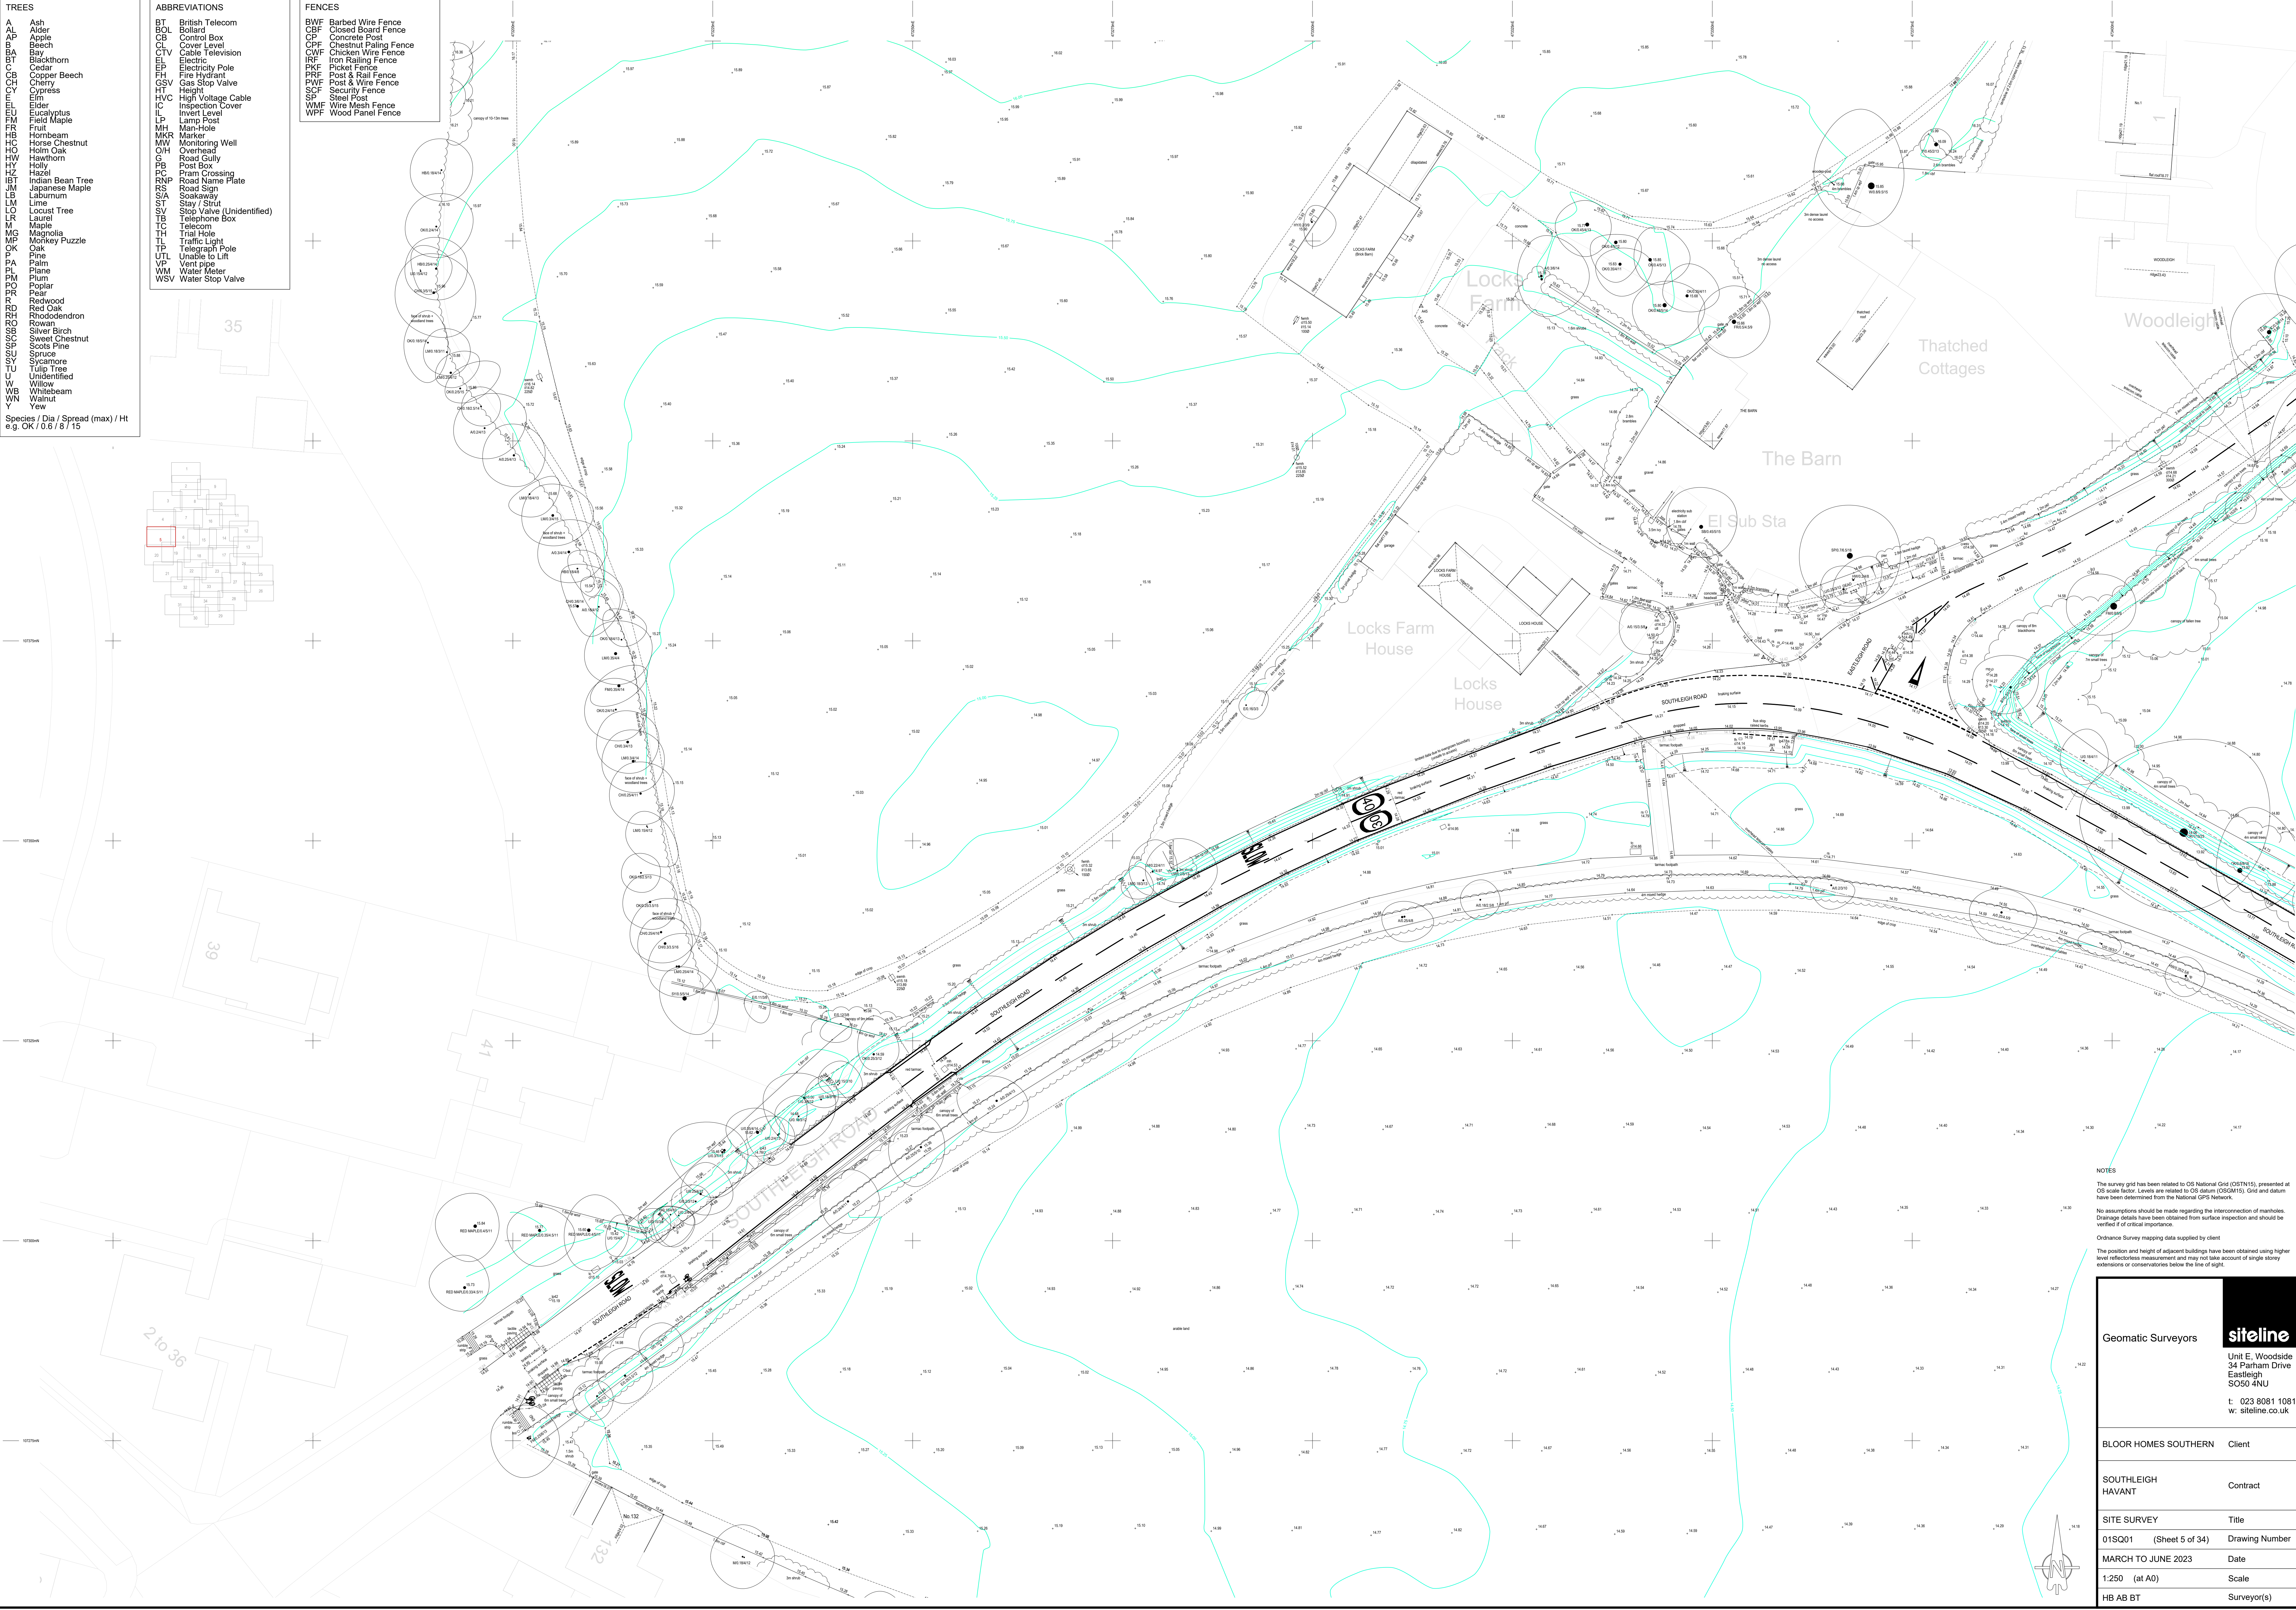

NOTES

The survey grid has been related to OS National Grid (OSN15), presented at OS scale factor. Levels are related to OS datum (OSGD15). Grids and datum have been determined from the National GPS Network.

No assumptions should be made regarding the intersection of manholes. Drainage details have been obtained from surface inspection and should be verified if of critical importance.

Ordnance Survey mapping data supplied by client.

The position and height of adjacent buildings have been obtained using higher level reflectorless measurement and may not take account of single storey extensions or conservatories below the line of sight.


Geomatic Surveyors **siteline**

Unit E, Woodside
34 Parham Drive
Eastleigh
SO50 4NU

t: 023 8081 1081
w: siteline.co.uk

BLOOR HOMES SOUTHERN	Client
SOUTHLEIGH HAVANT	Contract
SITE SURVEY	Title
01SQ01 (Sheet 5 of 34)	Drawing Number
MARCH TO JUNE 2023	Date
1:250 (at A0)	Scale
HB AB BT	Surveyor(s)

TREES	ABBREVIATIONS	FENCES
A Ash	BT British Telecom	BWF Barbed Wire Fence
AL Alder	BOL Bollard	CBF Closed Board Fence
AP Apple	CB Control Box	CP Concrete Post
B Beech	CL Cover Level	CPF Chestnut Paving Fence
BA Bay	CTV Cable Television	CWF Chain Wire Fence
BT Blackthorn	E Electric	IRF Iron Rolling Fence
C Cedar	EP Electricity Pole	PKF Picket Fence
CB Copper Beech	FH Fire Hydrant	PRF Post & Rail Fence
CH Cherry	GSV Gas Stop Valve	PWF Post & Wire Fence
CC Cypress	HT Height	SCF Security Fence
E Elm	HVC High Voltage Cable	SP Steel Post
EL Elder	IC Inspection Cover	WMF Wire Mesh Fence
EU Eucalyptus	IN Invert Level	WPF Wood Panel Fence
F Fruit	L Lamp Post	
FR Hornbeam	MH Man-Hole	
HC Horse Chestnut	MKR Marker	
HO Holm Oak	MW Monitoring Well	
HW Hawthorn	O/H Overhead	
HY Holly	OB Road Gully	
HZ Hazel	OB Post Box	
IB Indian Bean Tree	PC Pram Crossing	
JM Japanese Maple	RNP Road Name Plate	
LB Laburnum	R Road Sign	
LR Lime	S/A Soakaway	
L Locust Tree	ST Stay / Strut	
LG Laurel	SV Stop Valve (Unidentified)	
M Maple	TB Telephone Box	
MG Magnolia	TC Telecom	
MP Monkey Puzzle	TI Trial Hole	
OK Oak	TL Traffic Light	
P Pine	TP Telegraph Post	
PL Palm	UTL Unable to Lift	
PO Poplar	VP Vent pipe	
PR Pear	WM Water Meter	
R Redwood	WSW Water Stop Valve	
RD Red Oak		
RH Rhododendron		
RO Rowan		
SB Silver Birch		
SC Sweet Chestnut		
SP Scots Pine		
S Spruce		
SY Sycamore		
T Tulip Tree		
U Unidentified		
W Willow		
WB Whitebeam		
W Walnut		
Y Yew		

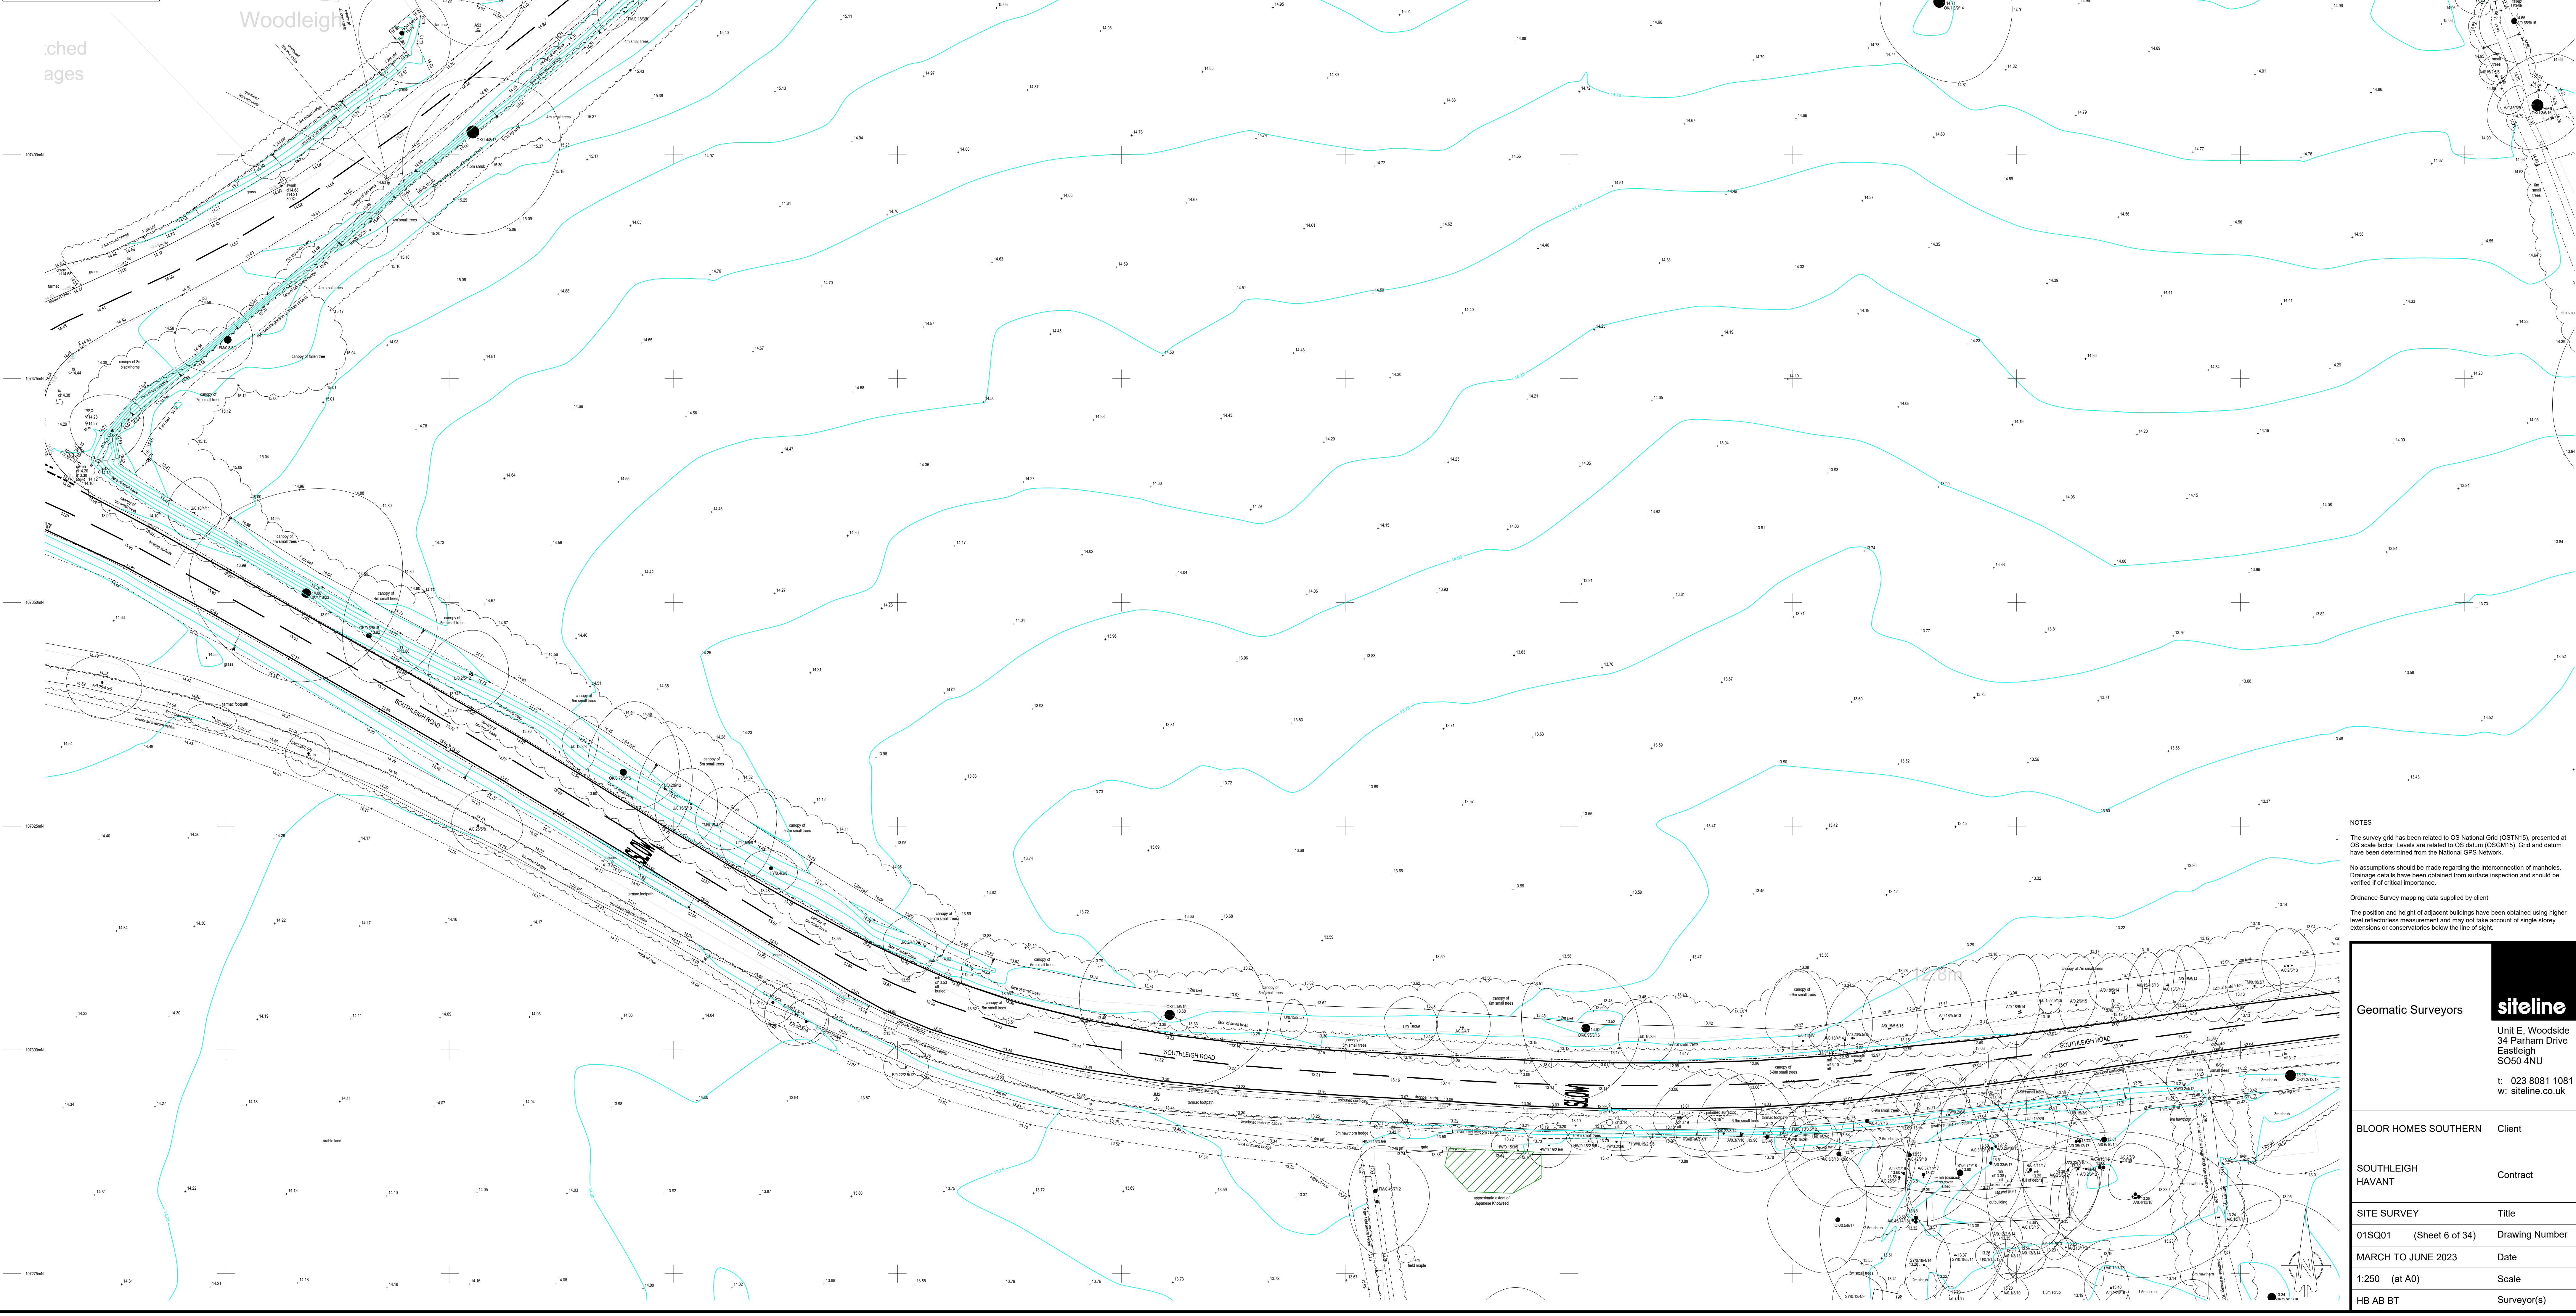

NOTES

The survey grid has been related to OS National Grid (OSTN15), presented at OS scale factor. Levels are related to OS datum (OSGM15). Grid and datum have been determined from the National GPS Network.

Ordnance Survey mapping data supplied by client

--	--

Geomatic Surveyors	 <p>Unit E, Woodside 34 Parham Drive Eastleigh SO50 4NU</p> <p>t: 023 8081 1081 w: sitime.co.uk</p>
BLOOR HOMES SOUTHERN	Client
SOUTHLEIGH HAVANT	Contract
SITE SURVEY	Title
01SQ01 (Sheet 6 of 34)	Drawing Number
MARCH TO JUNE 2023	Date
1:250 (at A0)	Scale
HB AB BT	Surveyor(s)

TREES

A

AL

AP

BA

BT

CB

CH

CTV

EP

EL

FB

FR

HC

HO

HW

HY

HZ

IBT

JM

LB

LM

LO

LR

M

MG

MP

OK

PA

PL

PM

PO

PR

RR

RS

SCS

SP

SW

TU

U

W

WB

WN

Y

Ash

Alder

Apple

Beech

Bay

Blackthorn

Cedar

Copper Beech

Cherry

Cypress

Elder

Eucalyptus

Field Maple

Fruit

HB

HC

HO

HW

HY

HZ

IBT

JM

LB

LM

LO

LR

M

MG

MP

OK

PA

PL

PM

PO

PR

RR

RS

SCS

SP

SW

TU

U

W

WB

WN

Y

ABBREVIATIONS

BT

BOL

CB

CL

CTV

EP

EL

FB

FR

GSV

HT

HVC

IC

LP

MH

MKR

MW

O/H

G

PB

PC

RNP

RS

S/A

ST

SIA

TB

M

TH

TL

TP

UTL

VP

WM

WSV

British Telecom

Bollard

Control Box

Cover Level

Cable Television

Electric Pole

Insulator

Man-Hole

Marker

Monitoring Well

Overhead

Road Gully

Post Box

Pram Crossing

Road Name Plate

Road Sign

Soakaway

Stay / Strut

Stop Valve (Unidentified)

Telephone Box

Telecom

Trial Hole

Traffic Light

Telegraph Pole

Unable to Lift

Vent pipe

Water Meter

Water Stop Valve

FENCES

BWF

CBF

CP

CPF

CWF

IRF

PKF

PRF

PWF

SCF

SP

WMF

WPF

Barbed Wire Fence

Closed Board Fence

Concrete Post

Chestnut Paling Fence

Chicken Wire Fence

Iron Railing Fence

Picket Fence

Post & Rail Fence

Post & Wire Fence

Security Fence

Steel Post

Wire Mesh Fence

Wood Panel Fence

NOTES

The survey grid has been related to OS National Grid (OSTN15), presented at OS scale factor. Levels are related to OS datum (OSGM15). Grids and datum have been determined from the National GPS Network.

No assumptions should be made regarding the interconnection of manholes. Drainage details have been obtained from surface inspection and should be verified if of critical importance.

Ordnance Survey mapping data supplied by client.

The position and height of adjacent buildings have been obtained using higher level reflectorless measurement and may not take account of single storey extensions or conservatories below the line of sight.

Geomatic Surveyors		Unit E, Woodside 34 Parham Drive Eastleigh SO50 4NU t: 023 8081 1081 w: siteline.co.uk	
BLOOR HOMES SOUTHERN		Client	
SOUTHLEIGH HAVANT		Contract	
SITE SURVEY		Title	
01SQ01 (Sheet 7 of 34)		Drawing Number	
MARCH TO JUNE 2023		Date	
1:250 (at A0)		Scale	
HB AB BT		Surveyor(s)	




- TREES
- AL Ash
 - AP Apple
 - B Beech
 - BAB Blackthorn
 - CB Cedar
 - CBP Copper Beech
 - CH Cherry
 - CY Cypress
 - EL Elder
 - EU Eucalyptus
 - FM Field Maple
 - FR Fruit
 - HB Hornbeam
 - HC Horse Chestnut
 - HO Holm Oak
 - HW Hawthorn
 - HY Holly
 - HZ Hazel
 - IBT Indian Bean Tree
 - JM Japanese Maple
 - LB Laburnum
 - LM Lime
 - LO Locust Tree
 - LR Laurel
 - M Maple
 - MG Magnolia
 - MP Monkey Puzzle
 - OK Oak
 - P Plane
 - PL Palm
 - PM Plum
 - PO Poplar
 - PR Pear
 - RD Redwood
 - RO Red Oak
 - RH Rhododendron
 - ROW Rowan
 - SB Silver Birch
 - SC Sweet Chestnut
 - SP Scots Pine
 - S Spruce
 - U Uccumbere
 - TU Tulip Tree
 - U Unidentified
 - W Willow
 - WB Whitebeam
 - WN Walnut
 - Y Yew

Species / Dia / Spread (max) / Ht
e.g. OK / 0.6 / 8 / 15

- ABBREVIATIONS
- BT British Telecom
 - BOL Bollard
 - CB Control Box
 - CL Cover Level
 - CTV Cable Television
 - EL Electric
 - EP Electricity Pole
 - EH Fire Hydrant
 - GSV Gas Stop Valve
 - HT Height
 - HVC High Voltage Cable
 - IC Inspection Cover
 - IL Invert Level
 - LP Lamp Post
 - MH Man-Hole
 - MKR Marker
 - MW Monitoring Well
 - O/H Overhead
 - G Road Gully
 - PB Post Box
 - PC Pram Crossing
 - RNP Road Name Plate
 - RS Road Sign
 - S/A Sootaway
 - ST Stay / Strut
 - SV Stop Valve (Unidentified)
 - TB Telephone Box
 - TC Telecom
 - TH Trial Hole
 - TL Traffic Light
 - TP Telegraph Pole
 - UTL Unable to Lift
 - VP Vent pipe
 - WM Water Meter
 - WSV Water Stop Valve

- FENCES
- BWF Barbed Wire Fence
 - CBF Closed Board Fence
 - CP Concrete Post
 - CPF Chestnut Paling Fence
 - CWF Chicken Wire Fence
 - IRF Iron Railing Fence
 - PRF Post & Rail Fence
 - PWF Post & Wire Fence
 - SCF Security Fence
 - SP Steel Post
 - WMF Wire Mesh Fence
 - WPF Wood Panel Fence

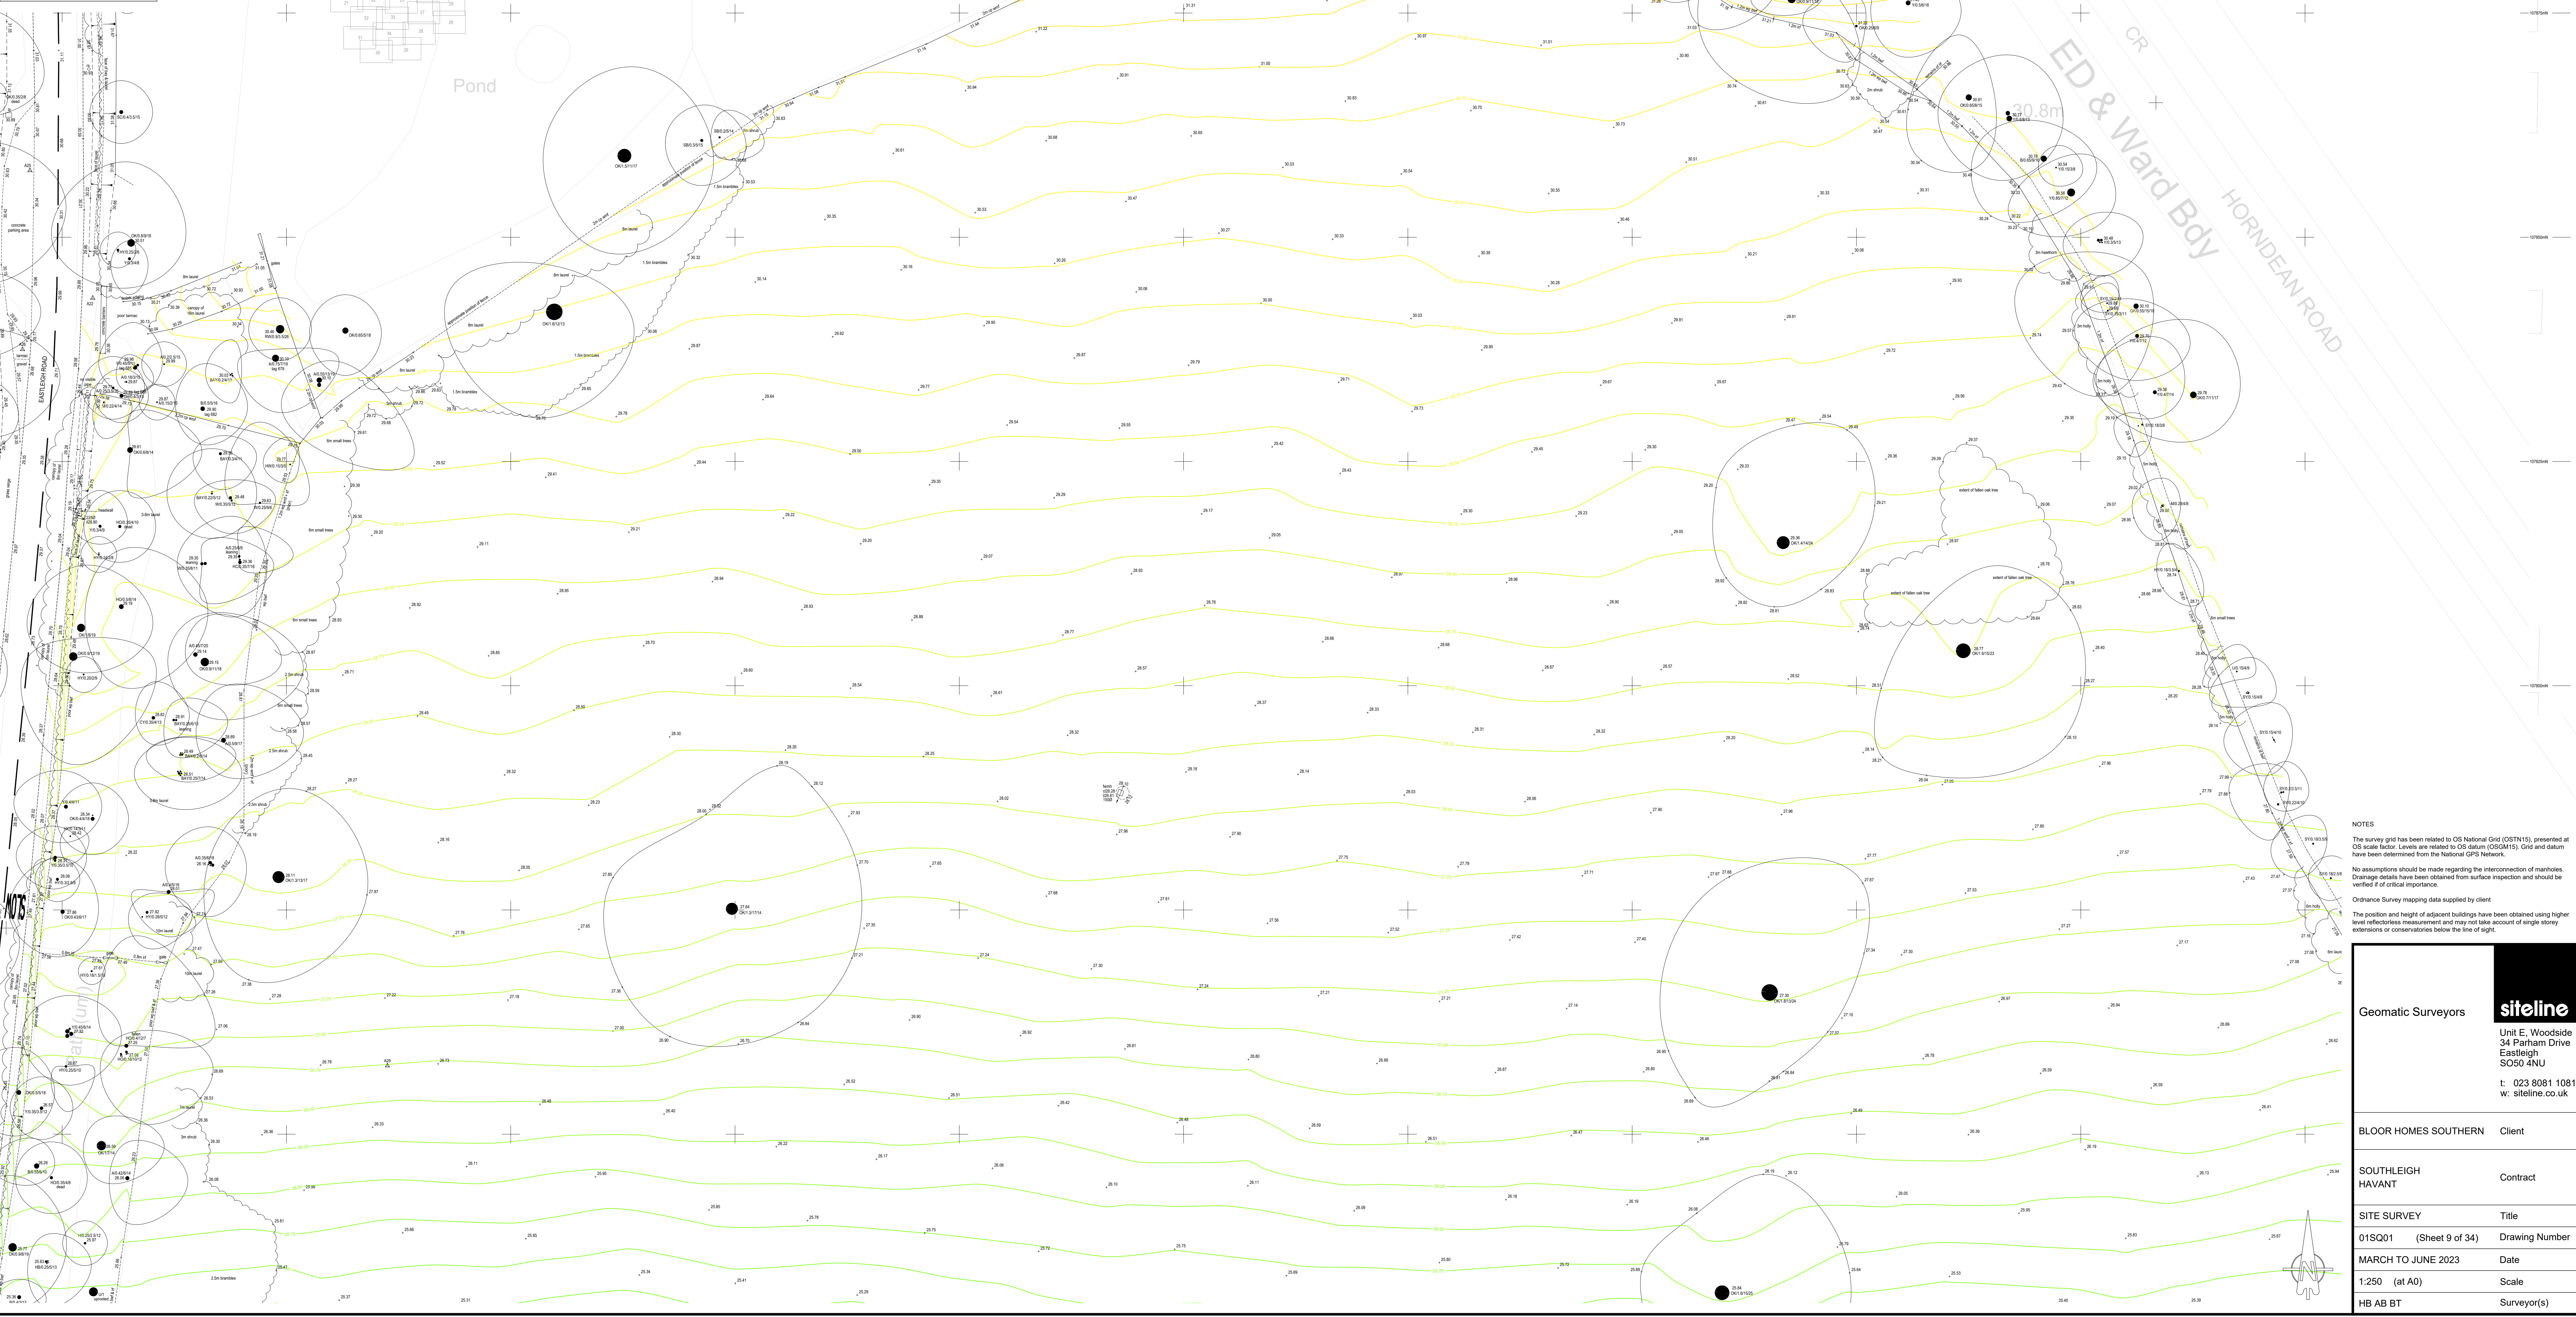

NOTES

The survey grid has been related to OS National Grid (OSTN15), presented at OS scale factor. Levels are related to OS datum (OSGM15). Grids and datum have been determined from the National GPS Network.

No assumptions should be made regarding the interconnection of manholes. Drainage details have been obtained from surface inspection and should be verified if of critical importance.

Ordnance Survey mapping data supplied by client.

The position and height of adjacent buildings have been obtained using higher level reflectorless measurement and may not take account of single storey extensions or conservatories below the line of sight.


Geomatic Surveyors		siteline	
		Unit E, Woodside 34 Parham Drive Eastleigh SO50 4NU t: 023 8081 1081 w: siteline.co.uk	
BLOOR HOMES SOUTHERN	Client		
SOUTHLEIGH HAVANT	Contract		
SITE SURVEY	Title		
01SQ01 (Sheet 9 of 34)	Drawing Number		
MARCH TO JUNE 2023	Date		
1:250 (at A0)	Scale		
HB AB BT	Surveyor(s)		

- TREES
- A Ash
 - AL Alder
 - B Beech
 - BA Bay
 - BB Blackthorn
 - CB Cedar
 - CH Copper Beech
 - CO Cherry
 - COY Cypress
 - EL Elm
 - EU Eucalyptus
 - FM Field Maple
 - FR Fruit
 - HB Hornbeam
 - HC Horse Chestnut
 - HO Holm Oak
 - HW Hawthorn
 - HY Holly
 - HZ Hazel
 - IBT Indian Bean Tree
 - JM Japanese Maple
 - LS Laburnum
 - LO Locust Tree
 - LR Laurel
 - M Maple
 - MG Magnolia
 - MP Monkey Puzzle
 - OK Oak
 - P Pine
 - PL Plane
 - PM Plum
 - PO Poplar
 - PR Pear
 - R Redwood
 - RO Red Oak
 - ROD Rhododendron
 - ROW Rowan
 - SB Silver Birch
 - SC Sweet Chestnut
 - SP Scots Pine
 - SS Spruce
 - U Uccumbere
 - T Tulip Tree
 - U Unidentified
 - W Willow
 - WB Whitebeam
 - WN Walnut
 - Y Yew

Species / Dia / Spread (max) / Ht
e.g. OK 0.6 / 8 / 15

- ABBREVIATIONS
- BT British Telecom
 - BOL Bollard
 - CB Control Box
 - CL Cover Level
 - CTV Cable Television
 - EP Electric Pole
 - EH Fire Hydrant
 - GSV Gas Stop Valve
 - HT Height
 - HVC High Voltage Cable
 - IC Inspection Cover
 - IL Lamp Post
 - LP Man-Hole
 - MKR Marker
 - MW Monitoring Well
 - O/H Overhead
 - G Road Gully
 - PB Post Box
 - PC Pram Crossing
 - RNP Road Name Plate
 - RS Road Sign
 - S/A Sootaway
 - SV Stop Valve (Unidentified)
 - TB Telephone Box
 - TC Telecom
 - TH Trial Hole
 - TL Traffic Light
 - TP Telegraph Pole
 - UTL Unable to Lift
 - VP Vent pipe
 - WM Water Meter
 - WSV Water Stop Valve

- FENCES
- BWF Barbed Wire Fence
 - CBF Closed Board Fence
 - CP Concrete Post
 - CPF Chestnut Paling Fence
 - IRF Iron Railing Fence
 - PRF Post & Rail Fence
 - PWF Post & Wire Fence
 - SCF Security Fence
 - SP Steel Post
 - WMF Wire Mesh Fence
 - WPF Wood Panel Fence

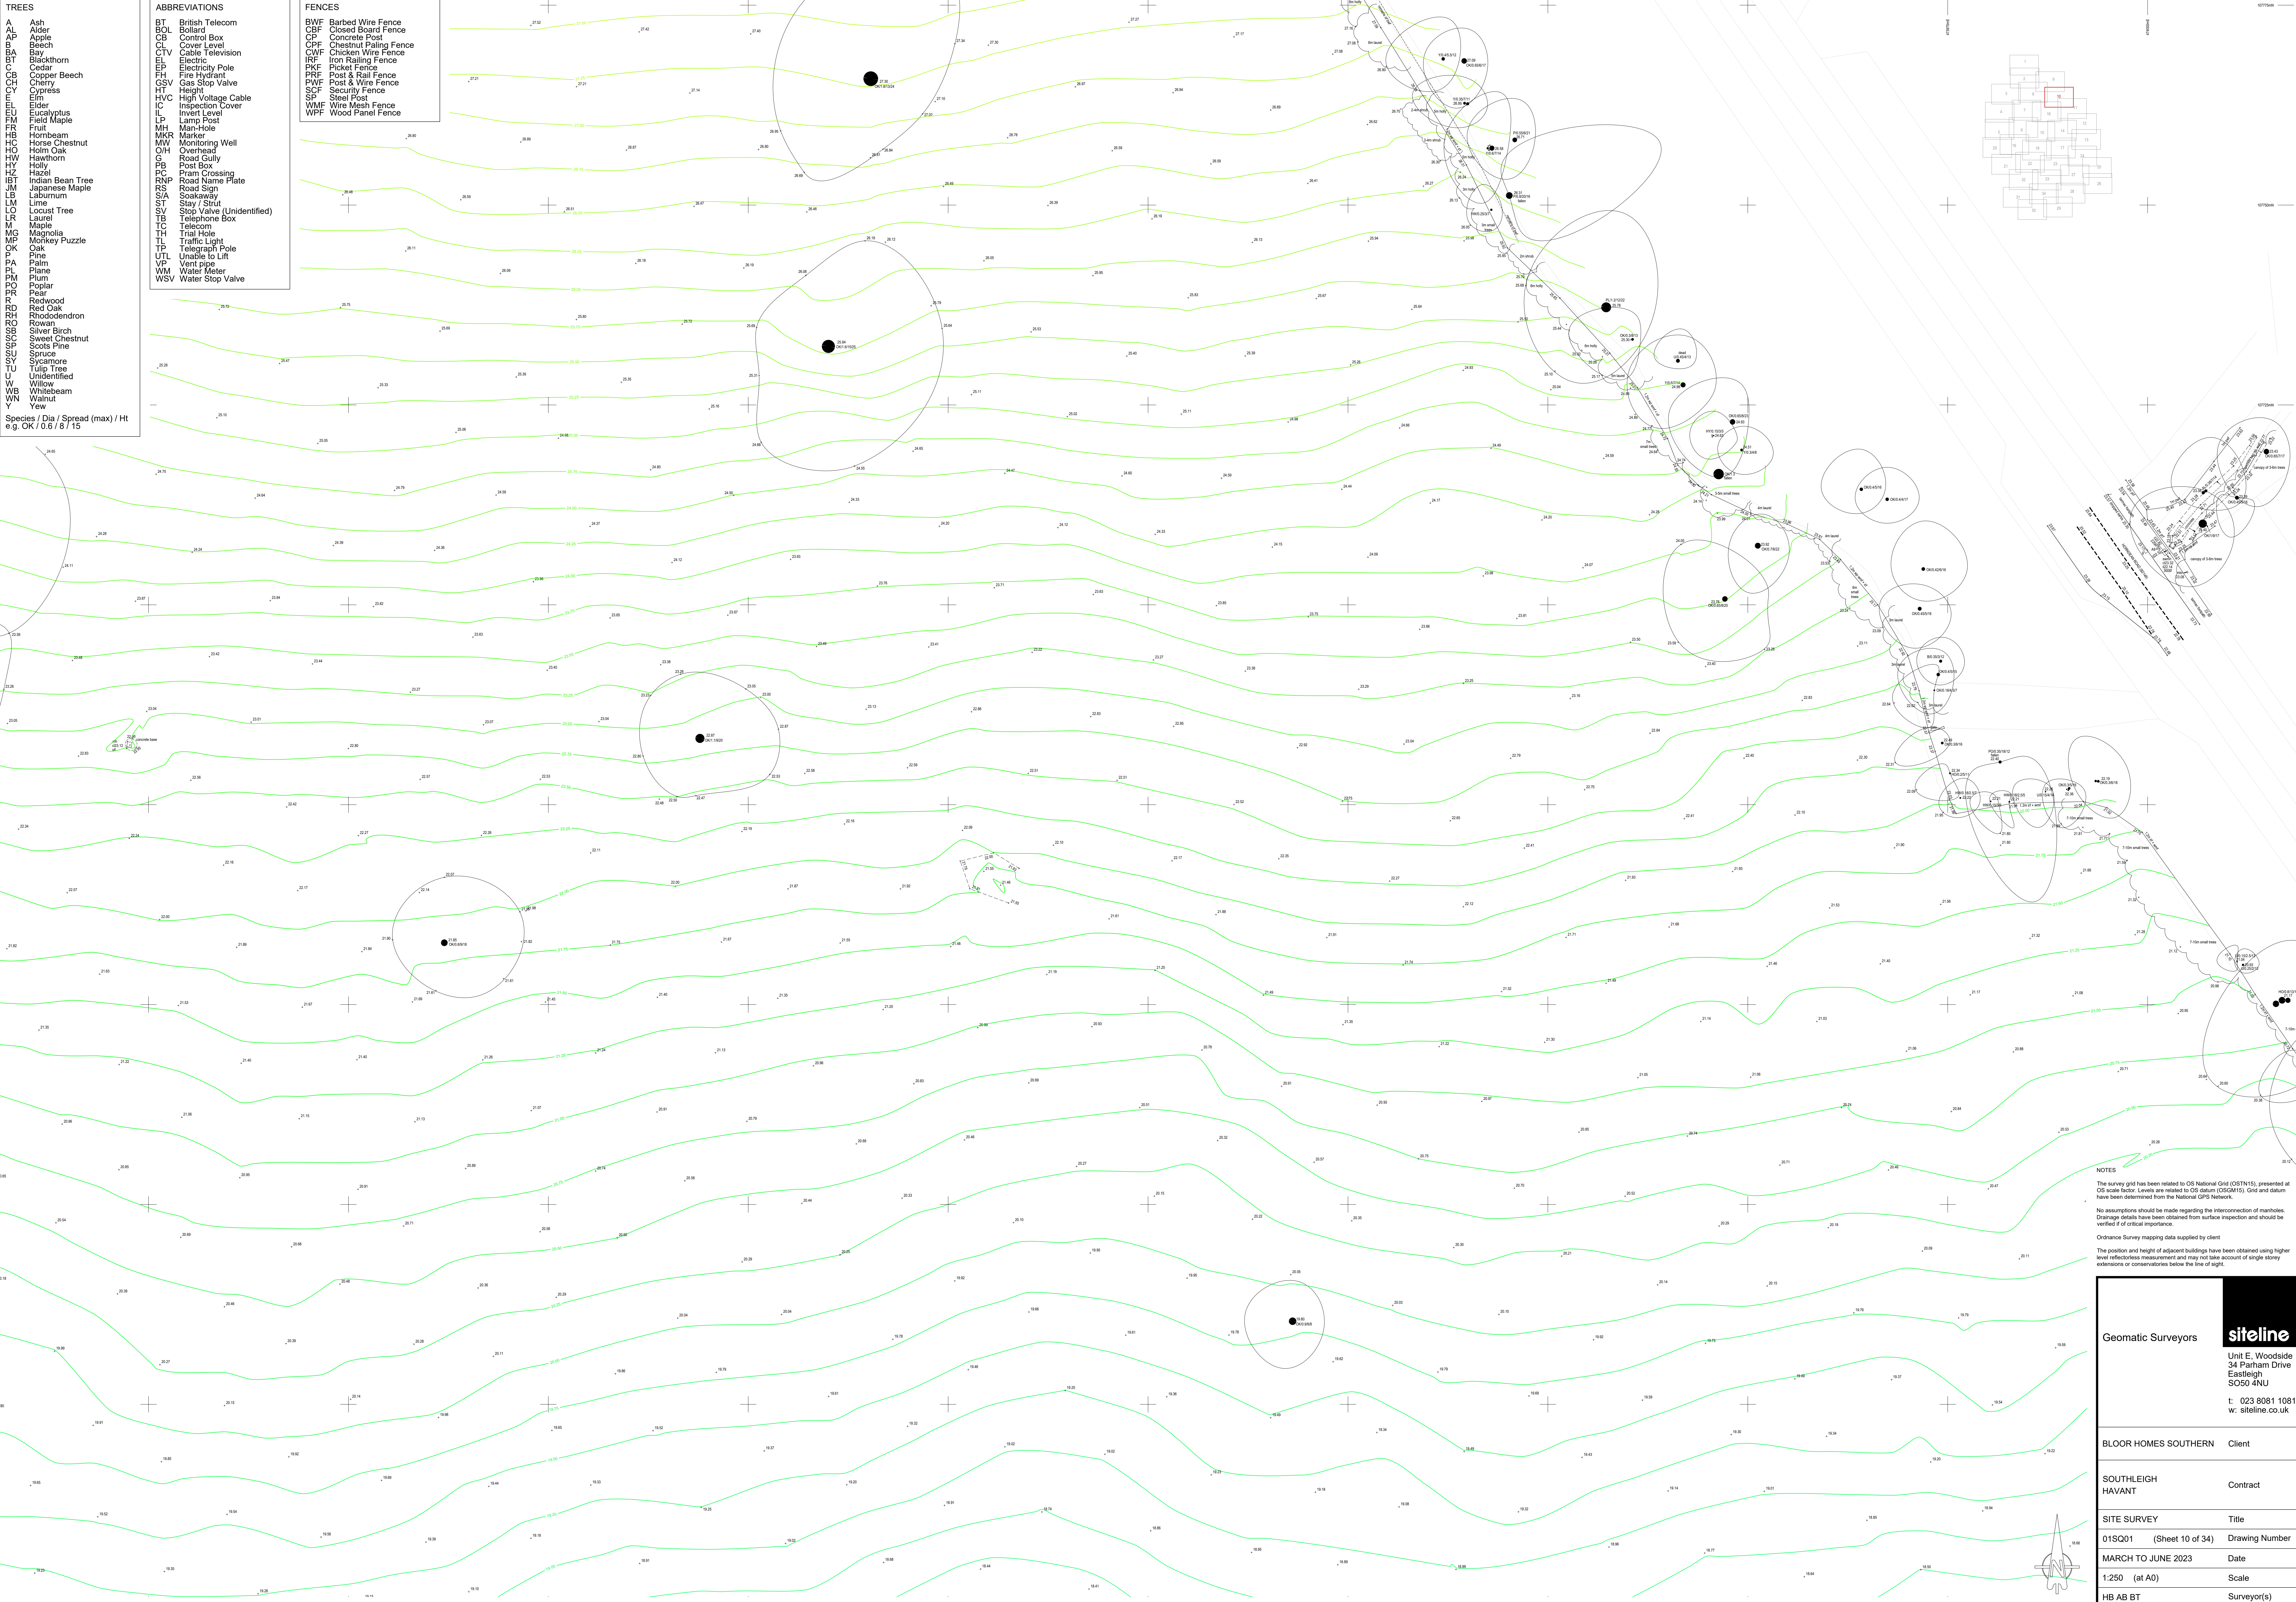

NOTES

The survey grid has been related to OS National Grid (OSN15), presented at OS scale factor. Levels are related to OS datum (OSGM15). Grids and datum have been determined from the National GPS Network.

No assumptions should be made regarding the interconnection of manholes. Drainage details have been obtained from surface inspection and should be verified if of critical importance.

Ordnance Survey mapping data supplied by client

The position and height of adjacent buildings have been obtained using higher level reflectorless measurement and may not take account of single storey extensions or conservatories below the line of sight.

Geomatic Surveyors

siteline

Unit E, Woodside
34 Parham Drive
Eastleigh
SO50 4NU

t: 023 8081 1081
w: siteline.co.uk

BLOOR HOMES SOUTHERN Client

SOUTHLEIGH HAVANT Contract


SITE SURVEY Title

01SQ01 (Sheet 10 of 34) Drawing Number

MARCH TO JUNE 2023 Date


1:250 (at A0) Scale

HB AB BT Surveyor(s)

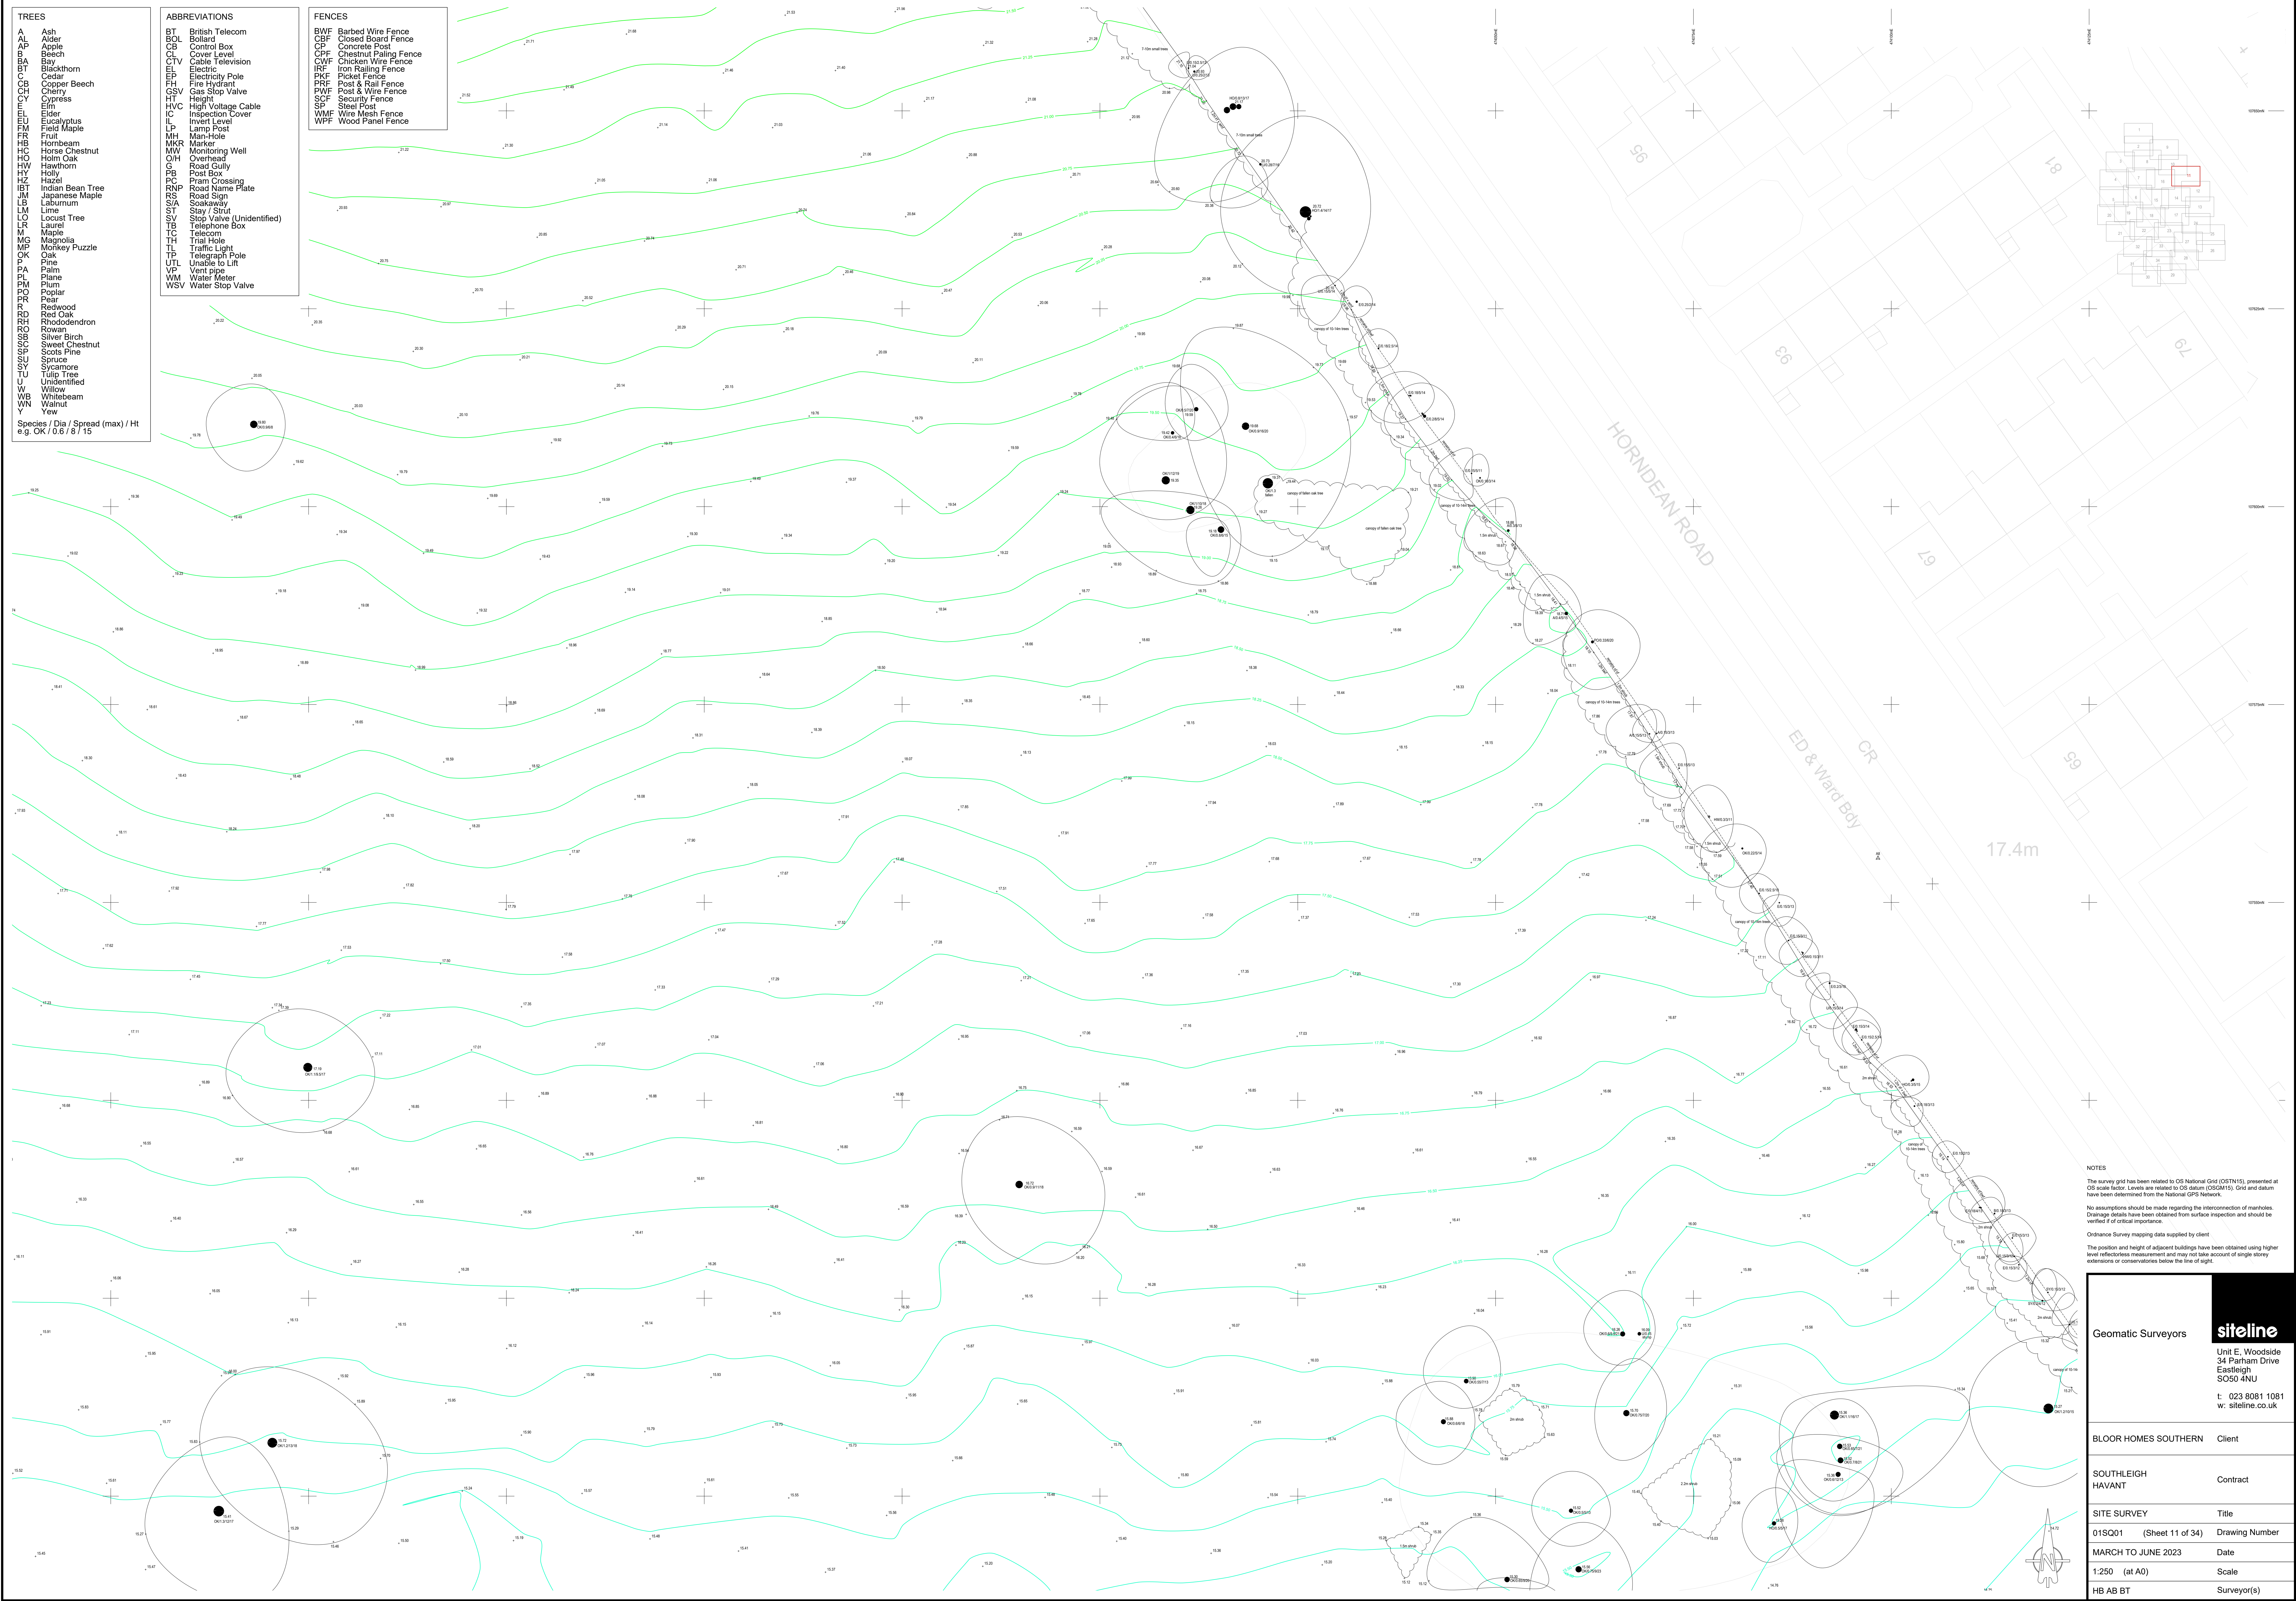

TREES	ABBREVIATIONS	FENCES
A Ash	BT British Telecom	BWF Barbed Wire Fence
AL Alder	BOL Bollard	CBF Closed Board Fence
AP Apple	CB Control Box	CP Concrete Post
B Beech	CL Cover Level	CPF Chestnut Paling Fence
BA Bay	CTV Cable Television	CWF Chicken Wire Fence
BB Blackthorn	EP Electric	IRF Iron Railing Fence
BC Birch	EL Electricity Pole	IRF Iron Railing Fence
CBH Copper Beech	EH Fire Hydrant	PRF Post & Rail Fence
CH Cherry	GSV Gas Stop Valve	PWF Post & Wire Fence
CY Cypress	HT Height	SCF Security Fence
EL Elder	HVC High Voltage Cable	SP Steel Post
EU Eucalyptus	IC Inspection Cover	WVF Wire Mesh Fence
FM Field Maple	L Lamp Post	WPF Wood Panel Fence
FR Fruit	MH Man-Hole	
HB Hornbeam	MKR Marker	
HC Horse Chestnut	MW Monitoring Well	
HO Horn Oak	O/H Overhead	
HW Hawthorn	G Road Gully	
HY Holly	PB Post Box	
HZ Hazel	PC Pram Crossing	
IBT Indian Bean Tree	RNP Road Name Plate	
JM Japanese Maple	RS Road Sign	
LA Laburnum	S/A Sooty	
LM Lime	SV Stop Valve (Unidentified)	
LO Locust Tree	TB Telephone Box	
LR Laurel	TC Telecom	
MG Maple	TH Trial Hole	
MP Monrovia	TL Traffic Light	
OK Oak	TP Telegraph Pole	
P Pine	UTL Unable to Lift	
PL Plane	VP Vent pipe	
PM Plum	WM Water Meter	
PO Poplar	WSV Water Stop Valve	
PR Pear		
RD Redwood		
RO Rhododendron		
SB Silver Birch		
SC Sweet Chestnut		
SP Scots Pine		
SR Sycamore		
TT Tulip Tree		
U Unidentified		
W Willow		
WB Whitebeam		
WN Walnut		
Y Yew		

Species / Dia / Spread (max) / Ht
e.g. OK / 0.6 / 8 / 15

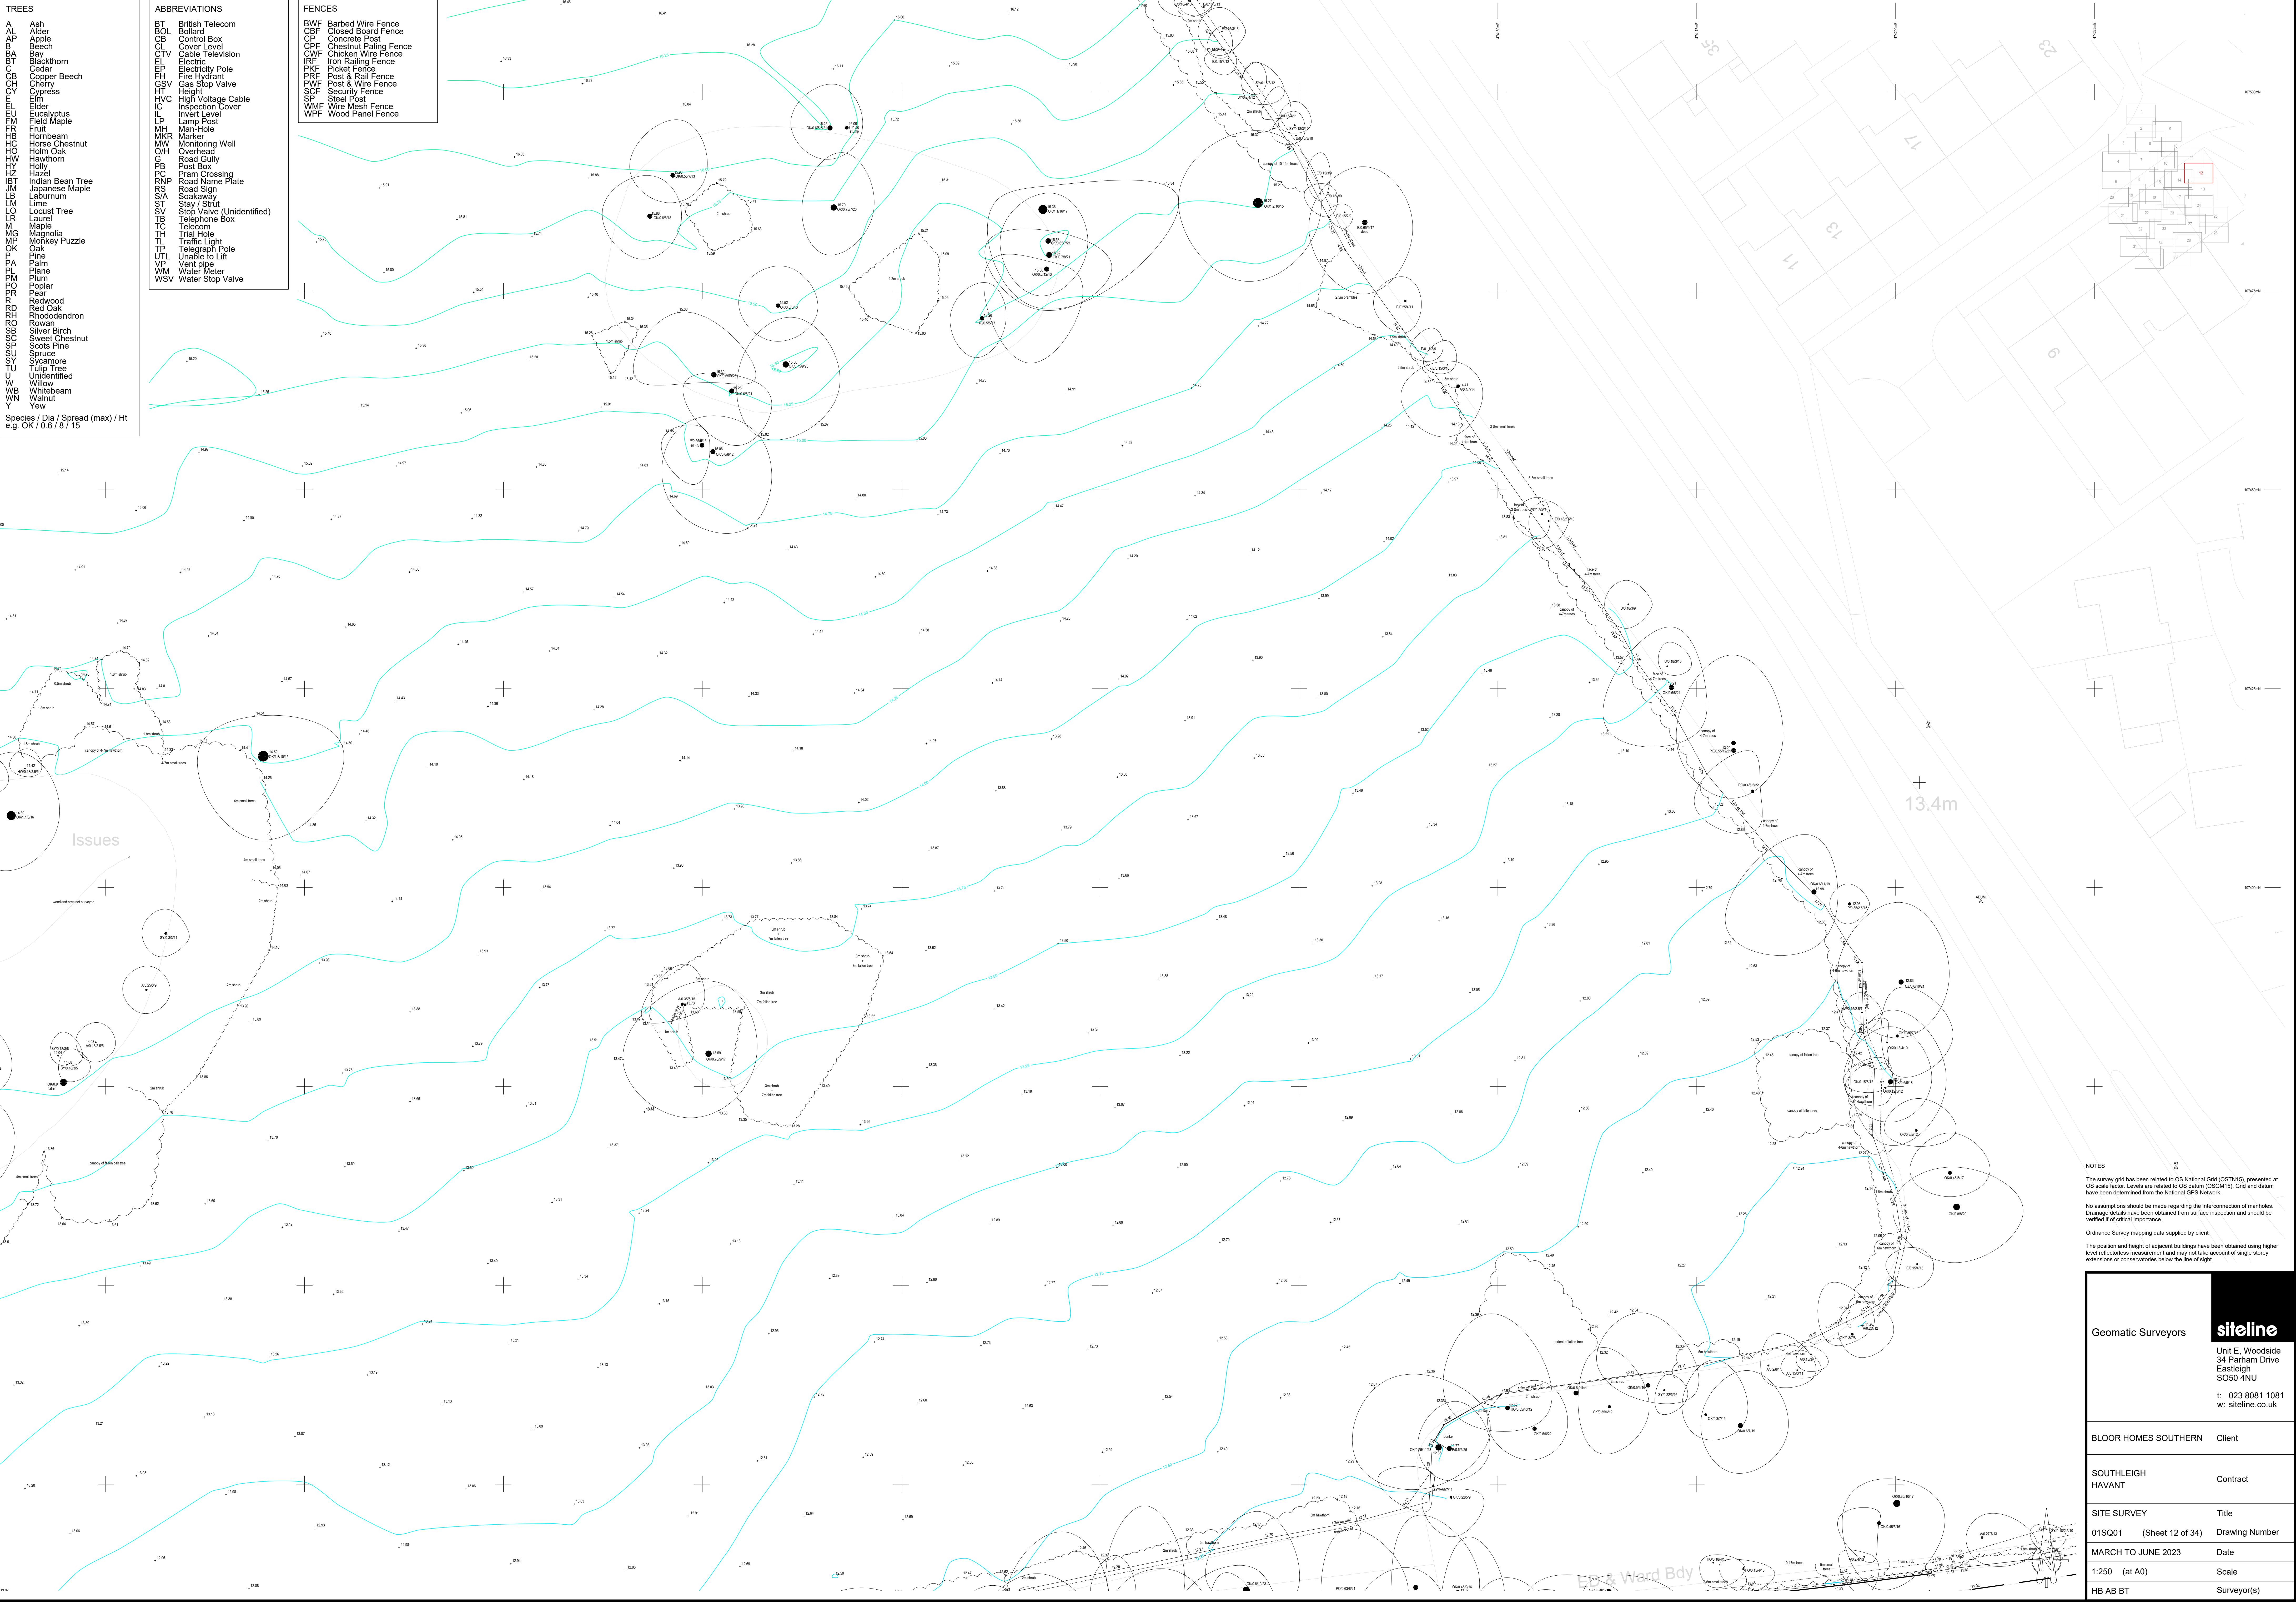

NOTES

The survey grid has been related to OS National Grid (OSTN15), presented at OS scale factor. Levels are related to OS datum (OSG15). Grid and datum have been determined from the National GPS Network.

No assumptions should be made regarding the interconnection of manholes. Drainage details have been obtained from surface inspection and should be verified if of critical importance.

Ordnance Survey mapping data supplied by client.

The position and height of adjacent buildings have been obtained using higher level reflectorless measurement and may not take account of single storey extensions or conservatories below the line of sight.

Geomatic Surveyors

siteline

Unit E, Woodside
34 Parham Drive
Eastleigh
SO50 4NU

t: 023 8081 1081
w: siteline.co.uk

BLOOR HOMES SOUTHERN	Client
SOUTHLEIGH HAVANT	Contract
SITE SURVEY	Title
01SQ01 (Sheet 12 of 34)	Drawing Number
MARCH TO JUNE 2023	Date
1:250 (at A0)	Scale
HB AB BT	Surveyor(s)

- TREES

A

AL

AP

B

BA

BB

BC

BD

BE

BF

BG

BH

BI

BJ

BK

BL

BM

BN

BO

BP

BQ

BR

BS

BT

BU

BV

BW

BY

Ash

Alder

Apple

Beech

Bay

Blackthorn

Cedar

Copper Beech

Cherry

Cypress

Elder

Eucalyptus

Field Maple

Fruit

Hornbeam

Horse Chestnut

Horn Oak

Hawthorn

Holly

Hazel

Indian Bean Tree

Japanese Maple

Laburnum

Lime

Locust Tree

Laurel

Maple

Magnolia

Monkey Puzzle

Oak

Pine

Palm

Plane

Plum

Podar

Pear

Redwood

Red Oak

Rhododendron

Rowan

Silver Birch

Sweet Chestnut

Scots Pine

Sycamore

Tulip Tree

Unidentified

Willow

Whitebeam

Walnut

Yew
- ABBREVIATIONS

BT

BOL

CB

CL

CTV

EP

EH

GSV

HT

HVC

IC

IL

LP

MH

MKR

MW

O/H

G

PB

PC

RNP

RS

S/S

SV

TB

TC

TH

TL

TP

UTL

WM

WSV

British Telecom

Bollard

Control Box

Cover Level

Cable Television

Electric Pole

Fire Hydrant

Gas Stop Valve

Height

High Voltage Cable

Inspection Cover

Invert Level

Lamp Post

Man-Hole

Marker

Monitoring Well

Overhead

Road Gully

Post Box

Pram Crossing

Road Name Plate

Road Sign

Soakaway

Stay / Strut

Stop Valve (Unidentified)

Telephone Box

Telecom

Trial Hole

Traffic Light

Telegraph Pole

Unable to Lift

Vent pipe

Water Meter

Water Stop Valve
- FENCES

BWF

CBF

CP

CPF

CWF

IRF

PKF

PRF

PWF

SCF

SP

WMF

WPF

Barbed Wire Fence

Closed Board Fence

Concrete Post

Chestnut Paling Fence

Chicken Wire Fence

Iron Railing Fence

Picket Fence

Post & Rail Fence

Post & Wire Fence

Security Fence


Steel Post

Wire Mesh Fence

Wood Panel Fence

Species / Dia / Spread (max) / Ht
e.g. Oak / 0.6 / 8 / 15



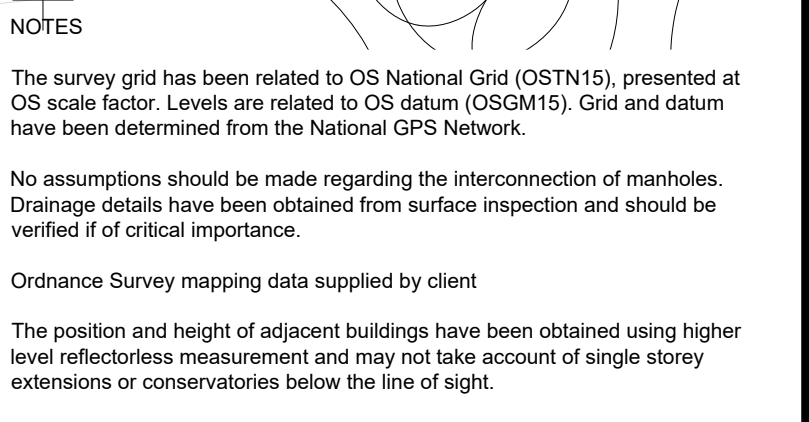

siteline
Unit E, Woodside
34 Parham Drive
Eastleigh
SO50 4NU
t: 023 8081 108
w: siteline.co.uk


SOUTHLEIGH Contract

MARCH TO JUNE 2023 Date

HR AB RT	Supervisor(s)
----------	---------------

TREES		ABBREVIATIONS		FENCES	
AL	Ash	BT	British Telecom	BWF	Barbed Wire Fence
AP	Apple	BOL	Bollard	CBF	Closed Board Fence
B	Beech	CB	Control Box	CP	Concrete Post
BA	Bay	CL	Cover Level	CPF	Chestnut Paling Fence
BT	Blackthorn	CTV	Cable Television	CWF	Chicken Wire Fence
CB	Cedar	EP	Electric Pole	IRF	Iron Railing Fence
CBH	Copper Beech	FH	Fire Hydrant	PKF	Picket Fence
CH	Cherry	GSV	Gas Stop Valve	PRF	Post & Rail Fence
CY	Cypress	HT	Height	PWF	Post & Wire Fence
EL	Elder	HVC	High Voltage Cable	SCF	Security Fence
EU	Eucalyptus	IC	Inspection Cover	SP	Steel Post
FM	Field Maple	L	Invert Level	WMF	Wire Mesh Fence
FR	Fruit	LP	Lamp Post	WPF	Wood Panel Fence
HB	Hornbeam	MH	Man-Hole		
HC	Horse Chestnut	MKR	Marker		
HO	Horn Oak	MW	Monitoring Well		
HW	Hawthorn	O/H	Overhead		
HY	Holly	G	Road Gully		
HZ	Hazel	PB	Post Box		
IBT	Indian Bean Tree	PC	Pram Crossing		
JM	Japanese Maple	RNP	Road Name Plate		
LM	Laburnum	RS	Road Sign		
LO	Lime	S/A	Soakaway		
LR	Laurel	SV	Stop Valve (Unidentified)		
M	Maple	TB	Telephone Box		
MG	Magnolia	TC	Telecom		
MP	Monkey Puzzle	TH	Trial Hole		
OK	Oak	TL	Traffic Light		
P	Palm	TP	Telegraph Pole		
PL	Plane	UTL	Unable to Lift		
PM	Plum	VP	Vent pipe		
PO	Poplar	WM	Water Meter		
PR	Pear	WSV	Water Stop Valve		
RD	Redwood				
RO	Red Oak				
SD	Rhododendron				
SB	Silver Birch				
SC	Sweet Chestnut				
SP	Scots Pine				
SU	Spruce				
TU	Tulip Tree				
U	Unidentified				
W	Willow				
WB	Whitebeam				
WN	Walnut				
Y	Yew				

Species / Dia / Spread (max) / Ht
e.g. OK / 0.6 / 8 / 15

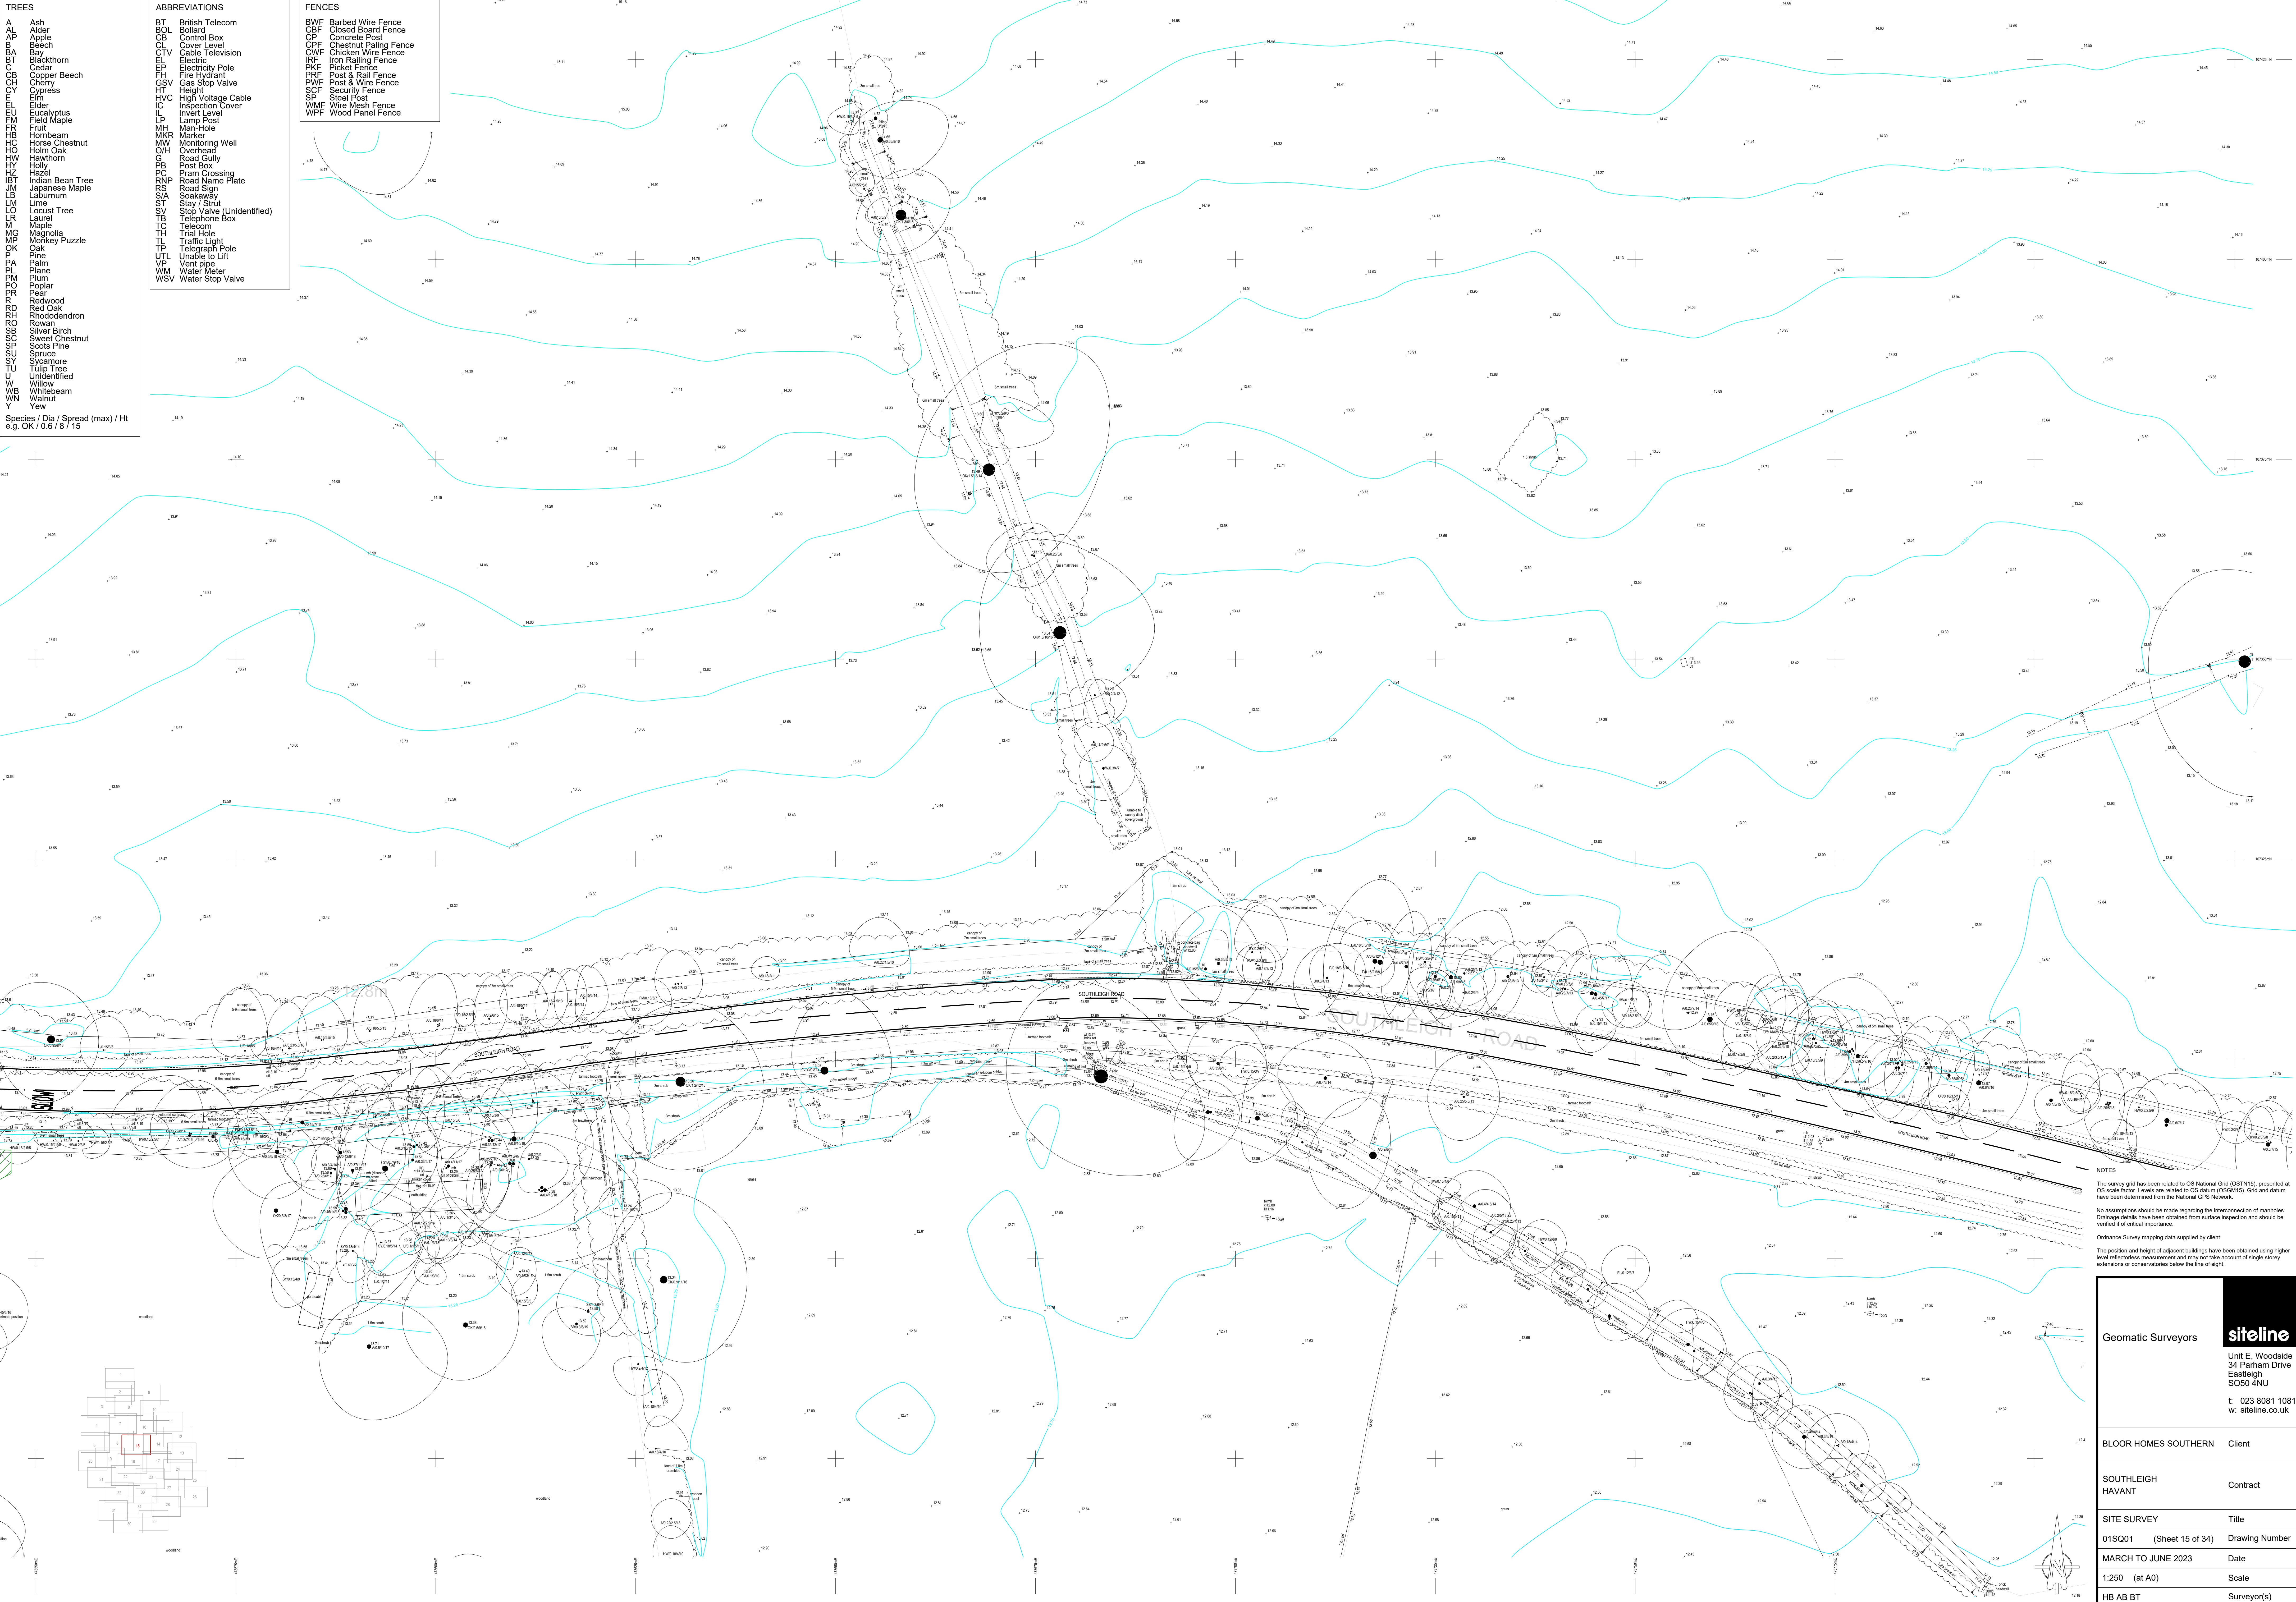

NOTES

The survey grid has been related to OS National Grid (OSTN15), presented at OS scale factor. Levels are related to OS datum (OSGD15). Grids and datum have been determined from the National GPS Network.

No assumptions should be made regarding the intersection of manholes. Drainage details have been obtained from surface inspection and should be verified if of critical importance.

Ordnance Survey mapping data supplied by client.

The position and height of adjacent buildings have been obtained using higher level reflectless measurement and may not take account of single storey extensions or conservatories below the line of sight.

Geomatic Surveyors

siteline

Unit E, Woodside
34 Parham Drive
Eastleigh
SO50 4NU

t: 023 8081 1081
w: siteline.co.uk

BLOOR HOMES SOUTHERN	Client
SOUTHLEIGH HAVANT	Contract
SITE SURVEY	Title
01SQ01 (Sheet 15 of 34)	Drawing Number
MARCH TO JUNE 2023	Date
1:250 (at A0)	Scale
HB AB BT	Surveyor(s)


- TREES

AL Ash
LB Alder
AP Apple
BS Beech
BA Bay
BT Blackthorn
CB Cedar
CBH Copper Beech
CO Cherry
CY Cypress
EIL Elder
ELM Elm
FR Fruit
HB Hornbeam
HC Horse Chestnut
HO Holm Oak
HW Hawthorn
HY Holly
HZ Hazel
IBT Indian Bean Tree
JM Japanese Maple
LS Laburnum
LM Lime
LO Locust Tree
LR Laurel
M Maple
MG Magnolia
MP Monkey Puzzle
OK Oak
P Pine
PL Plane
PM Plum
PO Poplar
PR Pear
R Redwood
RO Red Oak
RHO Rhododendron
RW Rowan
S Silver Birch
SC Sweet Chestnut
SP Scots Pine
SU Sycamore
T Tulip Tree
U Unidentified
W Willow
WB Whitebeam
WN Walnut
Y Yew
- ABBREVIATIONS

BT British Telecom
BOL Bollard
CB Control Box
CL Cover Level
CTV Cable Television
EP Electric Pole
FH Fire Hydrant
GSV Gas Stop Valve
HT Height
HVC High Voltage Cable
IC Inspection Cover
IL Lamp Post
LP Lamp Post
MH Man-Hole
MR Marker
MW Monitoring Well
O/H Overhead
G Road Gully
PB Post Box
PC Pram Crossing
RNP Road Name Plate
RS Road Sign
S/A Sockaway
ST Stay / Strut
SV Stop Valve (Unidentified)
TB Telephone Box
TC Telecom
TH Trial Hole
TL Traffic Light
TP Telegraph Pole
UTL Unable to Lift
VP Vent pipe
WM Water Meter
WSV Water Stop Valve
- FENCES

BWF Barbed Wire Fence
CBF Closed Board Fence
CP Concrete Post
CPF Chestnut Paling Fence
CWF Chicken Wire Fence
IRF Iron Railing Fence
PKF Picket Fence
PRF Post & Rail Fence
PWF Post & Wire Fence
SCF Security Fence
SF Steel Post
WMF Wire Mesh Fence
WPF Wood Panel Fence

Species / Dia / Spread (max) / Ht
e.g. OK / 0.6 / 8 / 15

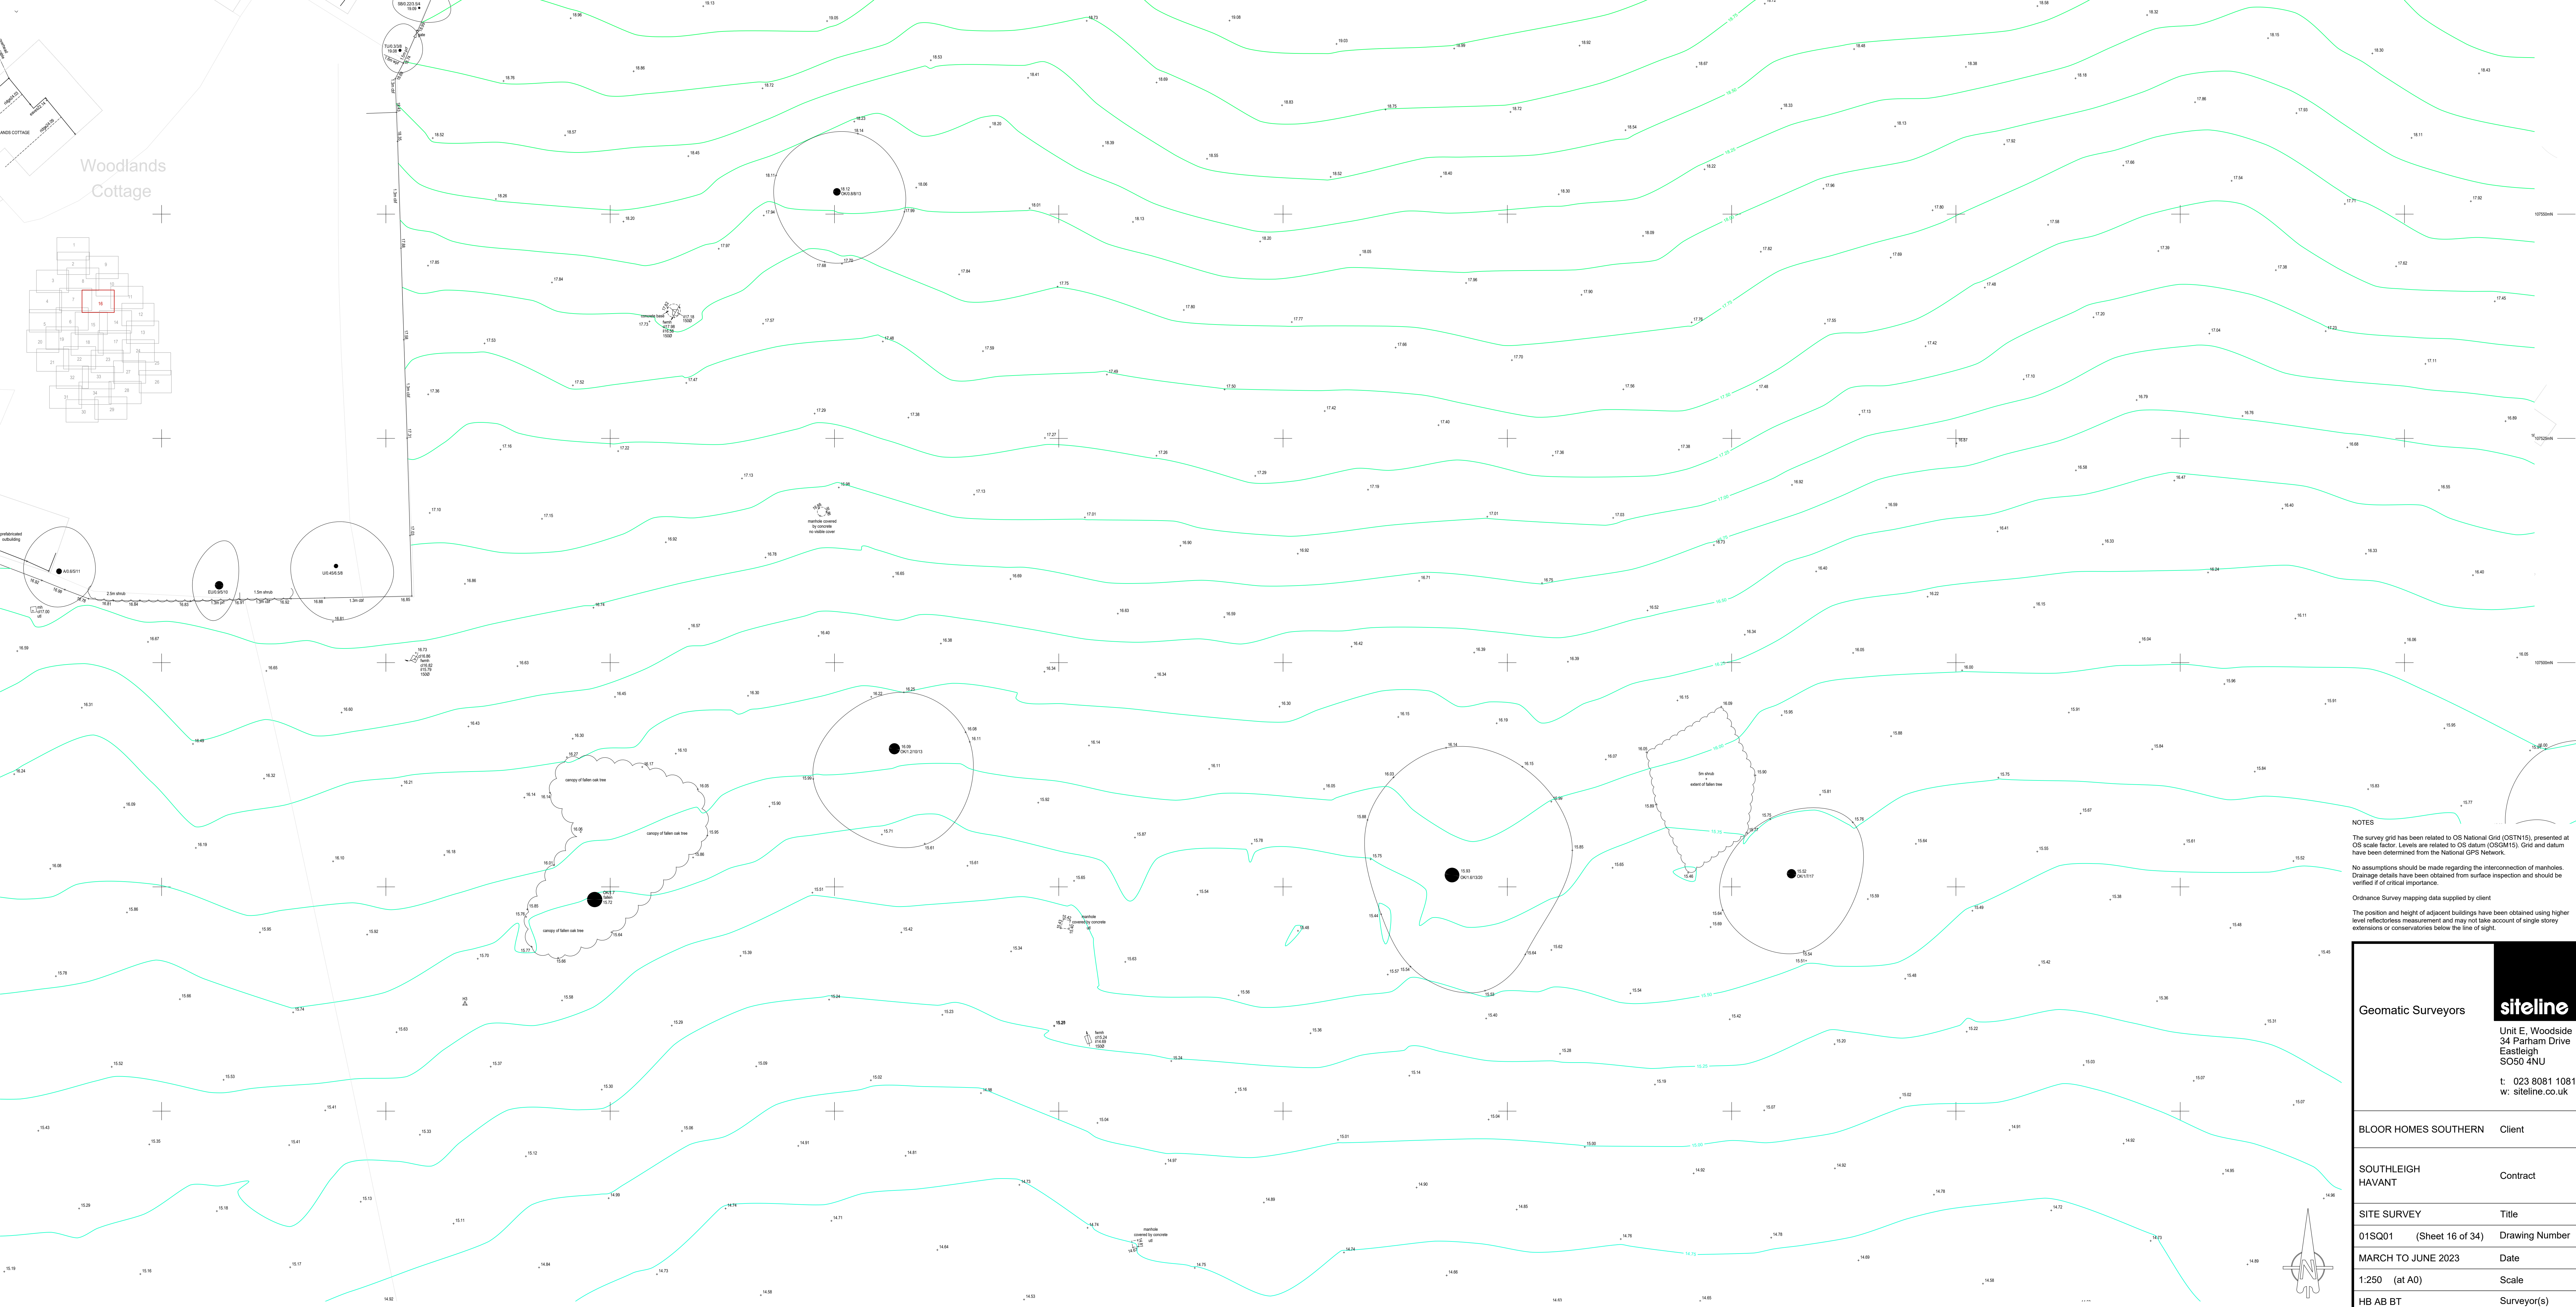

NOTES

The survey has been related to OS National Grid (OSN15), presented at OS scale factor. Levels are related to OS datum (OSGMS15). Grid and datum have been determined from the National GPS Network.

No assumptions should be made regarding the interconnection of manholes. Drainage details have been obtained from surface inspection and should be verified if of critical importance.

Ordnance Survey mapping data supplied by client.

The position and height of adjacent buildings have been obtained using higher level reflectorless measurement and may not take account of single storey extensions or conservatories below the line of sight.


Geomatic Surveyors		siteline	
		Unit E, Woodside 34 Parham Drive Eastleigh SO50 4NU	
		t: 023 8081 1081 w: siteline.co.uk	
BLOOR HOMES SOUTHERN		Client	
SOUTHLEIGH HAVANT		Contract	
SITE SURVEY		Title	
01SQ01 (Sheet 16 of 34)		Drawing Number	
MARCH TO JUNE 2023		Date	
1:250 (at A0)		Scale	
HB AB BT		Surveyor(s)	

- TREES
- AL Ash
 - LS Alder
 - AP Apple
 - BS Beech
 - BA Bay
 - BL Blackthorn
 - CB Cedar
 - CH Cherry
 - CO Cypress
 - CU Elm
 - EU Eucalyptus
 - FI Field Maple
 - FR Fruit
 - HB Hornbeam
 - HC Horse Chestnut
 - HO Horn Oak
 - HW Hawthorn
 - HY Holly
 - HZ Hazel
 - IBT Indian Bean Tree
 - JM Japanese Maple
 - LA Lime
 - LM Locust Tree
 - LO Laurel
 - LR Maple
 - M Magnolia
 - MP Monkey Puzzle
 - OK Oak
 - P Pine
 - PL Plane
 - PM Plum
 - PO Poplar
 - PR Pear
 - RD Redwood
 - RO Red Oak
 - RH Rhododendron
 - RS Rowan
 - SB Silver Birch
 - SC Sweet Chestnut
 - SP Scots Pine
 - SR Spruce
 - ST Sycamore
 - TU Tulip Tree
 - U Unidentified
 - W Willow
 - WB Whitebeam
 - WN Walnut
 - Y Yew

Species / Dia / Spread (max) / Ht
e.g. OK / 0.6 / 5 / 15

- ABBREVIATIONS
- BT British Telecom
 - BOL Bollard
 - CB Control Box
 - CL Cover Level
 - CTV Cable Television
 - EP Electric
 - EH Electricity Pole
 - FH Fire Hydrant
 - GSV Gas Stop Valve
 - HT Height
 - HVC High Voltage Cable
 - IC Inspection Cover
 - L Lamp Post
 - LP Man-Hole
 - MH Marker
 - MW Monitoring Well
 - O/H Overhead
 - G Road Gully
 - PB Post Box
 - PC Pram Crossing
 - RNP Road Name Plate
 - RS Road Sign
 - S/A Sootaway
 - SV Stop Valve (Unidentified)
 - ST Stay / Strut
 - TB Telephone Box
 - TC Telecom
 - TH Trial Hole
 - TL Traffic Light
 - TP Telegraph Pole
 - UTL Unable to Lift
 - VP Vent pipe
 - WM Water Meter
 - WSV Water Stop Valve

- FENCES
- BWF Barbed Wire Fence
 - CBF Closed Board Fence
 - CP Concrete Post
 - CPF Chestnut Paling Fence
 - CWF Chicken Wire Fence
 - IRF Iron Railing Fence
 - PKF Picket Fence
 - PRF Post & Rail Fence
 - PWF Post & Wire Fence
 - SCF Security Fence
 - SP Steel Post
 - WMF Wire Mesh Fence
 - WPF Wood Panel Fence

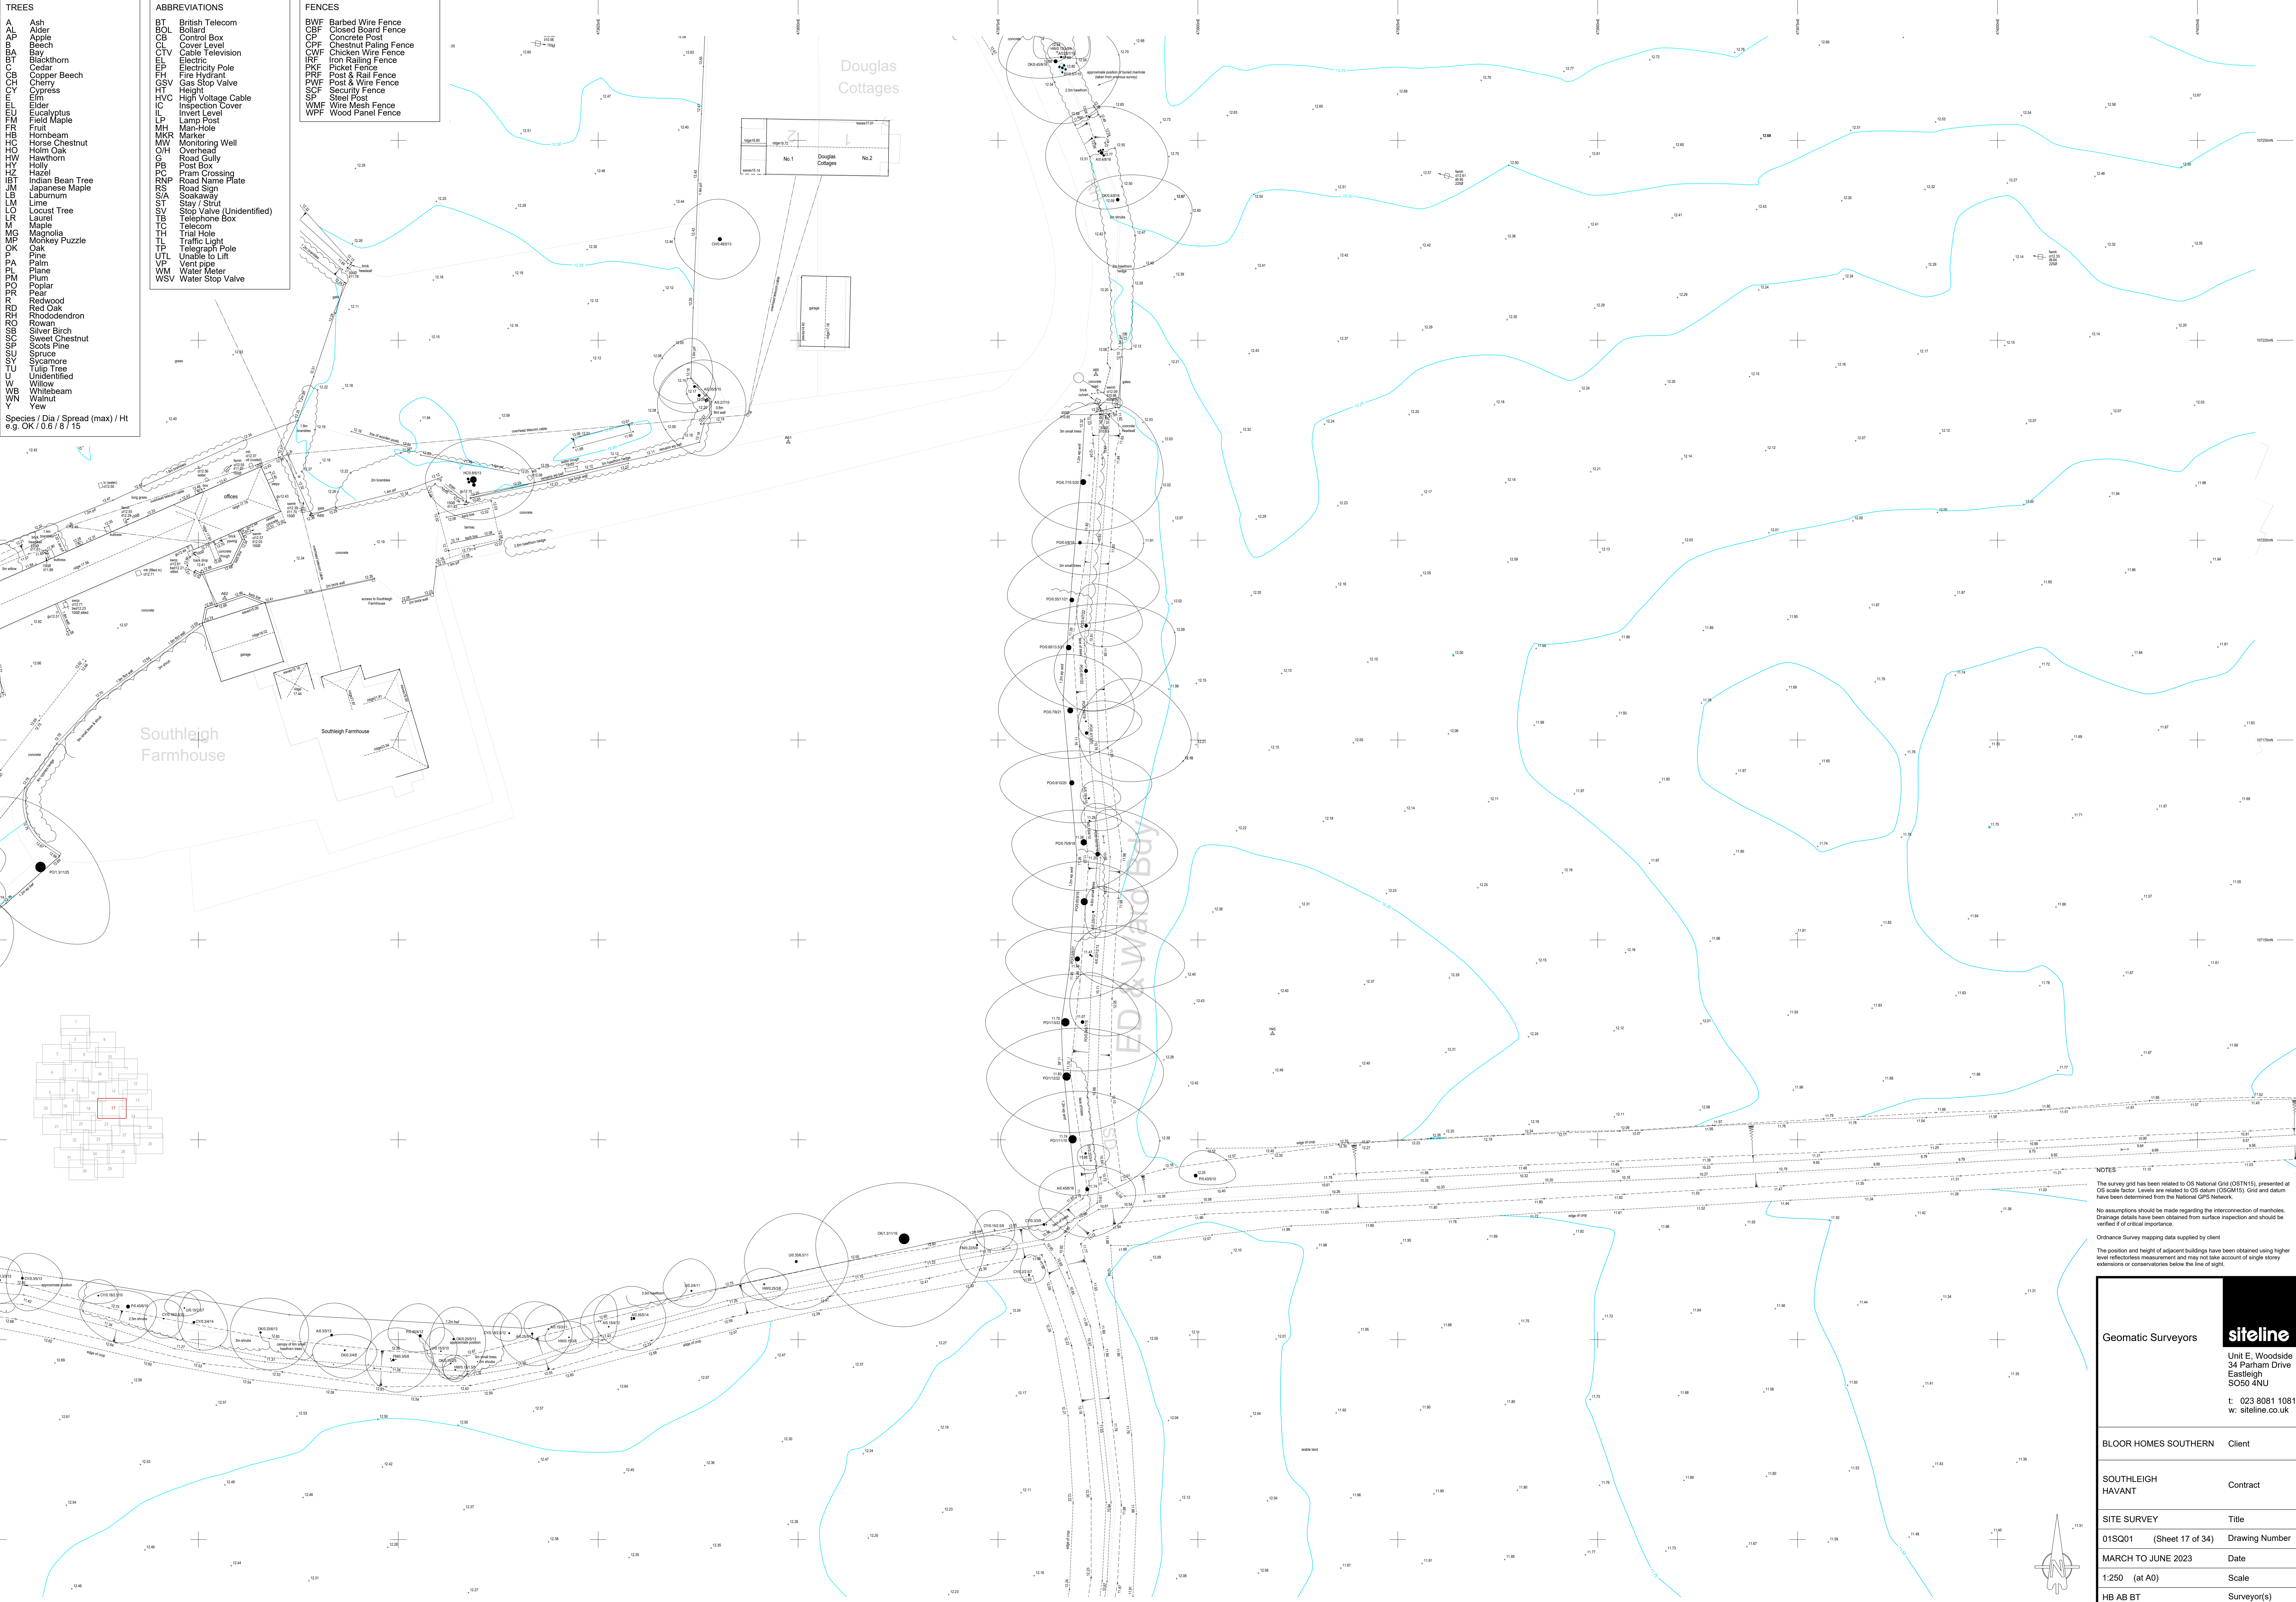

NOTES

The survey grid has been related to OS National Grid (OSTN15), presented at OS scale factor. Levels are related to OS datum (OSGD15). Grids and datum have been determined from the National GPS Network.

No assumptions should be made regarding the interconnection of manholes. Drainage details have been obtained from surface inspection and should be verified if of critical importance.

Ordnance Survey mapping data supplied by client

The position and height of adjacent buildings have been obtained using higher level reflectorless measurement and may not take account of single storey extensions or conservatories below the line of sight.

Geomatic Surveyors **siteline**
Unit E, Woodside
34 Parham Drive
Eastleigh
SO50 4NU
t: 023 8081 1081
w: siteline.co.uk

BLOOR HOMES SOUTHERN	Client
SOUTHLEIGH HAVANT	Contract
SITE SURVEY	Title
01SQ01 (Sheet 17 of 34)	Drawing Number
MARCH TO JUNE 2023	Date
1:250 (at A0)	Scale
HB AB BT	Surveyor(s)

TREES
A Ash
AL Alder
AP Apple
B Beech
BA Bay
BT Blackthorn
CB Cedar
CBH Copper Beech
CH Cherry
CY Cypress
E Elm
EL Electric Pole
FH Fire Hydrant
G Gas Stop Valve
HT Height
HVC High Voltage Cable
IC Inspection Cover
L Lamp Post
LP
MH Man-Hole
MR Marker
HC Horse Chestnut
HO Hornbeam
HW Hawthorn
H Holly
HZ Hazel
IBT Indian Bean Tree
JM Japanese Maple
LB Laburnum
LM Lime
L Locust Tree
LR Laurel
M Maple
MG Magnolia
MP Monkey Puzzle
OK Oak
P Pine
PL Plane
PM Plum
PO Poplar
PR Pear
R Redwood
RHO Rhododendron
S Silver Birch
SCS Sweet Chestnut
SP Scots Pine
Sycamore
TU Tulip Tree
U Underside
W Willow
WB Whitebeam
WN Walnut
Y Yew

Species / Dia / Spread (max) / Ht
e.g. OK 10.6 / 8 / 15

ABBREVIATIONS
BT British Telecom
BOL Bollard
CB Control Box
CL Cover Level
CTV Cable Television
EP Electric Pole
FH Fire Hydrant
G Gas Stop Valve
HT Height
HVC High Voltage Cable
IC Inspection Cover
L Lamp Post
LP
MH Man-Hole
MR Marker
MW Monitoring Well
O/H Overhead
G Road Gully
PB Post Box
PC Pram Crossing
RNP Road Name Plate
RS Road Sign
S/A Sootyway
SV Stop Valve (Unidentified)
TB Telephone Box
TC Telecom
TH Trial Hole
TL Traffic Light
TP Telegraph Pole
UTL Unable to Lift
VM Vent pipe
WM Water Meter
WSV Water Stop Valve

FENCES
BWF Barbed Wire Fence
CBF Closed Board Fence
CP Concrete Post
CPF Chestnut Paling Fence
IRF Iron Railing Fence
PKF Picket Fence
PRF Post & Rail Fence
PVF Post & Wire Fence
SCF Security Fence
SP Steel Post
WMF Wire Mesh Fence
WPF Wood Panel Fence




NOTES
The survey grid has been related to OS National Grid (OSTN15), presented at OS scale factor. Levels are related to OS datum (OSGD15). Grids and datum have been determined from the National GPS Network.
No assumptions should be made regarding the interconnection of manholes. Drainage details have been obtained from surface inspection and should be verified if of critical importance.
Ordnance Survey mapping data supplied by client.
The position and height of adjacent buildings have been obtained using higher level reflectorless measurement and may not take account of single storey extensions or conservatories below the line of sight.

Geomatic Surveyors		siteline Unit E, Woodside 34 Parham Drive Eastleigh SO50 4NU t: 023 8081 1081 w: siteline.co.uk	
BLOOR HOMES SOUTHERN		Client	
SOUTHLEIGH HAVANT		Contract	
SITE SURVEY		Title	
01SQ01 (Sheet 18 of 34)		Drawing Number	
MARCH TO JUNE 2023		Date	
1:250 (at A0)		Scale	
HB AB BT		Surveyor(s)	

TREES
A Ash
AL Alder
AP Apple
B Beech
BA Blackthorn
BT British Telecom
CB Control Box
CTV Cable Television
EP Electric
G Gas
GCV Gas Valve
HT Height
HVC High Voltage Cable
IC Inspection Cover
L Lamp
LP Lamp Post
FR Fruit
HB Hornbeam
HC Horse Chestnut
HO Horn Oak
HW Hawthorn
HY Holly
HZ Hazel
IBT Indian Bean Tree
JM Japanese Maple
LS Laburnum
LM Lime
LO Locust Tree
LR Laurel
M Maple
MG Magnolia
MP Monkey Puzzle
OK Oak
P Pine
PL Plane
PM Plum
PO Poplar
PR Pear
RD Redwood
RH Rhododendron
R Rowan
SB Silver Birch
SC Sweet Chestnut
SP Scots Pine
SU Sycamore
T Tulip Tree
U Underside
W Willow
WB Whitebeam
WN Walnut
Y Yew
Species / Dia / Spread (max) / Ht
e.g. OK 10.6 / 8 / 15

ABBREVIATIONS
BT British Telecom
BOL Bollard
CB Control Box
CL Cover Level
CTV Cable Television
EP Electric
G Gas
GCV Gas Valve
HT Height
HVC High Voltage Cable
IC Inspection Cover
L Lamp
LP Lamp Post
FR Fruit
HB Hornbeam
HC Horse Chestnut
HO Horn Oak
HW Hawthorn
HY Holly
HZ Hazel
IBT Indian Bean Tree
JM Japanese Maple
LS Laburnum
LM Lime
LO Locust Tree
LR Laurel
M Maple
MG Magnolia
MP Monkey Puzzle
OK Oak
P Pine
PL Plane
PM Plum
PO Poplar
PR Pear
RD Redwood
RH Rhododendron
R Rowan
SB Silver Birch
SC Sweet Chestnut
SP Scots Pine
SU Sycamore
T Tulip Tree
U Underside
W Willow
WB Whitebeam
WN Walnut
Y Yew

FENCES
BWF Barbed Wire Fence
CBF Closed Board Fence
CP Concrete Post
CPF Chestnut Paling Fence
CWF Chicken Wire Fence
IRF Iron Railing Fence
PF Post & Rail Fence
PWF Post & Wire Fence
SCF Security Fence
SP Steel Post
WVF Wire Mesh Fence
WPF Wood Panel Fence

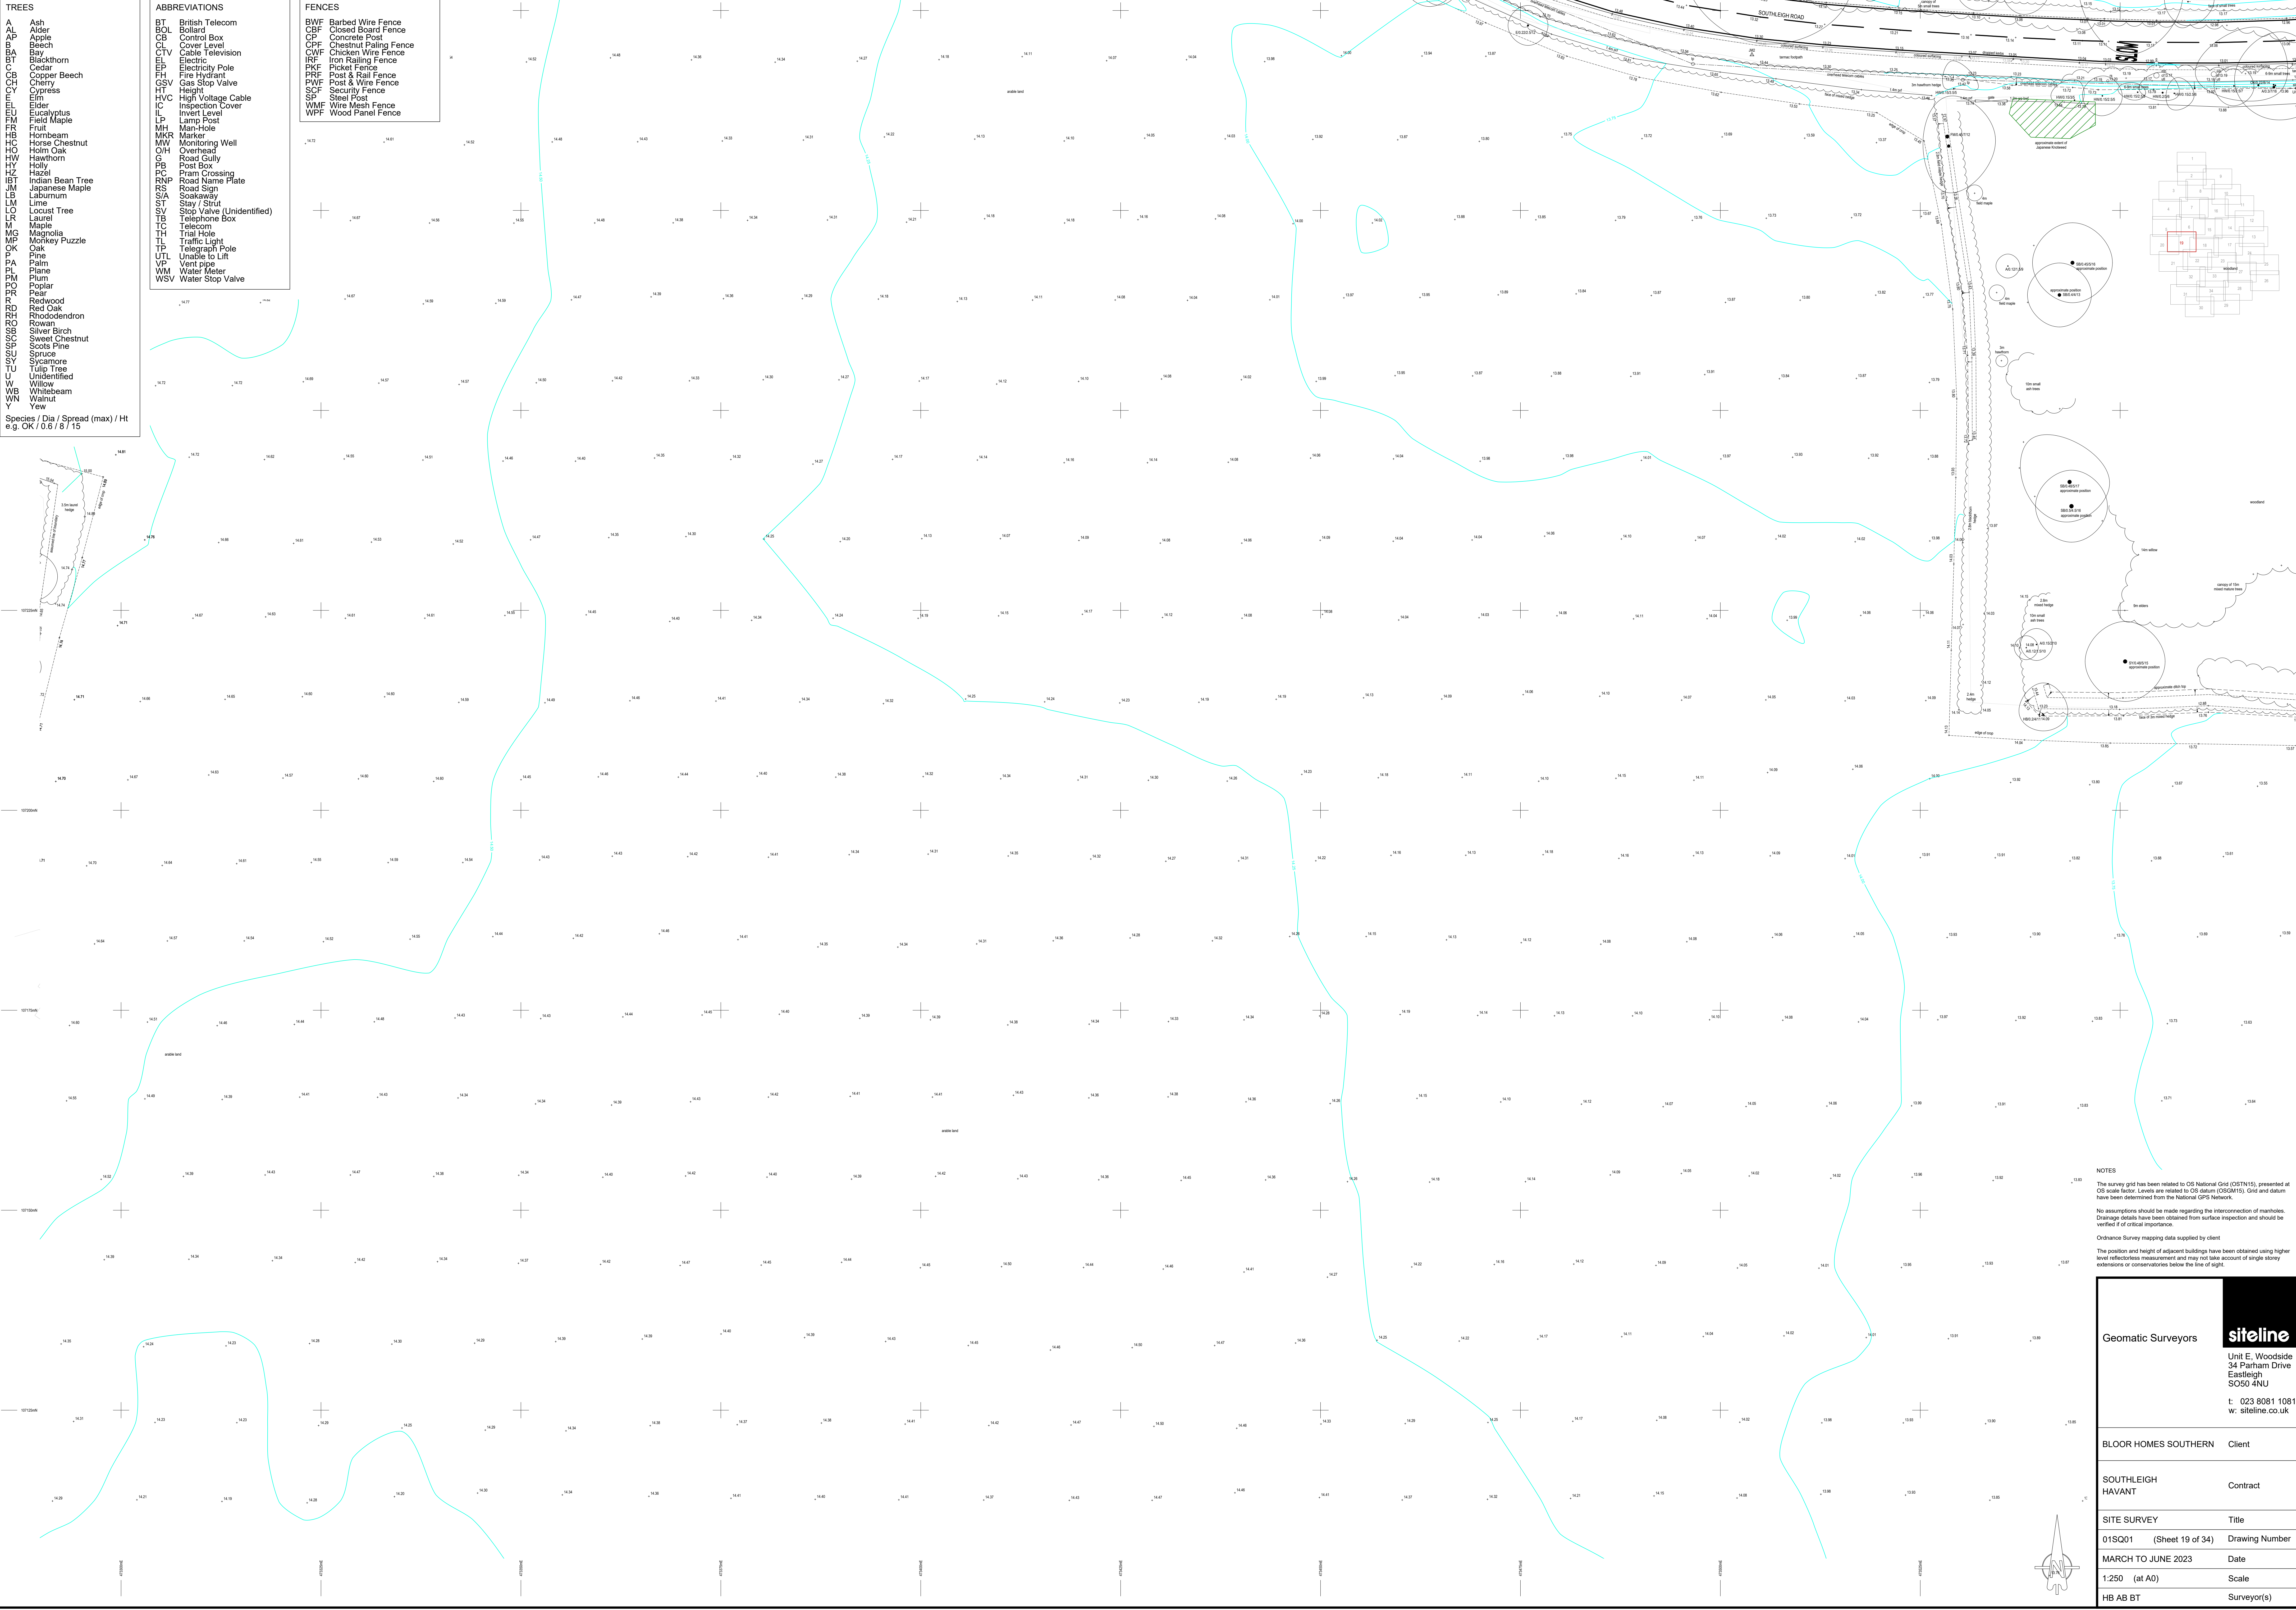

NOTES

The survey grid has been related to OS National Grid (OSN15), presented at OS scale factor. Levels are related to OS datum (OSGM15). Grids and datum have been determined from the National GPS Network.

No assumptions should be made regarding the interconnection of manholes. Drainage details have been obtained from surface inspection and should be verified if of critical importance.


Ordnance Survey mapping data supplied by client.

The position and height of adjacent buildings have been obtained using higher level reflectorless measurement and may not take account of single storey extensions or conservatories below the line of sight.

Geomatic Surveyors

siteline
Unit E, Woodside
34 Parham Drive
Eastleigh
SO50 4NU
t: 023 8081 1081
w: siteline.co.uk

BLOOR HOMES SOUTHERN	Client
SOUTHLEIGH HAVANT	Contract
SITE SURVEY	Title
01SQ01 (Sheet 19 of 34)	Drawing Number
MARCH TO JUNE 2023	Date
1:250 (at A0)	Scale
HB AB BT	Surveyor(s)

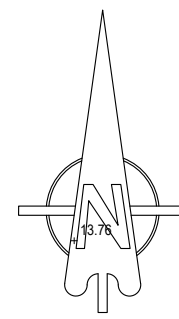

- TREES

A

AL

B

BA

BB

BC

BD

BE

BF

BG

BH

BI

BJ

BK

BL

BM

BN

BO

BP

BQ

BR

BS

BT

BU

BV

BW

BY

Ash

Alder

Apple

Beech

Blackthorn

Cedar

Copper Beech

Cherry

Cypress

Elm

Elder

Eucalyptus

Field Maple

Fruit

Hornbeam

Horse Chestnut

Horn Oak

Hawthorn

Holly

Hazel

IBT

Indian Bean Tree

JM

Japanese Maple

LS

Laburnum

LM

Lime

LO

Locust Tree

LR

Laurel

M

Maple

MG

Magnolia

MP

Monkey Puzzle

OK

Oak

PA

Palm

PL

Plane

PM

Plum

PO

Poplar

PR

Pear

Redwood

Red Oak

RH

Rhododendron

Rowan

SB

Silver Birch

SC

Sweet Chestnut

SP

Scots Pine

SR

Spruce

SY

Sycamore

TU

Tulip Tree

U

Unidentified

W

Willow

WB

Whitebeam

WN

Walnut

Y

Yew
- Species / Dia / Spread (max) / Ht
e.g. OK 1.0 / 8 / 15

- ABBREVIATIONS
- BT

BOL

CB

CL

CTV

EP

FH

GSV

HT

HVC

IC

L

LP

MH

MKR

MW

O/H

G

PB

PC

RNP

RS

S/A

SV

ST

TB

M

TH

TL

TP

UTL

VP

WM

WSV
- British Telecom

Bollard

Control Box

Cover Level

Cable Television

Electric

Electricity Pole

Fire Hydrant

Gas Stop Valve

Height

High Voltage Cable

Inspection Cover

Invert Level

Lamp Post

Man-Hole

Marker

Monitoring Well

Overhead

Road Gully

Post Box

Pram Crossing

Road Name Plate

Road Sign

Soakaway

Stay / Strut

Stop Valve (Unidentified)

Telephone Box

Telecom

Trial Hole

Traffic Light

Telegraph Pole

Unable to Lift

Vent pipe

Water Meter

Water Stop Valve

- FENCES
- BWF

CBF

CP

CPF

CWF

IRF

PKF

PRF

PWF

SCF

SF

WMF

WPF
- Barbed Wire Fence

Closed Board Fence

Concrete Post

Chestnut Paling Fence

Chicken Wire Fence

Iron Railing Fence

Picket Fence

Post & Rail Fence

Post & Wire Fence

Security Fence

Steel Post

Wire Mesh Fence

Wood Panel Fence



NOTES

The survey grid has been related to OS National Grid (OSTN15), presented at OS scale factor. Levels are related to OS datum (OSGD15). Grids and datum have been determined from the National GPS Network.

No assumptions should be made regarding the interconnection of manholes. Drainage details have been obtained from surface inspection and should be verified if of critical importance.

Ordnance Survey mapping data supplied by client.

The position and height of adjacent buildings have been obtained using higher level reflectorless measurement and may not take account of single storey extensions or conservatories below the line of sight.



Geomatic Surveyors		siteline Unit E, Woodside 34 Parham Drive Eastleigh SO50 4NU t: 023 8081 1081 w: siteline.co.uk	
BLOOR HOMES SOUTHERN		Client	
SOUTHLEIGH HAVANT		Contract	
SITE SURVEY		Title	
01SQ01	(Sheet 20 of 34)	Drawing Number	
MARCH TO JUNE 2023		Date	
1:250 (at A0)		Scale	
HB AB BT		Surveyor(s)	

- TREES
- A Ash
 - AL Alder
 - AP Apple
 - B Beech
 - BA Bay
 - BT Blackthorn
 - CB Cedar
 - CH Cherry
 - CY Cypress
 - EL Elder
 - EU Eucalyptus
 - FM Field Maple
 - FR Fruit
 - HG Hornbeam
 - HC Horse Chestnut
 - HO Horn Oak
 - HW Hawthorn
 - HY Holly
 - HZ Hazel
 - IBT Indian Bean Tree
 - JM Japanese Maple
 - LS Laburnum
 - LM Lime
 - LO Locust Tree
 - LR Laurel
 - M Maple
 - MG Magnolia
 - MP Monkey Puzzle
 - OK Oak
 - P Palm
 - PL Plane
 - PM Plum
 - PO Poplar
 - PR Pear
 - RD Redwood
 - RO Red Oak
 - RH Rhododendron
 - SB Silver Birch
 - SC Sweet Chestnut
 - SP Scots Pine
 - SR Spruce
 - SU Sycamore
 - TU Tulip Tree
 - U Unidentified
 - W Willow
 - WB Whitebeam
 - WN Walnut
 - Y Yew

Species / Dia / Spread (max) / Ht
e.g. OK 10.6 / 8 / 15

- ABBREVIATIONS
- BT British Telecom
 - BOL Bollard
 - CB Control Box
 - CL Cover Level
 - CTV Cable Television
 - EP Electric Pole
 - FH Fire Hydrant
 - GSV Gas Stop Valve
 - HT Height
 - HVC High Voltage Cable
 - IC Inspection Cover
 - IL Invert Level
 - LP Lamp Post
 - MH Man-Hole
 - MKR Marker
 - MW Monitoring Well
 - O/H Overhead
 - G Road Gully
 - PB Post Box
 - PC Pram Crossing
 - RNP Road Name Plate
 - RS Road Sign
 - S/A Sootaway
 - SV Stop Valve (Unidentified)
 - TB Telephone Box
 - TC Telecom
 - TH Trial Hole
 - TL Traffic Light
 - TP Telegraph Pole
 - UTL Unable to Lift
 - VP Vent pipe
 - WM Water Meter
 - WSV Water Stop Valve

- FENCES
- BWF Barbed Wire Fence
 - CBF Closed Board Fence
 - CP Concrete Post
 - CPF Chestnut Paling Fence
 - CWF Chicken Wire Fence
 - IRF Iron Railing Fence
 - PRF Post & Rail Fence
 - PWF Post & Wire Fence
 - SCF Security Fence
 - SP Steel Post
 - WMF Wire Mesh Fence
 - WPF Wood Panel Fence

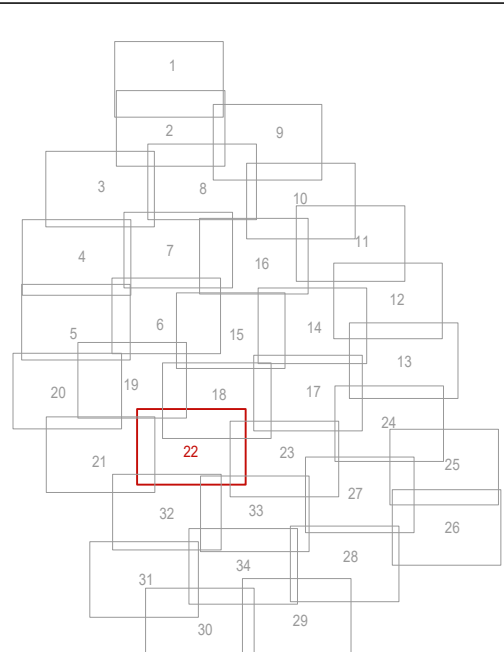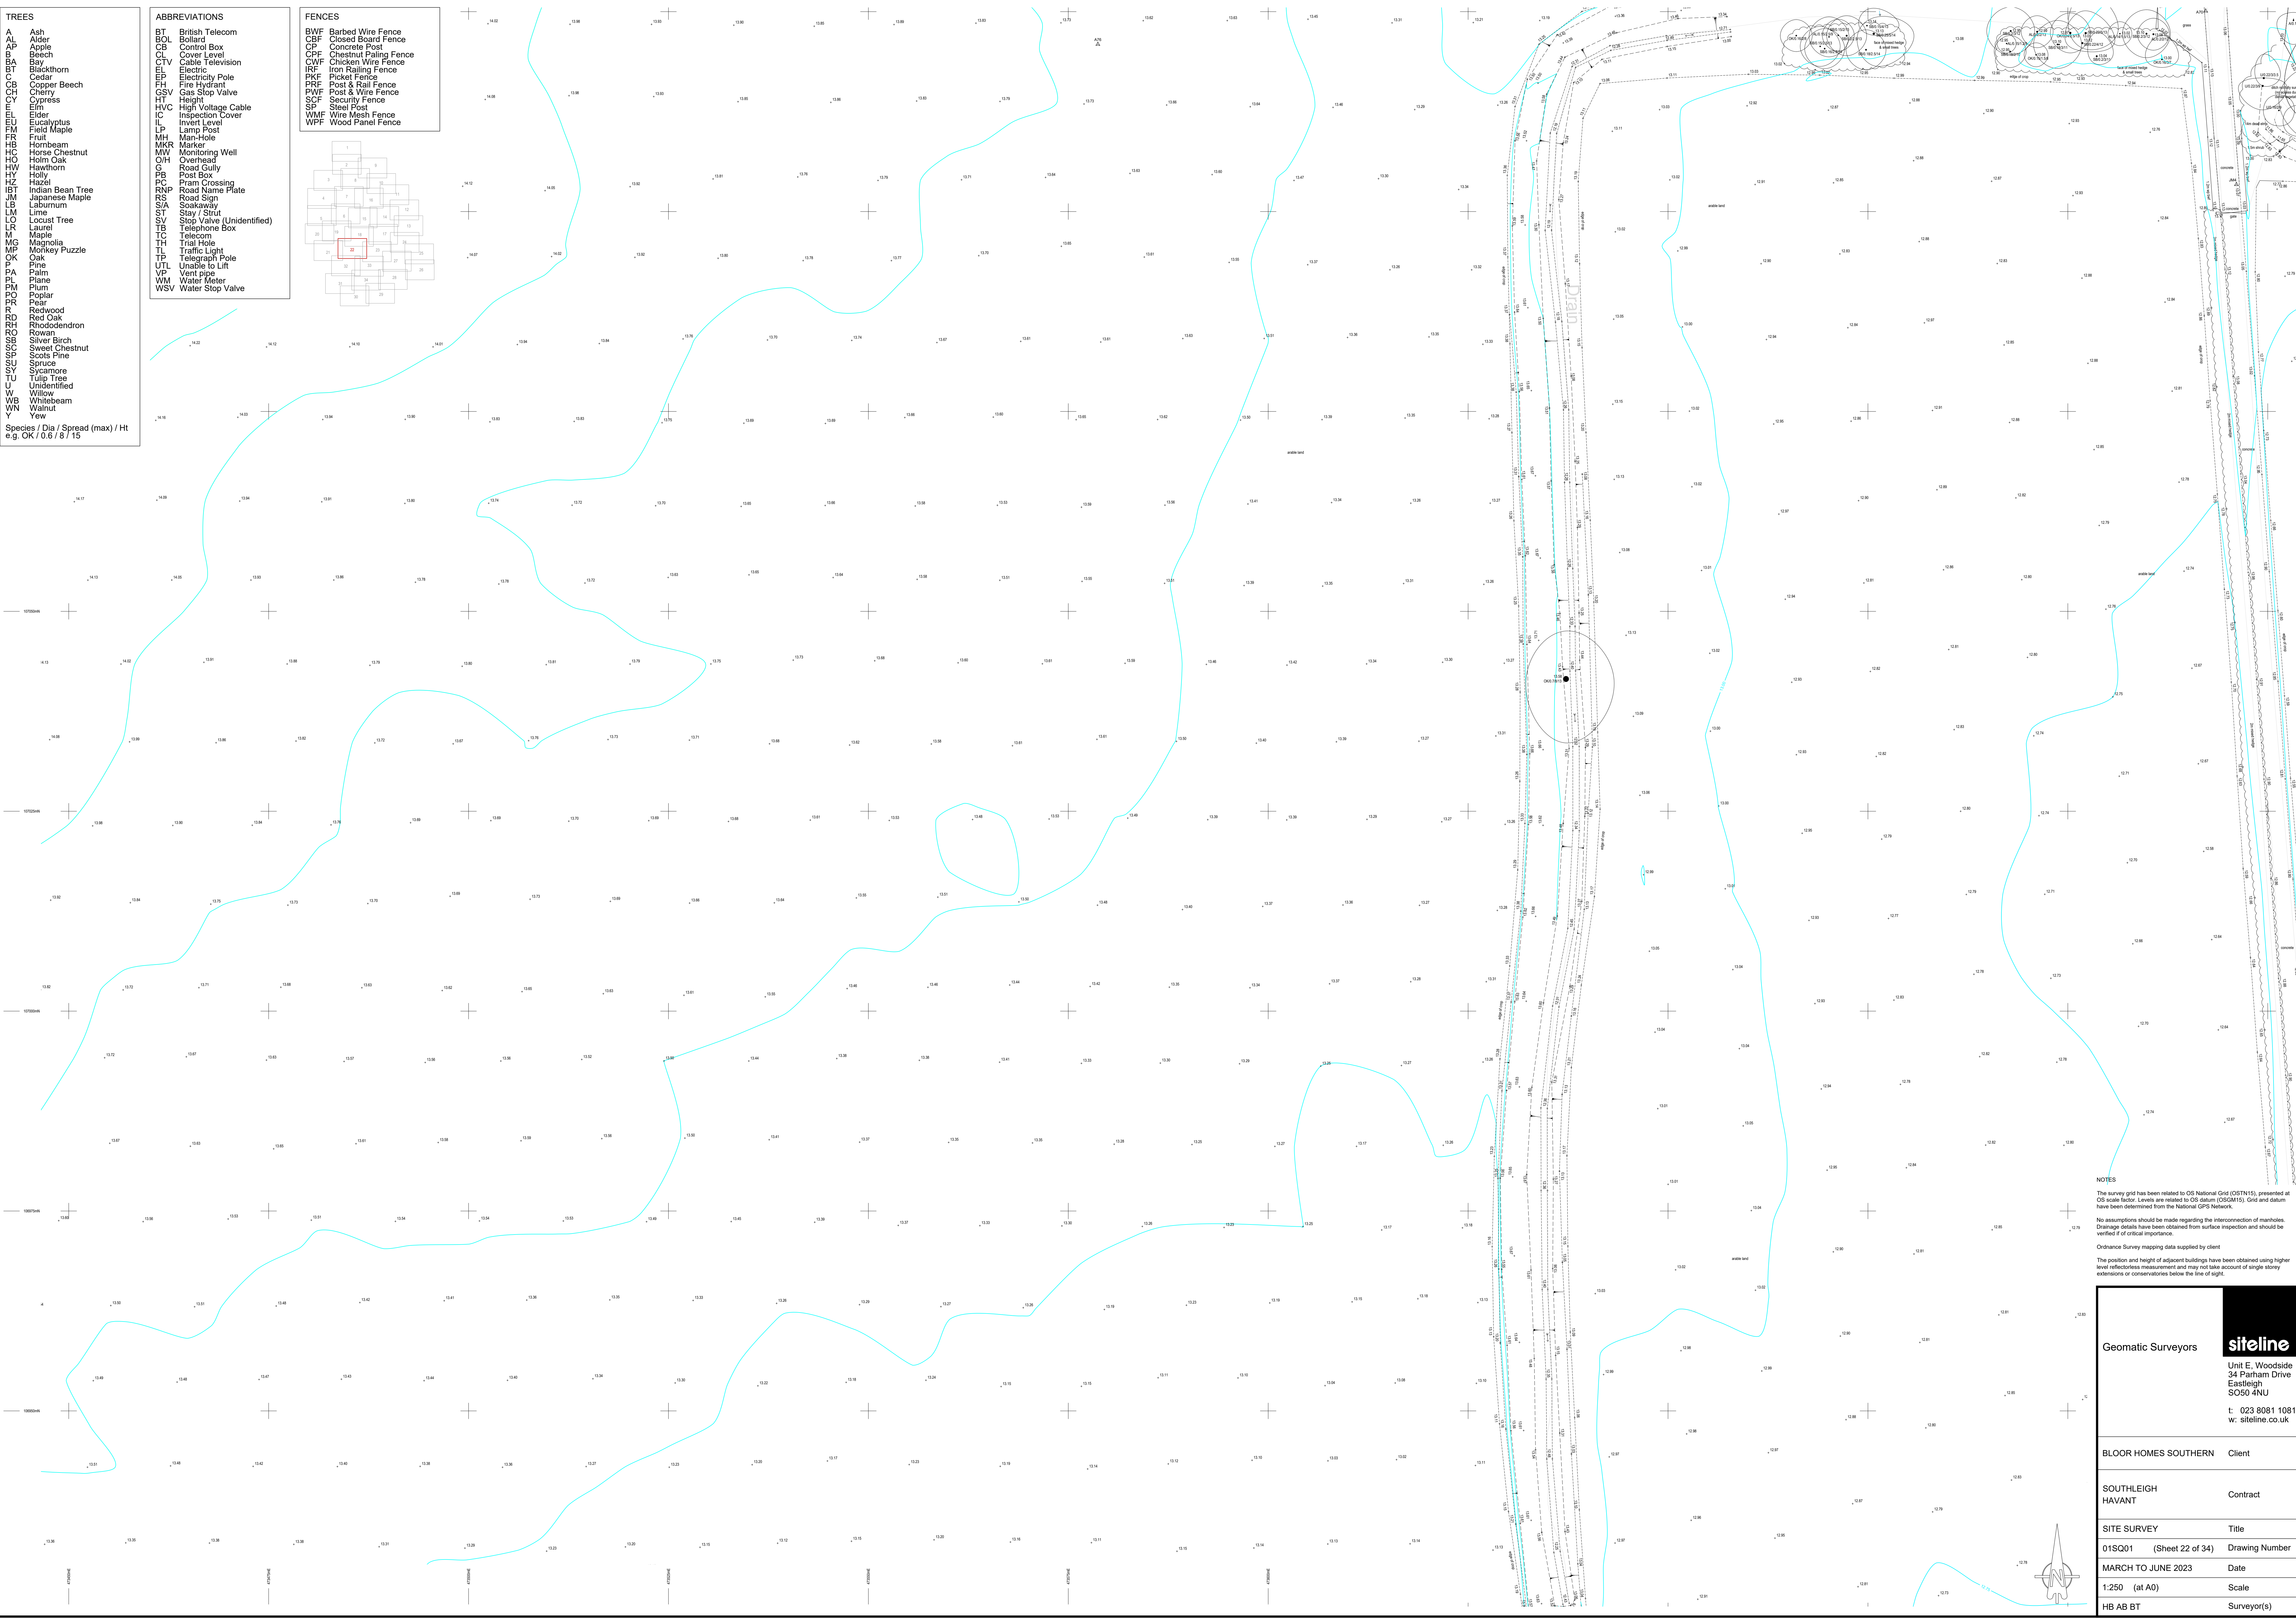

NOTES

The survey grid has been related to OS National Grid (OSN15), presented at OS scale factor. Levels are related to OS datum (OSGM15). Grids and datum have been determined from the National GPS Network.

No assumptions should be made regarding the interconnection of manholes. Change details have been obtained from surface inspection and should be verified if of critical importance.

Ordnance Survey mapping data supplied by client

The position and height of adjacent buildings have been obtained using higher level reflectorless measurement and may not take account of single storey extensions or conservatories below the line of sight.

Geomatic Surveyors

siteline

Unit E, Woodside
34 Parham Drive
Eastleigh
SO50 4NU

t: 023 8081 1081
w: site.co.uk

BLOOR HOMES SOUTHERN Client

SOUTHLEIGH HAVANT Contract

SITE SURVEY Title

01SQ01 (Sheet 22 of 34) Drawing Number

MARCH TO JUNE 2023 Date



1:250 (at A0) Scale

HB AB BT Surveyor(s)

TREES
A Ash
AL Alder
AP Apple
B Beech
BA Bay
BT Blackthorn
C Cedar
CB Copper Beech
CH Cherry
CY Cypress
E Elm
EU Eucalyptus
F Field Maple
FR Fruit
H Hornbeam
HC Horse Chestnut
HO Holm Oak
HW Hawthorn
H Holly
HZ Hazel
IBT Indian Bean Tree
JM Japanese Maple
LS Laburnum
LM Lime
LO Locust Tree
LR Laurel
M Maple
MG Magnolia
MP Monkey Puzzle
OK Oak
P Pine
PL Plane
PM Plum
PO Poplar
PR Pear
R Redwood
RO Red Oak
RH Rhododendron
S Silver Birch
SC Sweet Chestnut
SP Scots Pine
SU Spruce
T Tulip Tree
U Unidentified
W Willow
WB Whitebeam
WN Walnut
Y Yew

ABBREVIATIONS
BT British Telecom
BOL Bollard
CB Control Box
CL Cover Level
CTV Cable Television
EP Electric Pole
FH Fire Hydrant
GSV Gas Stop Valve
HT Height
HVC High Voltage Cable
IC Inspection Cover
L Lamp Post
LP Lamp Post
MH Man-Hole
MKR Marker
MW Monitoring Well
O/H Overhead
G Road Gully
PB Post Box
PC Pram Crossing
RNP Road Name Plate
RS Road Sign
S/A Sootaway
SV Stop Valve (Unidentified)
TB Telephone Box
TC Telecom
TH Trial Hole
TL Traffic Light
TP Telegraph Pole
UTL Unable to Lift
VP Vent pipe
WM Water Meter
WSV Water Stop Valve

FENCES
BWF Barbed Wire Fence
CBF Closed Board Fence
CP Concrete Post
CPF Chestnut Paling Fence
CWF Chicken Wire Fence
IRF Iron Railing Fence
PF Picket Fence
PRF Post & Rail Fence
PWF Post & Wire Fence
SCF Security Fence
SP Steel Post
WMF Wire Mesh Fence
WPF Wood Panel Fence

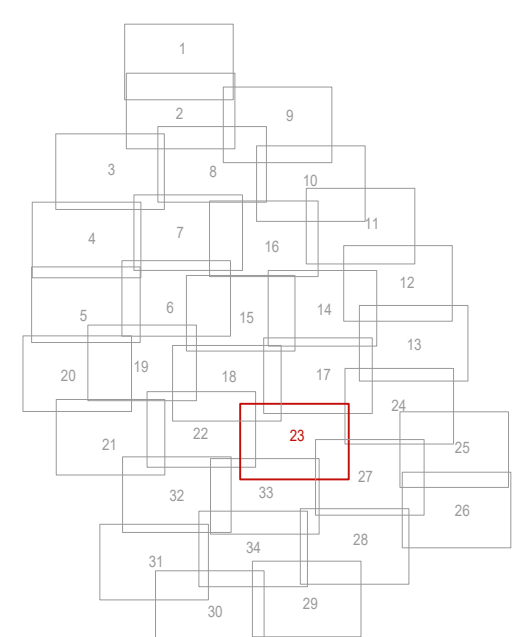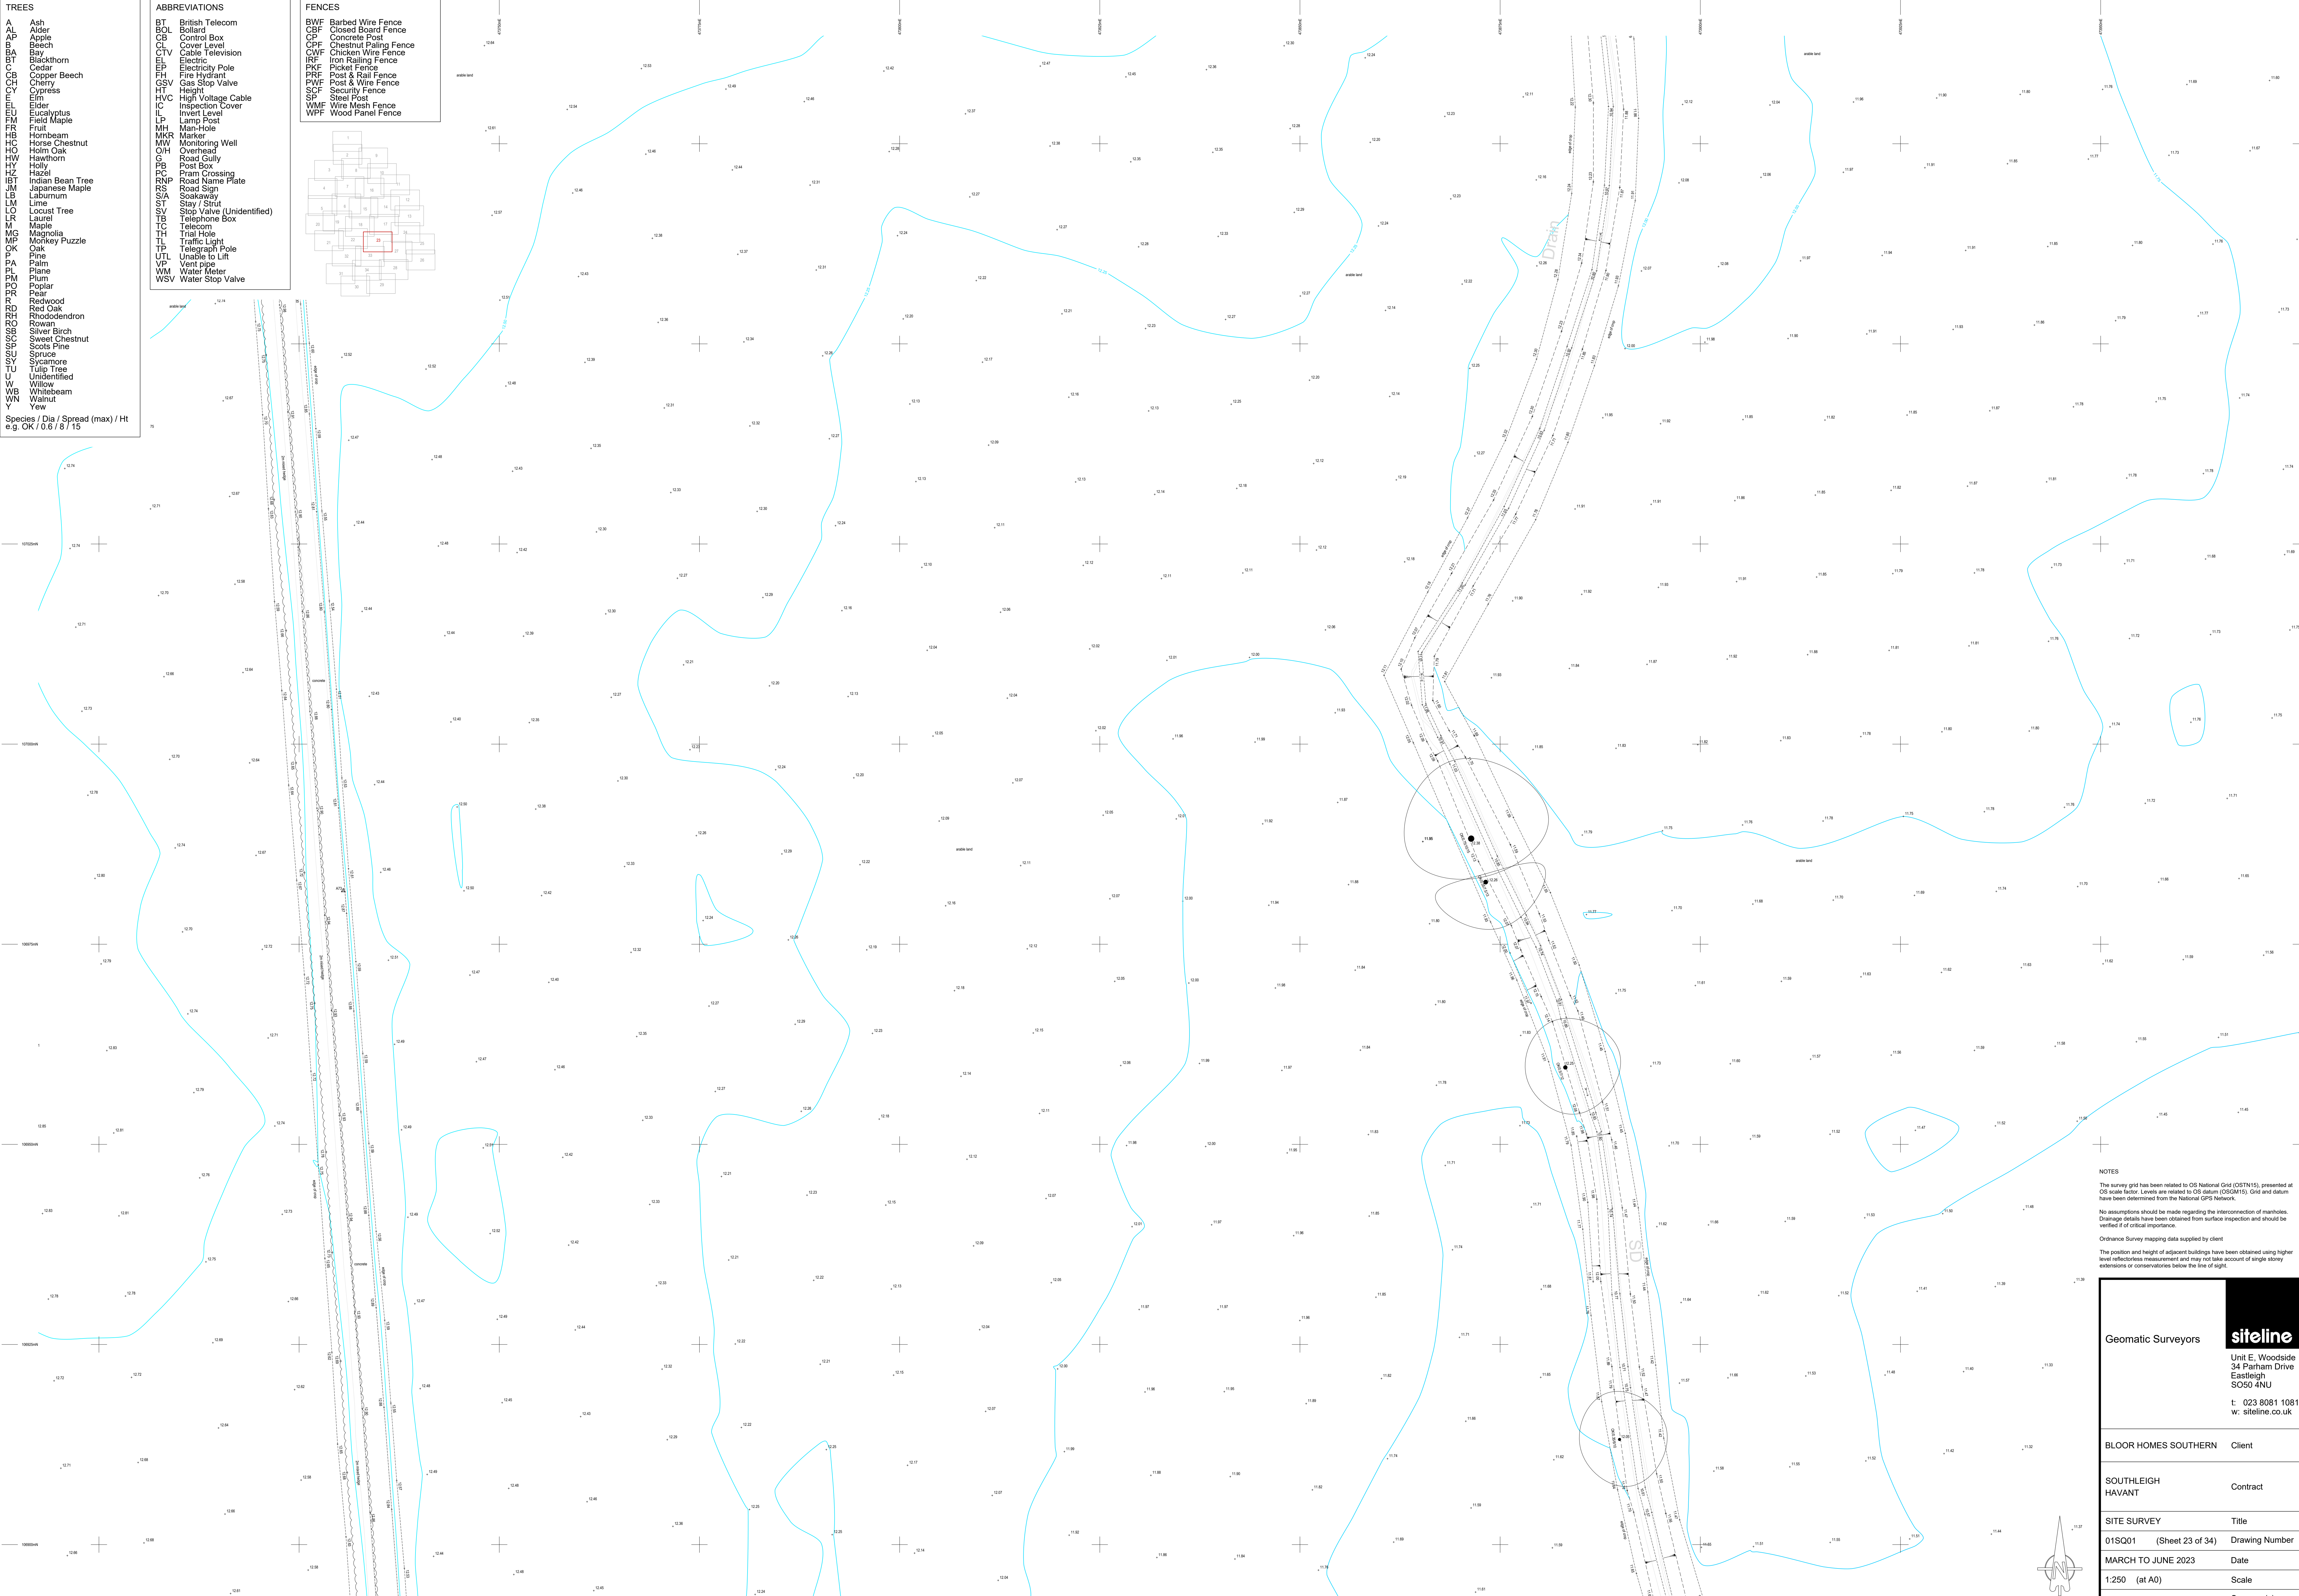

NOTES
The survey grid has been related to OS National Grid (OSTN15), presented at OS scale factor. Levels are related to OS datum (OSGM15). Grid and datum have been determined from the National GPS Network.
No assumptions should be made regarding the interconnection of manholes. Drainage details have been obtained from surface inspection and should be verified if of critical importance.
Ordnance Survey mapping data supplied by client.
The position and height of adjacent buildings have been obtained using higher level reflectorless measurement and may not take account of single storey extensions or conservatories below the line of sight.

Geomatic Surveyors
Unit E, Woodside
34 Parham Drive
Eastleigh
SO50 4NU
t: 023 8081 1081
w: siteline.co.uk

BLOOR HOMES SOUTHERN	Client
SOUTHLEIGH HAVANT	Contract
SITE SURVEY	Title
01SQ01 (Sheet 23 of 34)	Drawing Number
MARCH TO JUNE 2023	Date
1:250 (at A0)	Scale
HB AB BT	Surveyor(s)

