


- TREES
- A Ash
 - AL Alder
 - AP Apple
 - B Beech
 - BA Bay
 - BT Blackthorn
 - CB Cedar
 - CH Copper Beech
 - CY Cypress
 - EL Elder
 - EU Eucalyptus
 - FM Field Maple
 - FR Fruit
 - HG Hornbeam
 - HC Horse Chestnut
 - HO Holm Oak
 - HW Hawthorn
 - HY Holly
 - HZ Hazel
 - IBT Indian Bean Tree
 - JM Japanese Maple
 - LS Laburnum
 - LM Lime
 - LO Locust Tree
 - LR Laurel
 - M Maple
 - MG Magnolia
 - MP Monkey Puzzle
 - OK Oak
 - PA Palm
 - PL Plane
 - PO Poplar
 - PR Pear
 - RD Redwood
 - RO Red Oak
 - SC Scots Pine
 - SP Spruce
 - SCM Sycamore
 - TU Tulip Tree
 - U Unidentified
 - W Willow
 - WB Whitebeam
 - WN Walnut
 - Y Yew
- Species / Dia / Spread (max) / Ht
e.g. OK / 0.6 / 8 / 15

- ABBREVIATIONS
- BT British Telecom
 - BOL Bollard
 - CB Control Box
 - CL Cover Level
 - CTV Cable Television
 - EP Electric Pole
 - FH Fire Hydrant
 - GSV Gas Stop Valve
 - HT Height
 - HVC High Voltage Cable
 - IC Inspection Cover
 - IL Invert Level
 - LP Lamp Post
 - MH Man-Hole
 - MKR Marker
 - MW Monitoring Well
 - O/H Overhead
 - G Road Gully
 - PB Post Box
 - PC Pram Crossing
 - RNP Road Name Plate
 - RS Road Sign
 - S/A Sootaway
 - SV Stop Valve (Unidentified)
 - TB Telephone Box
 - TC Telecom
 - TH Trial Hole
 - TL Traffic Light
 - TP Telegraph Pole
 - UTL Unable to Lift
 - VP Vent pipe
 - WM Water Meter
 - WSV Water Stop Valve

- FENCES
- BWF Barbed Wire Fence
 - CBF Closed Board Fence
 - CP Concrete Post
 - CPF Chestnut Paling Fence
 - IRF Iron Railing Fence
 - PKF Picket Fence
 - PRF Post & Rail Fence
 - PWF Post & Wire Fence
 - SCF Security Fence
 - SP Steel Post
 - VMF Wire Mesh Fence
 - WPF Wood Panel Fence

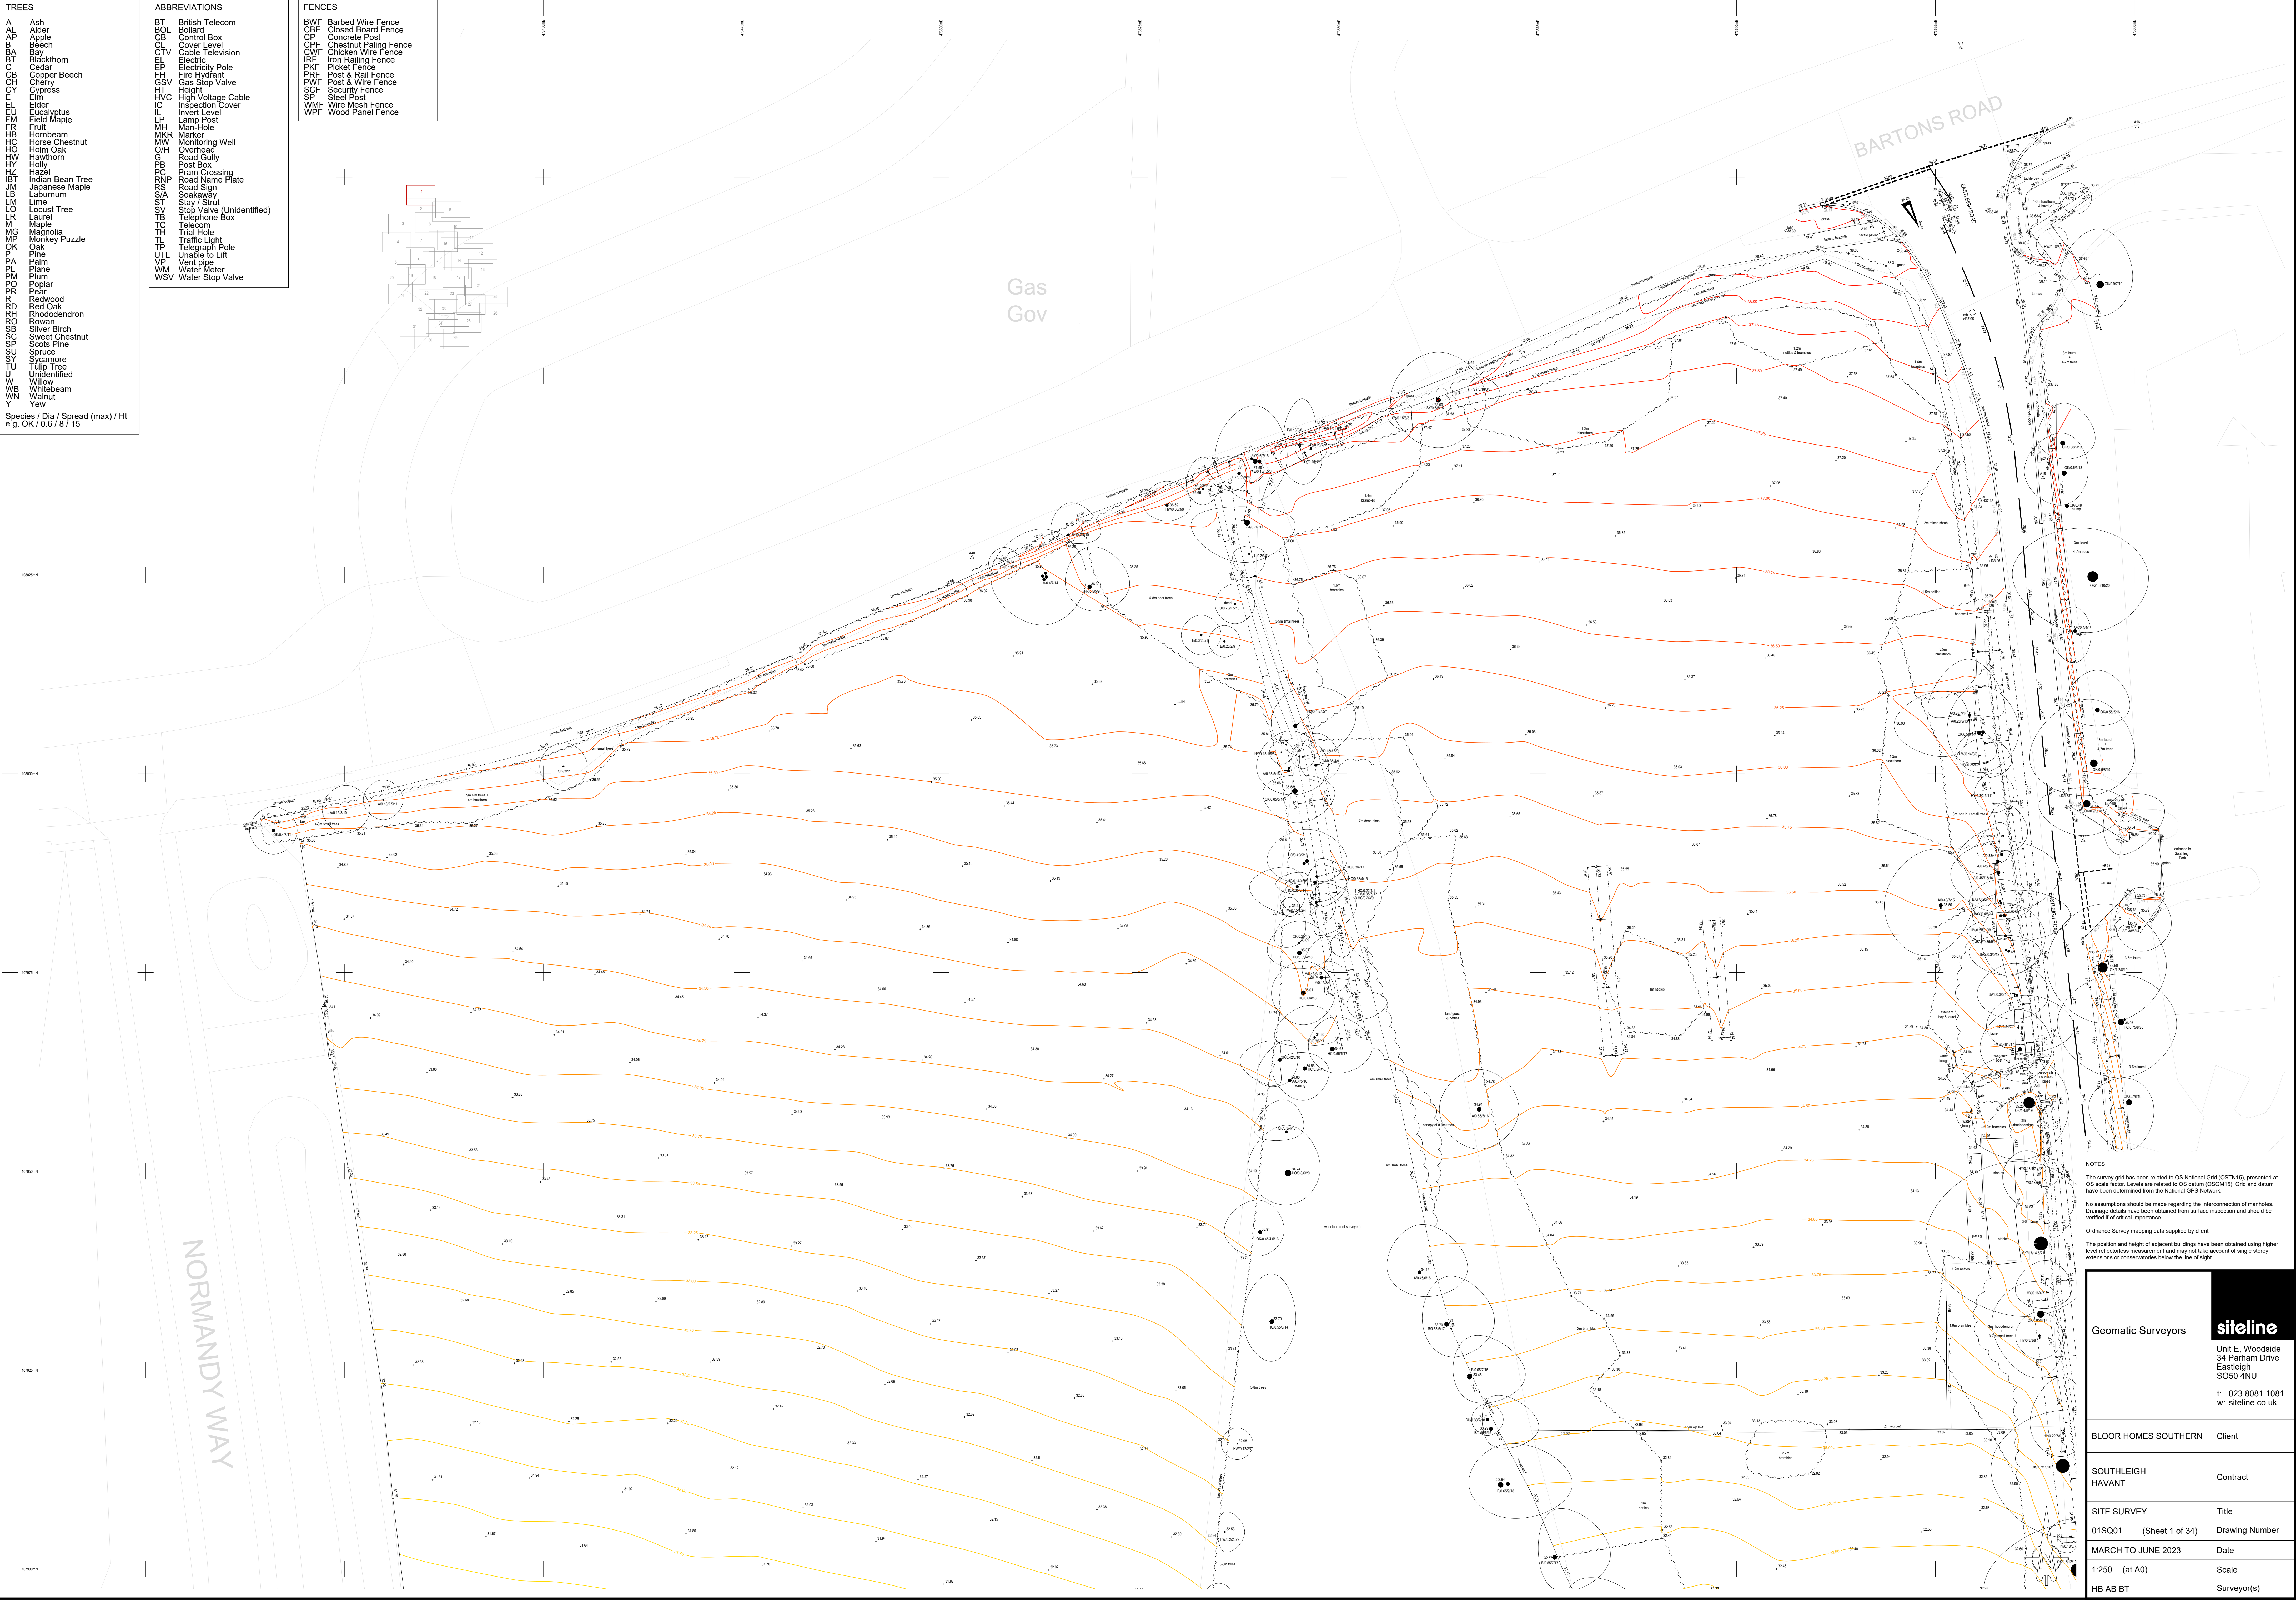

NOTES

The survey grid has been related to OS National Grid (OSTN15), presented at OS scale factor. Levels are related to OS datum (OSGM15). Grids and datum have been determined from the National GPS Network.

No assumptions should be made regarding the interconnection of manholes. Drainage details have been obtained from surface inspection and should be verified if of critical importance.

Ordnance Survey mapping data supplied by client.

The position and height of adjacent buildings have been obtained using higher level reflectorless measurement and may not take account of single storey extensions or conservatories below the line of sight.

Geomatic Surveyors

siteline

Unit E, Woodside
34 Parham Drive
Eastleigh
SO50 4NU


t: 023 8081 1081
w: siteline.co.uk

BLOOR HOMES SOUTHERN	Client
SOUTHLEIGH HAVANT	Contract
SITE SURVEY	Title
01SQ01 (Sheet 1 of 34)	Drawing Number
MARCH TO JUNE 2023	Date
1:250 (at A0)	Scale
HB AB BT	Surveyor(s)

- TREES
- Species / Dia / Spread (max) / Ht
e.g. OK / 0.6 / 8 / 15

- ABBREVIATIONS
- BT British Telecom
BOL Bollard
CB Control Box
CL Cover Level
CTV Cable Television
EP Electric Pole
FH Fire Hydrant
GSV Gas Stop Valve
HT Height
HVC High Voltage Cable
IC Inspection Cover
IL Invert Level
L Lamp Post
LM Lamp
MH Man-Hole
MKR Marker
MW Monitoring Well
O/H Overhead
G Road Gully
PB Post Box
PC Pram Crossing
RNP Road Name Plate
RS Road Sign
S/A Sotakway
SV Stop Valve (Unidentified)
TB Telephone Box
TC Telecom
TH Trial Hole
TL Traffic Light
TP Telegraph Pole
UTL Unable to Lift
VP Vent pipe
WM Water Meter
WSV Water Stop Valve

- FENCES
- BWF Barbed Wire Fence
CBF Closed Board Fence
CP Concrete Post
CPF Chestnut Paling Fence
IRF Iron Railing Fence
PKF Picket Fence
PRF Post & Rail Fence
PVF Post & Wire Fence
SCF Security Fence
SP Steel Post
WMF Wire Mesh Fence
WPF Wood Panel Fence

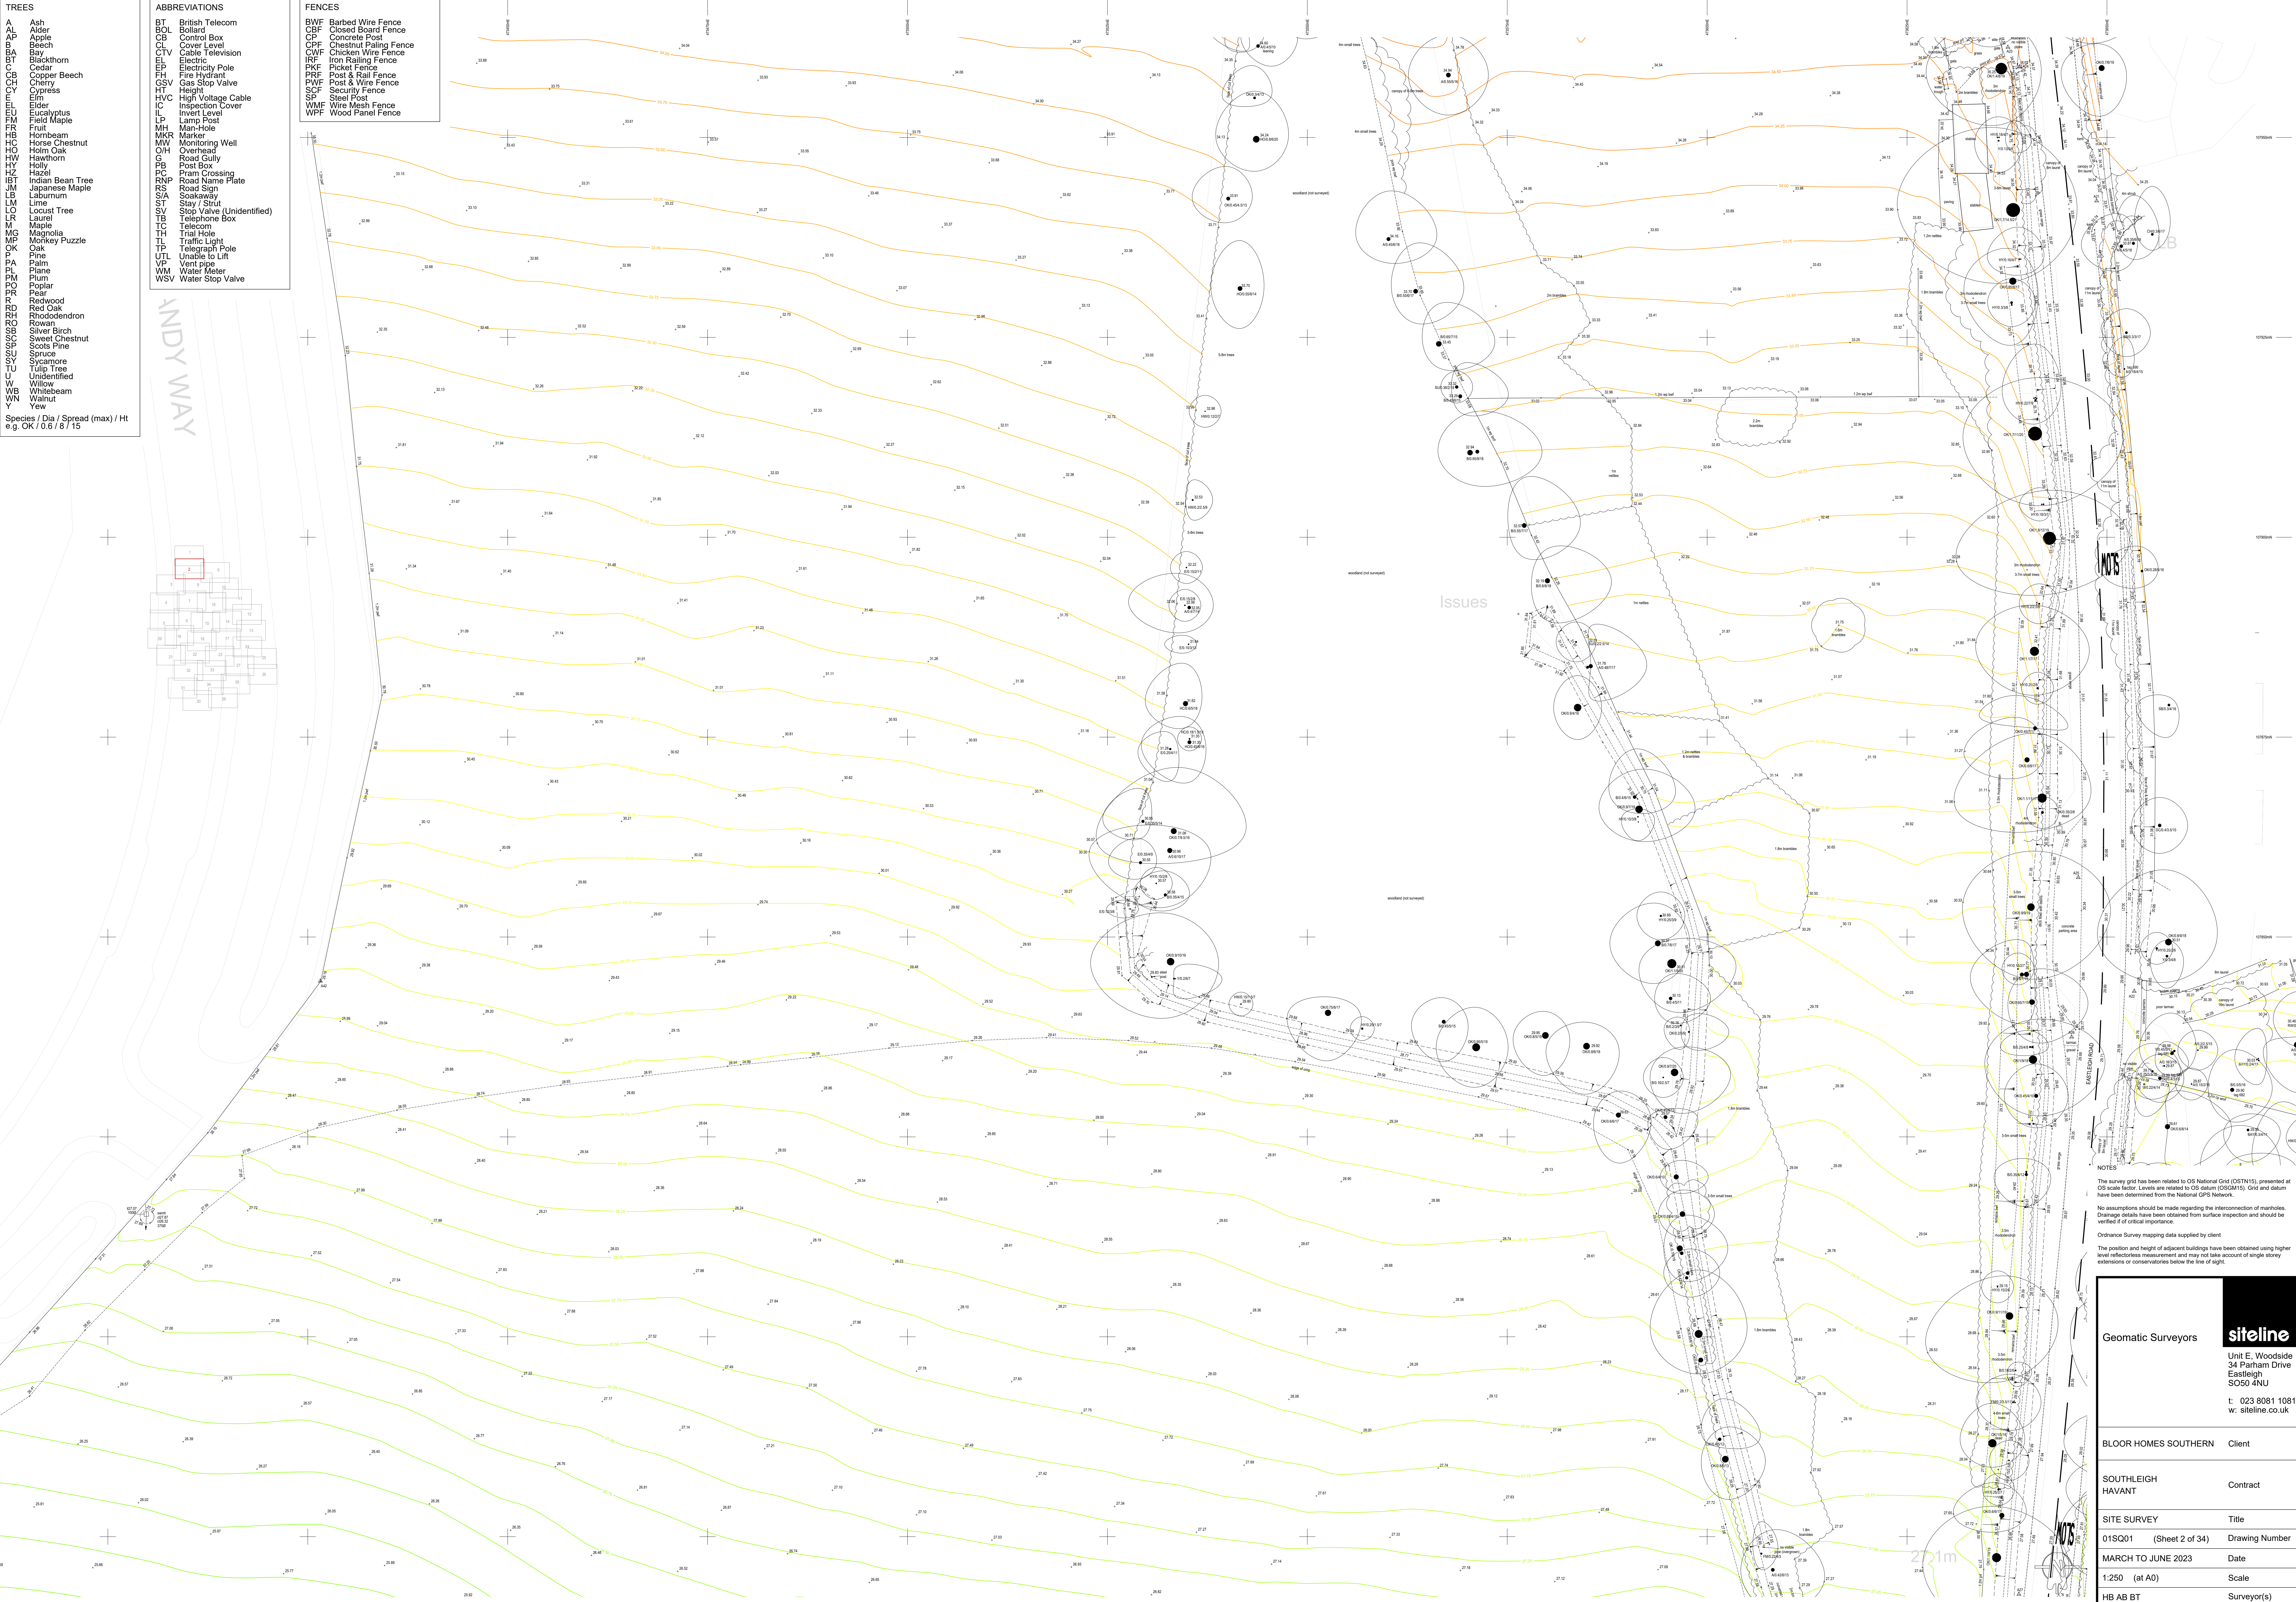

Issues

NOTES

The survey grid has been related to OS National Grid (OSTN15), presented at OS scale factor. Levels are related to OS datum (OSGM15). Grid and datum have been determined from the National GPS Network.

No assumptions should be made regarding the interconnection of manholes. Drainage details have been obtained from surface inspection and should be verified if of critical importance.

Ordnance Survey mapping data supplied by client.

The position and height of adjacent buildings have been obtained using higher level reflectance measurement and may not take account of single storey extensions or conservatories below the line of sight.

Geomatic Surveyors

siteline

Unit E, Woodside
34 Parham Drive
Eastleigh
SO50 4NU

t: 023 8081 1081
w: siteline.co.uk

BLOOR HOMES SOUTHERN	Client
SOUTHLEIGH HAVANT	Contract
SITE SURVEY	Title
01SQ01 (Sheet 2 of 34)	Drawing Number
MARCH TO JUNE 2023	Date
1:250 (at A0)	Scale
HB AB BT	Surveyor(s)


Species / Dia / Spread (max) / Ht
e.g. OK / 0.6 / 8 / 15

ABBREVIATIONS

BT	British Telecom
BOL	Bollard
CB	Control Box
CL	Cover Level
CTV	Cable Television
EL	Electric
EP	Electricity Pole
FI	Fire Hydrant
GSV	Gas Stop Valve
UTL	Unable to Lift
VV	Vent pipe
WM	Water Meter
WSV	Water Stop Valve

FENCES

BWF	Barbed Wire Fence
CBF	Closed Board Fence
CP	Concrete Post
CPF	Chestnut Paling Fence
CWF	Chicken Wire Fence
IRF	Iron Railing Fence
PKF	Picket Fence
PRF	Post & Rail Fence
PWF	Post & Wire Fence
SCF	Security Fence
SP	Steel Post
WMF	Wire Mesh Fence
WPF	Wood Panel Fence

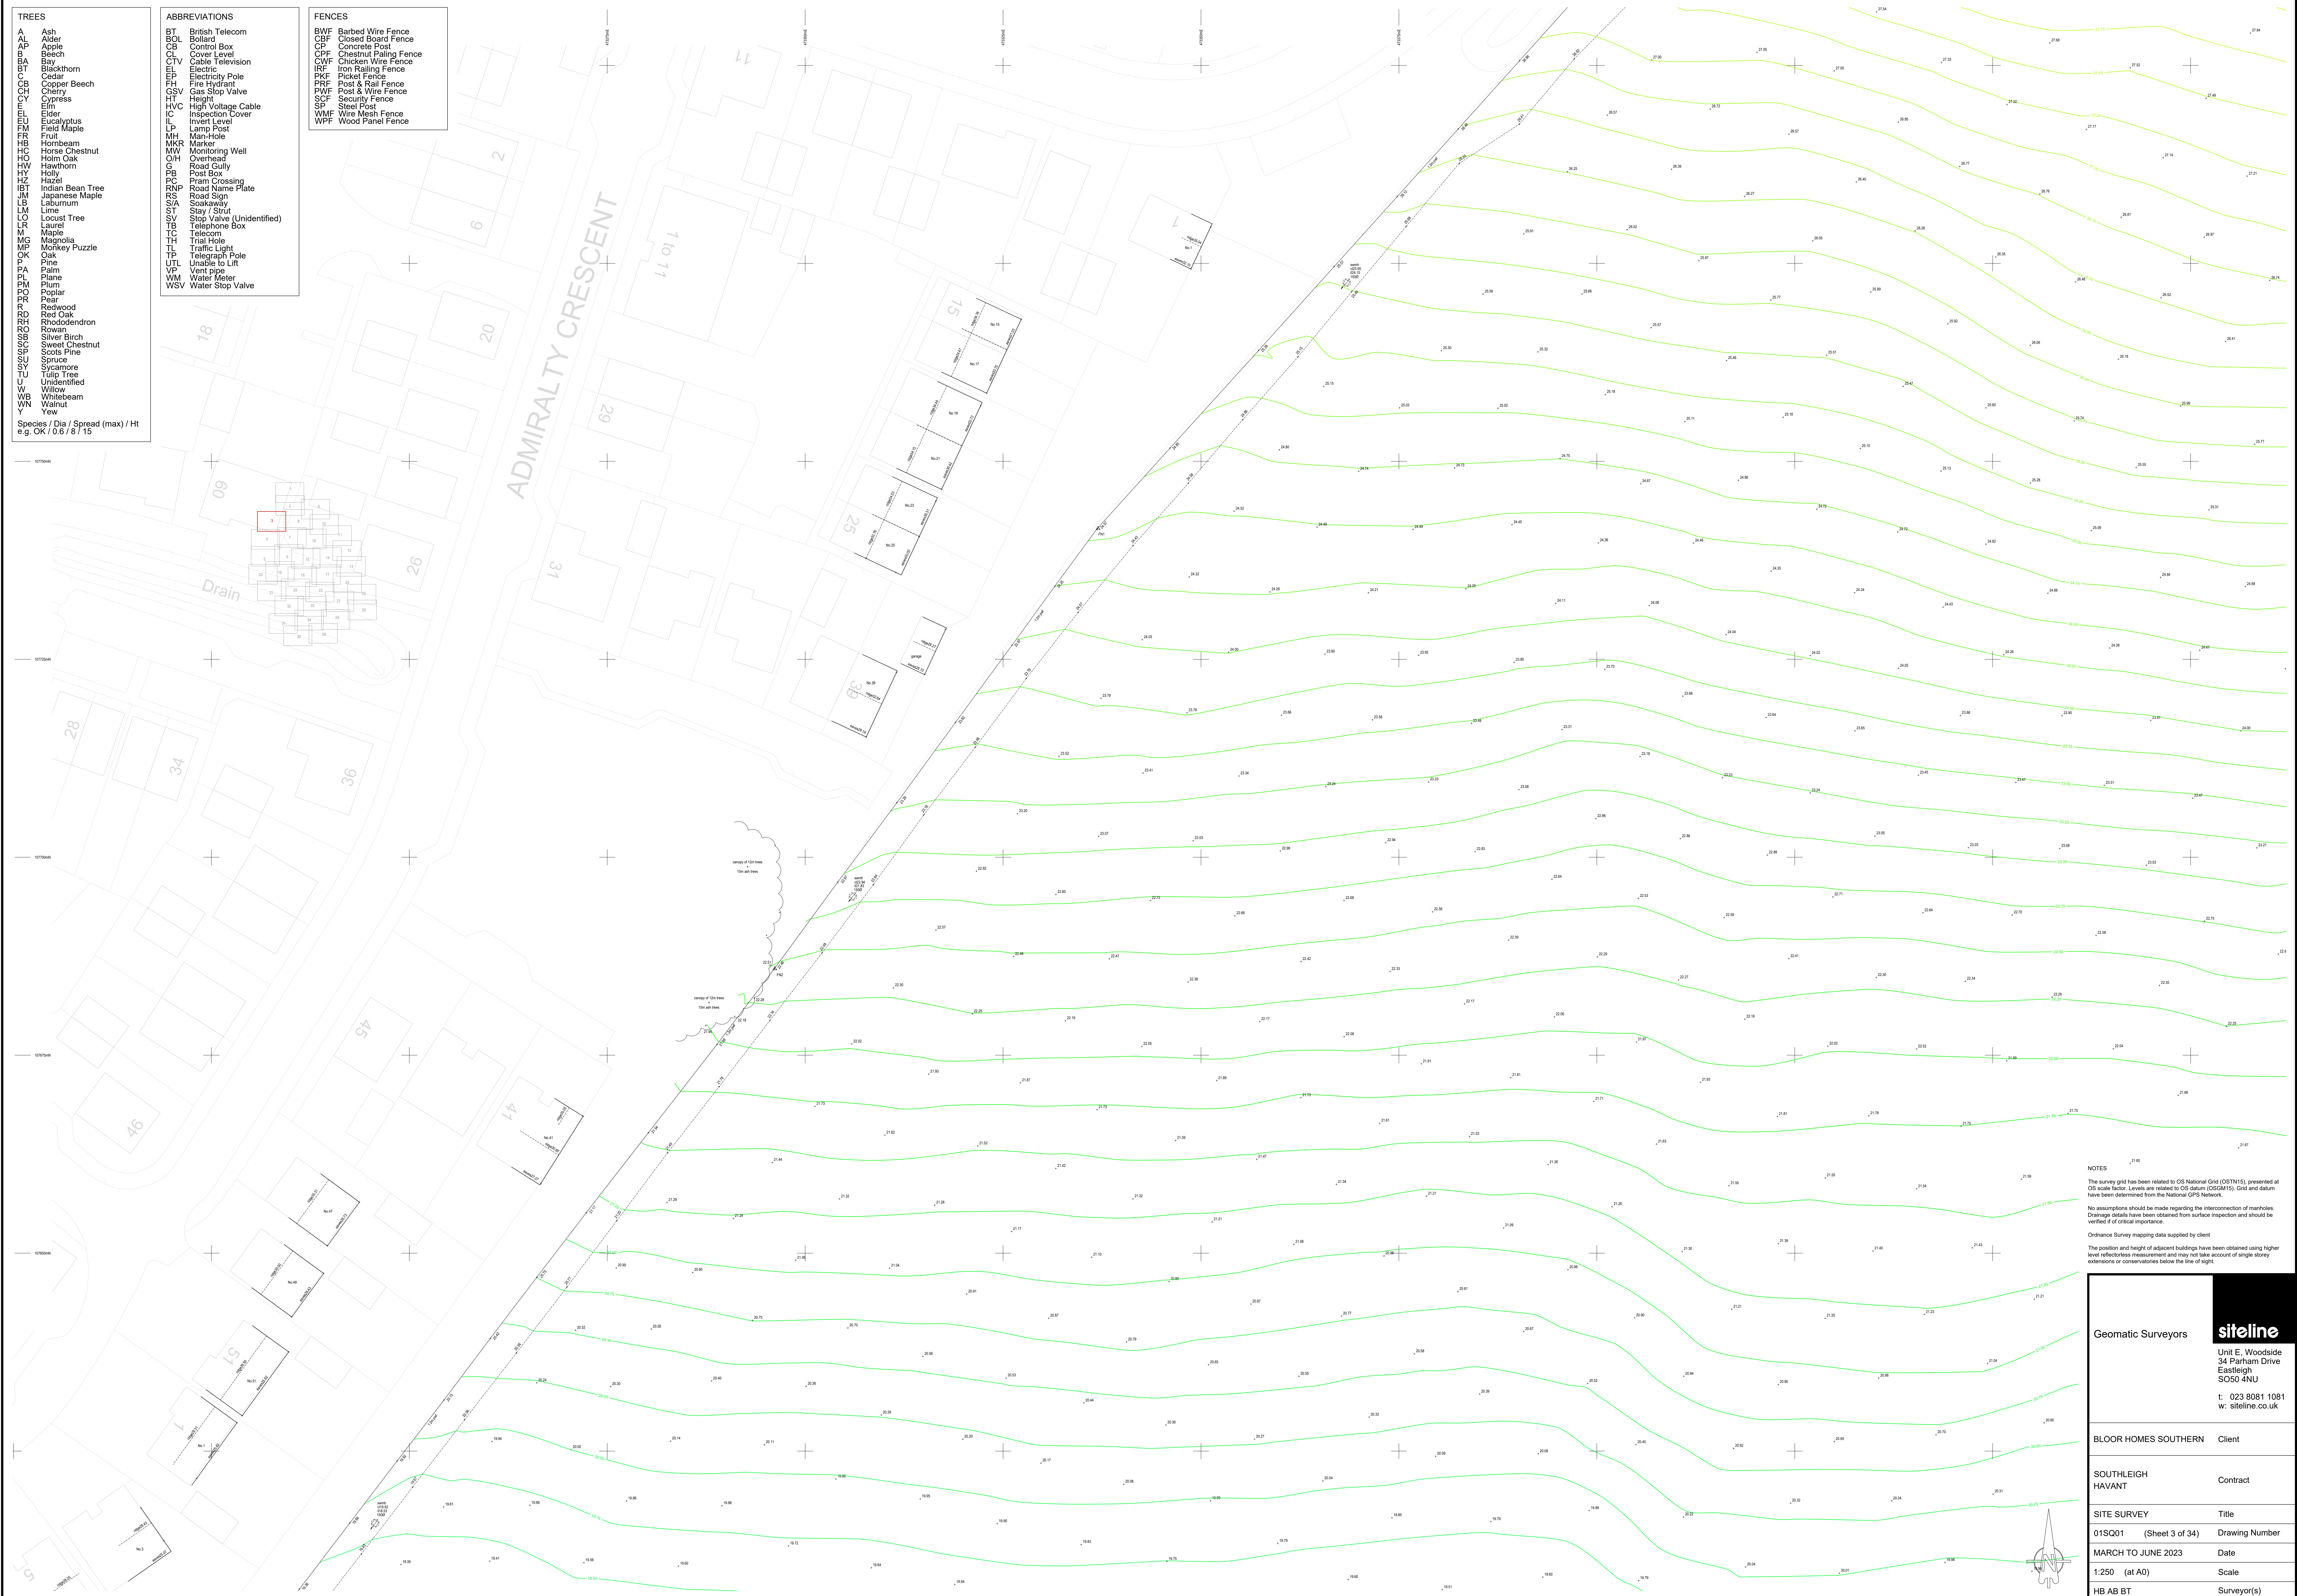

NOTES

The survey grid has been related to OS National Grid (OSTN15), presented at OS scale factor. Levels are related to OS datum (OSGM15). Grid and datum have been determined from the National GPS Network.

No assumptions should be made regarding the interconnection of manholes. Drainage details have been obtained from surface inspection and should be verified if of critical importance.

Ordnance Survey mapping data supplied by client

The position and height of adjacent buildings have been obtained using higher level reflectorless measurement and may not take account of single storey extensions or conservatories below the line of sight.

Geomatic Surveyors

siteline

Unit E, Woodside
34 Parham Drive
Eastleigh
SO50 4NU

t: 023 8081 1081
w: siteline.co.uk


BLOOR HOMES SOUTHERN	Client
SOUTHLEIGH HAVANT	Contract
SITE SURVEY	Title
01SQ01 (Sheet 3 of 34)	Drawing Number
MARCH TO JUNE 2023	Date
1:250 (at A0)	Scale
HB AB BT	Surveyor(s)

Species / Dia / Spread (max) / Ht
e.g. OK / 0.6 / 8 / 15

BT	British Telecom
UTL	Unable to Lift
VP	Vent pipe
WM	Water Meter
WSV	Water Stop Valve


FENCES

BWF	Barbed Wire Fence
CBF	Closed Board Fence
CP	Concrete Post
CPF	Chestnut Paling Fence
CWF	Chicken Wire Fence
IRF	Iron Railing Fence
PKF	Picket Fence
PRF	Post & Rail Fence
PWF	Post & Wire Fence
SCF	Security Fence
SP	Steel Post
WMF	Wire Mesh Fence
WPF	Wood Panel Fence

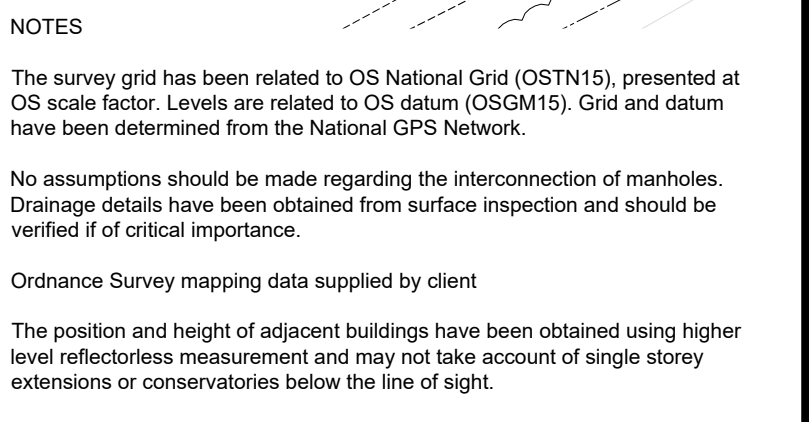

<p>Geomatic Surveyors</p>	
	<p>Unit E, Woodside 34 Parkham Drive Eastleigh SO50 4NU</p> <p>t: 023 8081 1081 w: siteline.co.uk</p>
<p>BLOOR HOMES SOUTHERN</p>	<p>Client</p>
<p>SOUTHLEIGH HAVANT</p>	<p>Contract</p>
<p>SITE SURVEY</p>	<p>Title</p>
<p>01SQ01 (Sheet 4 of 34)</p>	<p>Drawing Number</p>
<p>MARCH TO JUNE 2023</p>	<p>Date</p>
<p>1:250 (at A0)</p>	<p>Scale</p>
<p>HB AB BT</p>	<p>Surveyor(s)</p>

TREES	ABBREVIATIONS	FENCES
A Ash	BT British Telecom	BWF Barbed Wire Fence
AL Alder	BOL Bollard	CBF Closed Board Fence
AP Apple	CB Control Box	CP Concrete Post
BB Beech	CL Cover Level	CPF Chestnut Paling Fence
DBA Beech	CTV Cable Television	CWF Chicken Wire Fence
DBT Blackthorn	EL Electric	IRF Iron Railing Fence
ED Elder	EP Electricity Pole	PKF Picket Fence
CB Copper Beech	FH Fire Hydrant	PRF Post & Rail Fence
CH Cherry	GSV Gas Stop Valve	PWF Post & Wire Fence
CC Cypress	HT Height	SCF Security Fence
E Elm	HVC High Voltage Cable	SP Steel Post
EL Eucalyptus	IC Inspection Cover	WMF Wire Mesh Fence
FM Field Maple	IP Invert Level	WPF Wood Panel Fence
F Fruit	LP Lamp Post	
HB Hornbeam	MH Man-Hole	
HC Horse Chestnut	MKR Marker	
HO Holm Oak	MW Monitoring Well	
HW Hawthorn	O/H Overhead	
HY Holly	R Road	
HZ Hazel	RB Post Box	
IBT Indian Bean Tree	PC Pram Crossing	
IM Japanese Maple	RNP Road Name Plate	
LB Laburnum	R Road Sign	
L Lime	S/A Soakaway	
LO Locust Tree	ST Stay / Strut	
LR Laurel	SV Stop Valve (Unidentified)	
M Maple	TB Telephone Box	
MG Magnolia	TC Telecom	
MP Monkey Puzzle	TL Trial Hole	
OK Oak	TL Traffic Light	
P Pine	TF Telegraph Post	
PA Palm	UTL Unable to Lift	
PL Plane	V Vent pipe	
PM Plum	WM Water Meter	
PO Poplar	WSV Water Stop Valve	
PR Pear		
R Redwood		
RD Red Oak		
RH Rhododendron		
R Rowan		
SC Silver Birch		
SCS Sweet Chestnut		
SCS Scots Pine		
SP Spruce		
SY Sycamore		
TU Tulip Tree		
U Unidentified		
W Willow		
WB Whitebeam		
WN Walnut		
Y Yew		

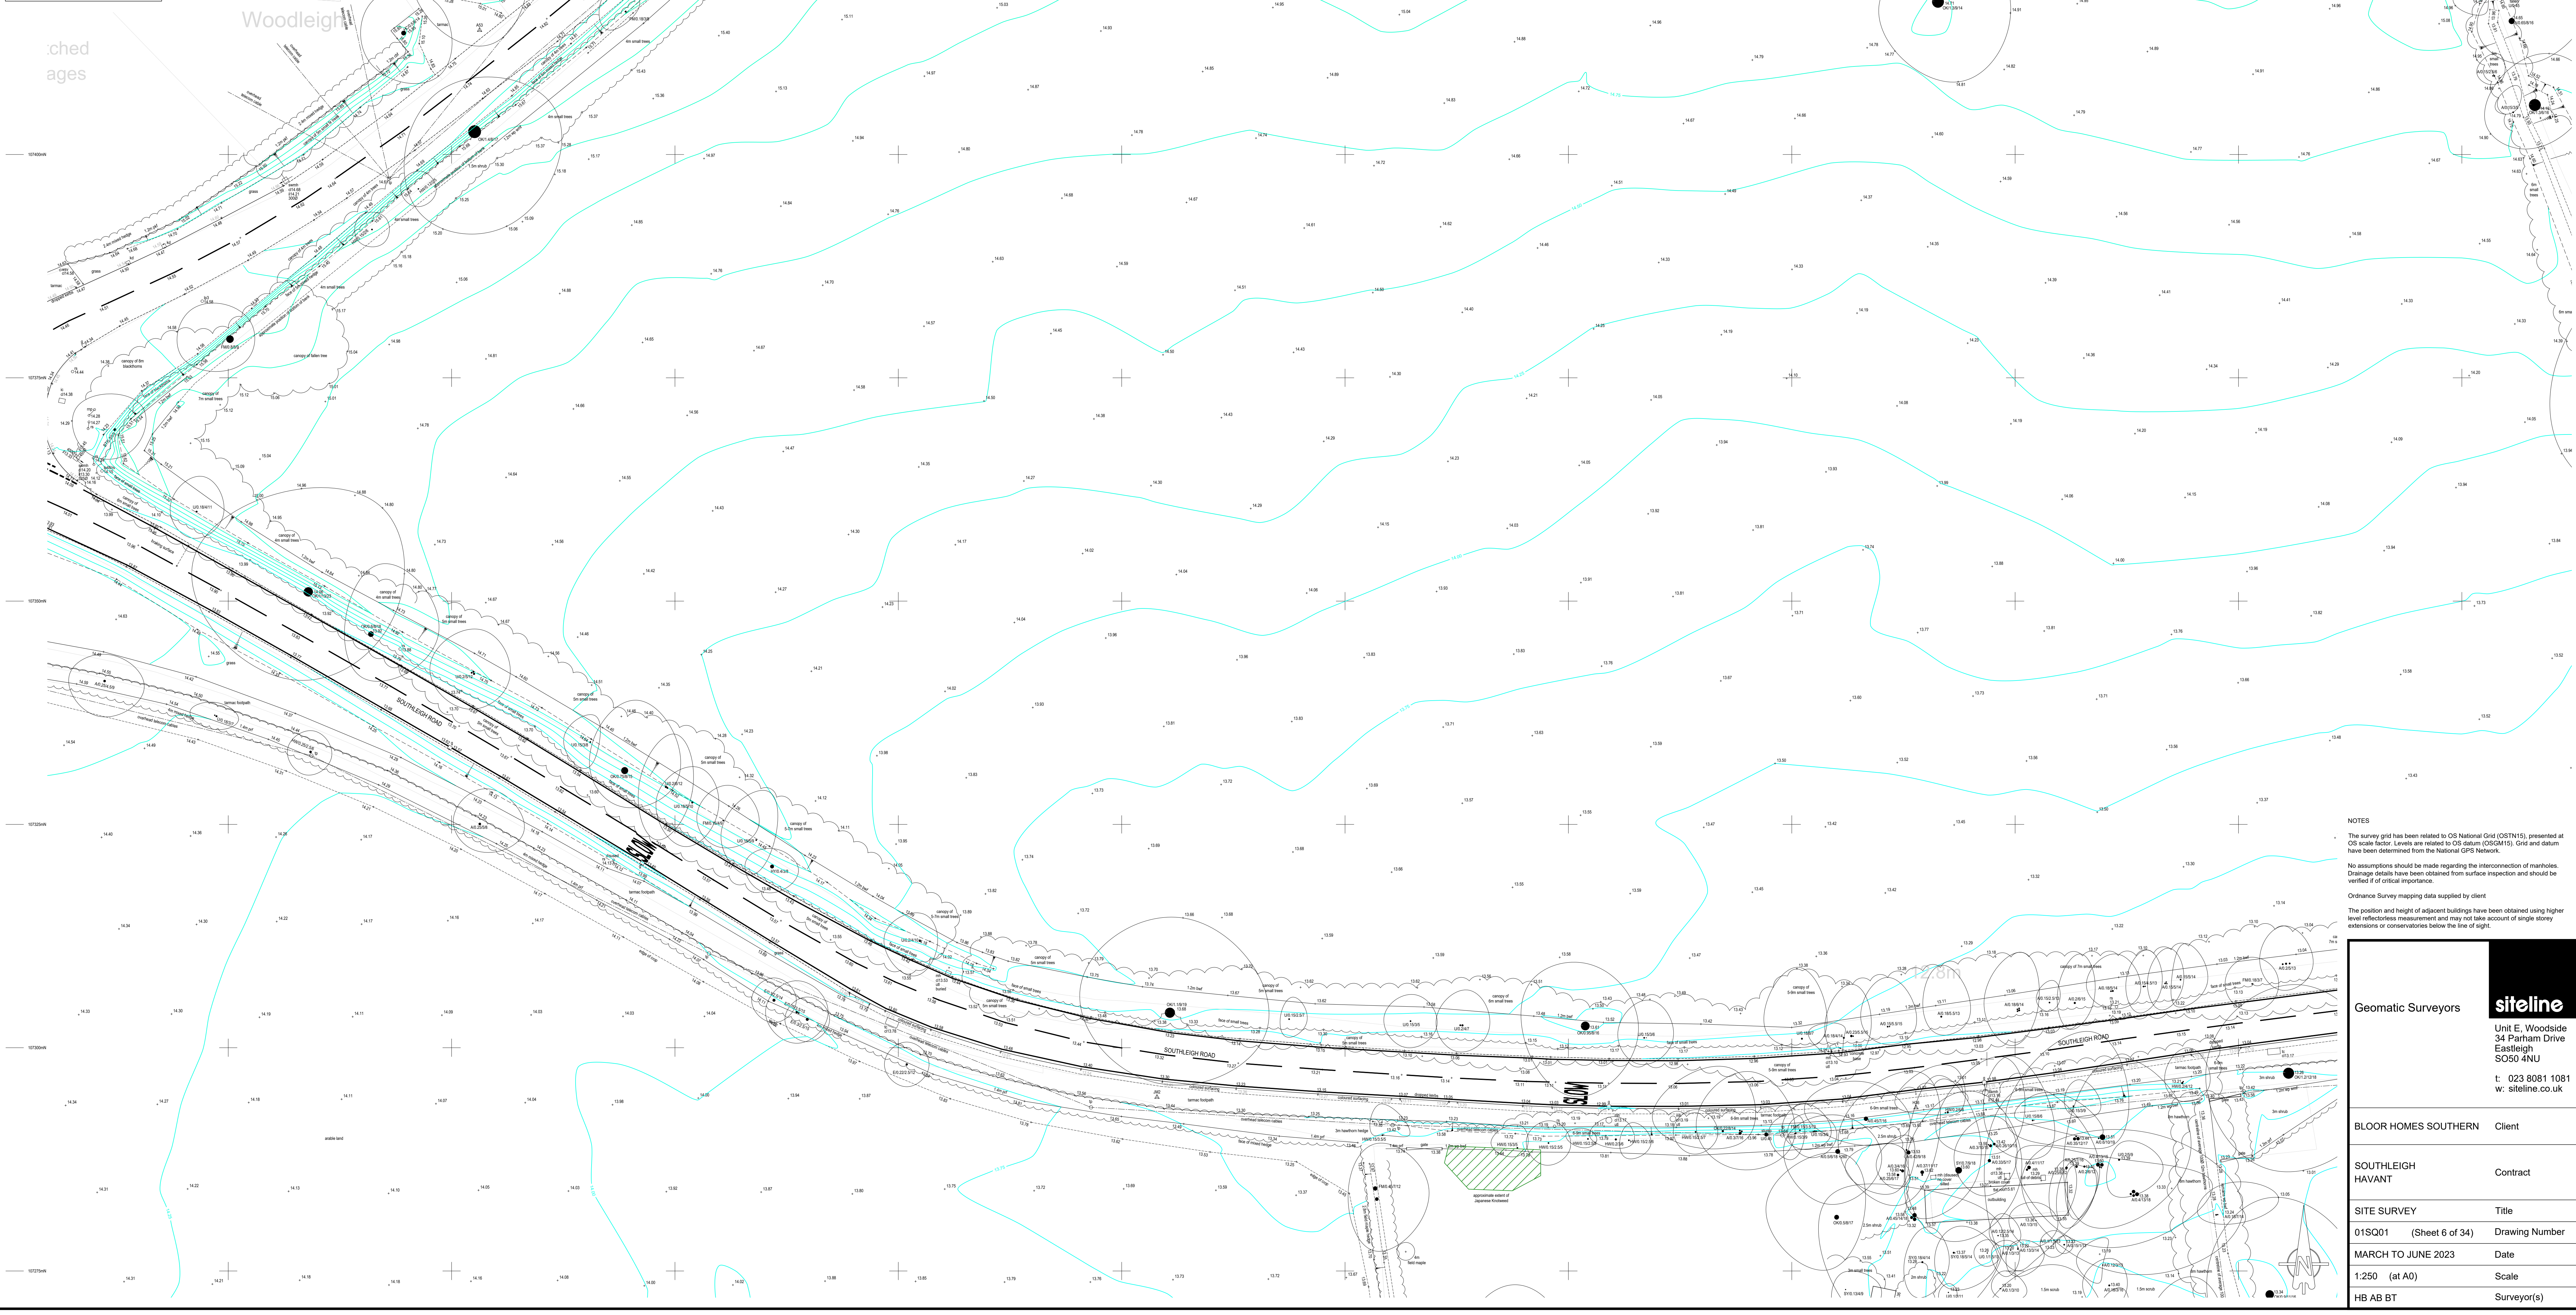

<p>The survey grid has been related to OS National Grid (OSTN15), presented at OS scale factor. Levels are related to OS datum (OSGM15). Grid and datum have been determined from the National GPS Network.</p> <p>No assumptions should be made regarding the interconnection of manholes. Drainage details have been obtained from surface inspection and should be verified if critical importance</p> <p>Ordinance Survey mapping data supplied by client.</p> <p>The position and height of adjacent buildings have been obtained using higher level reflectorless measurement and may not take account of single story extensions or conservatories below the line of sight.</p>	
Geomatic Surveyors	<div>siteline</div> <div>Unit E, Woodside 34 Parkam Drive Eastleigh SO50 4NU</div> <div>t: 023 8081 1081 w: siteline.co.uk</div>
BLOOR HOMES SOUTHERN	Client
SOUTHLEIGH HAVANT	Contract
SITE SURVEY	Title
01SQ01 (Sheet 6 of 34)	Drawing Number
MARCH TO JUNE 2023	Date
1:250 (at A0)	Scale
H/B AS BT	Surveyor(s)

TREES

A

AL

AP

BA

BT

CB

CH

CT

CU

EL

EP

FR

HA

HC

HO

HW

HY

HZ

IB

IM

LB

LM

LO

LR

M

MG

MP

OK

PA

PL

PM

PO

PR

RD

RO

SC

SP

SU

TU

U

W

WB

WN

Y

Ash

Alder

Apple

Beech

Bay

Blackthorn

Cedar

Copper Beech

Cherry

Cypress

Elder

Eucalyptus

Field Maple

Fruit

Hornbeam

Horse Chestnut

Horn Oak

Hawthorn

Holly

Hazel

Indian Bean Tree

Japanese Maple

Laburnum

Lime

Locust Tree

Laurel

Maple

Magnolia

Monkey Puzzle

Oak

Pine

Palm

Plane

Plum

Poplar

Pear

Redwood

Red Oak

Rhododendron

Rowan

Silver Birch

Sweet Chestnut

Scots Pine

Spruce

Sycamore

Tulip Tree

Unidentified

Willow

Whitebeam

Walnut

Yew

ABBREVIATIONS

BT

BOL

CB

CL

CTV

EL

EP

FR

GSV

HT

HVC

IC

LP

MH

MKR

MW

O/H

G

PB

PC

RNP

RS

S/A

ST

S/V

TB

TC

TH

TL

TP

UTL

VP

WM

WSV

British Telecom

Bollard

Control Box

Cover Level

Cable Television

Electric Pole

Fire Hydrant

Gas Stop Valve

Height

High Voltage Cable

Inspection Cover

Invert Level

Lamp Post

Man-Hole

Marker

Monitoring Well

Overhead

Road Gully

Post Box

Pram Crossing

Road Name Plate

Road Sign

Soakaway

Stay / Strut

Stop Valve (Unidentified)

Telephone Box

Telecom

Trial Hole

Traffic Light

Telegraph Pole

Unable to Lift

Vent pipe

Water Meter

Water Stop Valve

FENCES

BWF

CBF

CP

CPF

CWF

IRF

PKF

PRF

PWF

SCF

SP

WMF

WPF

Barbed Wire Fence

Closed Board Fence

Concrete Post

Chestnut Paling Fence

Chicken Wire Fence

Iron Railing Fence

Picket Fence

Post & Rail Fence

Post & Wire Fence

Security Fence

Steel Post

Wire Mesh Fence

Wood Panel Fence

NOTES

The survey grid has been related to OS National Grid (OSTN15), presented at OS scale factor. Levels are related to OS datum (OSGM15). Grids and datum have been determined from the National GPS Network.

No assumptions should be made regarding the interconnection of manholes. Drainage details have been obtained from surface inspection and should be verified if of critical importance.

Ordnance Survey mapping data supplied by client.

The position and height of adjacent buildings have been obtained using higher level reflectorless measurement and may not take account of single storey extensions or conservatories below the line of sight.

Geomatic Surveyors		Unit E, Woodside 34 Parham Drive Eastleigh SO50 4NU t: 023 8081 1081 w: siteline.co.uk	
BLOOR HOMES SOUTHERN		Client	
SOUTHLEIGH HAVANT		Contract	
SITE SURVEY		Title	
01SQ01 (Sheet 7 of 34)		Drawing Number	
MARCH TO JUNE 2023		Date	
1:250 (at A0)		Scale	
HB AB BT		Surveyor(s)	



TREES	
A	Ash
AL	Alder
AP	Apple
B	Beech
BA	Bay
BB	Blackthorn
BC	Cedar
CB	Copper Beech
CH	Cherry
CY	Cypress
E	Elm
EL	Elder
EU	Eucalyptus
FM	Field Maple
FR	Fruit
HB	Hornbeam
HC	Horse Chestnut
HO	Horn Oak
HW	Hawthorn
HZ	Holly
IB	Indian Bean Tree
JM	Japanese Maple
LS	Laburnum
LM	Lime
LO	Locust Tree
LR	Laurel
M	Maple
MG	Magnolia
MP	Monkey Puzzle
OK	Oak
P	Pine
PA	Palm
PL	Plane
PM	Poplar
PO	Pear
PR	Redwood
RD	Red Oak
RH	Rhododendron
SB	Silver Birch
SC	Sweet Chestnut
SP	Scots Pine
SV	Sycamore
TU	Tulip Tree
UN	Unidentified
W	Willow
WB	Whitebeam
WN	Walnut
Y	Yew

Species / Dia / Spread (max) / Ht
e.g. OK / 0.6 / 8 / 15

ABBREVIATIONS	
BT	British Telecom
BOL	Bollard
CB	Control Box
CL	Cover Level
CTV	Cable Television
EL	Electric Pole
EH	Electric Pole
FSV	Fire Hydrant
GSV	Gas Stop Valve
HT	Height
HVC	High Voltage Cable
IC	Inspection Cover
IL	Invert Level
LP	Lamp Post
MH	Man-Hole
MKR	Marker
MW	Monitoring Well
O/H	Overhead
G	Road Gully
PB	Post Box
PC	Pram Crossing
RNP	Road Name Plate
RS	Road Sign
S/A	Soakaway
ST	Stay / Strut
SV	Stop Valve (Unidentified)
TB	Telephone Box
TC	Telecom
TH	Trail Hole
TL	Traffic Light
TP	Telegraph Pole
UTL	Unable to Lift
VP	Vent pipe
WM	Water Meter
WSV	Water Stop Valve

FENCES	
BWF	Barbed Wire Fence
CBF	Closed Board Fence
CP	Concrete Post
CPF	Chestnut Paling Fence
IRF	Iron Railing Fence
PKF	Picket Fence
PRF	Post & Rail Fence
PWF	Post & Wire Fence
SCF	Security Fence
SP	Steel Post
WMF	Wire Mesh Fence
WPF	Wood Panel Fence

NOTES

The survey grid has been related to OS National Grid (OSN15), presented at OS scale factor. Levels are related to OS datum (OSGM15). Grids and datum have been determined from the National GPS Network.


Ordnance Survey mapping data supplied by client.

The position and height of adjacent buildings have been obtained using higher level reflectorless measurement and may not take account of single storey extensions or conservatories below the line of sight.

Geomatic Surveyors	
Unit E, Woodside 34 Parham Drive Eastleigh SO50 4NU t: 023 8081 1081 w: siteline.co.uk	
BLOOR HOMES SOUTHERN	Client
SOUTHLEIGH HAVANT	Contract
SITE SURVEY	Title
01SQ01 (Sheet 8 of 34)	Drawing Number
MARCH TO JUNE 2023	Date
1:250 (at A0)	Scale
HB AB BT	Surveyor(s)

TREES

FM Field Maple
FR Fruit
HB Hornbeam
HC Horse Chestnut
HO Holm Oak
HW Hawthorn
HY Holly
HZ Hazel
IBT Indian Bean Tree
JM Japanese Maple
LB Laburnum
LM Lime
LO Locust Tree
LR Laurel
M Maple
MG Magnolia
MP Monkey Puzzle
OK Oak
P Pine
PL Plane
PM Plum
PO Poplar
PR Pear
U Unidentified
W Willow
WB Whitebeam
WN Walnut
Y Yew


Species / Dia / Spread (max) / Ht
e.g. OK 1.0 / 8 / 15

ABBREVIATIONS

BT British Telecom
BOL Bollard
CB Control Box
CL Cover Level
CTV Cable Television
EP Electric
FH Fire Hydrant
GSV Gas Stop Valve
HT Height
HVC High Voltage Cable
IC Inspection Cover
IL Invert Level
LP Lamp Post
MH Man-Hole
MKR Marker
MW Monitoring Well
O/H Overhead
G Road Gully
PB Post Box
PC Pram Crossing
RNP Road Name Plate
RS Road Sign
S/A Soakaway
ST Stay / Strut
SV Stop Valve (Unidentified)
TB Telephone Box
TC Telecom
TH Trial Hole
TL Traffic Light
TP Telegraph Pole
UTL Unable to Lift
VP Vent pipe
WM Water Meter
WSV Water Stop Valve

FENCES

BWF Barbed Wire Fence
CBF Closed Board Fence
CP Concrete Post
CPF Chestnut Paling Fence
CWF Chicken Wire Fence
IRF Iron Railing Fence
PKF Picket Fence
PRF Post & Rail Fence
PVF Post & Wire Fence
SCF Security Fence
SP Steel Post
WMF Wire Mesh Fence
WPF Wood Panel Fence

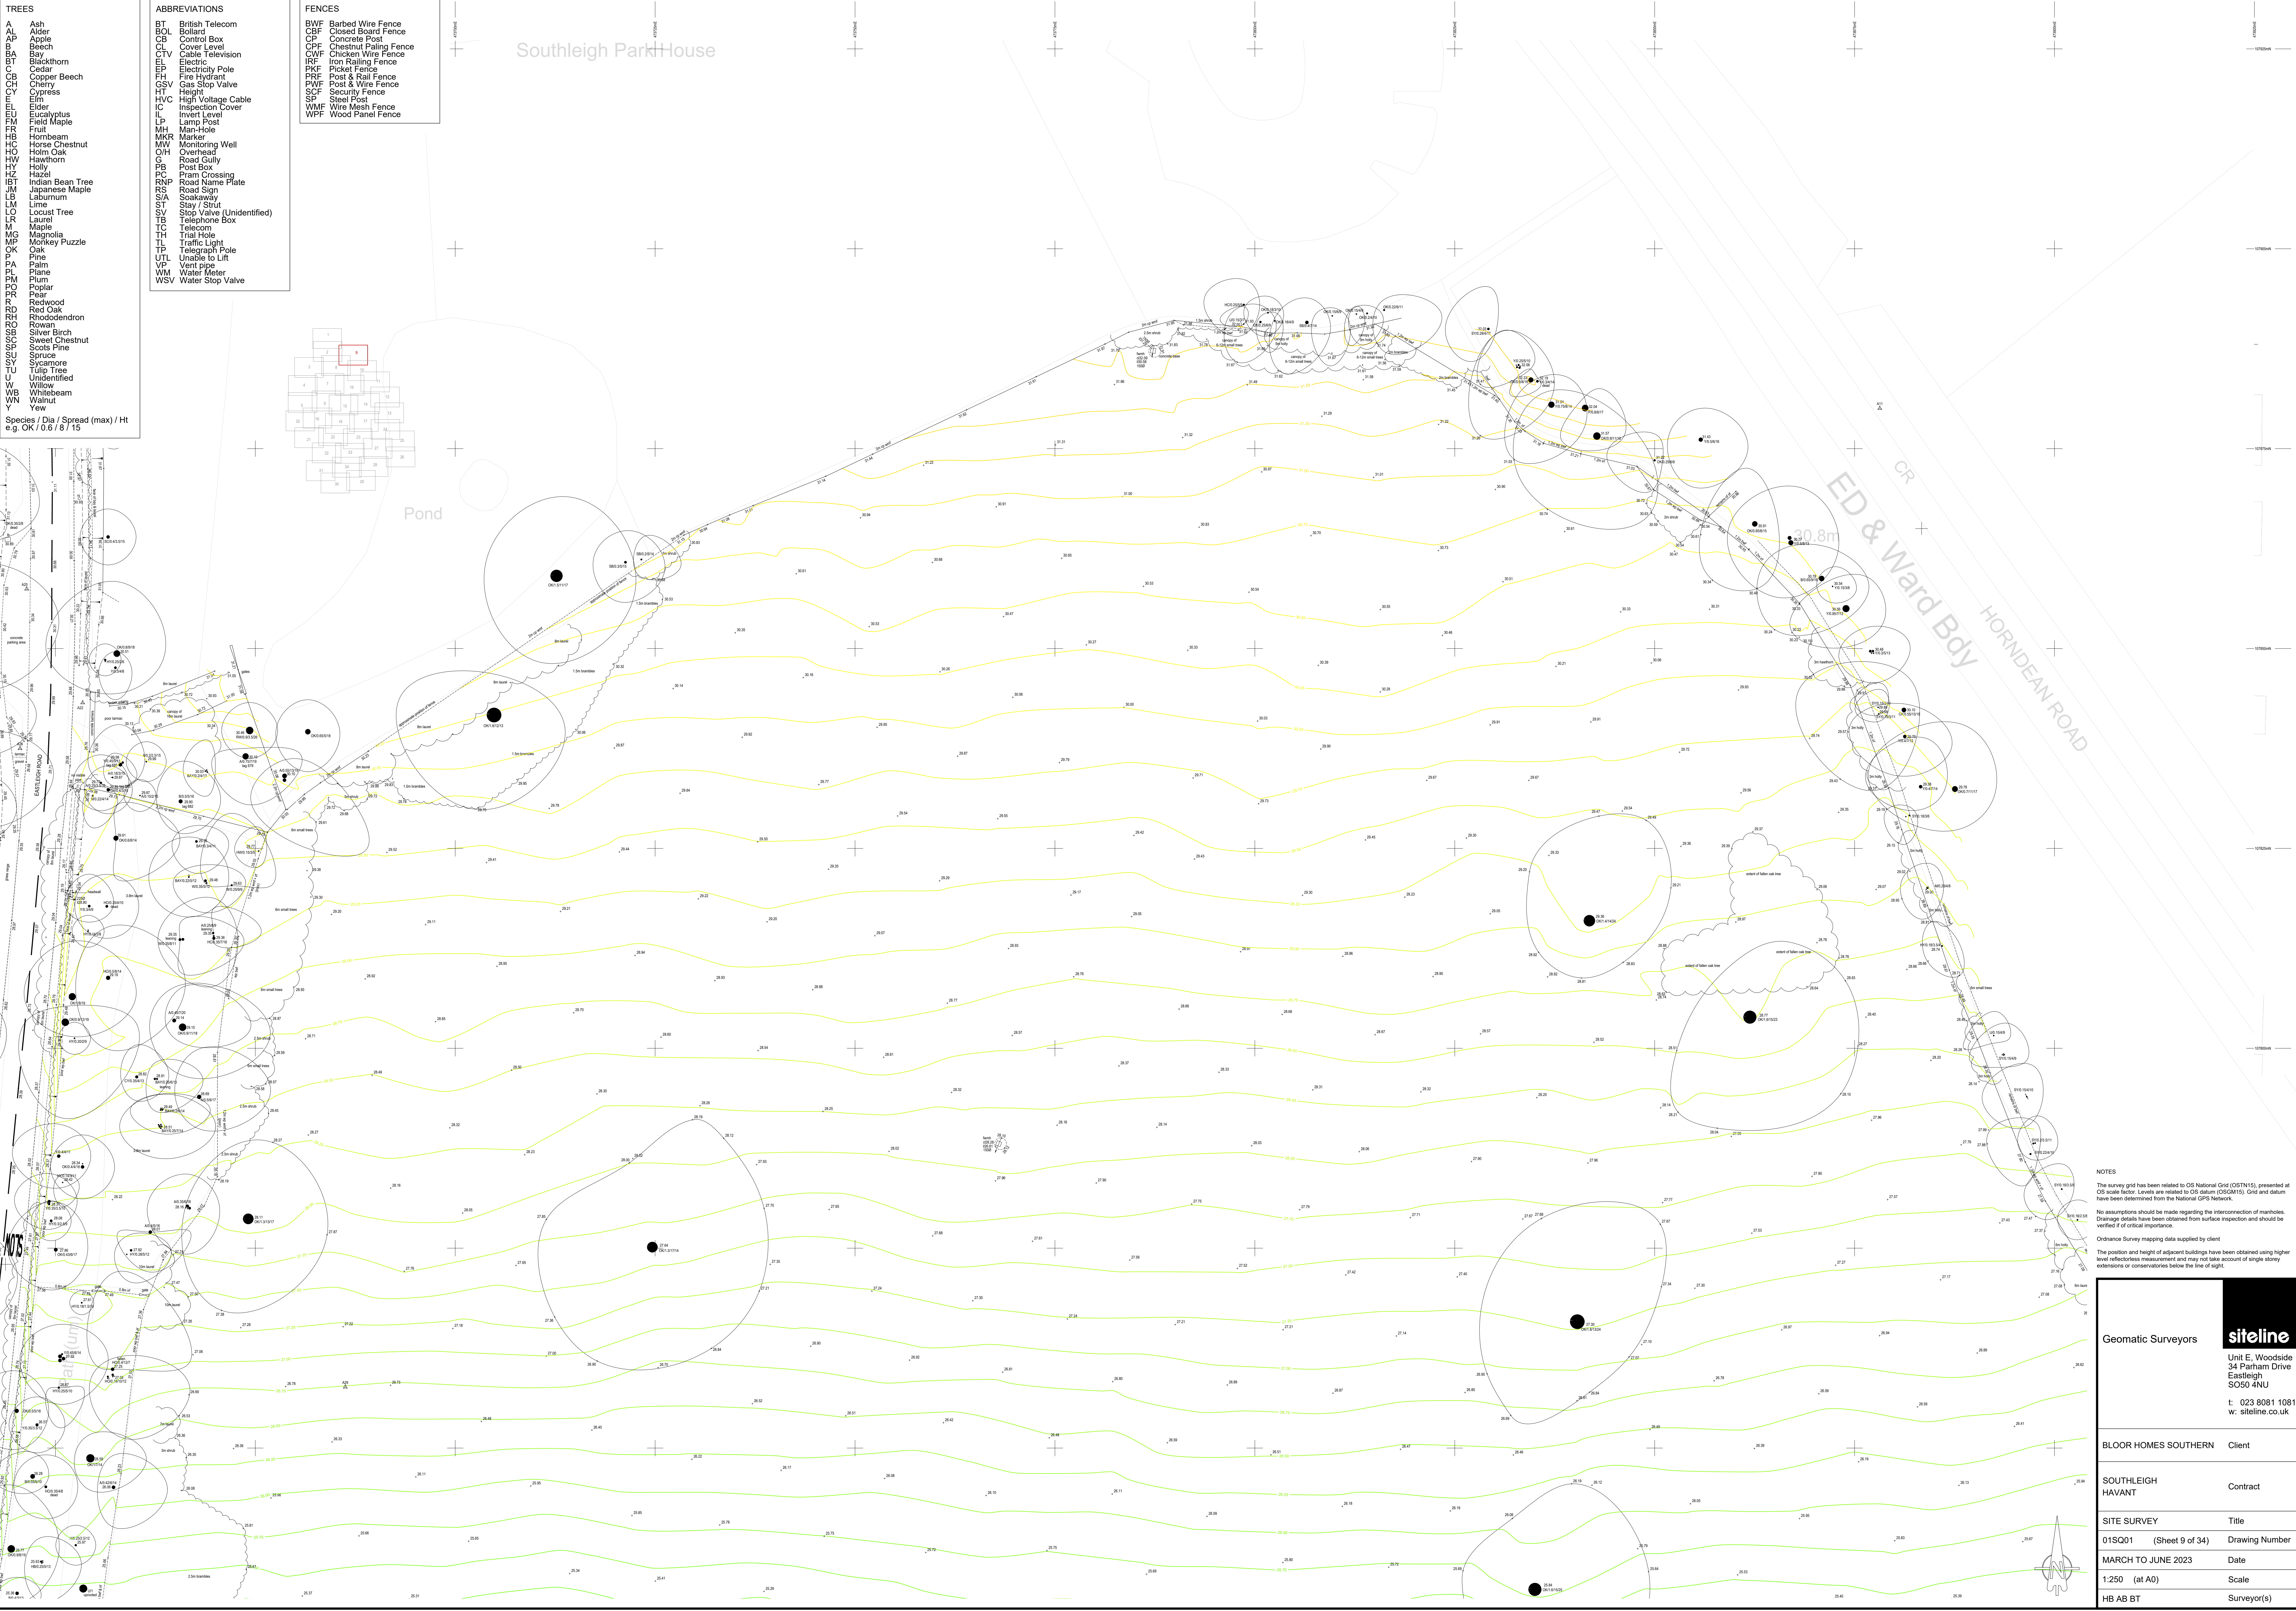

NOTES

The survey grid has been related to OS National Grid (OSTN15), presented at OS scale factor. Levels are related to OS datum (OSGM15). Grids and datum have been determined from the National GPS Network.

No assumptions should be made regarding the interconnection of manholes. Drainage details have been obtained from surface inspection and should be verified if of critical importance.

Ordnance Survey mapping data supplied by client

The position and height of adjacent buildings have been obtained using higher level reflectorless measurement and may not take account of single storey extensions or conservatories below the line of sight.

Geomatic Surveyors

Unit E, Woodside
34 Parham Drive
Eastleigh
SO50 4NU

t: 023 8081 1081
w: [siteline.co.uk](http://www.siteline.co.uk)

BLOOR HOMES SOUTHERN

Client

SOUTHLEIGH HAVANT

Contract

SITE SURVEY

Title

01SQ01 (Sheet 9 of 34)

Drawing Number

MARCH TO JUNE 2023


Date

1:250 (at A0)

Scale

HB AB BT

Surveyor(s)

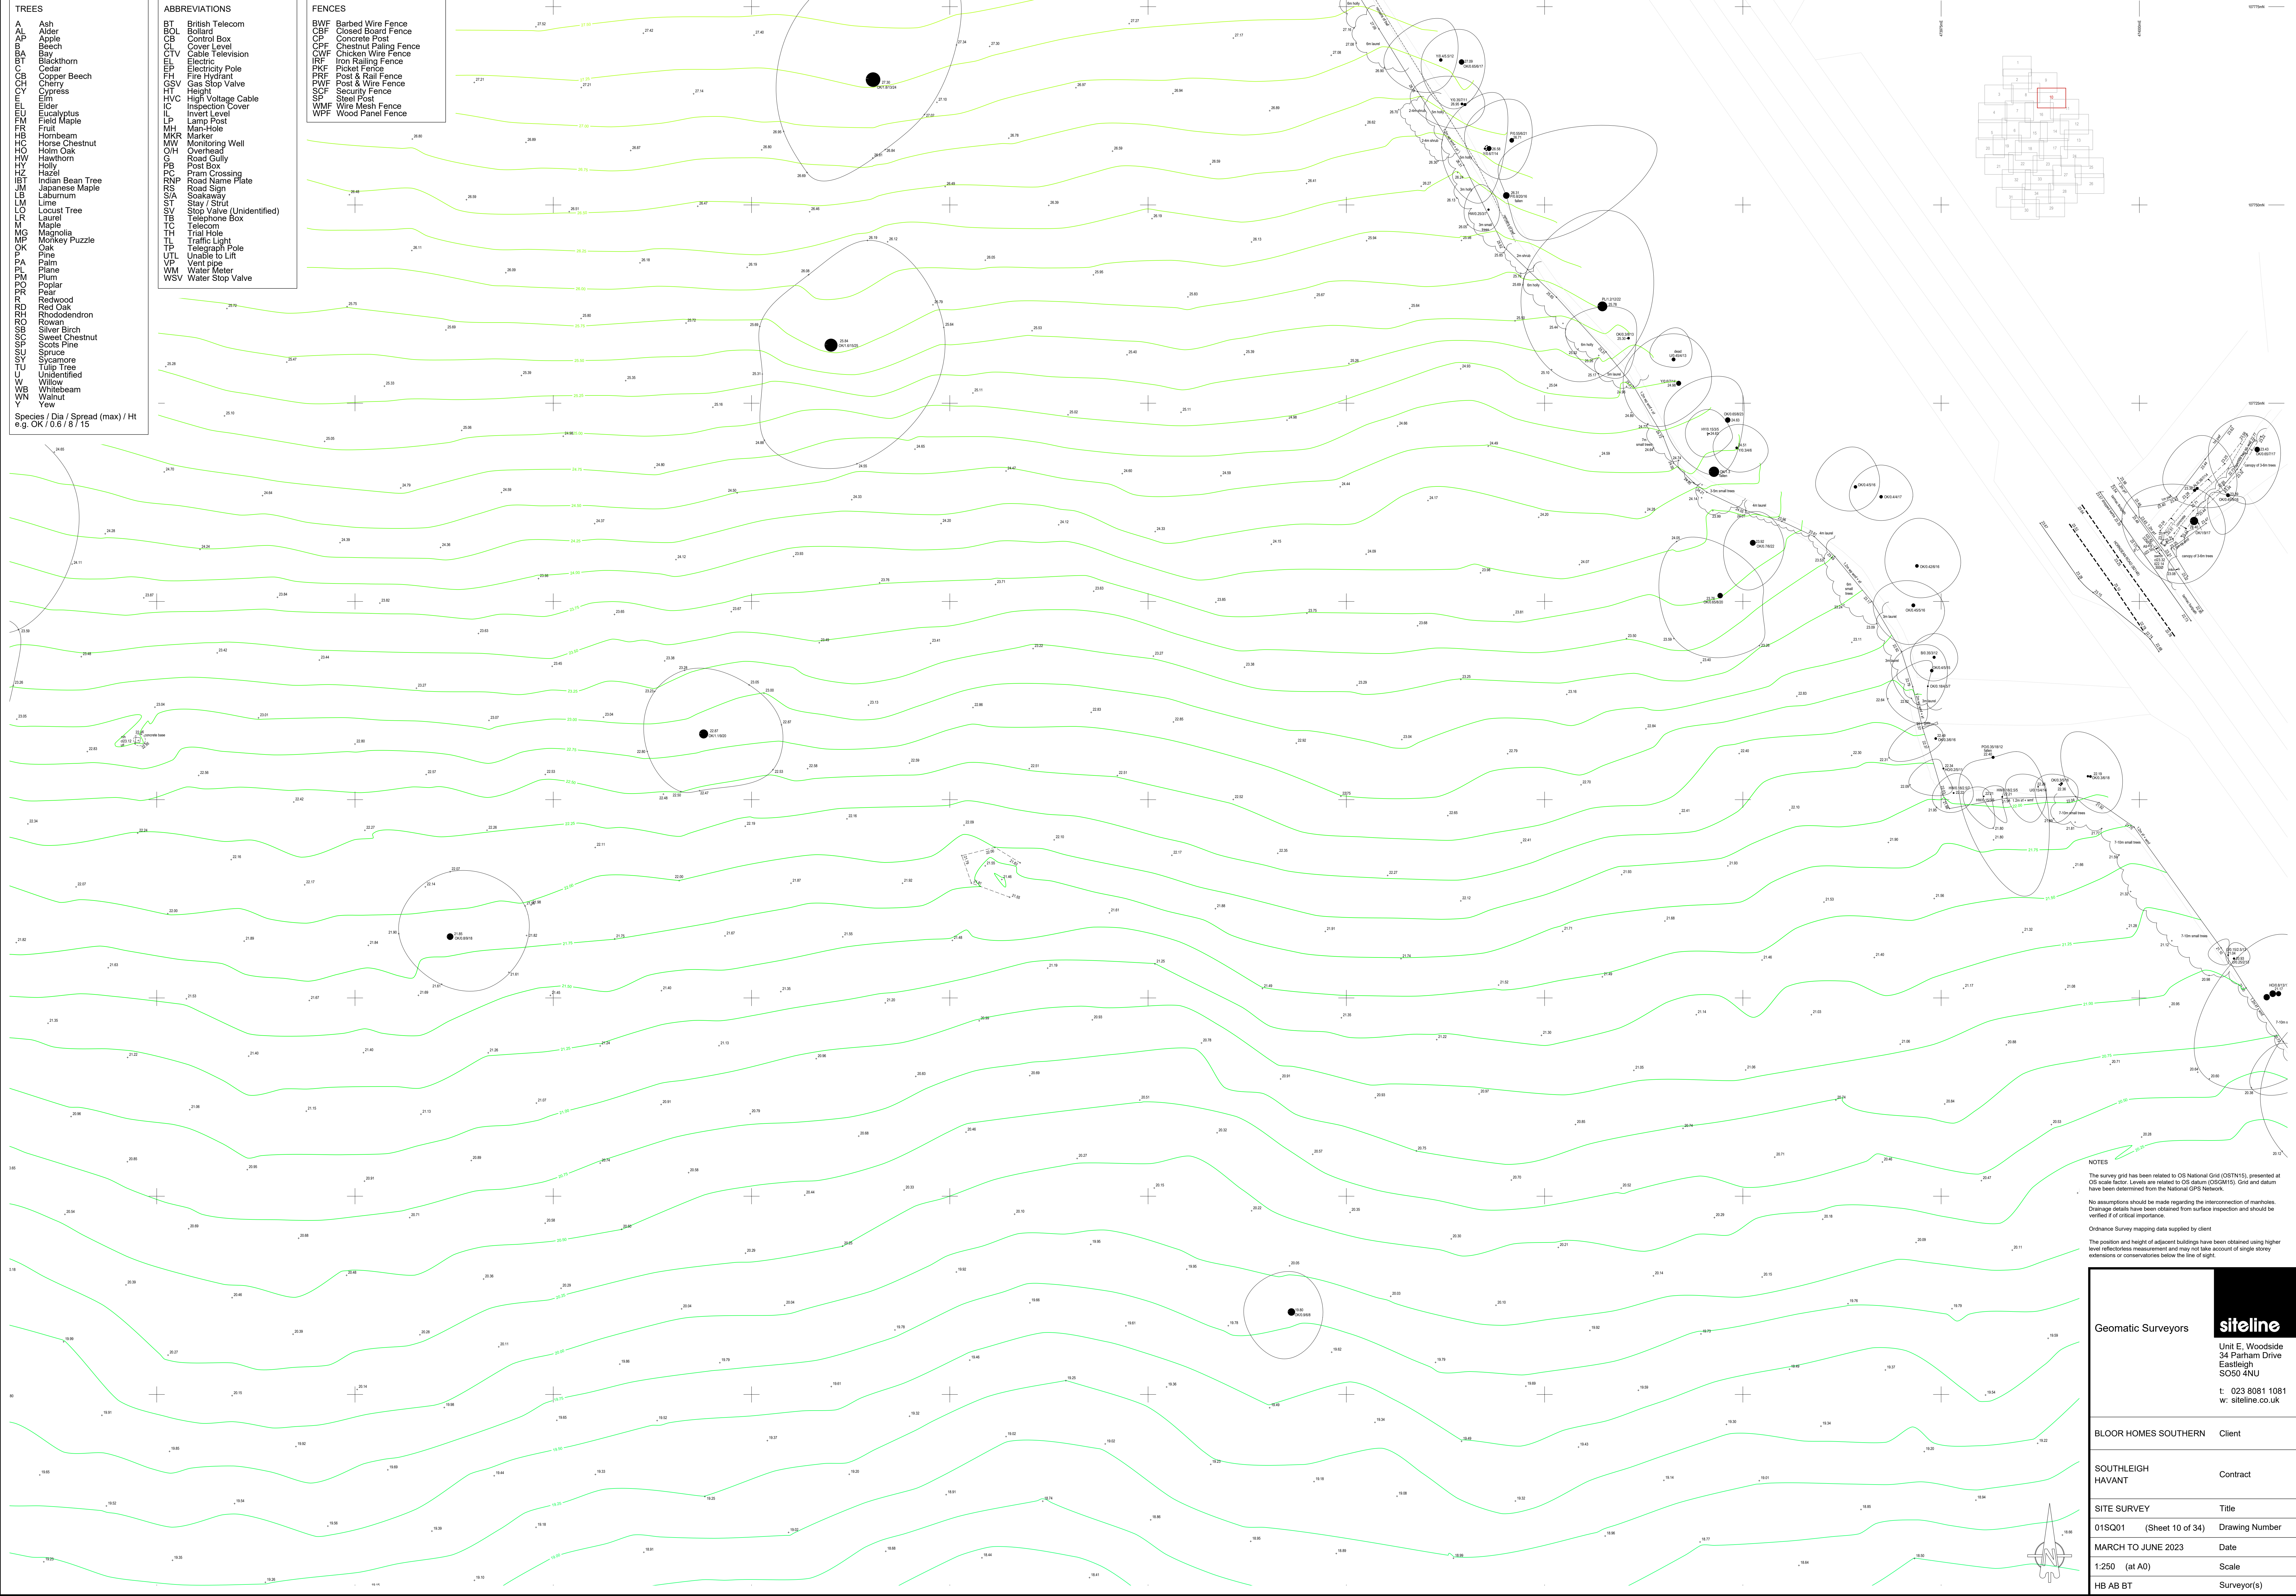

NOTES

The survey grid has been related to OS National Grid (OSTN15), presented at OS scale factor. Levels are related to OS datum (OSGM15). Grids and datum have been determined from the National GPS Network.

No assumptions should be made regarding the interconnection of manholes. Drainage details have been obtained from surface inspection and should be verified if of critical importance.

Ordnance Survey mapping data supplied by client.

The position and height of adjacent buildings have been obtained using higher level reflectorless measurement and may not take account of single storey extensions or conservatories below the line of sight.


Geomatic Surveyors

siteline

Unit E, Woodside
34 Parham Drive
Eastleigh
SO50 4NU


t: 023 8081 1081
w: siteline.co.uk

BLOOR HOMES SOUTHERN	Client
SOUTHLEIGH HAVANT	Contract
SITE SURVEY	Title
01SQ01 (Sheet 10 of 34)	Drawing Number
MARCH TO JUNE 2023	Date
1:250 (at A0)	Scale
HB AB BT	Surveyor(s)

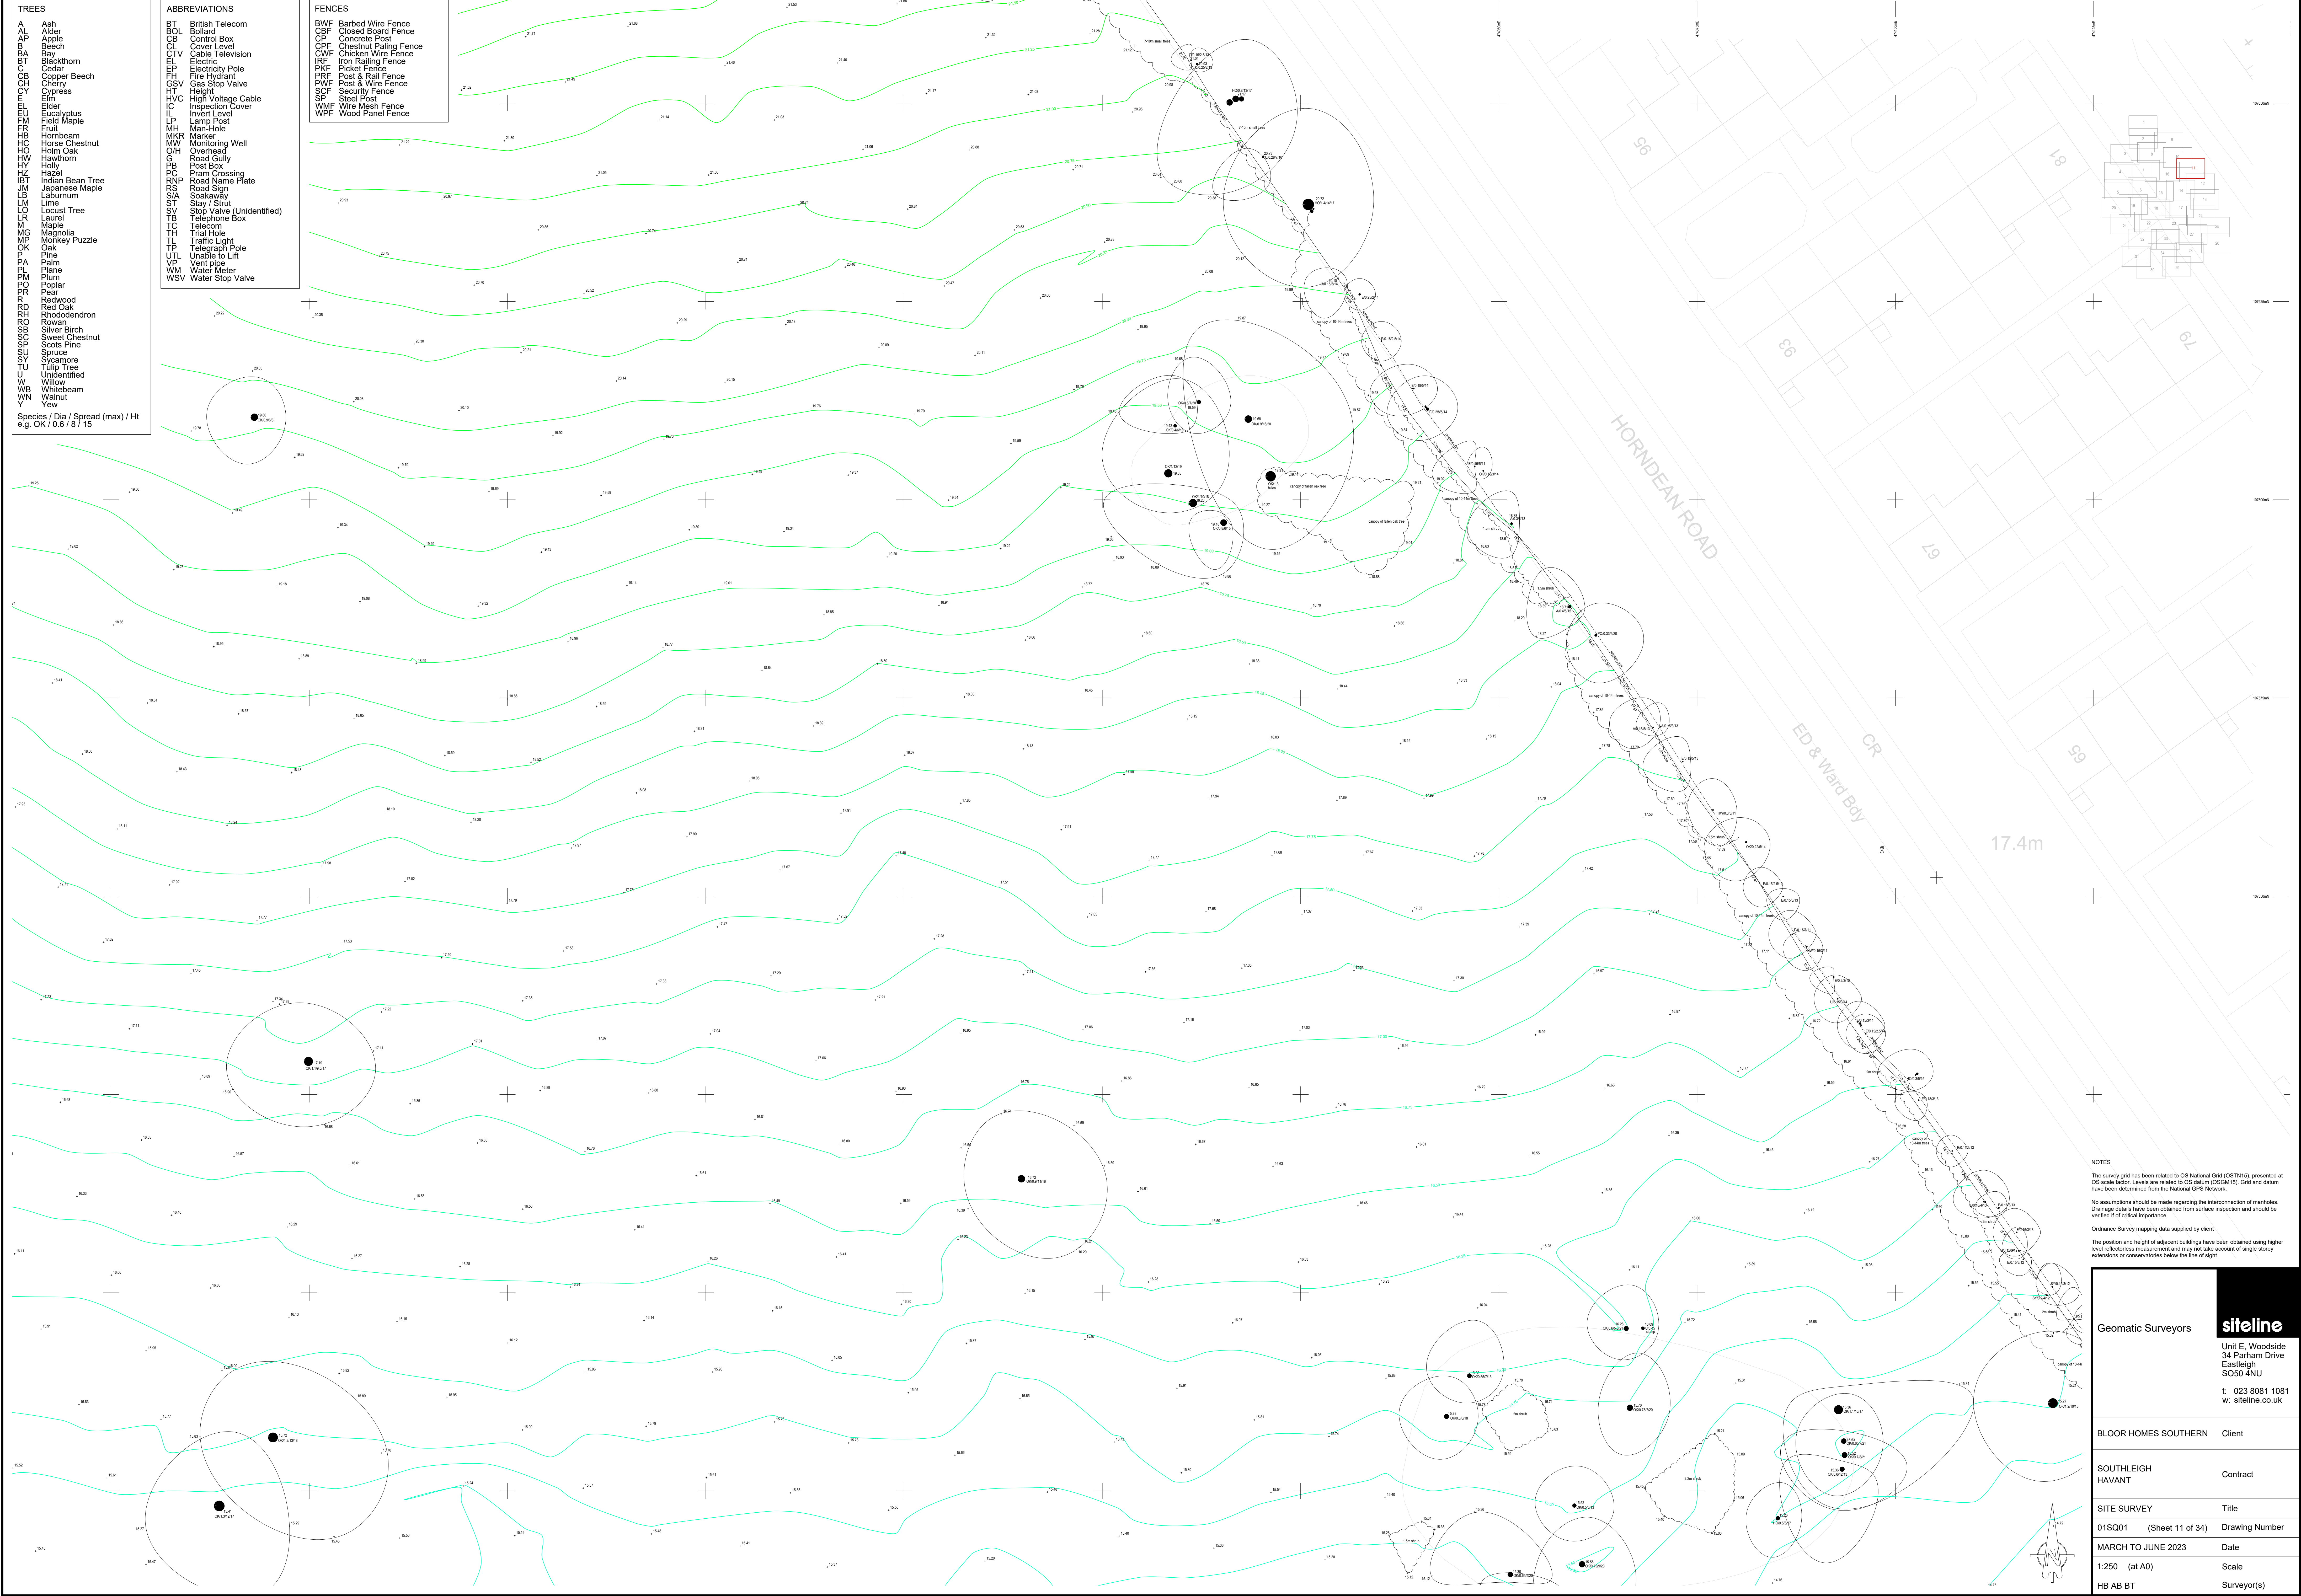

TREES	ABBREVIATIONS	FENCES
A Ash	BT British Telecom	BWF Barbed Wire Fence
AL Alder	BOL Bollard	CBF Closed Board Fence
AP Apple	CB Control Box	CP Concrete Post
B Beech	CL Cover Level	CPF Chestnut Paling Fence
BA Bay	CTV Cable Television	CWF Chicken Wire Fence
BB Blackthorn	EP Electric	IRF Iron Railing Fence
BC Birch	EL Electricity Pole	PKF Picket Fence
CBH Copper Beech	FH Fire Hydrant	PRF Post & Rail Fence
CH Cherry	GSV Gas Stop Valve	PWF Post & Wire Fence
CY Cypress	HT Height	SCF Security Fence
EL Elder	HVC High Voltage Cable	SP Steel Post
EU Eucalyptus	IC Inspection Cover	WVF Wire Mesh Fence
FM Field Maple	L Lamp Post	WPF Wood Panel Fence
FR Fruit	MH Man-Hole	
HB Hornbeam	MKR Marker	
HC Horse Chestnut	MW Monitoring Well	
HO Holm Oak	O/H Overhead	
HW Hawthorn	G Road Gully	
HY Holly	PB Post Box	
HZ Hazel	PC Pram Crossing	
IBT Indian Bean Tree	RNP Road Name Plate	
JM Japanese Maple	RS Road Sign	
LA Laburnum	S/A Sootyway	
LM Lime	SV Stop Valve (Unidentified)	
LO Locust Tree	TB Telephone Box	
LR Laurel	TC Telecom	
M Maple	TH Trial Hole	
MG Magnolia	TL Traffic Light	
MP Monkey Puzzle	TP Telegraph Pole	
OK Oak	UTL Unable to Lift	
P Pine	W Vent pipe	
PL Plane	WM Water Meter	
PM Plum	WSV Water Stop Valve	
PO Poplar		
PR Pear		
RD Redwood		
RO Red Oak		
RH Rhododendron		
SB Silver Birch		
SC Sweet Chestnut		
SP Scots Pine		
SU Sycamore		
T Tulip Tree		
U Unidentified		
W Willow		
WB Whitebeam		
WN Walnut		
Y Yew		

Species / Dia / Spread (max) / Ht
e.g. OK / 0.6 / 8 / 15

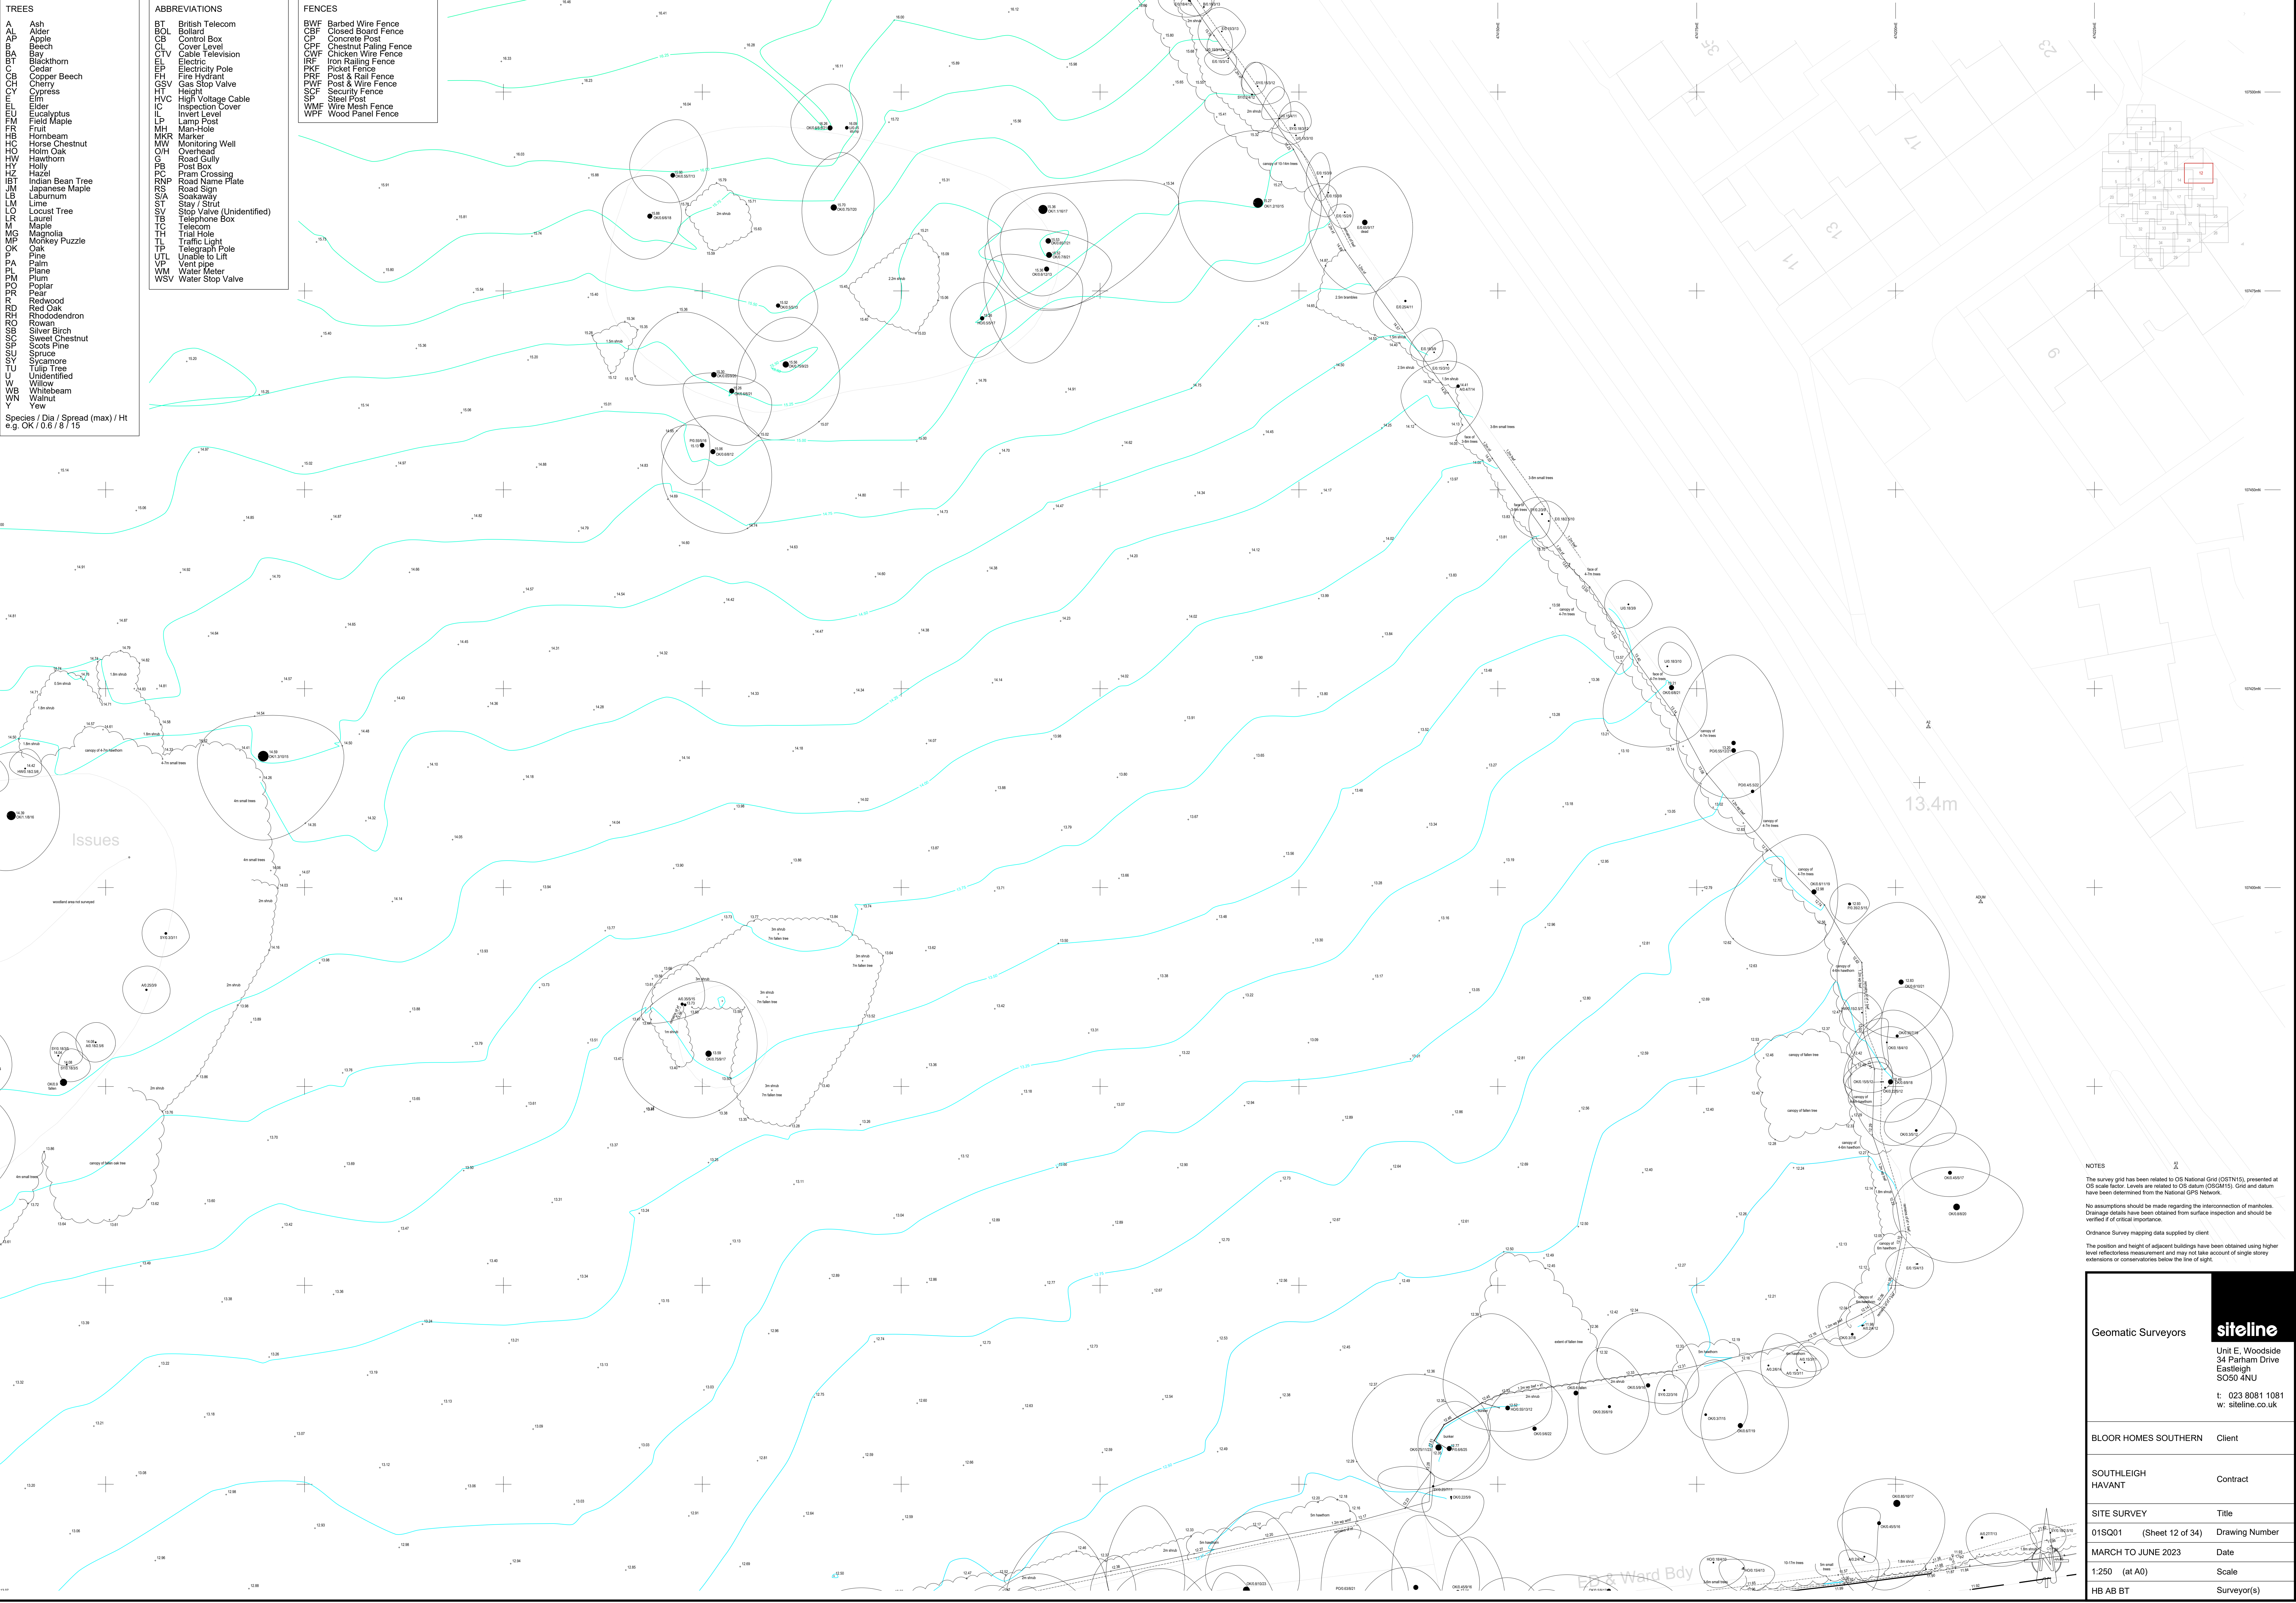

NOTES

The survey grid has been related to OS National Grid (OSTN15), presented at OS scale factor. Levels are related to OS datum (OSGD15). Grid and datum have been determined from the National GPS Network.

No assumptions should be made regarding the interconnection of manholes. Drainage details have been obtained from surface inspection and should be verified if of critical importance.

Ordnance Survey mapping data supplied by client.

The position and height of adjacent buildings have been obtained using higher level reflectorless measurement and may not take account of single storey extensions or conservatories below the line of sight.


--------------------	--	---	--

- TREES
- AL Ash
 - AP Alder
 - B Beech
 - BA Bay
 - BB Blackthorn
 - BC Cedar
 - CB Copper Beech
 - CH Cherry
 - CO Cypress
 - EL Elder
 - EU Eucalyptus
 - FM Field Maple
 - FR Fruit
 - HB Hornbeam
 - HC Horse Chestnut
 - HO Horn Oak
 - HW Hawthorn
 - HY Holly
 - HZ Hazel
 - IBT Indian Bean Tree
 - JM Japanese Maple
 - LS Laburnum
 - LM Lime
 - LU Locust Tree
 - LR Laurel
 - M Maple
 - MG Magnolia
 - MP Monkey Puzzle
 - OK Oak
 - P Pine
 - PL Plane
 - PM Plum
 - PO Poplar
 - PR Pear
 - R Redwood
 - RO Red Oak
 - RS Rhododendron
 - Rowan
 - S Silver Birch
 - SC Sweet Chestnut
 - SP Scots Pine
 - SR Spruce
 - SY Sycamore
 - T Tulip Tree
 - U Underside
 - W Willow
 - WB Whitebeam
 - WN Walnut
 - Y Yew
- Species / Dia / Spread (max) / Ht
e.g. OK 10.5 / 8 / 15

- ABBREVIATIONS
- BT British Telecom
 - BOL Bollard
 - CB Control Box
 - CL Cover Level
 - CTV Cable Television
 - EP Electric
 - EH Electricity Pole
 - FF Fire Hydrant
 - GSV Gas Stop Valve
 - HT Height
 - HVC High Voltage Cable
 - IC Inspection Cover
 - IL Invert Level
 - L Lamp Post
 - LM
 - MH Man-Hole
 - MR Marker
 - MW Monitoring Well
 - O/H Overhead
 - G Road Gully
 - PB Post Box
 - PC Pram Crossing
 - RNP Road Name Plate
 - RS Road Sign
 - S/S Sootaway
 - ST Stay / Strut
 - SV Stop Valve (Unidentified)
 - TB Telephone Box
 - TC Telecom
 - TH Trial Hole
 - TL Traffic Light
 - TP Telegraph Pole
 - UTL Unable to Lift
 - WSV Water Stop Valve

- FENCES
- BWF Barbed Wire Fence
 - CBF Closed Board Fence
 - CP Concrete Post
 - CPF Chestnut Paling Fence
 - CWF Chicken Wire Fence
 - IRF Iron Railing Fence
 - PKF Picket Fence
 - PRF Post & Rail Fence
 - PWF Post & Wire Fence
 - SCF Security Fence
 - SP Steel Post
 - WMF Wire Mesh Fence
 - WPF Wood Panel Fence



NOTES

The survey grid has been related to OS National Grid (OSTN15), presented at OS scale factor. Levels are related to OS datum (OSGM15). Grid and datum have been determined from the National GPS Network.

No assumptions should be made regarding the interconnection of manholes. Drainage details have been obtained from surface inspection and should be verified if of critical importance.

Ordnance Survey mapping data supplied by client.

The position and height of adjacent buildings have been obtained using higher level reflectorless measurement and may not take account of single storey extensions or conservatories below the line of sight.

Geomatic Surveyors

siteline


Unit E, Woodside
34 Parham Drive
Eastleigh
SO50 4NU

t: 023 8081 1081
w: siteline.co.uk

BLOOR HOMES SOUTHERN	Client
SOUTHLEIGH HAVANT	Contract
SITE SURVEY	Title
MARCH TO JUNE 2023	Date
1:250 (at A0)	Scale
HB AB BT	Surveyor(s)

TREES	ABBREVIATIONS	FENCES
AL Ash	BT British Telecom	BWF Barbed Wire Fence
AP Apple	BOL Bollard	CBF Closed Board Fence
B Beech	CB Control Box	CP Concrete Post
BA Bay	CL Cover Level	CPF Chestnut Paling Fence
BB Blackthorn	CTV Cable Television	CWF Chicken Wire Fence
BC Birch	EL Electric	IRF Iron Railing Fence
CBH Copper Beech	EP Electricity Pole	PKF Picket Fence
CH Cherry	EH Fire Hydrant	PRF Post & Rail Fence
CY Cypress	GSV Gas Stop Valve	PWF Post & Wire Fence
EL Elder	HT Height	SCF Security Fence
EU Eucalyptus	HVC High Voltage Cable	SP Steel Post
FM Field Maple	IC Inspection Cover	WVF Wire Mesh Fence
FR Fruit	L Lamp Post	WPF Wood Panel Fence
HB Hornbeam	MH Man-Hole	
HC Horse Chestnut	MKR Marker	
HO Holm Oak	MW Monitoring Well	
HW Hawthorn	O/H Overhead	
HZ Holly	G Road Gully	
IB Indian Bean Tree	PB Post Box	
JM Japanese Maple	PC Pram Crossing	
LB Laburnum	RNP Road Name Plate	
LO Locus Tree	RS Road Sign	
LR Laurel	S/A Soakaway	
M Maple	SV Stop Valve (Unidentified)	
MG Manroli	TB Telephone Box	
MP Monkey Puzzle	TC Telecom	
OK Oak	TH Trial Hole	
PA Palm	TL Traffic Light	
PL Plane	TP Telegraph Pole	
PM Plum	UTL Unable to Lift	
PO Poplar	VP Vent pipe	
PR Pear	WM Water Meter	
RD Redwood	WSV Water Stop Valve	
RO Red Oak		
RH Rhododendron		
SB Silver Birch		
SC Sweet Chestnut		
SP Scots Pine		
SO Sycamore		
TU Tulip Tree		
U Unidentified		
WB Willow		
WN Whitebeam		
Y Yew		

Species / Dia / Spread (max) / Ht
e.g. OK 10.6 / 8 / 15

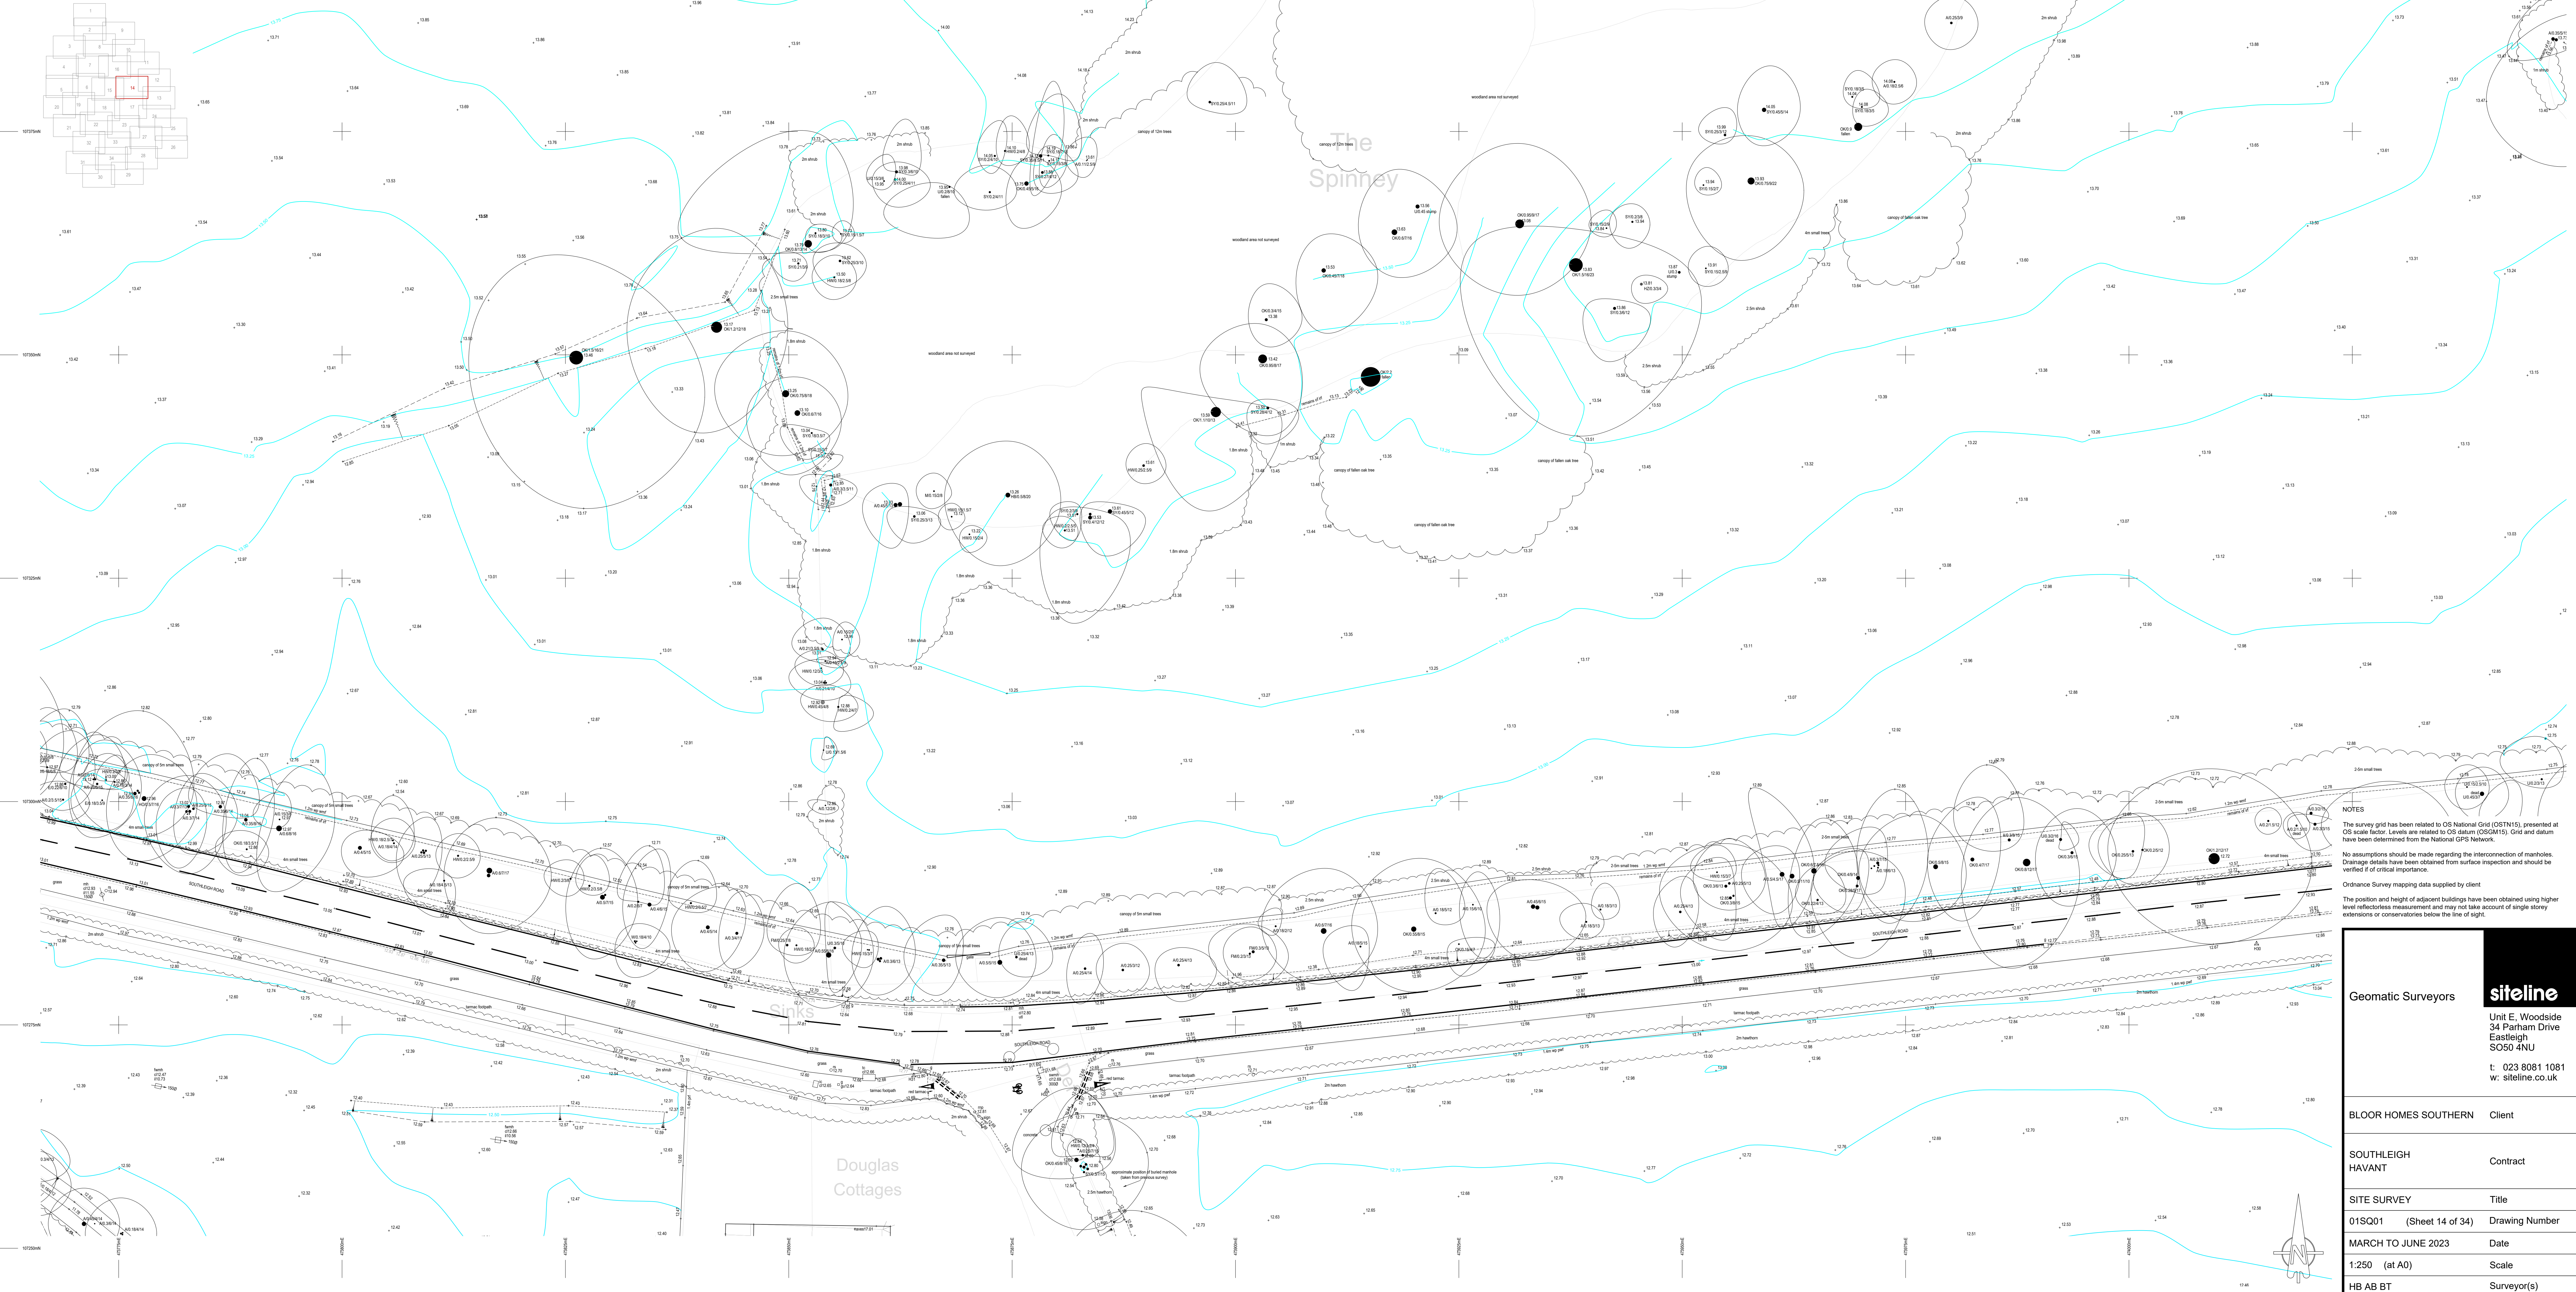

NOTES

The survey grid has been related to OS National Grid (OSTN15), presented at OS scale factor. Levels are related to OS datum (OSGM15). Grids and datum have been determined from the National GPS Network.

No assumptions should be made regarding the intersection of manholes. Drainage details have been obtained from surface inspection and should be verified if of critical importance.

Ordnance Survey mapping data supplied by client

The position and height of adjacent buildings have been obtained using higher level reflectorless measurement and may not take account of single storey extensions or conservatories below the line of sight.

Geomatic Surveyors

siteline


Unit E, Woodside
34 Parham Drive
Eastleigh
SO50 4NU

t: 023 8081 1081
w: siteline.co.uk

BLOOR HOMES SOUTHERN	Client
SOUTHLEIGH HAVANT	Contract
SITE SURVEY	Title
01SQ01 (Sheet 14 of 34)	Drawing Number
MARCH TO JUNE 2023	Date
1:250 (at A0)	Scale
HB AB BT	Surveyor(s)

TREES		ABBREVIATIONS		FENCES	
AL	Ash	BT	British Telecom	BWF	Barbed Wire Fence
AP	Apple	BOL	Bollard	CBF	Closed Board Fence
B	Beech	CB	Control Box	CP	Concrete Post
BA	Bay	CL	Cover Level	CPF	Chestnut Paling Fence
BT	Blackthorn	CTV	Cable Television	CWF	Chicken Wire Fence
CB	Cedar	EP	Electric Pole	IRF	Iron Railing Fence
CBH	Copper Beech	EH	Electric Hydrant	PKF	Picket Fence
CH	Cherry	FSV	Fire Stop Valve	PRF	Post & Rail Fence
CY	Cypress	HT	Height	PWF	Post & Wire Fence
EL	Elder	HVC	High Voltage Cable	SCF	Security Fence
EU	Eucalyptus	IC	Inspection Cover	SP	Steel Post
FM	Field Maple	L	Invert Level	WMF	Wire Mesh Fence
FR	Fruit	LP	Lamp Post	WPF	Wood Panel Fence
HB	Hornbeam	MH	Man-Hole		
HC	Horse Chestnut	MKR	Marker		
HO	Horn Oak	MW	Monitoring Well		
HW	Hawthorn	O/H	Overhead		
HY	Holly	G	Road Gully		
HZ	Hazel	PB	Post Box		
IBT	Indian Bean Tree	PC	Pram Crossing		
JM	Japanese Maple	RNP	Road Name Plate		
L	Lime	RS	Road Sign		
LM	Laburnum	S/A	Soakaway		
LO	Locust Tree	SV	Stop Valve (Unidentified)		
LR	Laurel	TB	Telephone Box		
M	Maple	TC	Telecom		
MG	Magnolia	TH	Trial Hole		
MP	Monkey Puzzle	TL	Traffic Light		
OK	Oak	TP	Telegraph Pole		
P	Pine	UTL	Unable to Lift		
PL	Plane	VP	Vent pipe		
PM	Plum	WM	Water Meter		
PO	Poplar	WSV	Water Stop Valve		
PR	Pear				
RD	Redwood				
RO	Red Oak				
RS	Rhododendron				
S	Silver Birch				
SC	Sweet Chestnut				
SP	Scots Pine				
SU	Spruce				
TU	Tulip Tree				
U	Unidentified				
W	Willow				
WB	Whitebeam				
WN	Walnut				
Y	Yew				

Species / Dia / Spread (max) / Ht
e.g. OK / 0.6 / 8 / 15

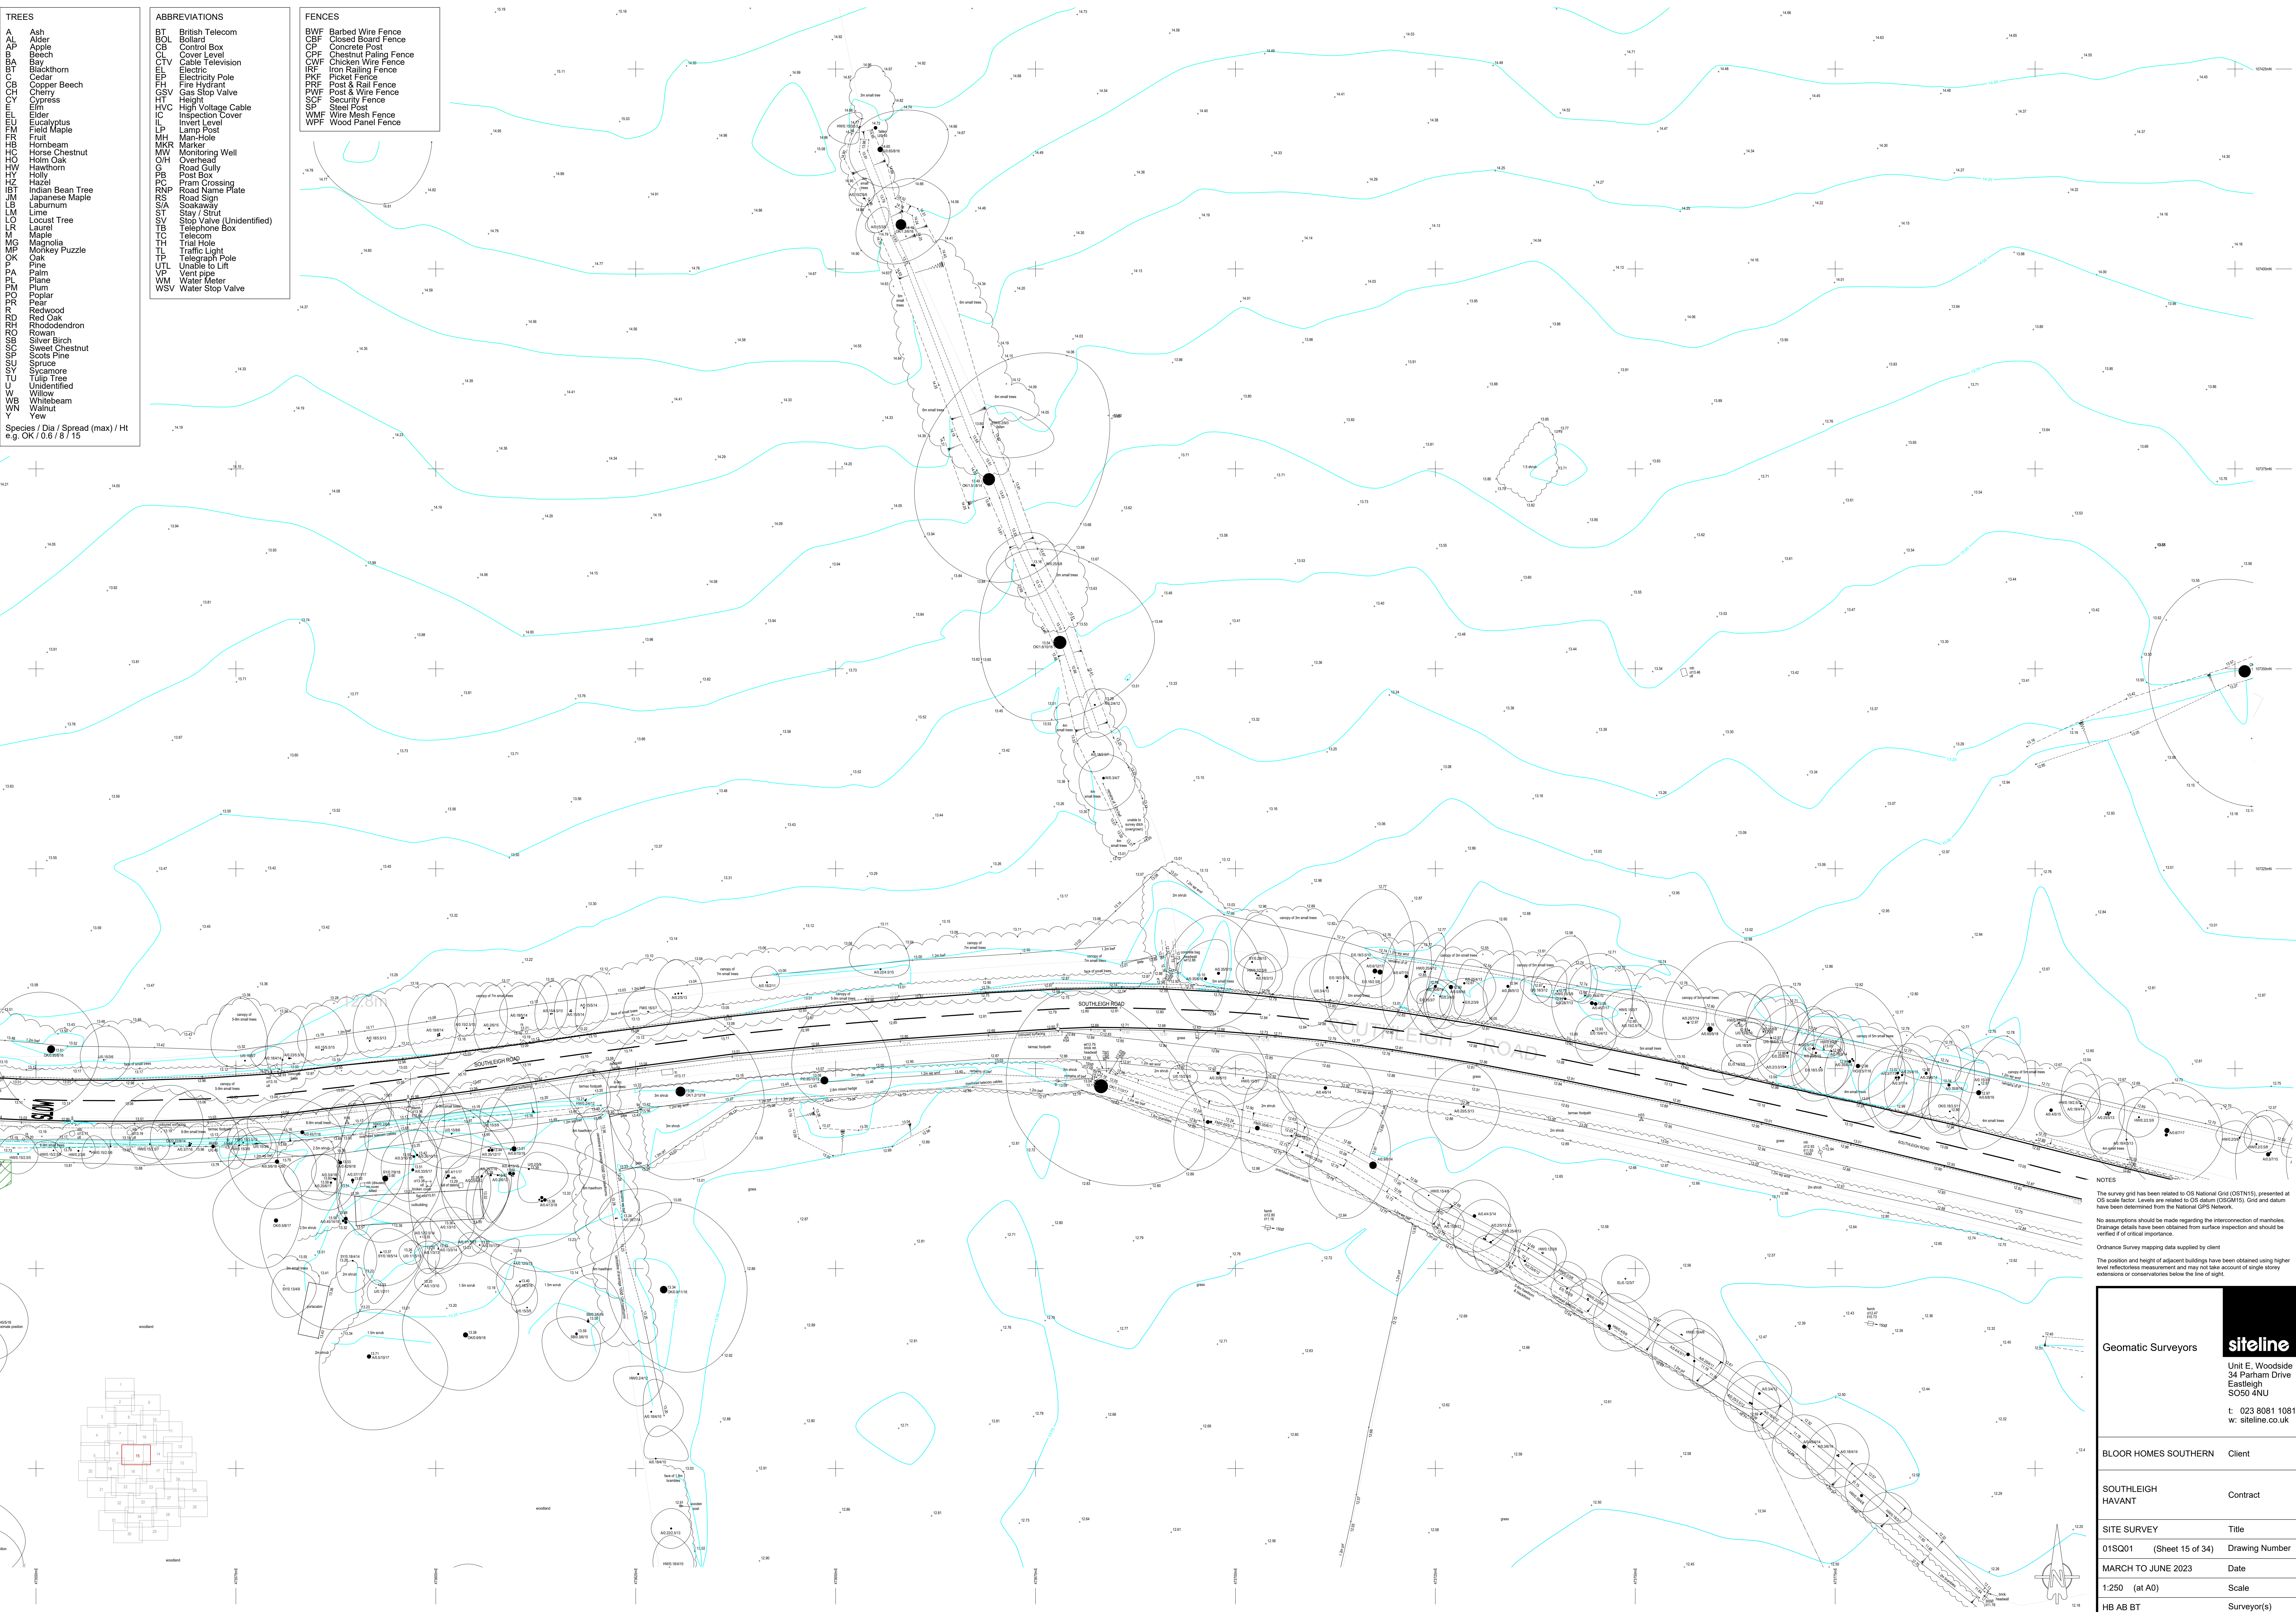

NOTES

The survey grid has been related to OS National Grid (OSTN15), presented at OS scale factor. Levels are related to OS datum (OSGD15). Grids and datum have been determined from the National GPS Network.

No assumptions should be made regarding the intersection of manholes. Drainage details have been obtained from surface inspection and should be verified if of critical importance.

Ordnance Survey mapping data supplied by client.

The position and height of adjacent buildings have been obtained using higher level reflectless measurement and may not take account of single storey extensions or conservatories below the line of sight.

Geomatic Surveyors

siteline

Unit E, Woodside
34 Parham Drive
Eastleigh
SO50 4NU

t: 023 8081 1081
w: siteline.co.uk

BLOOR HOMES SOUTHERN	Client
SOUTHLEIGH HAVANT	Contract
SITE SURVEY	Title
01SQ01 (Sheet 15 of 34)	Drawing Number
MARCH TO JUNE 2023	Date
1:250 (at A0)	Scale
HB AB BT	Surveyor(s)

TREES

U Unidentified
W Willow
WB Whitebeam
WN Walnut
Y Yew


Species / Dia / Spread (max) / Ht
e.g. OK / 0.6 / 8 / 15

ABBREVIATIONS

BT British Telecom
BOL Bollard
CB Control Box
CL Cover Level
CTV Cable Television
EP Electric Pole
FH Fire Hydrant
GSV Gas Stop Valve
HT Height
HVC High Voltage Cable
IC Inspection Cover
LP Lamp Post
MH Man-Hole
MKR Marker
MW Monitoring Well
O/H Overhead
G Road Gully
PB Post Box
PC Pram Crossing
RNP Road Name Plate
RS Road Sign
S/A Sootaway
ST Stay / Strut
SV Stop Valve (Unidentified)
TB Telephone Box
TC Telecom
TH Trial Hole
TL Traffic Light
TP Telegraph Pole
UTL Unable to Lift
VP Vent pipe
WM Water Meter
WSV Water Stop Valve

FENCES

BWF Barbed Wire Fence
CBF Closed Board Fence
CP Concrete Post
CPF Chestnut Paling Fence
CWF Chicken Wire Fence
IRF Iron Railing Fence
PKF Picket Fence
PRF Post & Rail Fence
PVF Post & Wire Fence
SCF Security Fence
SF Steel Post
WMF Wire Mesh Fence
WPF Wood Panel Fence

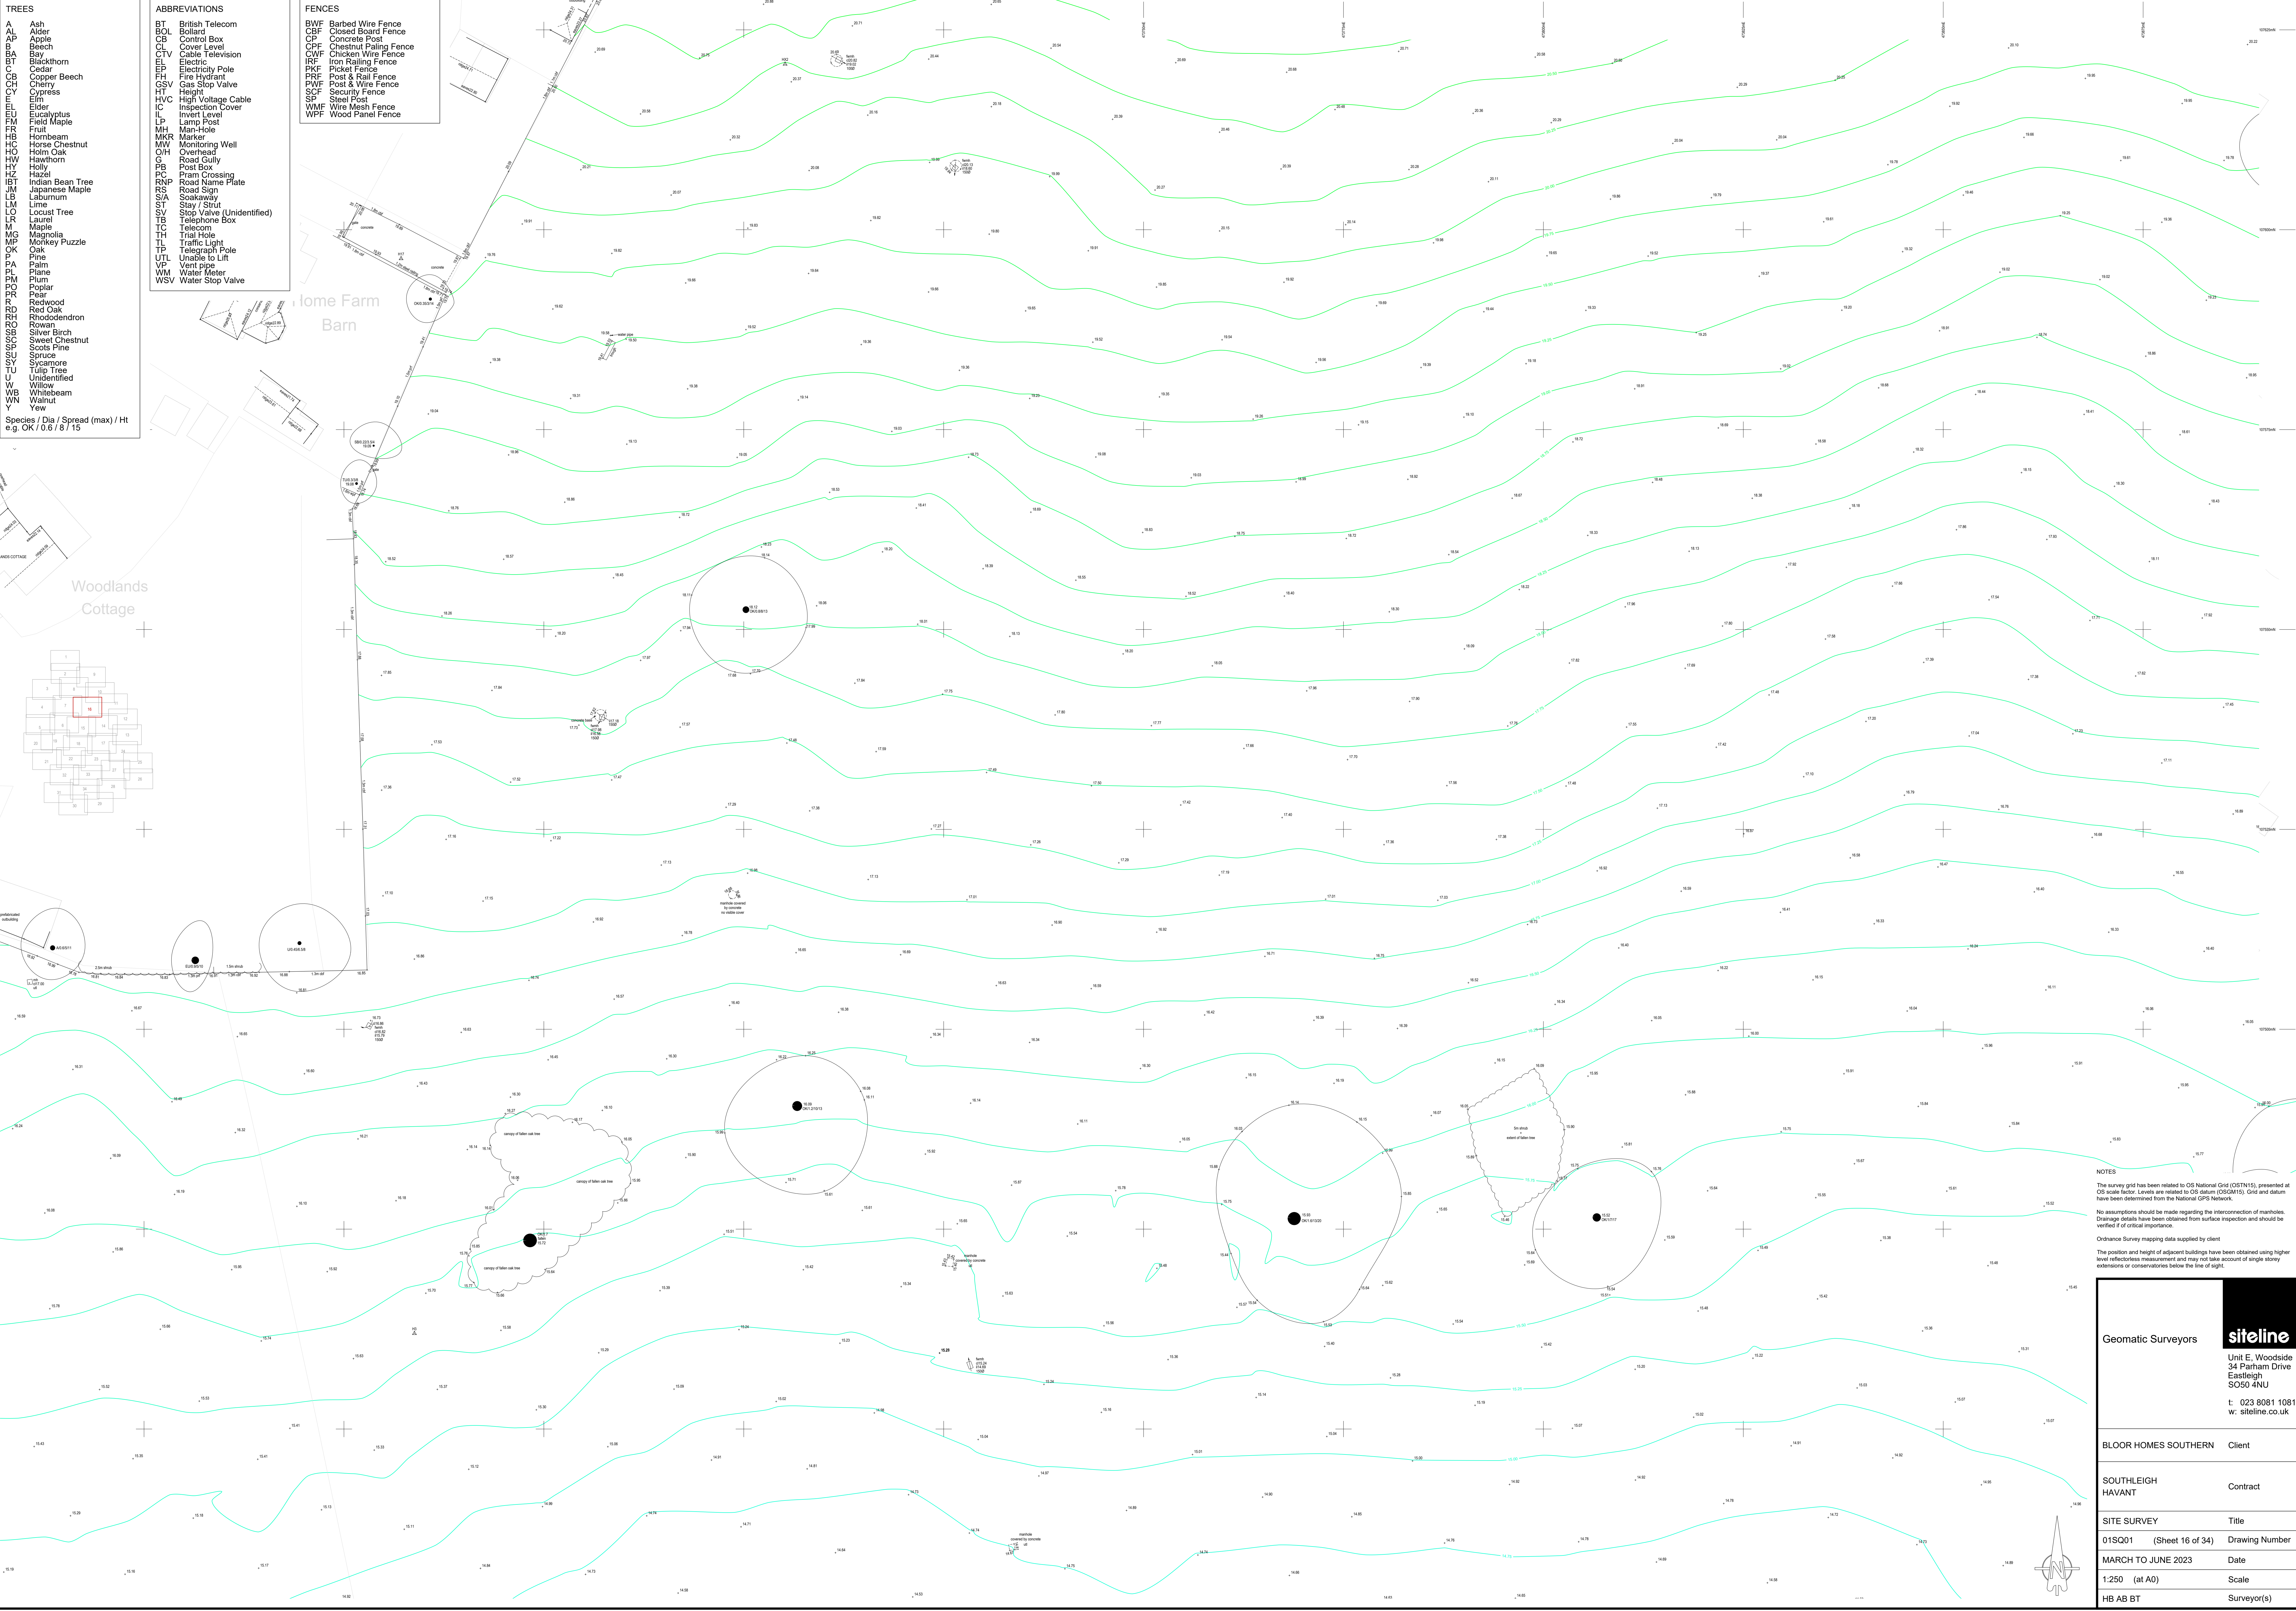

NOTES

The survey has been related to OS National Grid (OSN15), presented at OS scale factor. Levels are related to OS datum (OSGMS15). Grid and datum have been determined from the National GPS Network.

No assumptions should be made regarding the interconnection of manholes. Drainage details have been obtained from surface inspection and should be verified if of critical importance.

Ordnance Survey mapping data supplied by client

The position and height of adjacent buildings have been obtained using higher level reflectorless measurement and may not take account of single storey extensions or conservatories below the line of sight.

Geomatic Surveyors


siteline
Unit E, Woodside
34 Parham Drive
Eastleigh
SO50 4NU
t: 023 8081 1081
w: siteline.co.uk

BLOOR HOMES SOUTHERN	Client
SOUTHLEIGH HAVANT	Contract
SITE SURVEY	Title
01SQ01 (Sheet 16 of 34)	Drawing Number
MARCH TO JUNE 2023	Date
1:250 (at A0)	Scale
HB AB BT	Surveyor(s)

- TREES
 - EU Eucalyptus
 - FI Field Maple
 - FR Fruit
 - HB Hornbeam
 - HC Horse Chestnut
 - HO Horn Oak
 - HW Hawthorn
 - HY Holly
 - HZ Hazel
 - IBT Indian Bean Tree
 - JM Japanese Maple
 - LA Laburnum
 - LM Lime
 - LO Locust Tree
 - LR Laurel
 - M Maple
 - MG Magnolia
 - MP Monkey Puzzle
 - OK Oak
 - P Pine
 - PL Plane
 - PM Plum
 - PO Poplar
 - PR Pear
 - RO Redwood
 - RD Red Oak
 - RH Rhododendron
 - RW Rowan
 - SB Silver Birch
 - SC Sweet Chestnut
 - SP Scots Pine
 - SR Spruce
 - ST Sycamore
 - TU Tulip Tree
 - U Unidentified
 - W Willow
 - WB Whitebeam
 - WN Walnut
 - Y Yew
- Species / Dia / Spread (max) / Ht
e.g. OK / 0.6 / 8 / 15

- ABBREVIATIONS
- BT British Telecom
 - BOL Bollard
 - CB Control Box
 - CL Cover Level
 - CTV Cable Television
 - GSV Gas Stop Valve
 - HT Height
 - HVC High Voltage Cable
 - IC Inspection Cover
 - IL Invert Level
 - LP Lamp Post
 - MH Man-Hole
 - MKR Marker
 - MW Monitoring Well
 - O/H Overhead
 - G Road Gully
 - PB Post Box
 - PC Pram Crossing
 - RNP Road Name Plate
 - RS Road Sign
 - S/A Sotakaway
 - SV Stop Valve (Unidentified)
 - ST Stay / Strut
 - TB Telephone Box
 - TC Telecom
 - TH Trial Hole
 - TL Traffic Light
 - TP Telegraph Pole
 - UTL Unable to Lift
 - VP Vent pipe
 - WM Water Meter
 - WSV Water Stop Valve

- FENCES
- BWF Barbed Wire Fence
 - CBF Closed Board Fence
 - CP Concrete Post
 - CPF Chestnut Paling Fence
 - CWF Chicken Wire Fence
 - IRF Iron Railing Fence
 - PKF Picket Fence
 - PRF Post & Rail Fence
 - PWF Post & Wire Fence
 - SCF Security Fence
 - SP Steel Post
 - WMF Wire Mesh Fence
 - WPF Wood Panel Fence

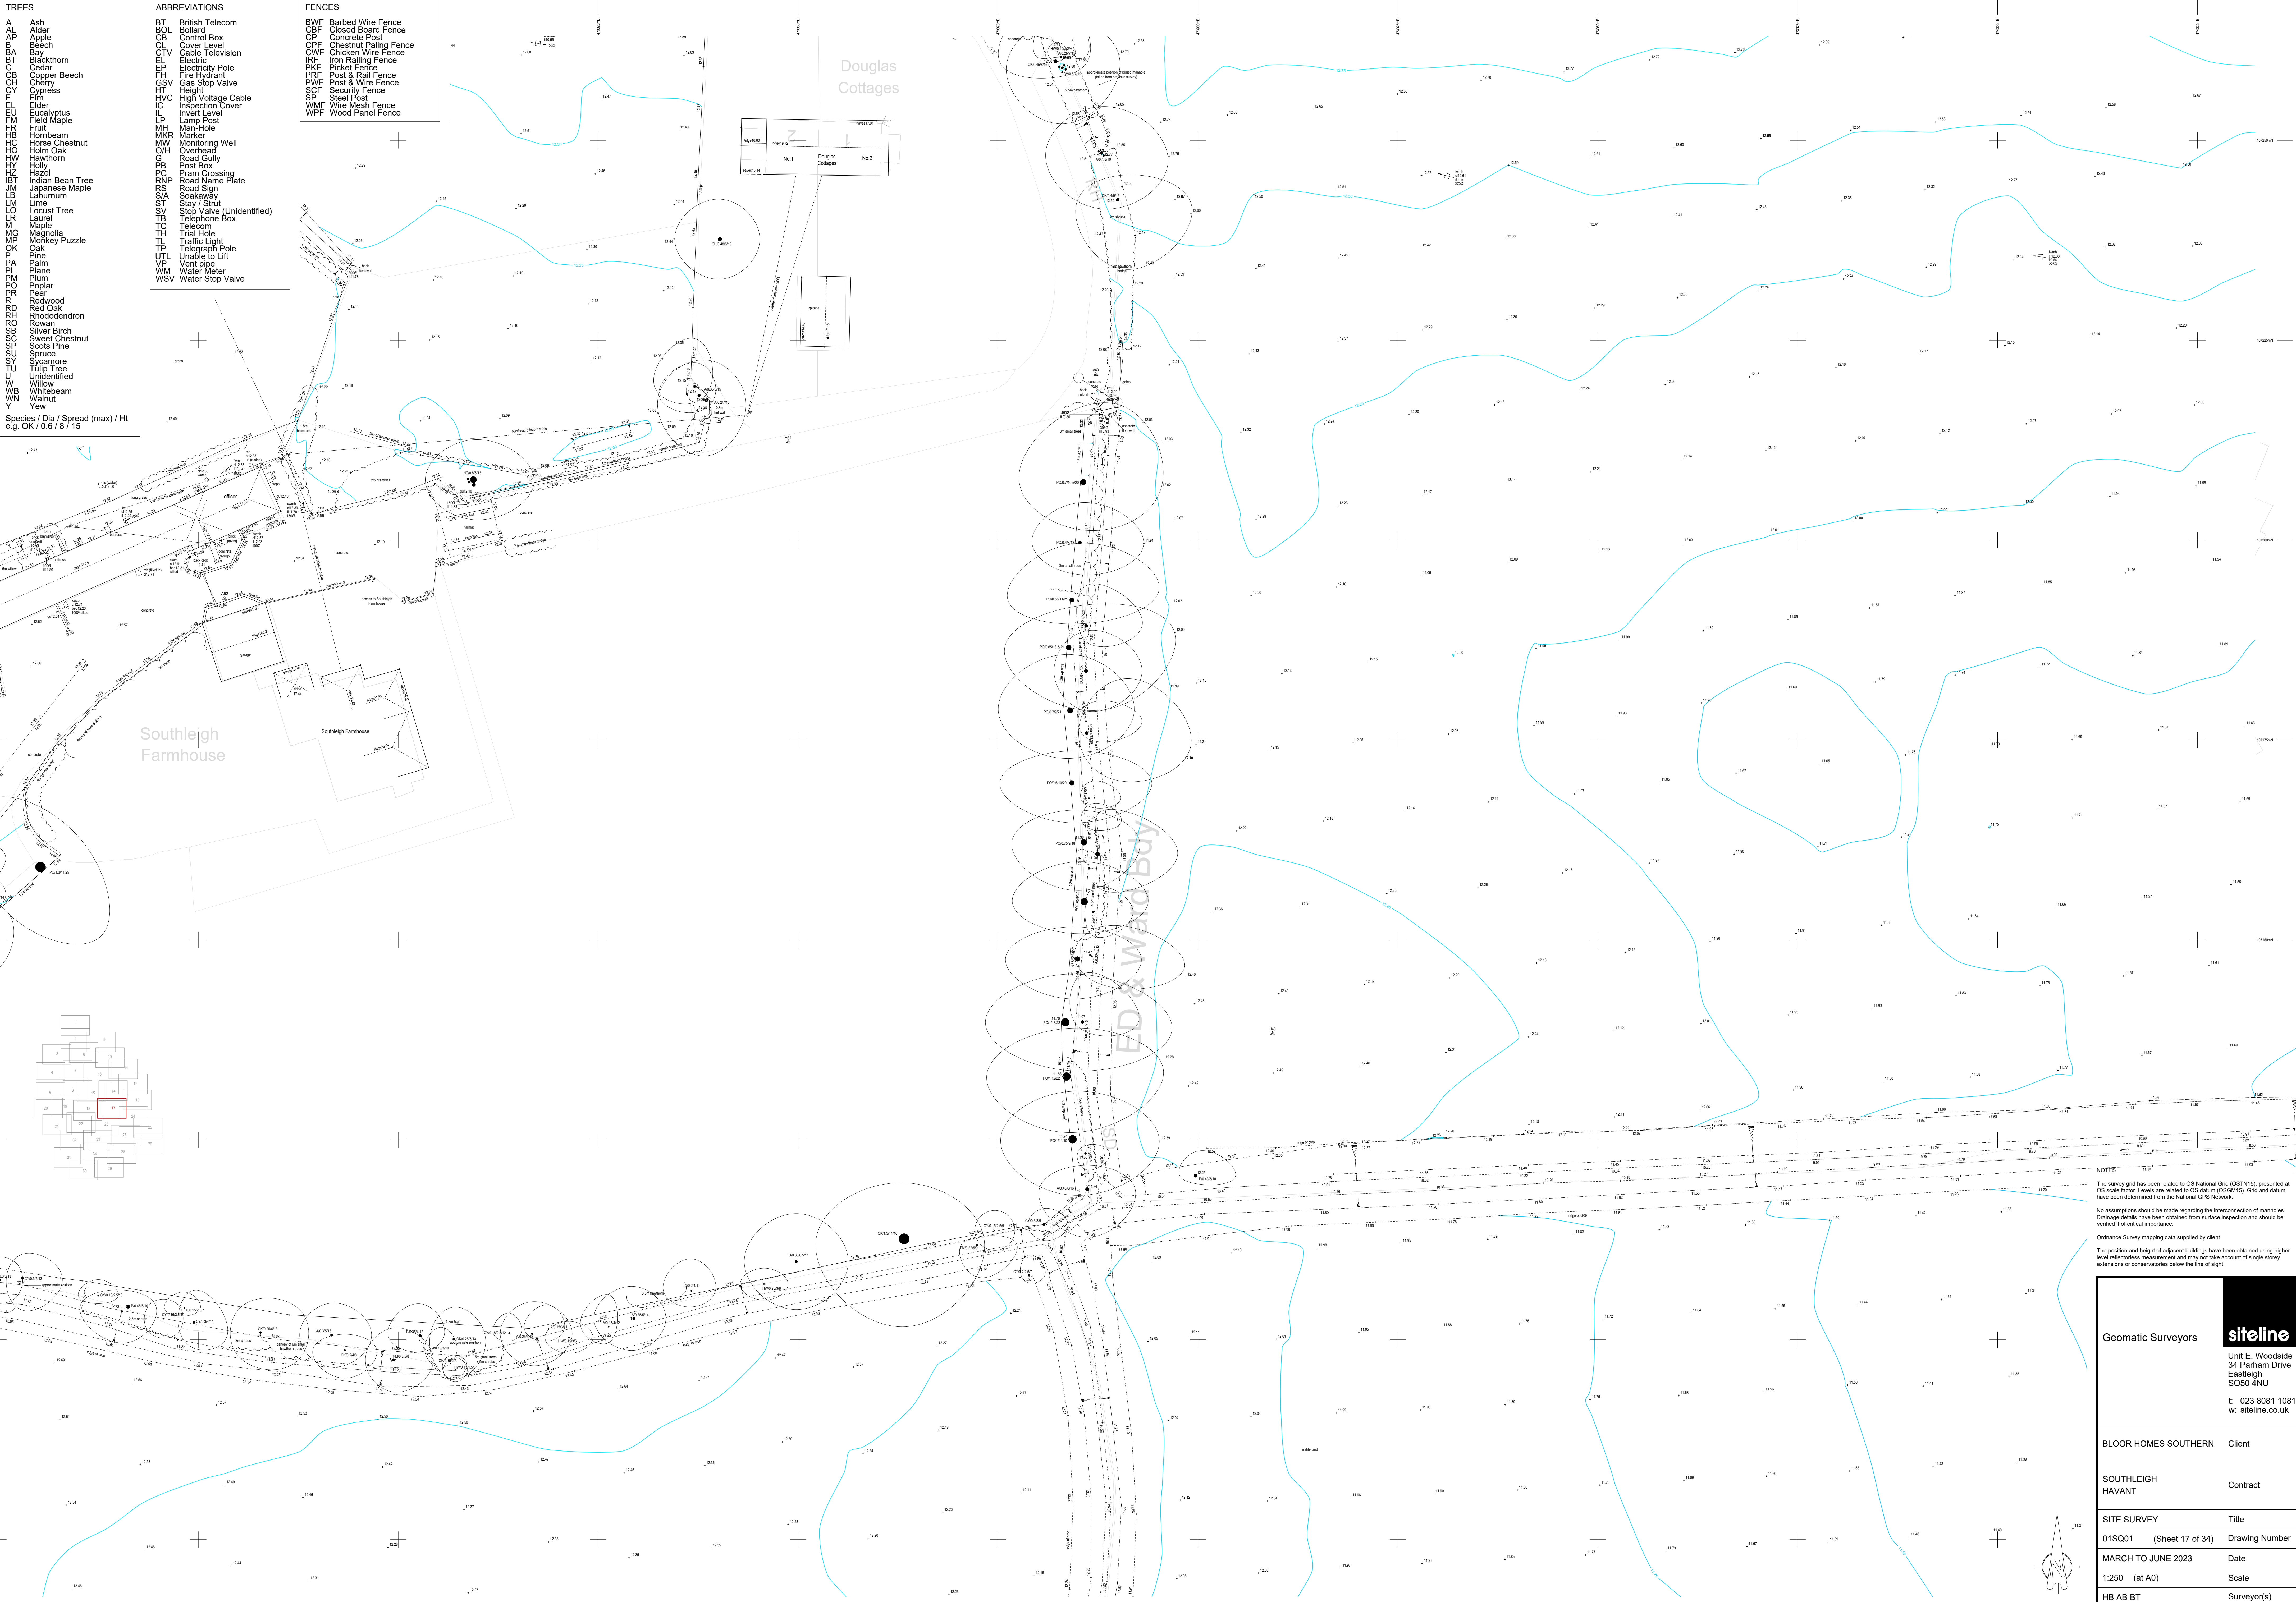

NOTES

The survey grid has been related to OS National Grid (OSTN15), presented at OS scale factor. Levels are related to OS datum (OSGD15). Grid and datum have been determined from the National GPS Network.

No assumptions should be made regarding the intersection of manholes. Drainage details have been obtained from surface inspection and should be verified if of critical importance.

Ordnance Survey mapping data supplied by client.

The position and height of adjacent buildings have been obtained using higher level reflectorless measurement and may not take account of single storey extensions or conservatories below the line of sight.

Geomatic Surveyors

siteline

Unit E, Woodside
34 Parham Drive
Eastleigh
SO50 4NU

t: 023 8081 1081
w: siteline.co.uk

BLOOR HOMES SOUTHERN Client

SOUTHLEIGH HAVANT Contract

SITE SURVEY Title

01SQ01 (Sheet 17 of 34) Drawing Number

MARCH TO JUNE 2023 Date

1:250 (at A0) Scale

HB AB BT Surveyor(s)

TREES
A Ash
AL Alder
AP Apple
B Beech
BA Bay
BT Blackthorn
CB Cedar
CBH Copper Beech
CH Cherry
CY Cypress
E Elm
HW Hawthorn
H Holly
HZ Hazel
IBT Indian Bean Tree
JM Japanese Maple
LS Laburnum
LM Lime
LO Locust Tree
LR Laurel
M Maple
MG Magnolia
MP Monkey Puzzle
OK Oak
P Pine
PL Plane
PM Plum
PO Poplar
PR Pear
R Redwood
U Unidentified
W Willow
WB Whitebeam
WN Walnut
Y Yew

Species / Dia / Spread (max) / Ht
e.g. OK 10.6 / 8 / 15

ABBREVIATIONS
BT British Telecom
BOL Bollard
CB Control Box
CL Cover Level
CTV Cable Television
EP Electric Pole
FH Fire Hydrant
GSV Gas Stop Valve
HT Height
HVC High Voltage Cable
IC Inspection Cover
L Lamp Post
LP
MH Man-Hole
MR Marker
MW Monitoring Well
O/H Overhead
G Road Gully
PB Post Box
PC Pram Crossing
RNP Road Name Plate
RS Road Sign
S/A Soakaway
ST Stay / Strut
SV Stop Valve (Unidentified)
TB Telephone Box
TC Telecom
TH Trial Hole
TL Traffic Light
TP Telegraph Pole
UTL Unable to Lift
VM Vent pipe
WM Water Meter
WSV Water Stop Valve

FENCES
BWF Barbed Wire Fence
CBF Closed Board Fence
CP Concrete Post
CPF Chestnut Paling Fence
IRF Iron Railing Fence
PKF Picket Fence
PRF Post & Rail Fence
PVF Post & Wire Fence
SCF Security Fence
SP Steel Post
WMF Wire Mesh Fence
WPF Wood Panel Fence



NOTES
The survey grid has been related to OS National Grid (OSTN15), presented at OS scale factor. Levels are related to OS datum (OSGD15). Grids and datum have been determined from the National GPS Network.
No assumptions should be made regarding the interconnection of manholes. Drainage details have been obtained from surface inspection and should be verified if of critical importance.
Ordnance Survey mapping data supplied by client.
The position and height of adjacent buildings have been obtained using higher level reflectorless measurement and may not take account of single storey extensions or conservatories below the line of sight.

Geomatic Surveyors

siteline
Unit E, Woodside
34 Parham Drive
Eastleigh
SO50 4NU
t: 023 8081 1081
w: siteline.co.uk

BLOOR HOMES SOUTHERN Client

SOUTHLEIGH HAVANT Contract

SITE SURVEY Title


01SQ01 (Sheet 18 of 34) Drawing Number

MARCH TO JUNE 2023 Date

1:250 (at A0) Scale

HB AB BT Surveyor(s)

Species / Dia / Spread (max) / Ht
e.g. OK / 0.6 / 8 / 15

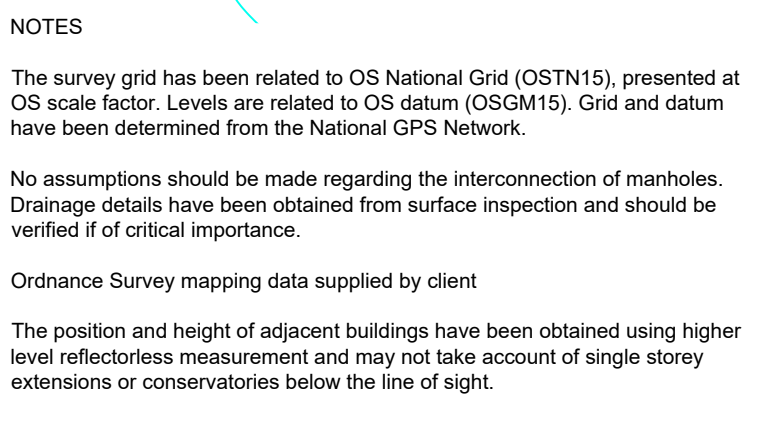[illegible]16.22 14.68

TREES		ABBREVIATIONS		FENCES	
A	Ash	BT	British Telecom	BWF	Barbed Wire Fence
AL	Alder	BOL	Bollard	CBF	Closed Board Fence
AP	Apple	CB	Control Box	CP	Concrete Post
B	Beech	CL	Cover Level	CPF	Chestnut Paling Fence
BA	Bay	CTV	Cable Television	CWF	Chicken Wire Fence
BB	Blackthorn	EP	Electric	IRF	Iron Railing Fence
BC	Cedar	EH	Electricity Pole	PKF	Picket Fence
CB	Copper Beech	EH	Fire Hydrant	PRF	Post & Rail Fence
CH	Cherry	GSV	Gas Stop Valve	PWF	Post & Wire Fence
CY	Cypress	HT	Height	SCF	Security Fence
EN	Elm	HVC	High Voltage Cable	SP	Steel Post
EU	Eucalyptus	IC	Inspection Cover	WMF	Wire Mesh Fence
EU	Field Maple	IL	Invert Level	WPF	Wood Panel Fence
FR	Fruit	LP	Lamp Post		
HB	Hornbeam	MH	Man-Hole		
HC	Horse Chestnut	MKR	Marker		
HO	Horn Oak	MW	Monitoring Well		
HW	Hawthorn	O/H	Overhead		
HZ	Holly	G	Road Gully		
IB	Indian Bean Tree	PB	Post Box		
IM	Japanese Maple	PC	Pram Crossing		
LS	Laburnum	RNP	Road Name Plate		
LM	Lime	RS	Road Sign		
LO	Locust Tree	S/A	Soakaway		
LR	Laurel	SV	Stop Valve (Unidentified)		
M	Maple	TB	Telephone Box		
MG	Magnolia	TC	Telecom		
MP	Monkey Puzzle	TH	Trial Hole		
OK	Oak	TL	Traffic Light		
PA	Palm	TP	Telegraph Pole		
PL	Plane	UTL	Unable to Lift		
PM	Plum	VP	Vent pipe		
PO	Poplar	WM	Water Meter		
PR	Pear	WSV	Water Stop Valve		
RD	Redwood				
RO	Red Oak				
SD	Rhododendron				
SB	Rowan				
SC	Silver Birch				
SE	Sweet Chestnut				
SP	Scots Pine				
SW	Sycamore				
TU	Tulip Tree				
U	Unidentified				
WB	Whitebeam				
WN	Walnut				
Y	Yew				

Species / Dia / Spread (max) / Ht
e.g. OK 10.6 / 8 / 15



NOTES

The survey grid has been related to OS National Grid (OSTN15), presented at OS scale factor. Levels are related to OS datum (OSGD15). Grids and datum have been determined from the National GPS Network.

No assumptions should be made regarding the interconnection of manholes. Drainage details have been obtained from surface inspection and should be verified if of critical importance.

Ordnance Survey mapping data supplied by client.

The position and height of adjacent buildings have been obtained using higher level reflectorless measurement and may not take account of single storey extensions or conservatories below the line of sight.

Geomatic Surveyors		siteline Unit E, Woodside 34 Parham Drive Eastleigh SO50 4NU t: 023 8081 1081 w: siteline.co.uk	
BLOOR HOMES SOUTHERN	Client	SOUTHLEIGH HAVANT	Contract
SITE SURVEY	Title	01SQ01 (Sheet 20 of 34)	Drawing Number
MARCH TO JUNE 2023	Date	1:250 (at A0)	Scale
HB AB BT	Surveyor(s)		