

TREES

A

AL

Ash

B

BA

Beech

CB

CB

Cedar

CH

CH

Chestnut

CY

CY

Cypress

EL

EL

Elder

EU

EU

Eucalyptus

FR

FR

Fruit

HC

HC

Horse Chestnut

HO

HO

Hornbeam

HW

HW

Hawthorn

HY

HY

Holly

HZ

HZ

Hazel

IBT

IBT

Indian Bean Tree

JM

JM

Japanese Maple

LS

LS

Laurum

LM

LM

Lime

LO

LO

Locus Tree

LR

LR

Laurel

M

M

Maple

MG

MG

Magnolia

MP

MP

Monkey Puzzle

OK

OK

Oak

PA

PA

Pine

PL

PL

Plane

PM

PM

Plum

PO

PO

Poplar

PR

PR

Pear

RD

RD

Redwood

RO

RO

Rhododendron

SB

SB

Silver Birch

SC

SC

Scots Pine

SP

SP

Spruce

SCA

SCA

Scammore

TU

TU

Tulip Tree

U

U

Unidentified

W

W

Willow

WB

WB

Whitebeam

WN

WN

Walnut

Y

Y

Yew

Species / Dia / Spread (max) / Ht  
e.g. OK / 0.6 / 8 / 15

ABBREVIATIONS

BT

BT

British Telecom

BOL

BOL

Bollard

CB

CB

Control Box

CL

CL

Cover Level

CTV

CTV

Cable Television

EP

EP

Electric Pole

EH

EH

Fire Hydrant

GSV

GSV

Gas Stop Valve

HT

HT

Height

HVC

HVC

High Voltage Cable

IC

IC

Inspection Cover

IL

IL

Invert Level

LP

LP

Lamp Post

MH

MH

Man-Hole

MR

MR

Marker

MW

MW

Monitoring Well

O/H

O/H

Overhead

G

G

Road Gully

PB

PB

Post Box

PC

PC

Pram Crossing

RNP

RNP

Road Name Plate

RS

RS

Road Sign

S/A

S/A

Soakaway

ST

ST

Stay / Strut

SV

SV

Stop Valve (Unidentified)

TB

TB

Telephone Box




TH

TH

Thorn

TL

TL

Traffic Light

TP

TP

Telegraph Pole

UTL

UTL

Unable to Lift

VP

VP

Vent pipe

WM

WM

Water Meter

WSV

WSV

Water Stop Valve

FENCES

BWF

BWF

Barbed Wire Fence

CBF

CBF

Chestnut Fencing Fence

CP

CP

Concrete Post

CF

CF

Chicken Wire Fence

IRF

IRF

Iron Railing Fence

PKF

PKF

Picket Fence

PRF

PRF

Post & Rail Fence

PWF

PWF

Post & Wire Fence

SCF

SCF

Security Fence

SP

SP

Steel Post

WMF

WMF

Wire Mesh Fence

WPF

WPF

Wood Panel Fence



NOTES

The survey grid has been related to OS National Grid (OSN15), presented at OS scale factor. Levels are related to OS datum (OSGM15). Grids and datum have been determined from the National GPS Network.

No assumptions should be made regarding the intersection of manholes. Drainage details have been obtained from surface inspection and should be verified if of critical importance.

Ordnance Survey mapping data supplied by client.

The position and height of adjacent buildings have been obtained using higher level reflectorless measurement and may not take account of single storey extensions or conservatories below the line of sight.

Geomatic Surveyors

Unit E, Woodside  
34 Parham Drive  
Eastleigh  
SO50 4NU

t: 023 8081 1081  
w: [siteline.co.uk](http://siteline.co.uk)

BLOOR HOMES SOUTHERN

Client

SOUTHLEIGH  
HAVANT

Contract

SITE SURVEY

Title

01SQ01 (Sheet 24 of 34)

Drawing Number

MARCH TO JUNE 2023

Date

1:250 (at A0)

Scale

HB AB BT

Surveyor(s)

TREES

A

AL

AP

BA

BT

CB

CTV

EP

EL

FB

HC

HO

HW

HY

HZ

IBT

JM

LS

LM

LO

LR

L

M

MG

MP

OK

P

PA

PL

PM

PO

PR

R

RD

RO

SC

SP

SW

TU

U

W

WB

WN

Y

Ash

Alder

Apple

Beech

Bay

Blackthorn

Cedar

Copper Beech

Cherry

Cypress

Elm

Elder

Eucalyptus

Field Maple

Fruit

HB

Horbeam

Horse Chestnut

Holm Oak

Hawthorn

G

Holly

Hazel

PC

Pram Crossing

RNP

Road Name Plate

RS

Road Sign

S/A

Sokaway

ST

Stay / Strut

SV

Stop Valve (Unidentified)

TB

Telephone Box

TC

Telecom

TH

Trial Hole

TL

Traffic Light

TP

Telegraph Pole

UTL

Unable to Lift

VP

Vent pipe

WM

Water Meter

WSV

Water Stop Valve

ABBREVIATIONS

BT

BOL

CB

CL

CTV

EP





































British Telecom

Bollard

Control Box

Cover Level

Cable Television

Electric Pole

Cedar

Fire Hydrant

Gas Stop Valve

Height

High Voltage Cable

HVC

Inspection Cover

Invert Level

Lamp Post

Man-Hole

Marker

Monitoring Well

Overhead

O/H

Road Gully

Post Box

Pram Crossing

Road Name Plate

Road Sign

Sokaway

Stay / Strut

Stop Valve (Unidentified)

Telephone Box

Telecom

Trial Hole

Traffic Light

Telegraph Pole

Unable to Lift

Vent pipe

Water Meter

Water Stop Valve

FENCES

BWF

CBF

CPF

CRF

DKF

PRF

PWF

SCF

SF

WMF

WPF

Barbed Wire Fence

Closed Board Fence

Chestnut Paling Fence

Chicken Wire Fence

Picket Fence

Iron Railing Fence

Post & Rail Fence

Post & Wire Fence

Security Fence


Steel Post

Wire Mesh Fence

Wood Panel Fence

Species / Dia / Spread (max) / Ht

e.g. OK / 0.6 / 8 / 15

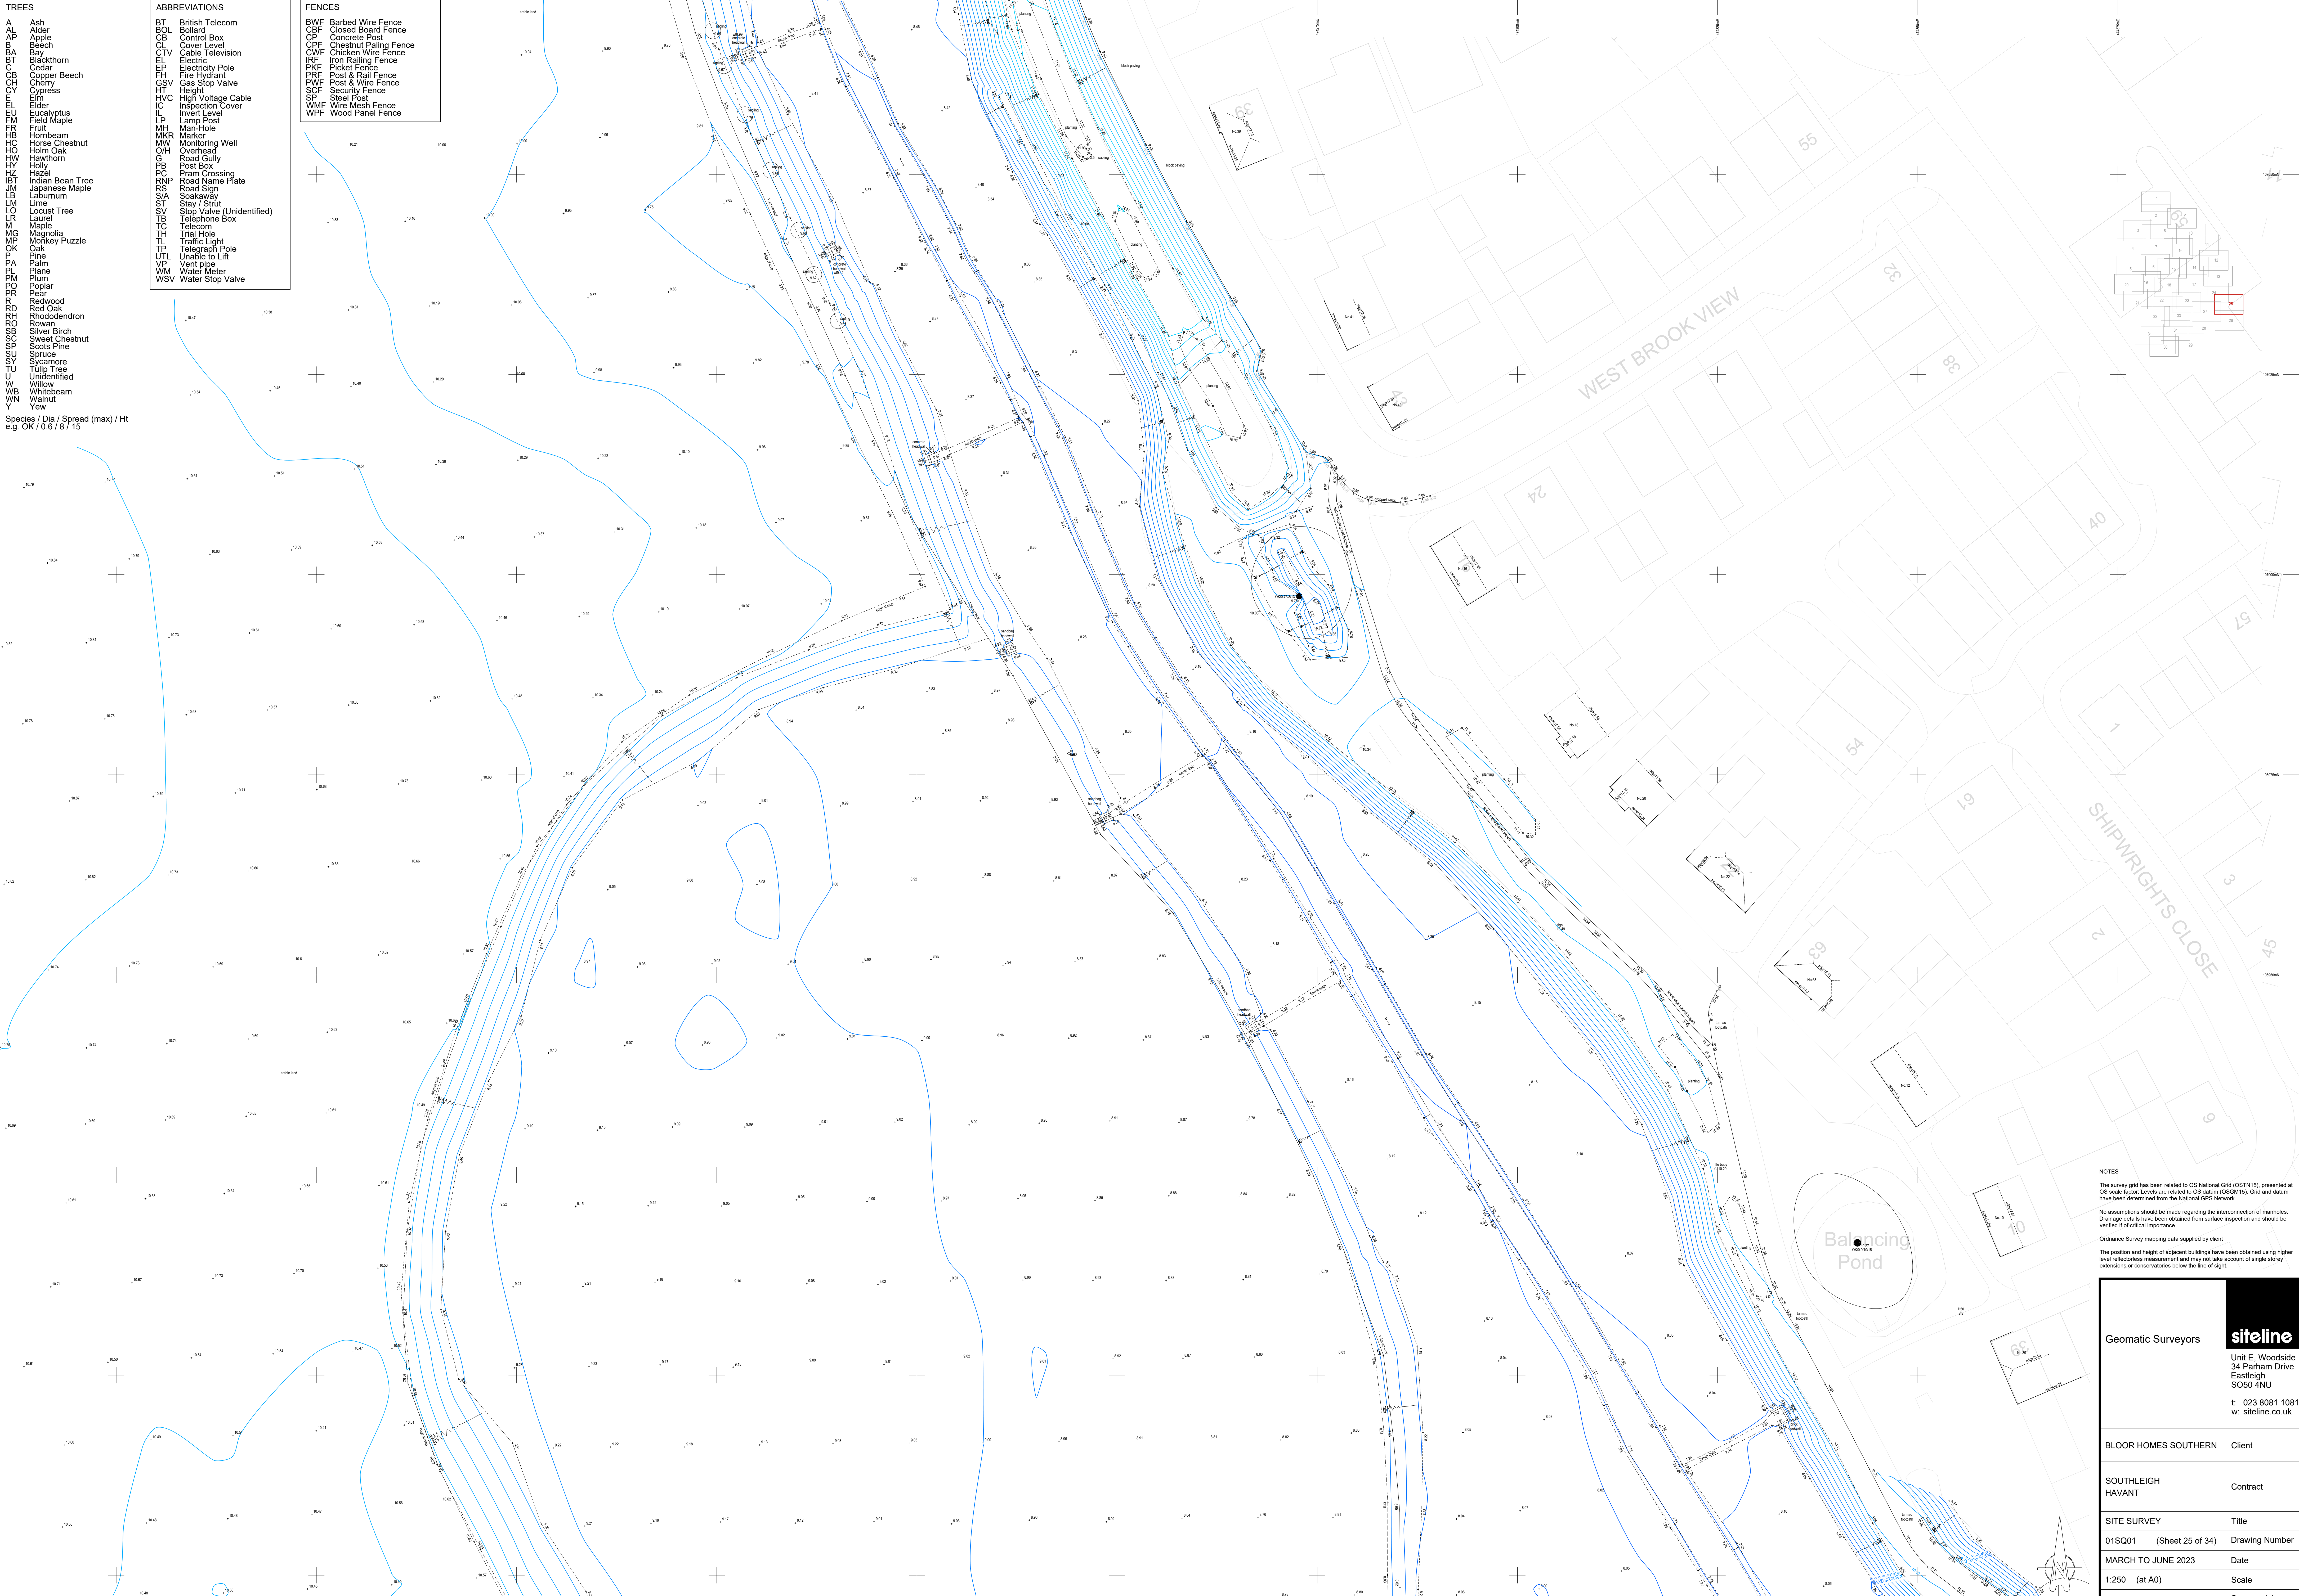

TREES

A

AL

AP

B

BA
























Ash

Alder

Apple

Beech

Blackthorn

Cedar

Copper Beech

Cherry

Cypress

Elder

Eucalyptus

Field Maple

Fruit

FR

HB

HC

HO

HW

HY

HZ

IBT

JM

LS

LM

LO

LR

LS

MG

MP

OK

PA

PL

PM

PO

PR

RD

RH

RJ

RK

RS

RU

SV

TU

U

W

WB

WN

Y

Species / Dia / Spread (max) / Ht

e.g. OK / 0.6 / 8 / 15

ABBREVIATIONS

BT

BOL

CB

CL

CTV

EL

EP

FR

GSV

HT

HVC

IC

IL

LP

MH

MKR

MW

O/H

G

PB

PC

RNP

RS

S/A

SV

TB

TC

TH

TL

TP

UTL

VP

WM

WSV

British Telecom

Bollard

Control Box

Cover Level

Cable Television

Electric Pole

Fire Hydrant

Gas Stop Valve

Height

High Voltage Cable

Inspection Cover

Invert Level

Lamp Post

Man-Hole

Marker

Monitoring Well

Overhead

Road Gully

Post Box

Pram Crossing

Road Name Plate

Road Sign

Sootaway

Stay / Strut

Stop Valve (Unidentified)

Telephone Box

Telecom

Trial Hole

Traffic Light

Telegraph Pole

Unable to Lift

Vent pipe

Water Meter

Water Stop Valve

FENCES

BWF

CBF

CP

CPF

CWF

IRF

PKF

PRF

PWF

SCF

SP

WMF

WPF

Barbed Wire Fence

Closed Board Fence

Concrete Post

Chestnut Paling Fence

Chicken Wire Fence

Picket Fence

Iron Railing Fence

Post & Rail Fence

Post & Wire Fence

Security Fence

Steel Post

Wire Mesh Fence

Wood Panel Fence



NOTES

The survey grid has been related to OS National Grid (OSTN15), presented at OS scale factor. Levels are related to OS datum (OSGM15). Grids and datum have been determined from the National GPS Network.

No assumptions should be made regarding the intersection of manholes. Drainage details have been obtained from surface inspection and should be verified if of critical importance.

Ordnance Survey mapping data supplied by client.

The position and height of adjacent buildings have been obtained using higher level reflectorless measurement and may not take account of single storey extensions or conservatories below the line of sight.

Geomatic Surveyors

Unit E, Woodside

34 Parham Drive

Eastleigh

SO50 4NU

t: 023 8081 1081

w: [siteline.co.uk](http://siteline.co.uk)

BLOOR HOMES SOUTHERN

Client

SOUTHLEIGH HAVANT

Contract

SITE SURVEY

Title

01SQ01 (Sheet 26 of 34)

Drawing Number

MARCH TO JUNE 2023

Date

1:250 (at A0)

Scale

HB AB BT

Surveyor(s)

TREES  
A Ash  
AL Alder  
B Apple  
BA Beech  
BT Blackthorn  
CB Cedar  
CBH Copper Beech  
CH Cherry  
CY Cypress  
E Elder  
EL Eucalyptus  
EM Elm  
FR Fruit  
H Hornbeam  
HC Horse Chestnut  
HO Horn Oak  
HW Hawthorn  
HY Holly  
H Hazel  
IBT Indian Bean Tree  
JM Japanese Maple  
LS Laburnum  
LM Lime  
LO Locust Tree  
LR Laurel  
M Maple  
MG Magnolia  
MP Monkey Puzzle  
OK Oak  
P Pine  
PL Plane  
PM Plum  
PO Poplar  
PR Pear  
R Redwood  
RO Red Oak  
RD Rhododendron  
RW Rowan  
SB Silver Birch  
SC Sweet Chestnut  
SP Scots Pine  
SU Spruce  
TU Tulip Tree  
U Unidentified  
W Willow  
WB Whitebeam  
WN Walnut  
Y Yew

ABBREVIATIONS  
BT British Telecom  
BOL Bollard  
CB Control Box  
CL Cover Level  
CTV Cable Television  
EL Electric  
EP Electricity Pole  
FH Fire Hydrant  
GSV Gas Stop Valve  
HT Height  
HVC High Voltage Cable  
IC Inspection Cover  
IL Invert Level  
LP Lamp Post  
MH Man-Hole  
MKR Marker  
MW Monitoring Well  
O/H Overhead  
G Road Gully  
PB Post Box  
PC Pram Crossing  
RNP Road Name Plate  
RS Road Sign  
S/A Sotakaway  
SV Stop Valve (Unidentified)  
TB Telephone Box  
TC Telecom  
TH Trial Hole  
TL Traffic Light  
TP Telegraph Pole  
UTL Unable to Lift  
VP Vent pipe  
WM Water Meter  
WSV Water Stop Valve

FENCES  
BWF Barbed Wire Fence  
CBF Closed Board Fence  
CP Concrete Post  
CPF Chestnut Paling Fence  
CWF Chicken Wire Fence  
IRF Iron Railing Fence  
PKF Picket Fence  
PRF Post & Rail Fence  
PVF Post & Wire Fence  
SCF Security Fence  
SP Steel Post  
WMF Wire Mesh Fence  
WPF Wood Panel Fence

1 2 




NOTES

The survey grid has been related to OS National Grid (OSTN15), presented at OS scale factor. Levels are related to OS datum (OSGM15). Grid and datum have been determined from the National GPS Network.

No assumptions should be made regarding the interconnection of manholes. Drainage details have been obtained from surface inspection and should be verified if of critical importance.

Ordnance Survey mapping data supplied by client.

The position and height of adjacent buildings have been obtained using higher level reflectorless measurement and may not take account of single storey extensions or conservatories below the line of sight.

Geomatic Surveyors

Unit E, Woodside  
34 Parham Drive  
Eastleigh  
SO50 4NU

t: 023 8081 1081  
w: [siteline.co.uk](http://siteline.co.uk)

BLOOR HOMES SOUTHERN

Client

SOUTHLEIGH HAVANT

Contract

SITE SURVEY

Title

01SQ01 (Sheet 27 of 34)

Drawing Number

MARCH TO JUNE 2023

Date

1:250 (at A0)

Scale

HB AB BT


Surveyor(s)

TREES  
A Ash  
AL Alder  
B Beech  
BA Bay  
BT Blackthorn  
CB Cedar  
CH Chestnut  
CY Cypress  
E Elm  
EU Eucalyptus  
F Field Maple  
FR Fruit  
HB Hornbeam  
HC Horse Chestnut  
HO Horn Oak  
HW Hawthorn  
HY Holly  
HZ Hazel  
IBT Indian Bean Tree  
JM Japanese Maple  
LS Laburnum  
LM Lime  
LO Locust Tree  
LR Laurel  
M Maple  
MG Magnolia  
MP Monkey Puzzle  
OK Oak  
P Pine  
PL Plane  
PM Plum  
PO Poplar  
PR Pear  
RD Redwood  
RHO Rhododendron  
ROW Rowan  
SB Silver Birch  
SCS Scots Pine  
SU Spruce  
T Tulip Tree  
U Unidentified  
W Willow  
WB Whitebeam  
WN Walnut  
Y Yew

Species / Dia / Spread (max) / Ht  
e.g. OK / 0.6 / 5 / 15

ABBREVIATIONS  
BT British Telecom  
BOL Bollard  
CB Control Box  
CL Cover Level  
CTV Cable Television  
EP Electric Pole  
FH Fire Hydrant  
GSV Gas Stop Valve  
HT Height  
HVC High Voltage Cable  
IC Inspection Cover  
IL Invert Level  
LP Lamp Post  
MH Man-Hole  
MKR Marker  
MW Monitoring Well  
O/H Overhead  
G Road Gully  
PB Post Box  
PC Pram Crossing  
RNP Road Name Plate  
RS Road Sign  
S/A Sooty  
ST Stay / Strut  
SV Stop Valve (Unidentified)  
TB Telephone Box  
TL Telephone  
TH Trial Hole  
TL Traffic Light  
TP Telegraph Pole  
UTL Unable to Lift  
VP Vent pipe  
WM Water Meter  
WSV Water Stop Valve

FENCES  
BWF Barbed Wire Fence  
CBF Closed Board Fence  
CP Concrete Post  
CPF Chestnut Paling Fence  
CWF Chicken Wire Fence  
IRF Iron Railing Fence  
PRF Post & Rail Fence  
PWF Post & Wire Fence  
SCF Security Fence  
SF Steel Post  
WMF Wire Mesh Fence  
WPF Wood Panel Fence

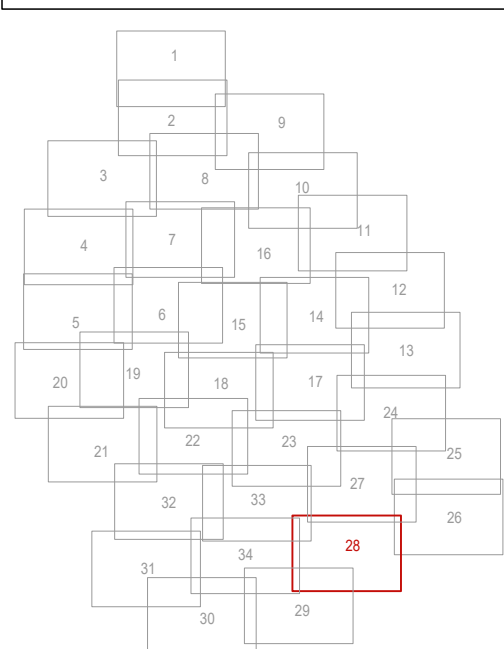

#### NOTES

The survey grid has been related to OS National Grid (OSTN15), presented at OS scale factor. Levels are related to OS datum (OSGM15). Grids and datum have been determined from the National GPS Network.

No assumptions should be made regarding the interconnection of manholes. Drainage details have been obtained from surface inspection and should be verified if of critical importance.

Ordnance Survey mapping data supplied by client

The position and height of adjacent buildings have been obtained using higher level reflectorless measurement and may not take account of single storey extensions or conservatories below the line of sight.

Geomatic Surveyors

**siteline**

Unit E, Woodside  
34 Parham Drive  
Eastleigh  
SO50 4NU

t: 023 8081 1081  
w: siteline.co.uk

BLOOR HOMES SOUTHERN Client

SOUTHLEIGH HAVANT Contract

SITE SURVEY Title

01SQ01 (Sheet 28 of 34) Drawing Number


MARCH TO JUNE 2023 Date

1:250 (at A0) Scale

HB AB BT Surveyor(s)

| TREES |                  | ABBREVIATIONS |                           | FENCES |                       |
|-------|------------------|---------------|---------------------------|--------|-----------------------|
| A     | Ash              | BT            | British Telecom           | BWF    | Barbed Wire Fence     |
| AL    | Alder            | BOL           | Bollard                   | CBF    | Closed Board Fence    |
| AP    | Apple            | CB            | Control Box               | CP     | Concrete Post         |
| B     | Beech            | CL            | Cover Level               | CPF    | Chestnut Paling Fence |
| BA    | Bay              | CTV           | Cable Television          | CWF    | Chicken Wire Fence    |
| BL    | Blackthorn       | EL            | Electric                  | IRF    | Iron Railing Fence    |
| CB    | Cedar            | EP            | Electricity Pole          | PKF    | Picket Fence          |
| CH    | Copper Beech     | FH            | Fire Hydrant              | PRF    | Post & Rail Fence     |
| CY    | Cherry           | GSV           | Gas Stop Valve            | PWF    | Post & Wire Fence     |
| CU    | Cypress          | HT            | Height                    | SCF    | Security Fence        |
| EU    | Eucalyptus       | HVC           | High Voltage Cable        | SP     | Steel Post            |
| EUEN  | Field Maple      | IC            | Inspection Cover          | WMF    | Wire Mesh Fence       |
| FR    | Fruit            | IL            | Invert Level              | WPF    | Wood Panel Fence      |
| FRB   | Fraxinus         | LP            | Lamp Post                 |        |                       |
| HB    | Hornbeam         | MH            | Man-Hole                  |        |                       |
| HC    | Horse Chestnut   | MKR           | Marker                    |        |                       |
| HO    | Hornbeam         | MW            | Monitoring Well           |        |                       |
| HW    | Hawthorn         | O/H           | Overhead                  |        |                       |
| HY    | Holly            | G             | Road Gully                |        |                       |
| HZ    | Hazel            | PB            | Post Box                  |        |                       |
| IBT   | Indian Bean Tree | PC            | Pram Crossing             |        |                       |
| JM    | Japanese Maple   | RNP           | Road Name Plate           |        |                       |
| LS    | Laburnum         | RS            | Road Sign                 |        |                       |
| LM    | Lime             | S/A           | Soakaway                  |        |                       |
| LO    | Locust Tree      | ST            | Stop Valve (Unidentified) |        |                       |
| LR    | Laurel           | SV            | Stop Valve                |        |                       |
| M     | Maple            | TB            | Telephone Box             |        |                       |
| MG    | Magnolia         | TC            | Telecom                   |        |                       |
| MP    | Monkey Puzzle    | TH            | Trial Hole                |        |                       |
| OK    | Oak              | TL            | Traffic Light             |        |                       |
| PA    | Pine             | TP            | Telegraph Pole            |        |                       |
| PL    | Plane            | UTL           | Unable to Lift            |        |                       |
| PM    | Plum             | VP            | Vent pipe                 |        |                       |
| PO    | Poplar           | WM            | Water Meter               |        |                       |
| PR    | Pear             | WSV           | Water Stop Valve          |        |                       |
| RD    | Redwood          |               |                           |        |                       |
| RD    | Red Oak          |               |                           |        |                       |
| RH    | Rhododendron     |               |                           |        |                       |
| SB    | Silver Birch     |               |                           |        |                       |
| SC    | Sweet Chestnut   |               |                           |        |                       |
| SP    | Scots Pine       |               |                           |        |                       |
| SU    | Sycamore         |               |                           |        |                       |
| TU    | Tulip Tree       |               |                           |        |                       |
| U     | Unidentified     |               |                           |        |                       |
| W     | Willow           |               |                           |        |                       |
| WB    | Whitebeam        |               |                           |        |                       |
| WN    | Walnut           |               |                           |        |                       |
| Y     | Yew              |               |                           |        |                       |

Species / Dia / Spread (max) / Ht  
e.g. OK / 0.6 / 8 / 15

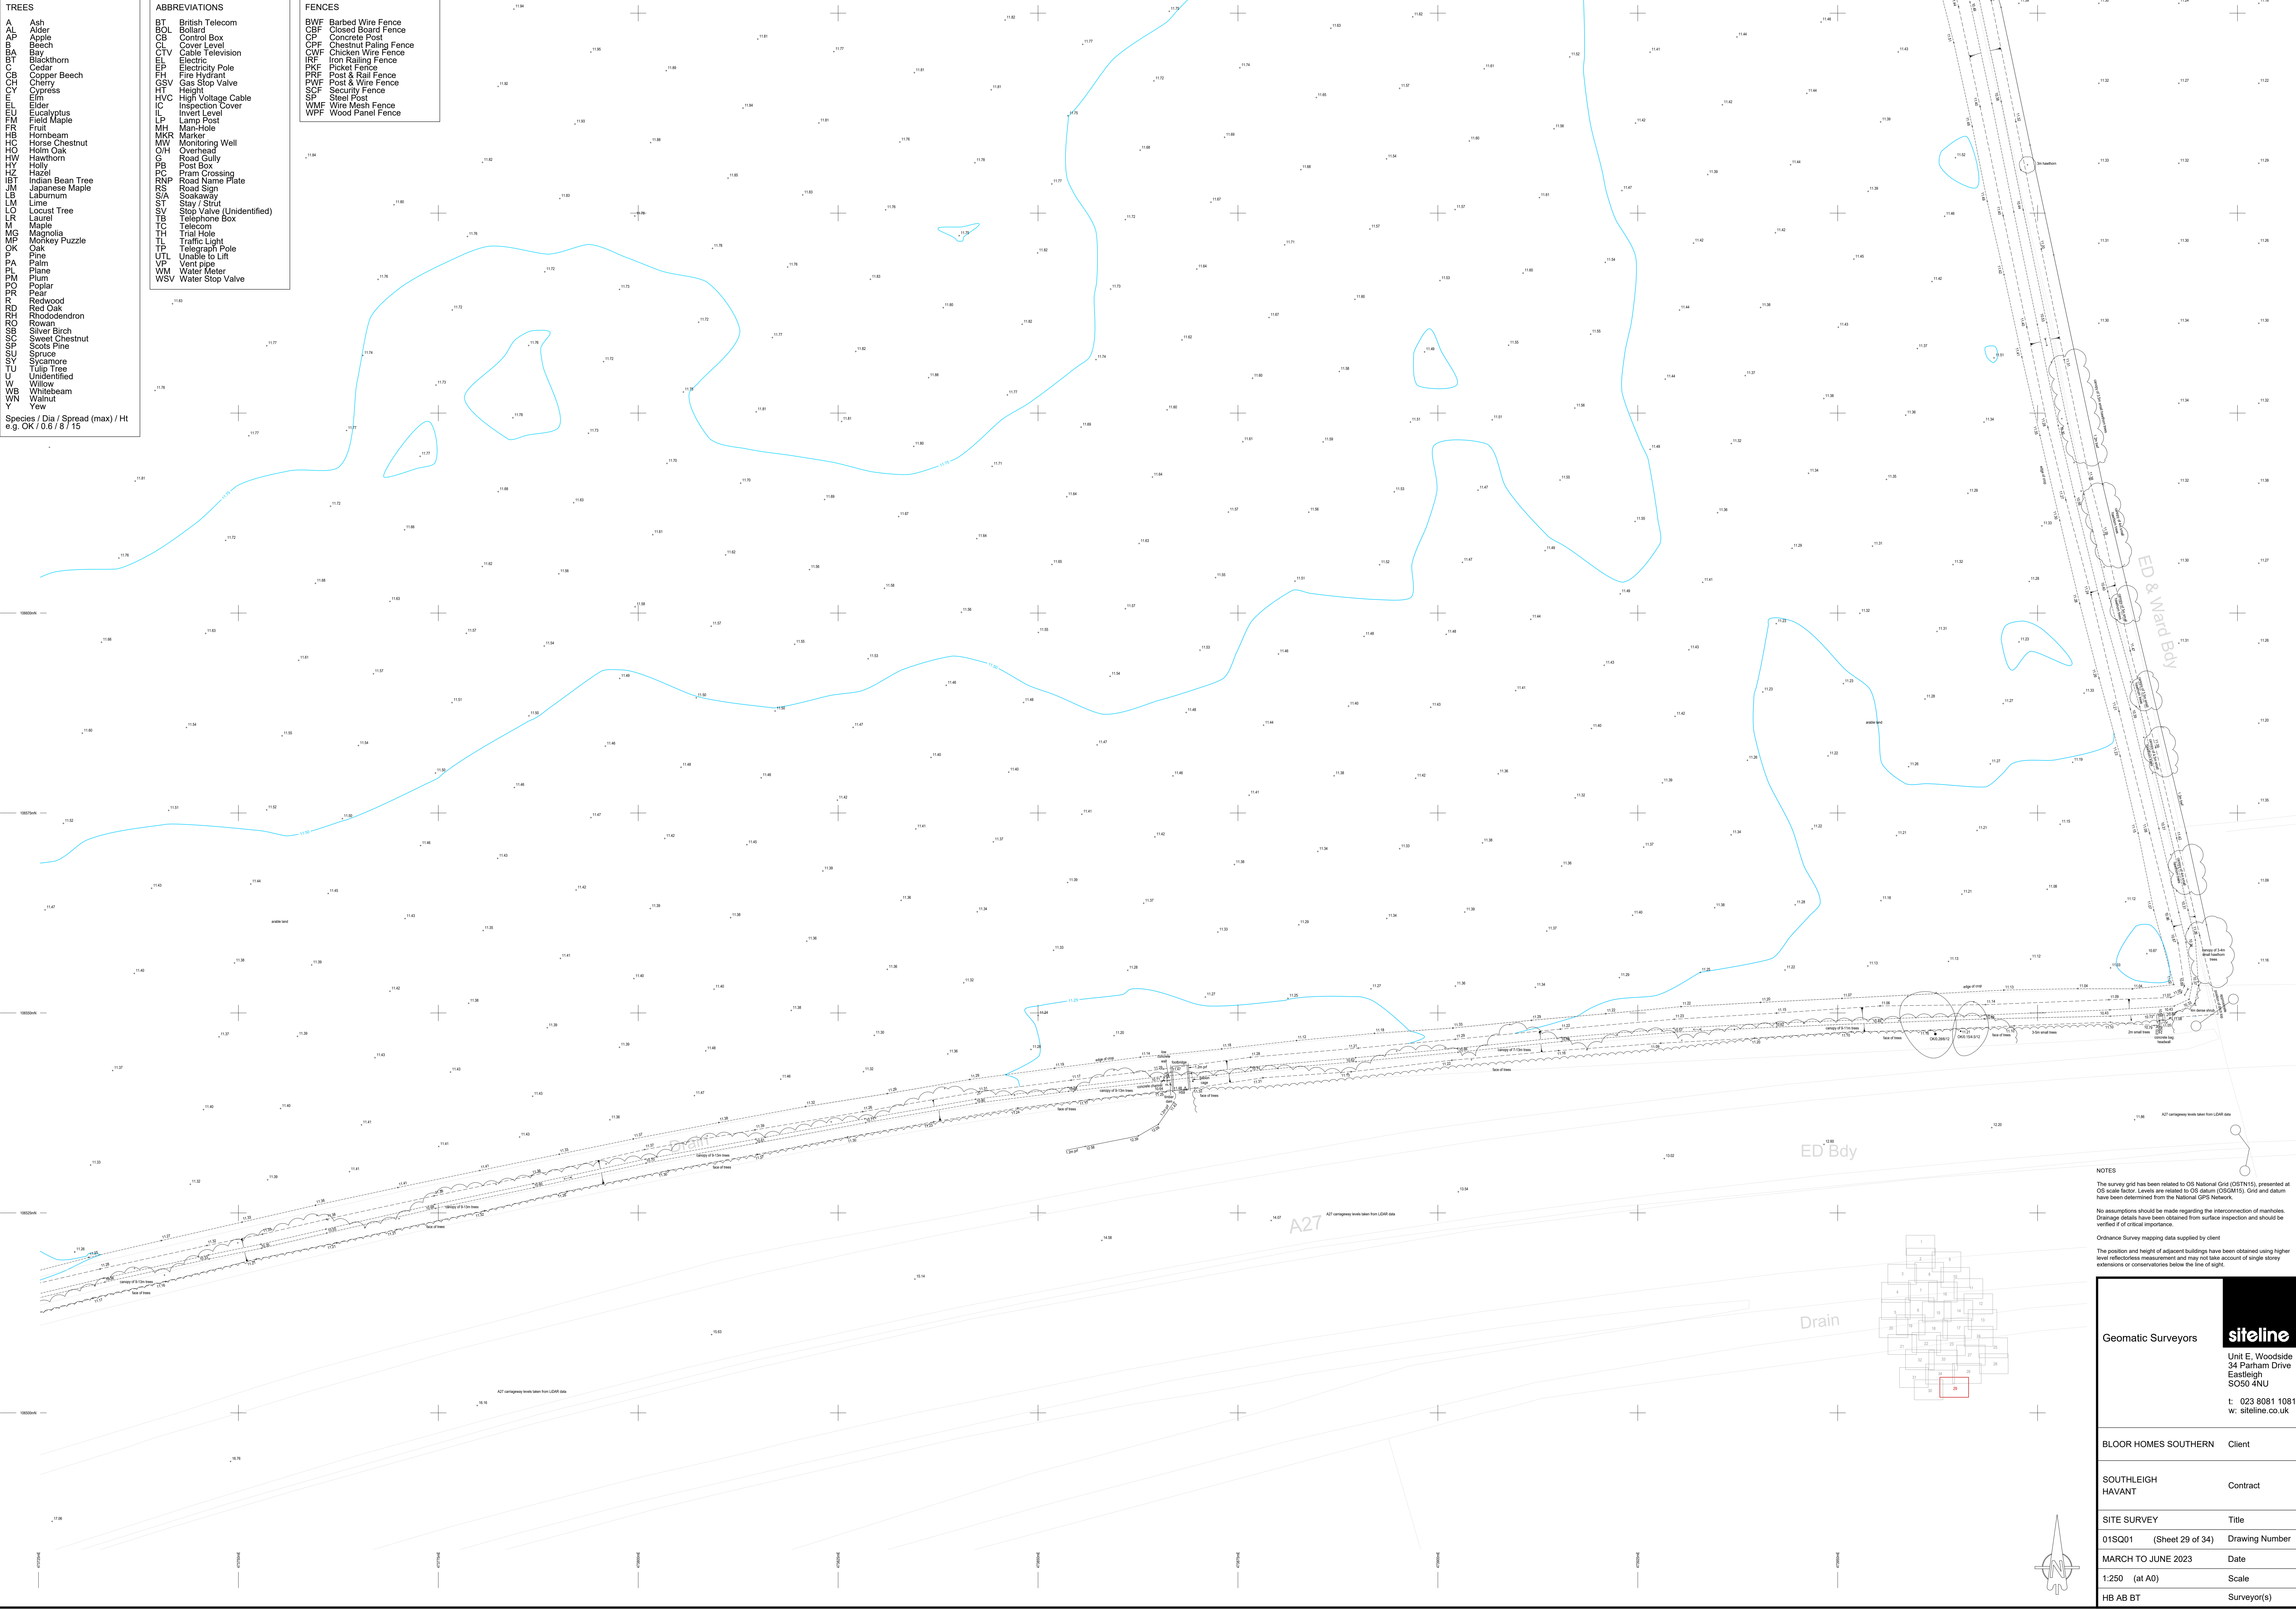

NOTES

The survey grid has been related to OS National Grid (OSN15), presented at OS scale factor. Levels are related to OS datum (OSGM15). Grid and datum have been determined from the National GPS Network.

No assumptions should be made regarding the interconnection of manholes. Drainage details have been obtained from surface inspection and should be verified if of critical importance.


Ordnance Survey mapping data supplied by client

The position and height of adjacent buildings have been obtained using higher level reflectorless measurement and may not take account of single storey extensions or conservatories below the line of sight.

|                         |  |   |  |
|-------------------------|--|---|--|
| Geomatic Surveyors      |  | Unit E, Woodside<br>34 Parham Drive<br>Eastleigh<br>SO50 4NU<br>t: 023 8081 1081<br>w: siteline.co.uk |  |
| BLOOR HOMES SOUTHERN    |  | Client                                                                                                |  |
| SOUTHLEIGH<br>HAVANT    |  | Contract                                                                                              |  |
| SITE SURVEY             |  | Title                                                                                                 |  |
| 01SQ01 (Sheet 29 of 34) |  | Drawing Number                                                                                        |  |
| MARCH TO JUNE 2023      |  | Date                                                                                                  |  |
| 1:250 (at A0)           |  | Scale                                                                                                 |  |
| HB AB BT                |  | Surveyor(s)                                                                                           |  |

| TREES |                  | ABBREVIATIONS |                           | FENCES |                       |
|-------|------------------|---------------|---------------------------|--------|-----------------------|
| A     | Ash              | BT            | British Telecom           | BWF    | Barbed Wire Fence     |
| AL    | Alder            | BOL           | Bollard                   | CBF    | Closed Board Fence    |
| AP    | Apple            | CB            | Control Box               | CP     | Concrete Post         |
| B     | Beech            | CL            | Cover Level               | CPF    | Chestnut Paling Fence |
| BA    | Bay              | CTV           | Cable Television          | CWF    | Chicken Wire Fence    |
| BB    | Blackthorn       | EL            | Electric                  | IRF    | Iron Railing Fence    |
| BC    | Cedar            | EP            | Electric Pole             | PKF    | Picket Fence          |
| CB    | Copper Beech     | FH            | Fire Hydrant              | PRF    | Post & Rail Fence     |
| CH    | Cherry           | GSV           | Gas Stop Valve            | PWF    | Post & Wire Fence     |
| CY    | Cypress          | HT            | Height                    | SCF    | Security Fence        |
| EN    | Elder            | HVC           | High Voltage Cable        | SP     | Steel Post            |
| EU    | Eucalyptus       | IC            | Inspection Cover          | WMF    | Wire Mesh Fence       |
| FI    | Field Maple      | IL            | Invert Level              | WPF    | Wood Panel Fence      |
| FR    | Fruit            | LP            | Lamp Post                 |        |                       |
| HB    | Hornbeam         | MH            | Man-Hole                  |        |                       |
| HC    | Horse Chestnut   | MKR           | Marker                    |        |                       |
| HO    | Horn Oak         | MW            | Monitoring Well           |        |                       |
| HW    | Hawthorn         | O/H           | Overhead                  |        |                       |
| HY    | Holly            | G             | Road Gully                |        |                       |
| HZ    | Hazel            | PB            | Post Box                  |        |                       |
| IBT   | Indian Bean Tree | PC            | Pram Crossing             |        |                       |
| JM    | Japanese Maple   | RNP           | Road Name Plate           |        |                       |
| LS    | Laburnum         | RS            | Road Sign                 |        |                       |
| LM    | Lime             | S/A           | Soakaway                  |        |                       |
| LO    | Locust Tree      | SV            | Stop Valve (Unidentified) |        |                       |
| LR    | Laurel           | TB            | Telephone Box             |        |                       |
| M     | Maple            | TC            | Telecom                   |        |                       |
| MG    | Magnolia         | TH            | Trial Hole                |        |                       |
| MP    | Monkey Puzzle    | TL            | Traffic Light             |        |                       |
| OK    | Oak              | TP            | Telegraph Pole            |        |                       |
| P     | Pine             | UTL           | Unable to Lift            |        |                       |
| PL    | Plane            | VP            | Vent pipe                 |        |                       |
| PM    | Plum             | WM            | Water Meter               |        |                       |
| PO    | Poplar           | WSV           | Water Stop Valve          |        |                       |
| PR    | Pear             |               |                           |        |                       |
| R     | Redwood          |               |                           |        |                       |
| RD    | Red Oak          |               |                           |        |                       |
| RH    | Rhododendron     |               |                           |        |                       |
| ROW   | Rowan            |               |                           |        |                       |
| SB    | Silver Birch     |               |                           |        |                       |
| SC    | Sweet Chestnut   |               |                           |        |                       |
| SCP   | Scots Pine       |               |                           |        |                       |
| SU    | Spruce           |               |                           |        |                       |
| W     | Willow           |               |                           |        |                       |
| WB    | Whitebeam        |               |                           |        |                       |
| WN    | Walnut           |               |                           |        |                       |
| Y     | Yew              |               |                           |        |                       |

Species / Dia / Spread (max) / Ht  
e.g. OK 10.6 / 8 / 15

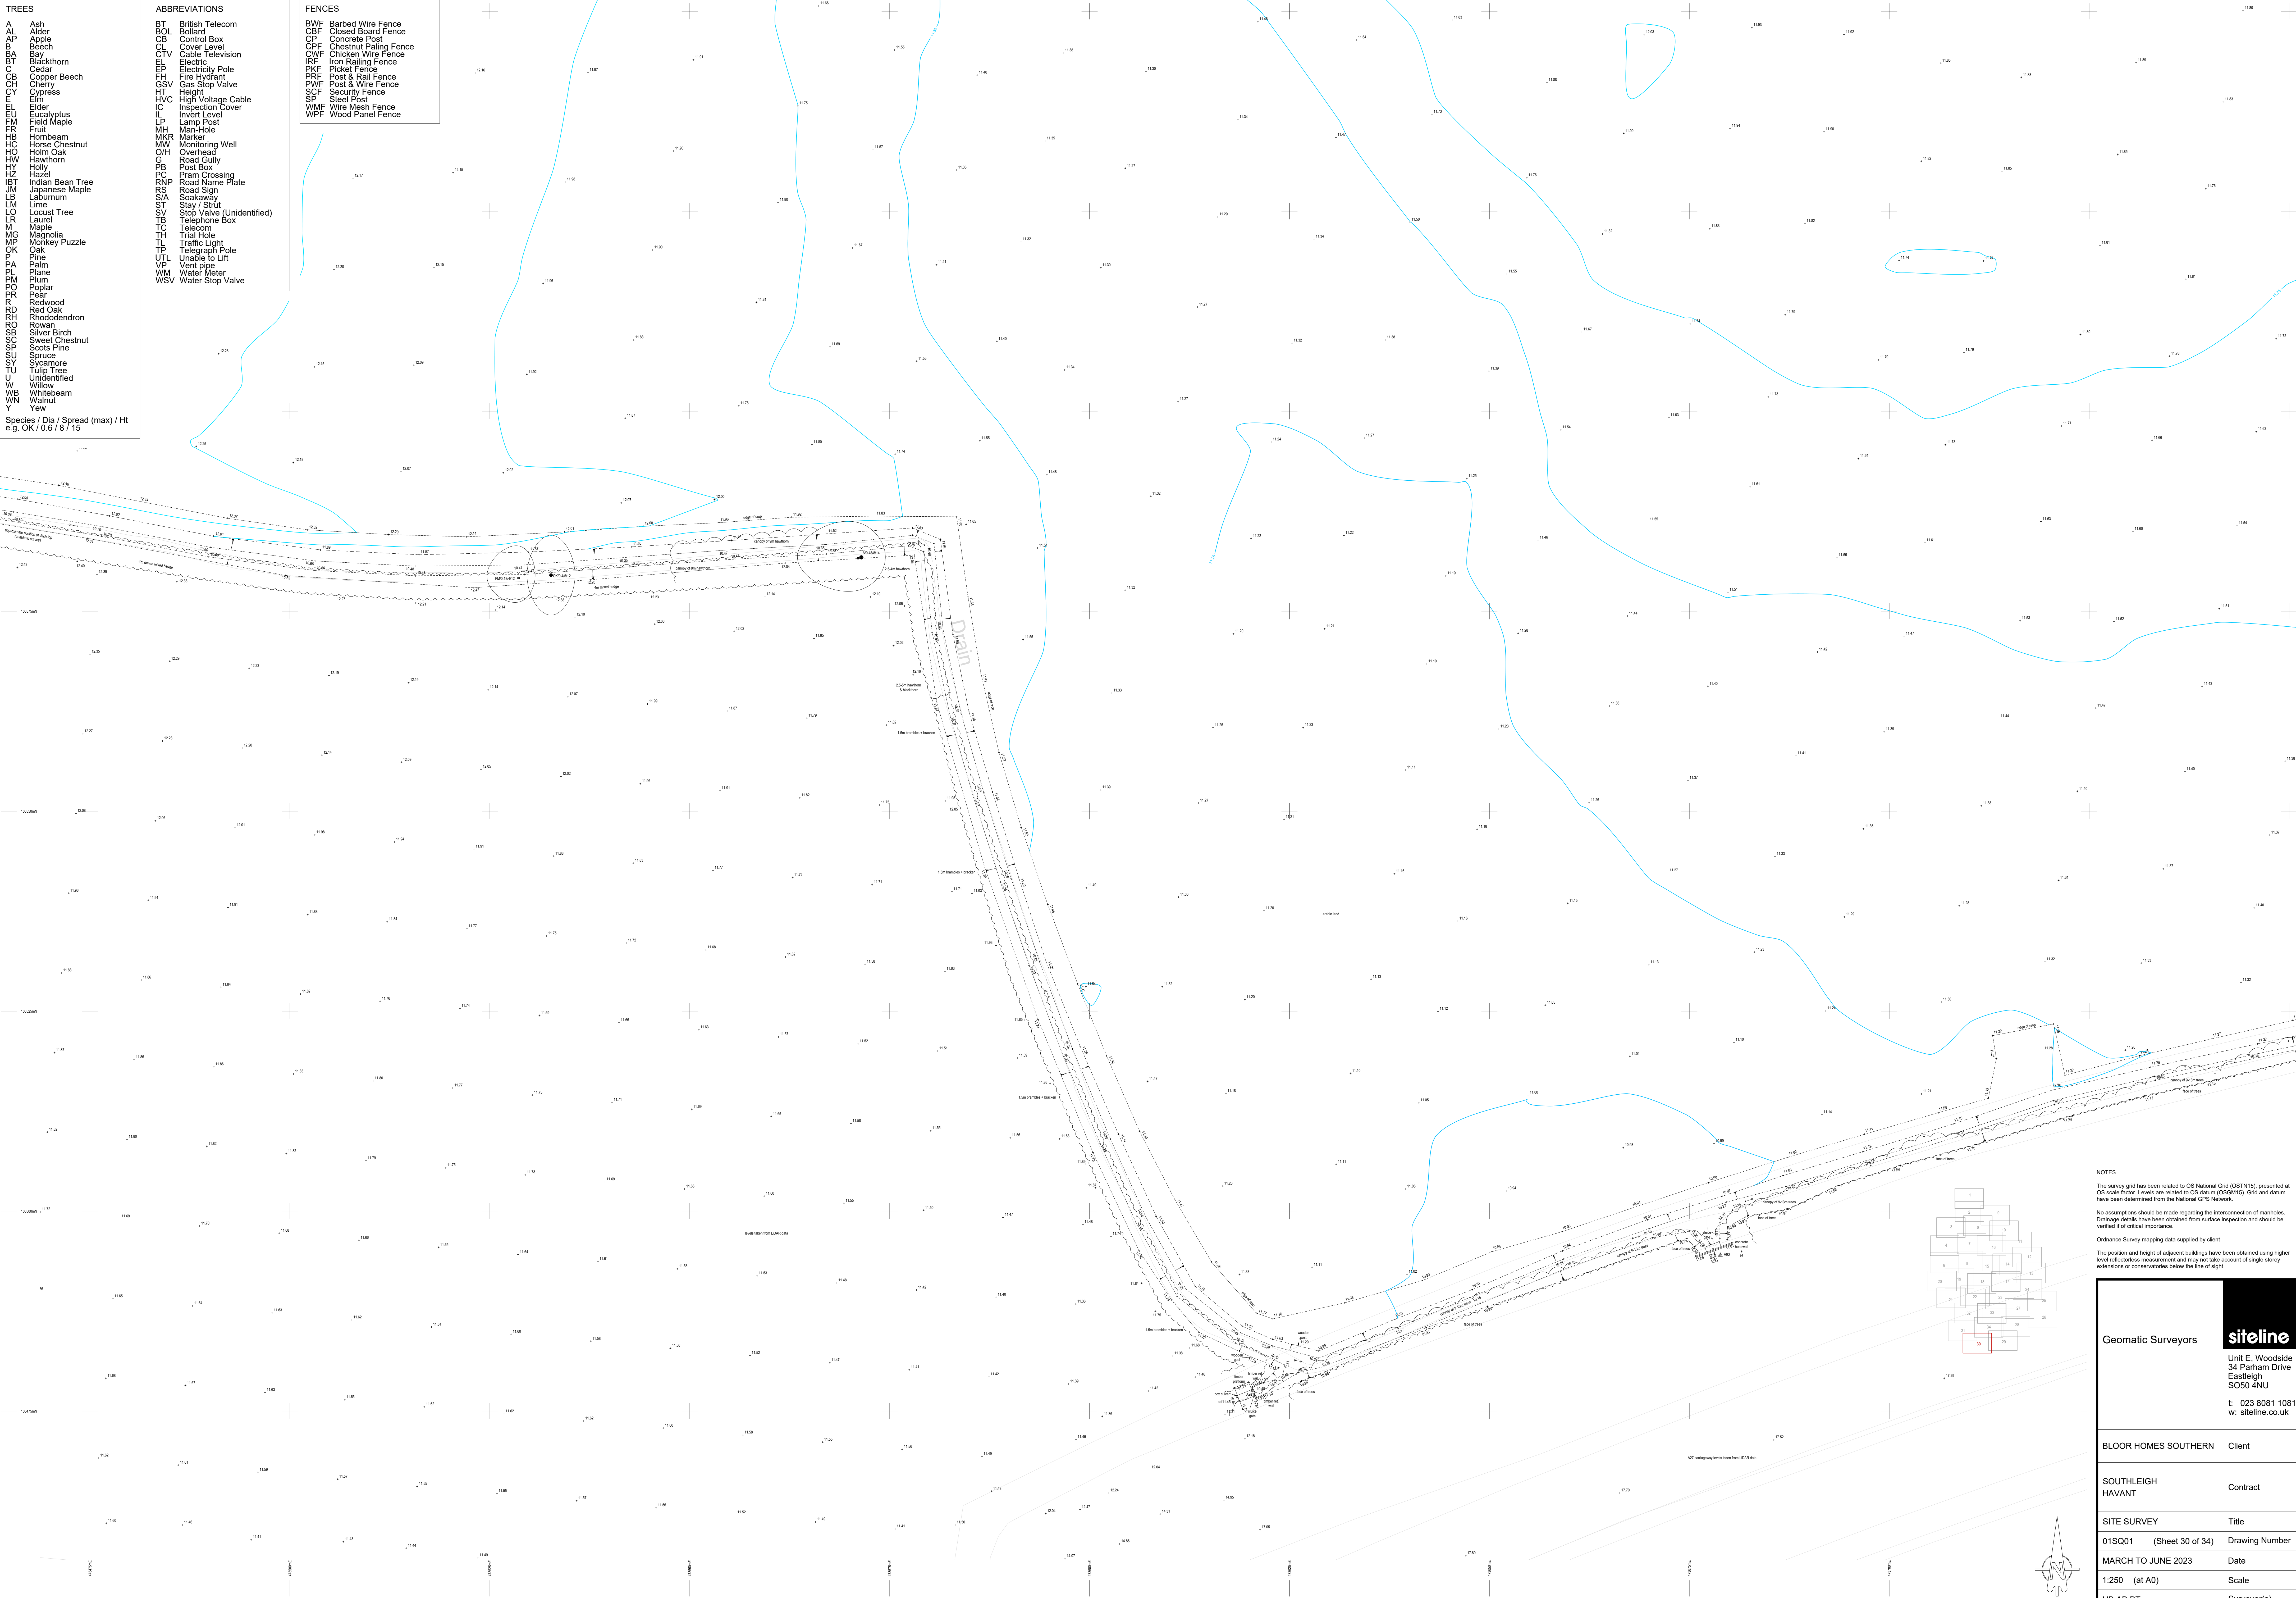

NOTES

The survey grid has been related to OS National Grid (OSTN15), presented at OS scale factor. Levels are related to OS datum (OSGM15). Grids and datum have been determined from the National GPS Network.

No assumptions should be made regarding the intersection of manholes. Drainage details have been obtained from surface inspection and should be verified if of critical importance.

Ordnance Survey mapping data supplied by client

The position and height of adjacent buildings have been obtained using higher level reflectorless measurement and may not take account of single storey extensions or conservatories below the line of sight.

Geomatic Surveyors

**siteline**  
Unit E, Woodside  
34 Parham Drive  
Eastleigh  
SO50 4NU  
t: 023 8081 1081  
w: siteline.co.uk



|                         |                |
|-------------------------|----------------|
| BLOOR HOMES SOUTHERN    | Client         |
| SOUTHLEIGH<br>HAVANT    | Contract       |
| SITE SURVEY             | Title          |
| 01SQ01 (Sheet 30 of 34) | Drawing Number |
| MARCH TO JUNE 2023      | Date           |
| 1:250 (at A0)           | Scale          |
| HB AB BT                | Surveyor(s)    |

TREES  
A Ash  
AL Alder  
B Beech  
BA Bay  
BT Blackthorn  
C Cedar  
CB Copper Beech  
CH Cherry  
CY Cypress  
E Elm  
EL Elder  
EU Eucalyptus  
F Field Maple  
FR Fruit  
HB Hornbeam  
HC Horse Chestnut  
HO Horn Oak  
HW Hawthorn  
H Holly  
HZ Hazel  
IB Indian Bean Tree  
JM Japanese Maple  
L Laburnum  
LM Lime  
LO Locust Tree  
LR Laurel  
M Maple  
MG Magnolia  
MP Monkey Puzzle  
OK Oak  
P Pine  
PL Plane  
PM Plum  
PO Poplar  
PR Pear  
RH Redwood  
RO Red Oak  
RH Rhododendron  
R Rowan  
SB Silver Birch  
SC Sweet Chestnut  
SP Scots Pine  
SU Spruce  
T Tulip Tree  
U Unidentified  
W Willow  
WB Whitebeam  
WN Walnut  
Y Yew

Species / Dia / Spread (max) / Ht  
e.g. OK / 0.6 / 8 / 15

ABBREVIATIONS  
BT British Telecom  
BOL Bollard  
CB Control Box  
CL Cover Level  
CTV Cable Television  
EP Electric Pole  
FH Fire Hydrant  
GSV Gas Stop Valve  
HT Height  
HVC High Voltage Cable  
IC Inspection Cover  
IL Invert Level  
LP Lamp Post  
MH Man-Hole  
MKR Marker  
MW Monitoring Well  
O/H Overhead  
G Road Gully  
PB Post Box  
PC Pram Crossing  
RNP Road Name Plate  
RS Road Sign  
S/A Sokaaway  
ST Stay / Strut  
SV Stop Valve (Unidentified)  
TB Telephone Box  
TC Telecom  
TH Trial Hole  
TL Traffic Light  
TP Telegraph Pole  
UTL Unable to Lift  
VP Vent pipe  
WM Water Meter  
WSV Water Stop Valve

FENCES  
BWF Barbed Wire Fence  
CBF Closed Board Fence  
CP Concrete Post  
CPF Chestnut Paling Fence  
CWF Chicken Wire Fence  
IRF Iron Railing Fence  
PKF Picket Fence  
PRF Post & Rail Fence  
PWF Post & Wire Fence  
SCF Security Fence  
SPF Steel Post  
WMF Wire Mesh Fence  
WPF Wood Panel Fence

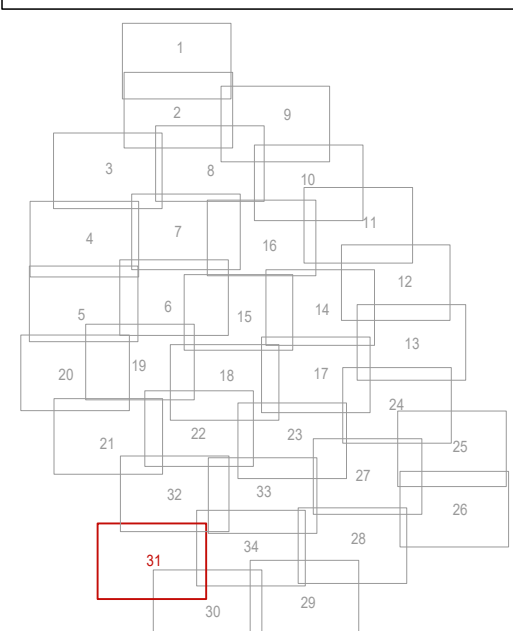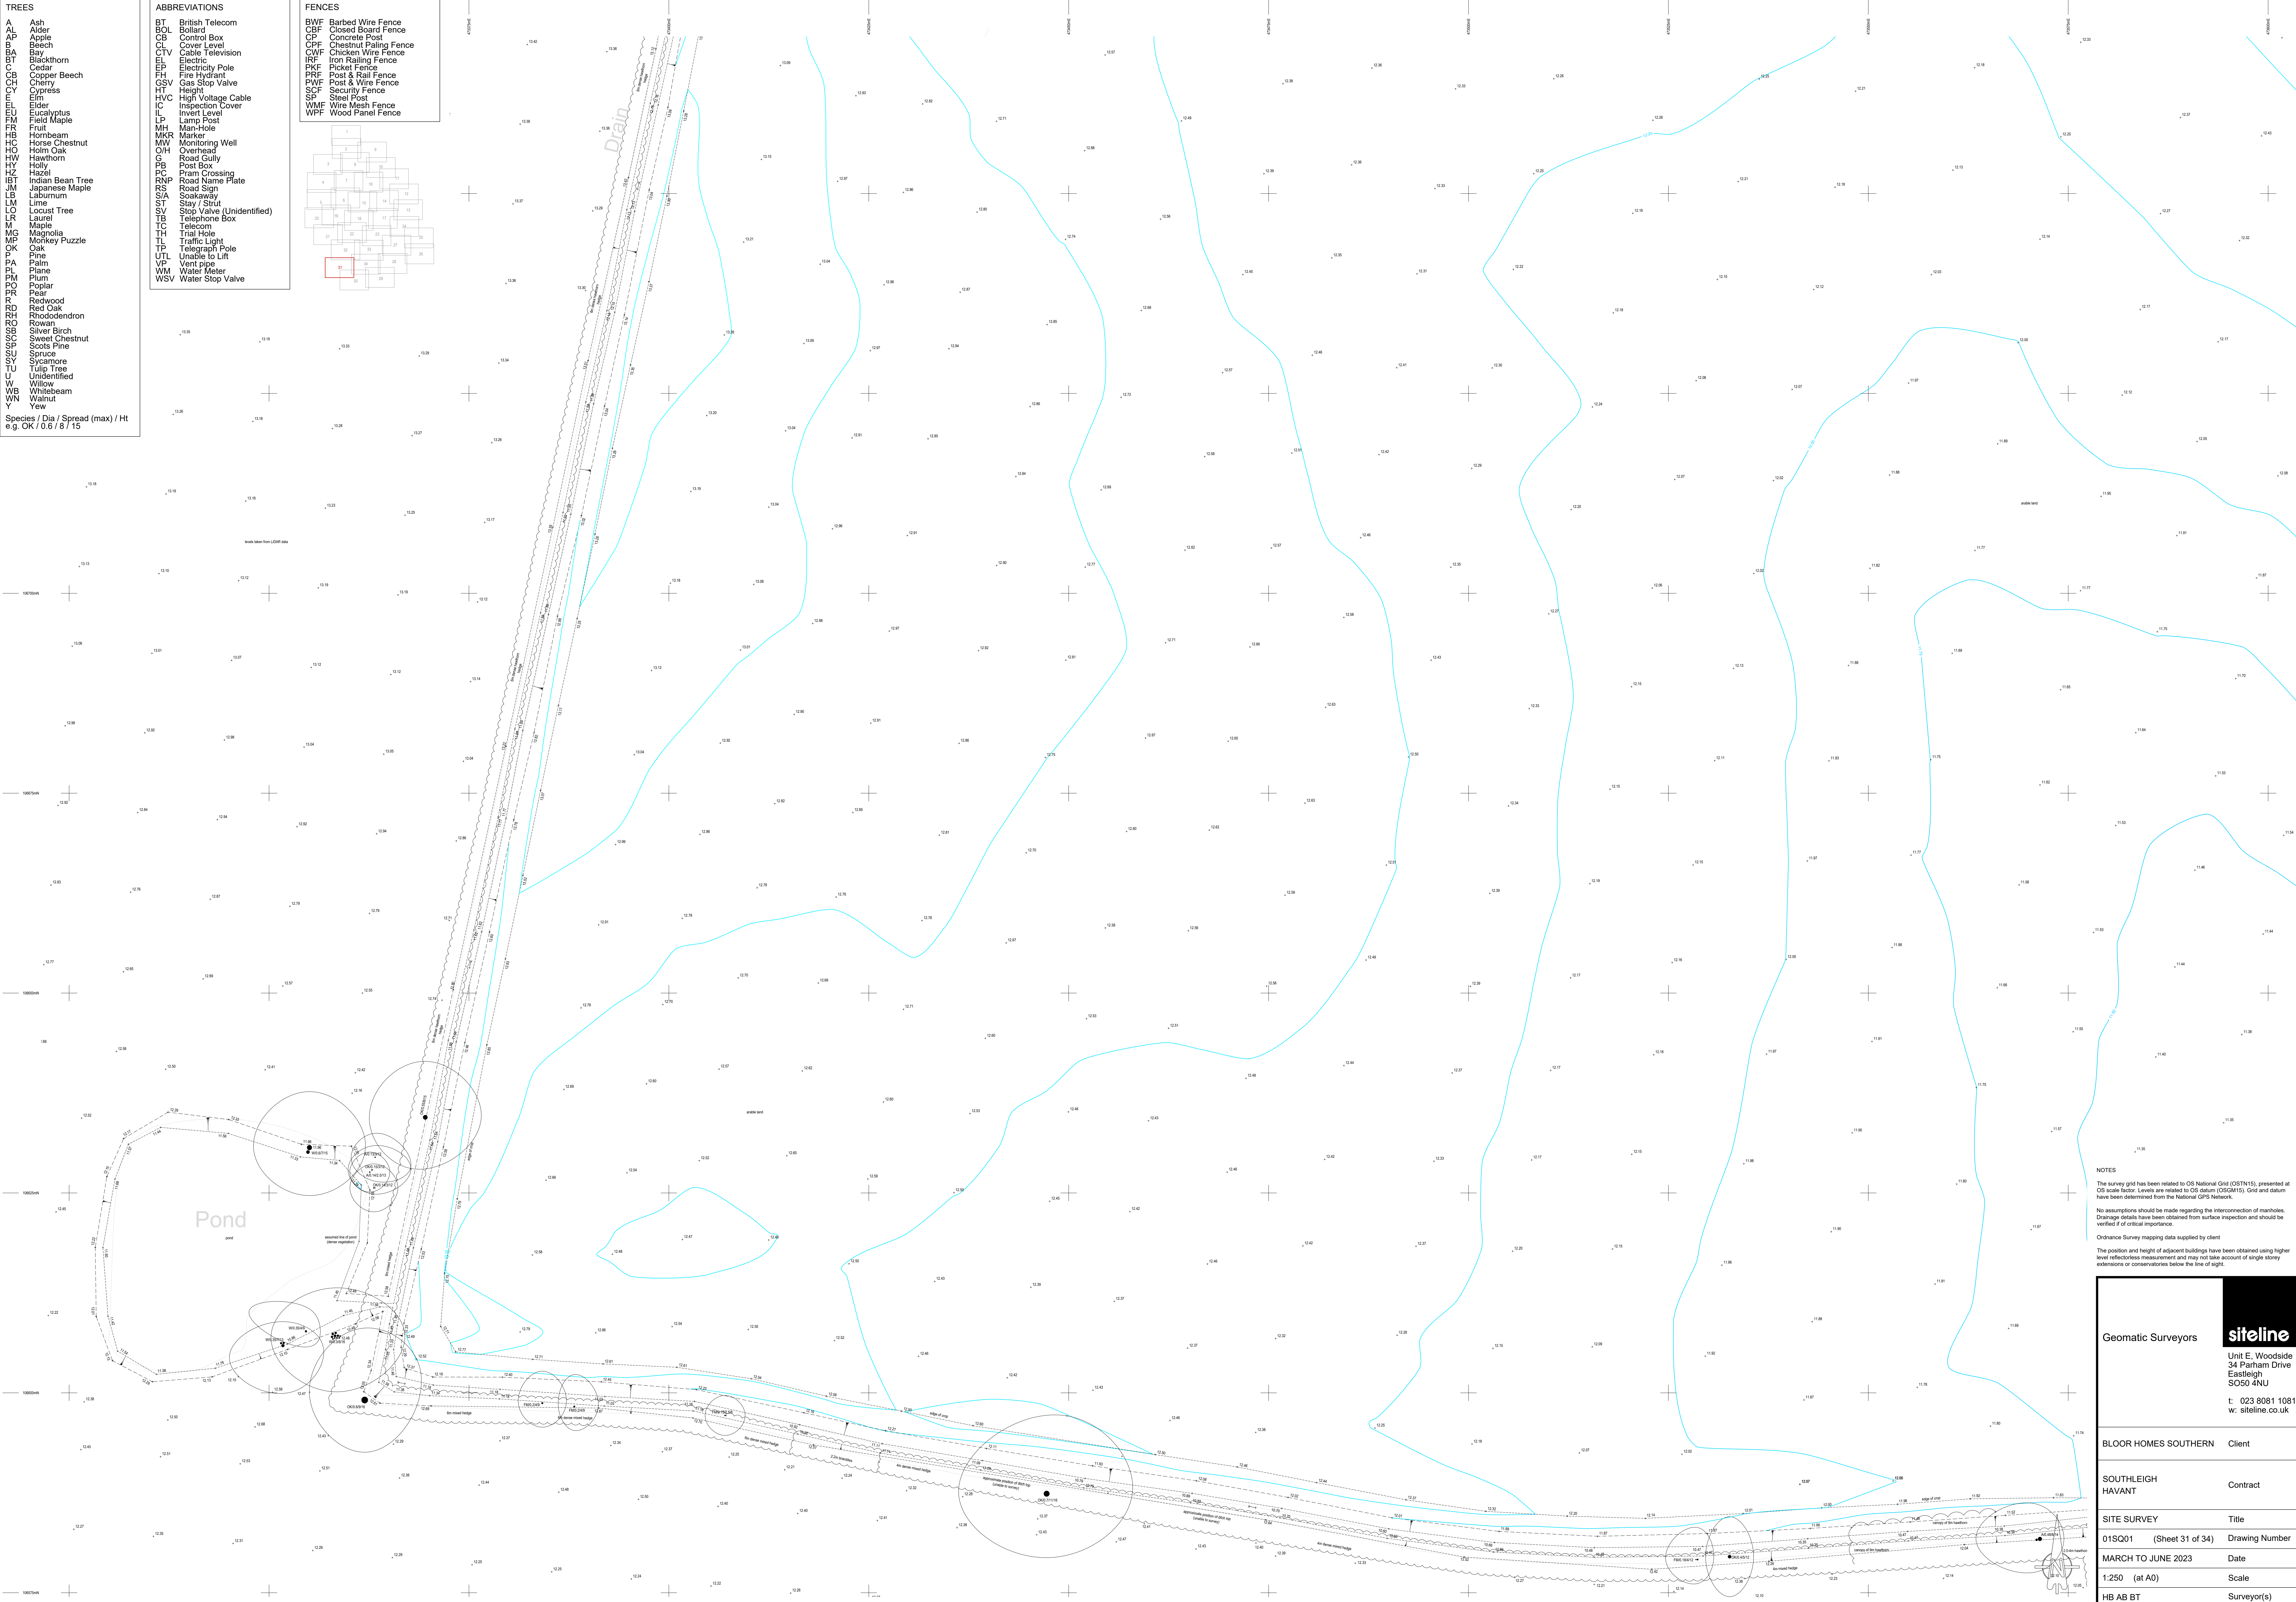

NOTES  
The survey grid has been related to OS National Grid (OSTN15), presented at OS scale factor. Levels are related to OS datum (OSGM15). Grids and datum have been determined from the National GPS Network.  
No assumptions should be made regarding the interconnection of manholes. Drainage details have been obtained from surface inspection and should be verified if of critical importance.  
Ordnance Survey mapping data supplied by client.  
The position and height of adjacent buildings have been obtained using higher level reflectorless measurement and may not take account of single storey extensions or conservatories below the line of sight.


Geomatic Surveyors  
Unit E, Woodside  
34 Parham Drive  
Eastleigh  
SO50 4NU  
t: 023 8081 1081  
w: siteline.co.uk

BLOOR HOMES SOUTHERN Client  
SOUTHLEIGH HAVANT Contract  
SITE SURVEY Title  
01SQ01 (Sheet 31 of 34) Drawing Number  
MARCH TO JUNE 2023 Date  
1:250 (at A0) Scale  
HB AB BT Surveyor(s)

TREES  
Species / Dia / Spread (max) / Ht  
e.g. OK / 0.6 / 8 / 15

ABBREVIATIONS  
BT British Telecom  
BOL Bollard  
CB Control Box  
CL Cover Level  
CTV Cable Television  
EP Electric Pole  
FH Fire Hydrant  
GSV Gas Stop Valve  
HT Height  
HVC High Voltage Cable  
IC Inspection Cover  
IL Invert Level  
LP Lamp Post  
MH Man-Hole  
MKR Marker  
MW Monitoring Well  
O/H Overhead  
G Road Gully  
PB Post Box  
PC Pram Crossing  
RNP Road Name Plate  
RS Road Sign  
S/A Sootyway  
SV Stop Valve (Unidentified)  
TB Telephone Box  
TC Telecom  
TH Trial Hole  
TL Traffic Light  
TP Telegraph Pole  
UTL Unable to Lift  
VP Vent pipe  
WM Water Meter  
WSV Water Stop Valve

FENCES  
BWF Barbed Wire Fence  
CBF Closed Board Fence  
CP Concrete Post  
CPF Chestnut Paling Fence  
CWF Chicken Wire Fence  
IRF Iron Railing Fence  
PRF Post & Rail Fence  
PWF Post & Wire Fence  
SCF Security Fence  
SP Steel Post  
WMF Wire Mesh Fence  
WPF Wood Panel Fence

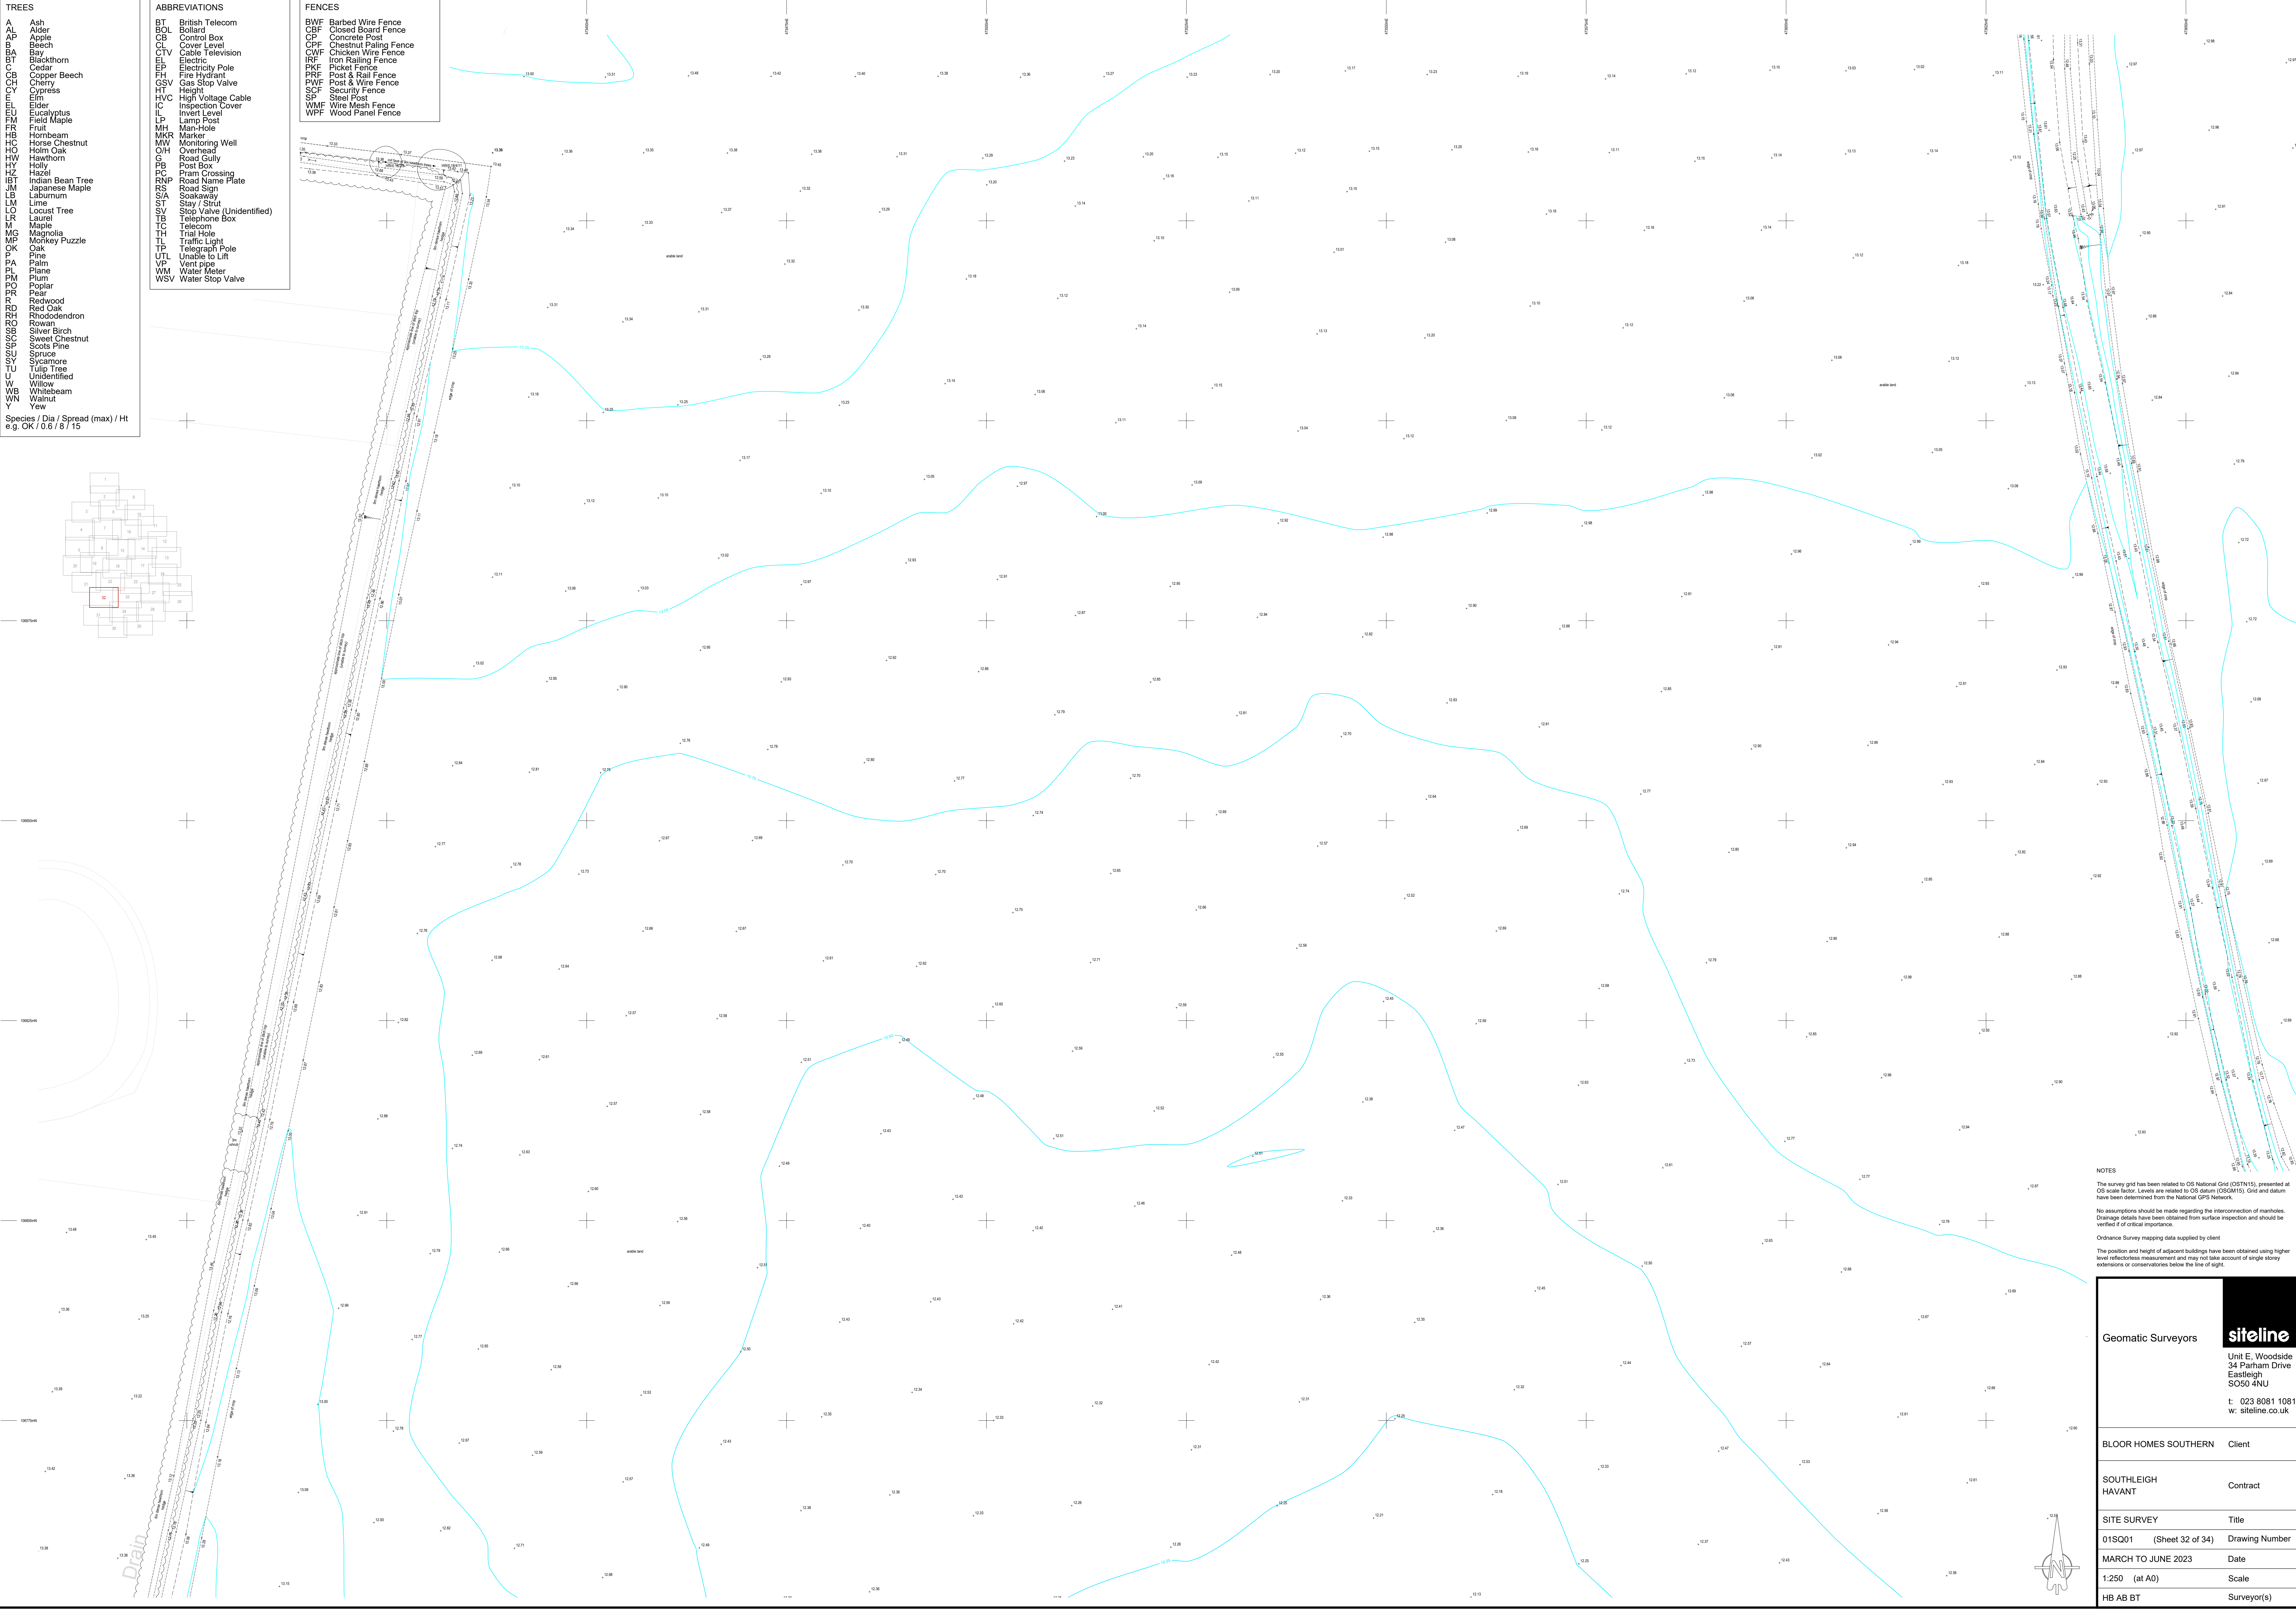

NOTES

The survey grid has been related to OS National Grid (OSN15), presented at OS scale factor. Levels are related to OS datum (OSGD15). Grid and datum have been determined from the National GPS Network.

No assumptions should be made regarding the intersection of manholes. Drainage details have been obtained from surface inspection and should be verified if of critical importance.

Ordnance Survey mapping data supplied by client.


The position and height of adjacent buildings have been obtained using higher level reflectorless measurement and may not take account of single storey extensions or conservatories below the line of sight.

|                         |  |   |  |
|-------------------------|--|---|--|
| Geomatic Surveyors      |  | Unit E, Woodside<br>34 Parham Drive<br>Eastleigh<br>SO50 4NU<br>t: 023 8081 1081<br>w: <a href="http://siteline.co.uk">siteline.co.uk</a> |  |
| BLOOR HOMES SOUTHERN    |  | Client   |  |
| SOUTHLEIGH<br>HAVANT    |  | Contract   |  |
| SITE SURVEY             |  | Title   |  |
| 01SQ01 (Sheet 32 of 34) |  | Drawing Number   |  |
| MARCH TO JUNE 2023      |  | Date   |  |
| 1:250 (at A0)           |  | Scale   |  |
| HB AB BT                |  | Surveyor(s)   |  |

- TREES
- A Ash
  - AL Alder
  - AP Apple
  - B Beech
  - BA Bay
  - Blackthorn
  - C Cedar
  - CB Copper Beech
  - CH Cherry
  - CY Cypress
  - E Elder
  - EU Eucalyptus
  - F Field Maple
  - FR Fruit
  - H Hornbeam
  - HC Horse Chestnut
  - HO Holm Oak
  - HW Hawthorn
  - HY Holly
  - HZ Hazel
  - IBT Indian Bean Tree
  - JM Japanese Maple
  - LS Laburnum
  - LM Lime
  - LO Locust Tree
  - LR Laurel
  - M Maple
  - MG Magnolia
  - MP Monkey Puzzle
  - OK Oak
  - P Pine
  - PL Plane
  - PM Plum
  - PO Poplar
  - PR Pear
  - R Redwood
  - RO Red Oak
  - RH Rhododendron
  - S Silver Birch
  - SC Sweet Chestnut
  - SP Scots Pine
  - SU Spruce
  - T Tulip Tree
  - U Unidentified
  - W Willow
  - WB Whitebeam
  - WN Walnut
  - Y Yew

- ABBREVIATIONS
- BT British Telecom
  - BOL Bollard
  - CB Control Box
  - CL Cover Level
  - CTV Cable Television
  - EP Electric Pole
  - FH Fire Hydrant
  - GSV Gas Stop Valve
  - HT Height
  - HVC High Voltage Cable
  - IC Inspection Cover
  - L Lamp Post
  - LP Lamp Post
  - MH Man-Hole
  - MR Marker
  - MW Monitoring Well
  - O/H Overhead
  - G Road Gully
  - PB Post Box
  - PC Pram Crossing
  - RNP Road Name Plate
  - RS Road Sign
  - S/A Sootaway
  - ST Stay / Strut
  - SV Stop Valve (Unidentified)
  - TB Telephone Box
  - TC Telecom
  - TH Trial Hole
  - TL Traffic Light
  - TP Telegraph Pole
  - UTL Unable to Lift
  - V Vent pipe
  - WM Water Meter
  - WSV Water Stop Valve

- FENCES
- BWF Barbed Wire Fence
  - CBF Closed Board Fence
  - CP Concrete Post
  - CPF Chestnut Paling Fence
  - CFW Chicken Wire Fence
  - IRF Iron Railing Fence
  - PKF Picket Fence
  - PRF Post & Rail Fence
  - PWF Post & Wire Fence
  - SCF Security Fence
  - SP Steel Post
  - WMF Wire Mesh Fence
  - WPF Wood Panel Fence

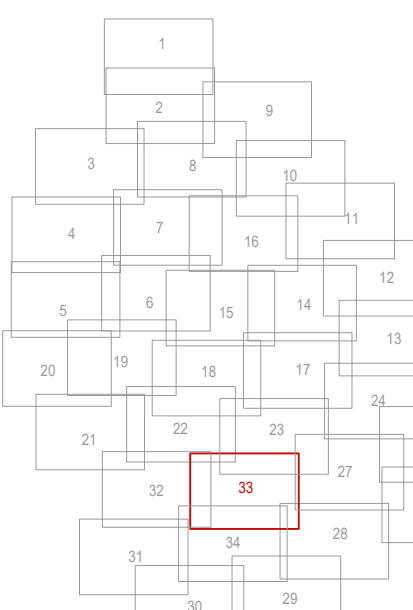

Species / Dia / Spread (max) / Ht  
e.g. OK / 0.6 / 8 / 15



NOTES

The survey grid has been related to OS National Grid (OSTN15), presented at OS scale factor. Levels are related to OS datum (OSGM15). Grids and datum have been determined from the National GPS Network.

No assumptions should be made regarding the intersection of manholes. Drainage details have been obtained from surface inspection and should be verified if of critical importance.

Ordnance Survey mapping data supplied by client

The position and height of adjacent buildings have been obtained using higher level reflectorless measurement and may not take account of single storey extensions or conservatories below the line of sight.

Geomatic Surveyors

**siteline**

Unit E, Woodside  
34 Parham Drive  
Eastleigh  
SO50 4NU

t: 023 8081 1081  
w: siteline.co.uk

BLOOR HOMES SOUTHERN

Client

SOUTHLEIGH  
HAVANT

Contract

SITE SURVEY

Title

01SQ01

(Sheet 33 of 34)

Drawing Number

MARCH TO JUNE 2023

Date

1:250

(at A0)

Scale


HB AB BT

Surveyor(s)

- TREES
- A Ash
  - AL Alder
  - AP Apple
  - B Beech
  - BA Bay
  - BB Blackthorn
  - CB Cedar
  - CH Cherry
  - CO Copper Beech
  - CY Cypress
  - EL Elm
  - EU Eucalyptus
  - FI Field Maple
  - FR Fruit
  - HB Hornbeam
  - HC Horse Chestnut
  - HO Horn Oak
  - HW Hawthorn
  - HY Holly
  - HZ Hazel
  - IBT Indian Bean Tree
  - JM Japanese Maple
  - LS Laburnum
  - LM Lime
  - LO Locust Tree
  - LR Laurel
  - M Maple
  - MG Magnolia
  - MP Monkey Puzzle
  - OK Oak
  - P Pine
  - PL Plane
  - PM Plum
  - PO Poplar
  - PR Pear
  - R Redwood
  - RD Red Oak
  - RH Rhododendron
  - RO Rowan
  - SB Silver Birch
  - SC Sweet Chestnut
  - SP Scots Pine
  - SU Spruce
  - T Tulip Tree
  - W Willow
  - WB Whitebeam
  - WN Walnut
  - Y Yew

- ABBREVIATIONS
- BT British Telecom
  - BOL Bollard
  - CB Control Box
  - CL Cover Level
  - CTV Cable Television
  - EP Electric Pole
  - FH Fire Hydrant
  - GSV Gas Stop Valve
  - HT Height
  - HVC High Voltage Cable
  - IC Inspection Cover
  - IL Invert Level
  - L Lamp Post
  - LP Lamp Post
  - MH Man-Hole
  - MKR Marker
  - MW Monitoring Well
  - O/H Overhead
  - G Road Gully
  - PB Post Box
  - PC Pram Crossing
  - RNP Road Name Plate
  - RS Road Sign
  - S/A Sootaway
  - SV Stop Valve (Unidentified)
  - TB Telephone Box
  - TC Telecom
  - TH Trial Hole
  - TL Traffic Light
  - TP Telegraph Pole
  - UTL Unable to Lift
  - VP Vent pipe
  - WM Water Meter
  - WSV Water Stop Valve

- FENCES
- BWF Barbed Wire Fence
  - CBF Closed Board Fence
  - CP Concrete Post
  - CPF Chestnut Paling Fence
  - CWF Chicken Wire Fence
  - IRF Iron Railing Fence
  - PRF Picket Fence
  - PPF Post & Rail Fence
  - PWF Post & Wire Fence
  - SCF Security Fence
  - SP Steel Post
  - WVF Wire Mesh Fence
  - WPF Wood Panel Fence

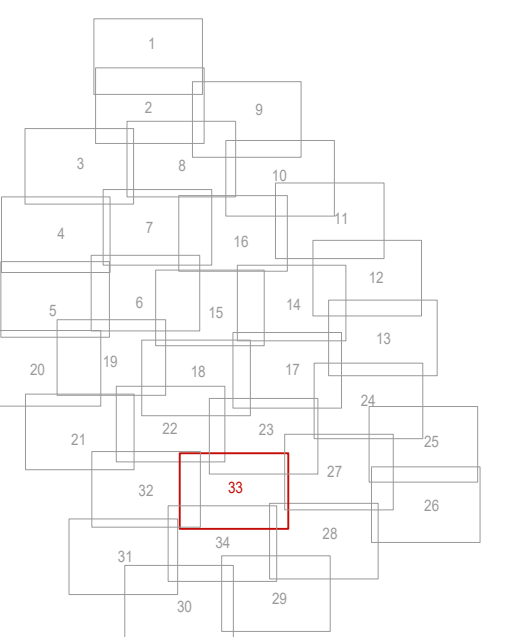

Species / Dia / Spread (max) / Ht  
e.g. OK 10.6 / 8 / 15



NOTES

The survey grid has been related to OS National Grid (OSTN15), presented at OS scale factor. Levels are related to OS datum (OSGM15). Grids and datum have been determined from the National GPS Network.

No assumptions should be made regarding the interconnection of manholes. Drainage details have been obtained from surface inspection and should be verified if of critical importance.

Ordnance Survey mapping data supplied by client.

The position and height of adjacent buildings have been obtained using higher level reflectorless measurement and may not take account of single storey extensions or conservatories below the line of sight.

|                         |  |   |  |
|-------------------------|--|---|--|
| Geomatic Surveyors      |  | Unit E, Woodside<br>34 Parham Drive<br>Eastleigh<br>SO50 4NU<br>t: 023 8081 1081<br>w: siteline.co.uk |  |
| BLOOR HOMES SOUTHERN    |  | Client                                                                                                |  |
| SOUTHLEIGH<br>HAVANT    |  | Contract                                                                                              |  |
| SITE SURVEY             |  | Title                                                                                                 |  |
| 01SQ01 (Sheet 34 of 34) |  | Drawing Number                                                                                        |  |
| MARCH TO JUNE 2023      |  | Date                                                                                                  |  |
| 1:250 (at A0)           |  | Scale                                                                                                 |  |
| HB AB BT                |  | Surveyor(s)                                                                                           |  |