



Stantec UK Limited
Caversham Bridge House, Waterman Place
Reading
RG1 8DN
Tel. +44 1189 500 761
www.stantec.com/uk

Copyright Reserved

The Contractor shall verify and be responsible for all dimensions. DO NOT scale the drawing.
Any errors or omissions shall be reported to Stantec without delay.
The Copyrights to all designs and drawings are the property of Stantec.
Reproduction or use for any purpose other than that authorised by Stantec is forbidden.

Notes

UTILITIES NOTE: The position of any existing public or private sewers, utility services, plant or apparatus shown on this drawing is believed to be correct, but no warranty to this is expressed or implied. Other such plant or apparatus may also be present but not shown. The Contractor is therefore advised to undertake their own investigation where the presence of any existing sewers, services, plant or apparatus may affect their operations.

03. UPDATED FOR SUBMISSION		MHL	ML	2026.03.06	
02. UPDATED DRAFT		MHL	ML	2025.10.09	
01. FIRST ISSUE		CE	ML	2025.04.29	
Issued/Revision		By	Appd	YYYY.MM.DD	
		MHL	ML	SW	2026.03.31
		Dwn.	Dsgn.	Chkd.	YYYY.MM.DD

Issue Status

S2 - FOR INFORMATION

This document is suitable only for the purpose noted above.
Use of this document for any other purpose is not permitted.

Client/Project Logo




Client/Project
BLOOR HOMES

SOUTHLEIGH ROAD, HAVANT

HAMPSHIRE, UNITED KINGDOM

Title
EASTLEIGH ROAD
PROPOSED DEVELOPMENT ACCESS

Project No.	A2 Scale
332310755	AS SHOWN
Revision	Drawing No.
P03	332310755-STN-HGN-CH-SW-DR-0002

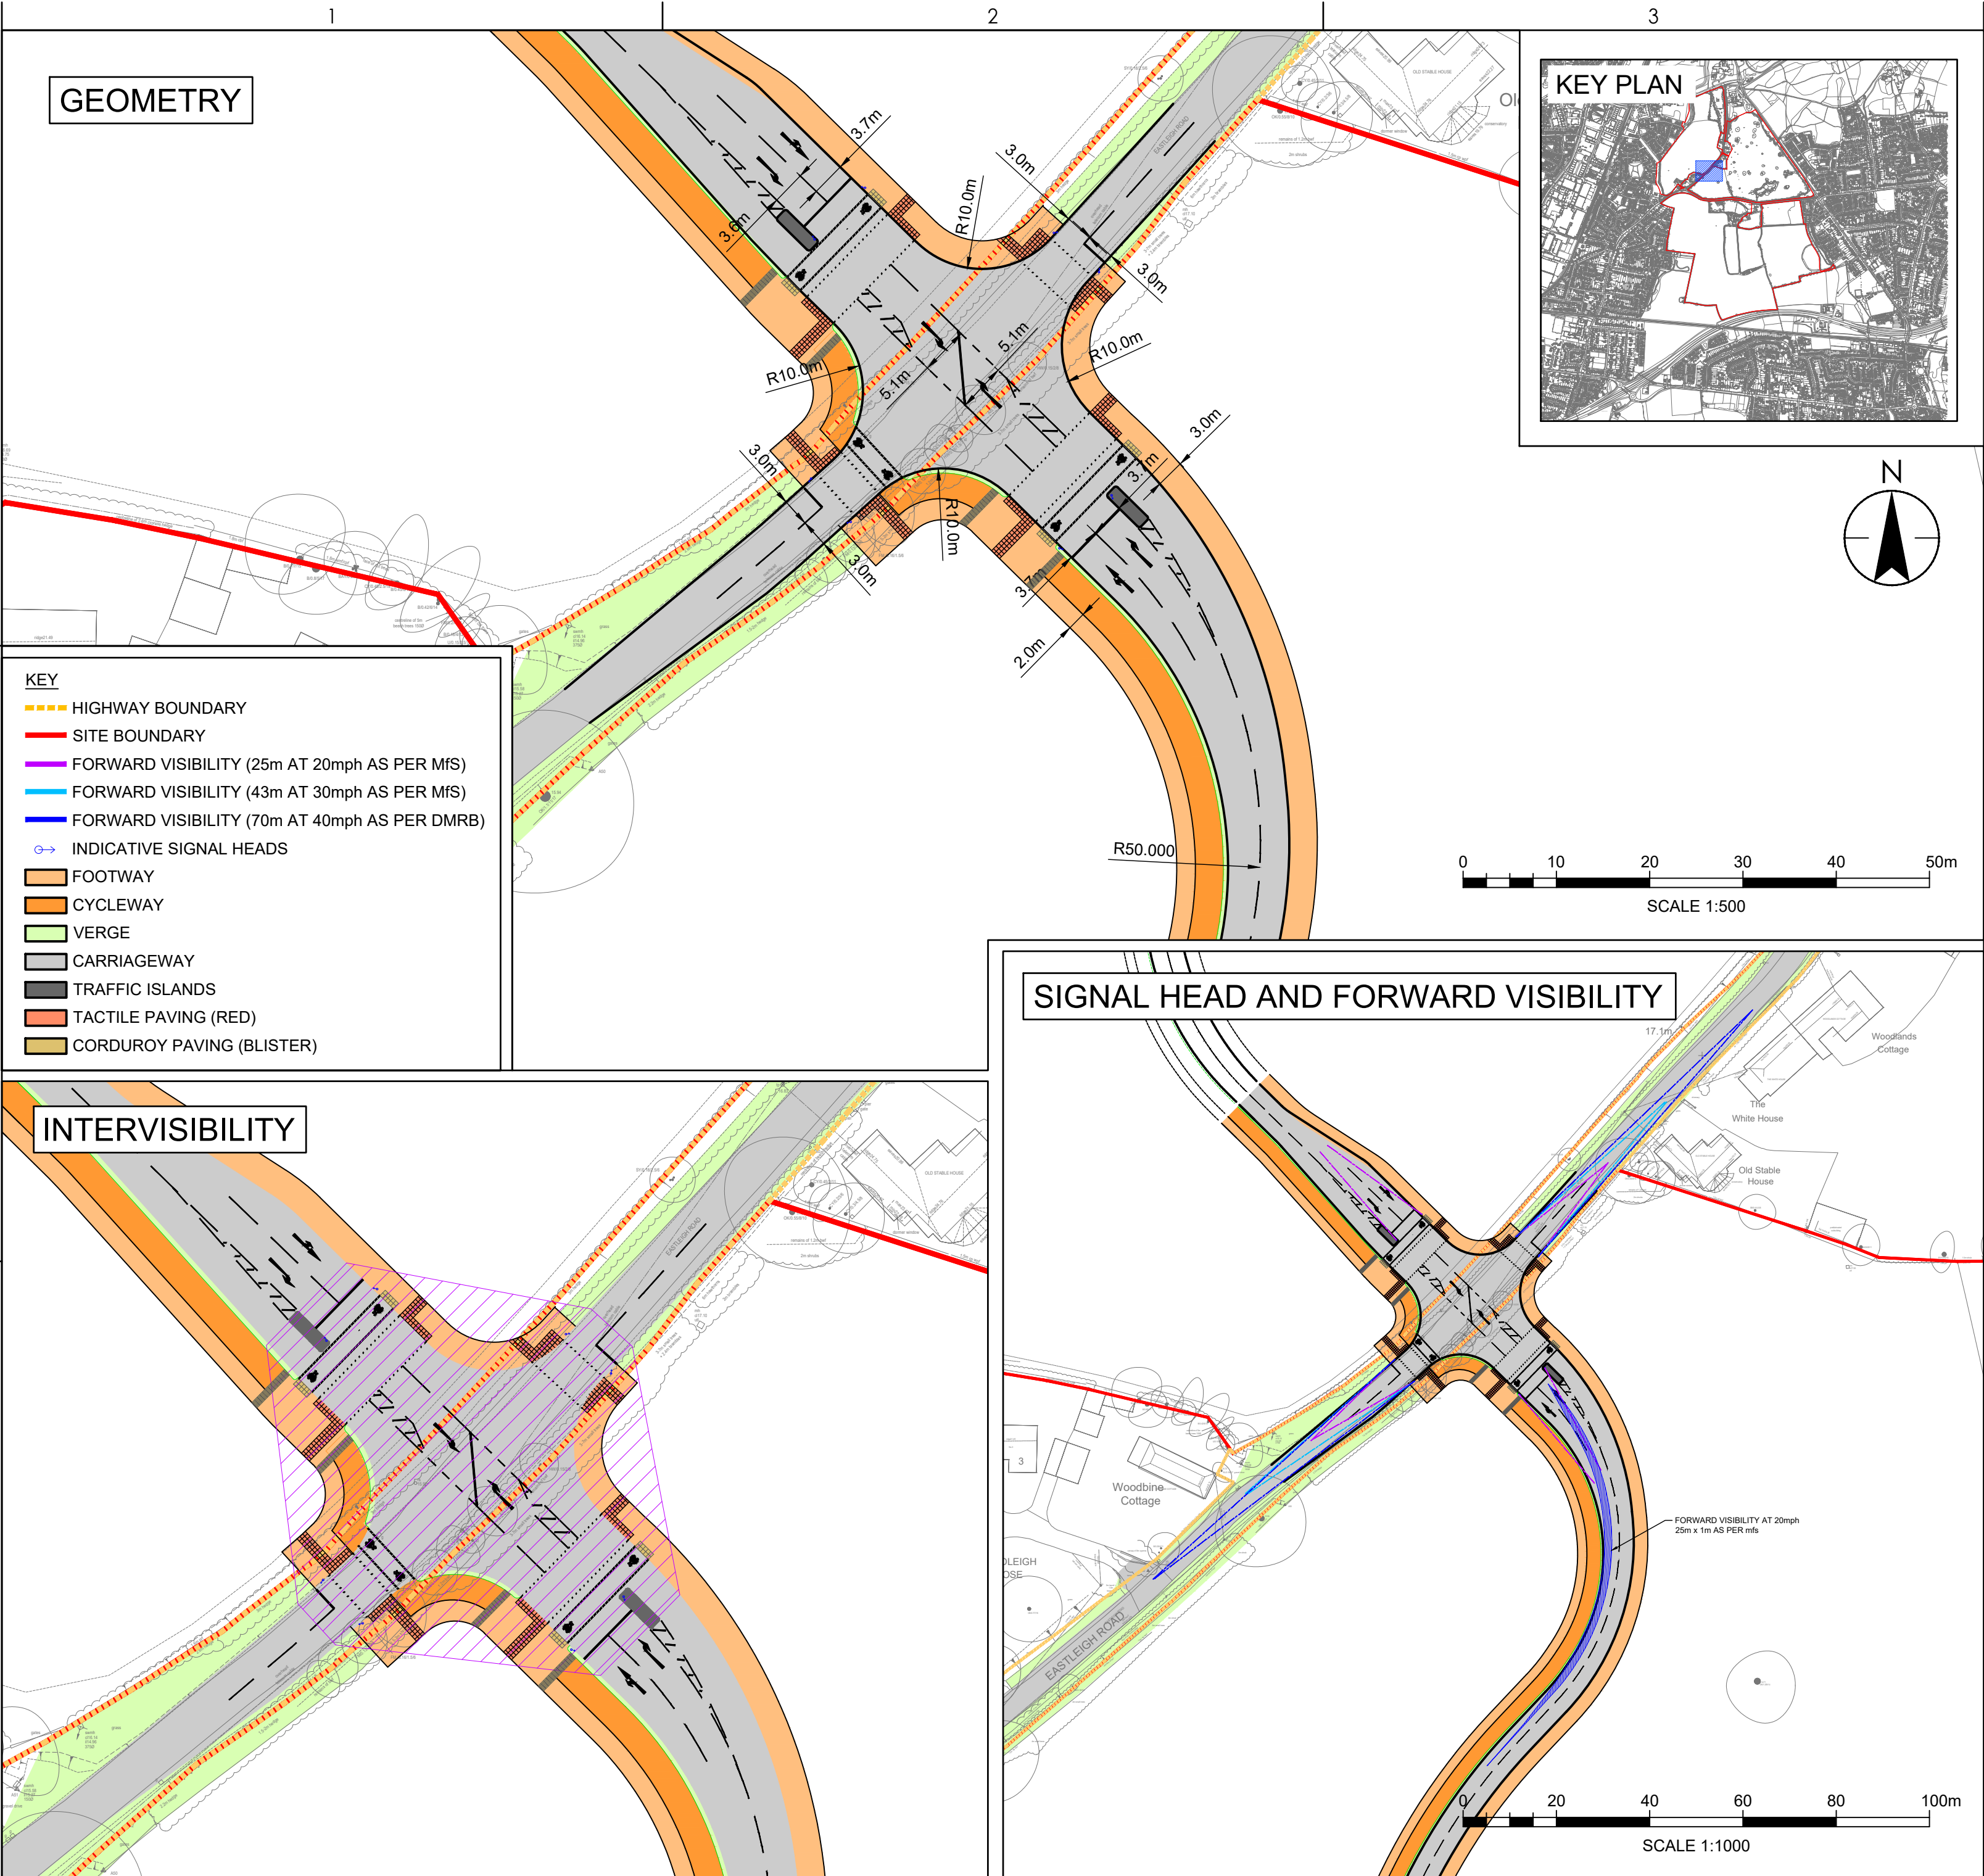

Plotted: 01.04.2026, 2026.04.01 9:54:44 AM By: Lellott, Mason
ORIGINAL SHEET - BOA2 \\bri\p01\001\projects\332310755 - southleigh road, havant\transport\cord\332310755-stn-hgn-ch-sw-dr-0001 - 0004 - p03