21 BEACH RD, EMSWORTH
PROPOSED

GENERAL NOTES

Dimensions to be checked on site before commencing work. Any discrepancies shall be reported to the architect immediately.

Do not scale from these drawings except for planning purposes. Use figured dimensions only.

ACCOMPANYING DOCUMENTATION

All details shown on Helyer Davies Architects drawings are to be read in conjunction with the project specification and other consultants drawings and details.

EXISTING STREET ELEVATION
1:200

2 0 2 4 6 8 10 12 14 16 18m
1:200

PROPOSED STREET ELEVATION
1:200

2 0 2 4 6 8 10 12 14 16 18m
1:200

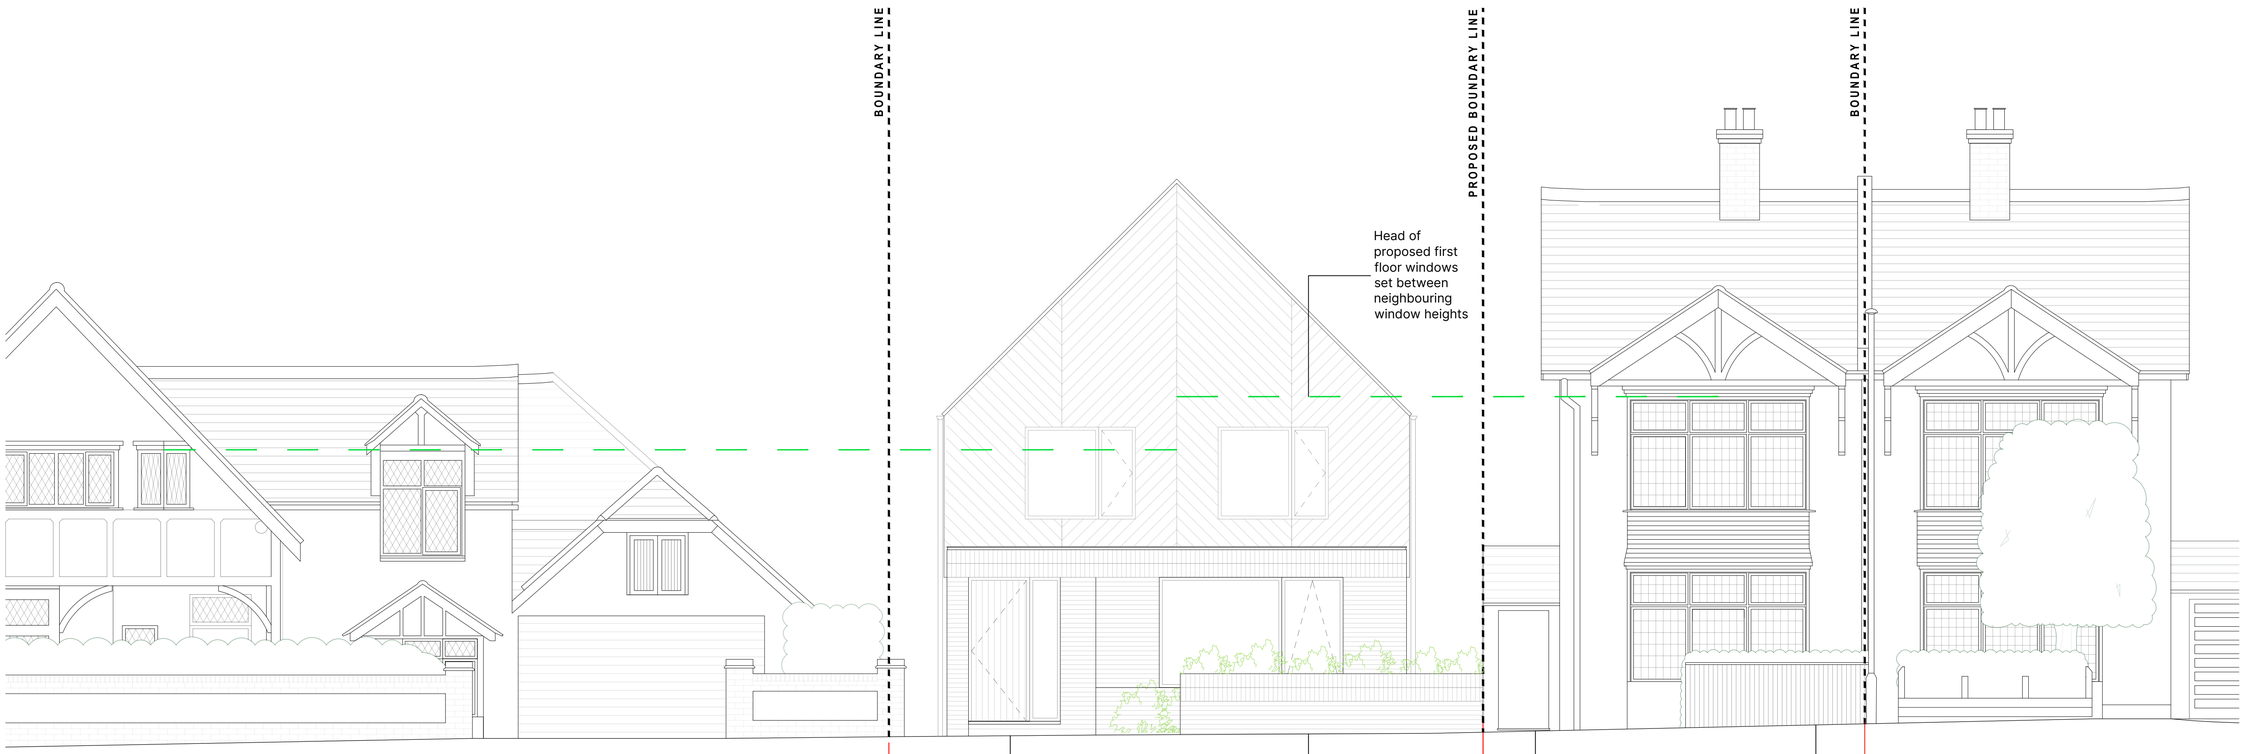

PROPOSED STREET ELEVATION
1:50

1 0 1 2 3 4 5m
1:50

REV	DATE	AMENDMENT	DRAWN
A	15.05.26	Planning Issue	DM

Helyer Davies Architects

www.hdarchitects.co.uk
mail@hdarchitects.co.uk
01243 370 715

Unit 1 The Old Flour Mill . Queen St
Emsworth . PO10 7BT

PROJECT
21 BEACH ROAD, EMSWORTH,
HAMPSHIRE, PO10 7JS

DRAWING
STREET ELEVATIONS

SCALE
As noted @A1

DATE
May-26

DRAWN
DM

DRAWING No.
25104 - 04

REV
A