



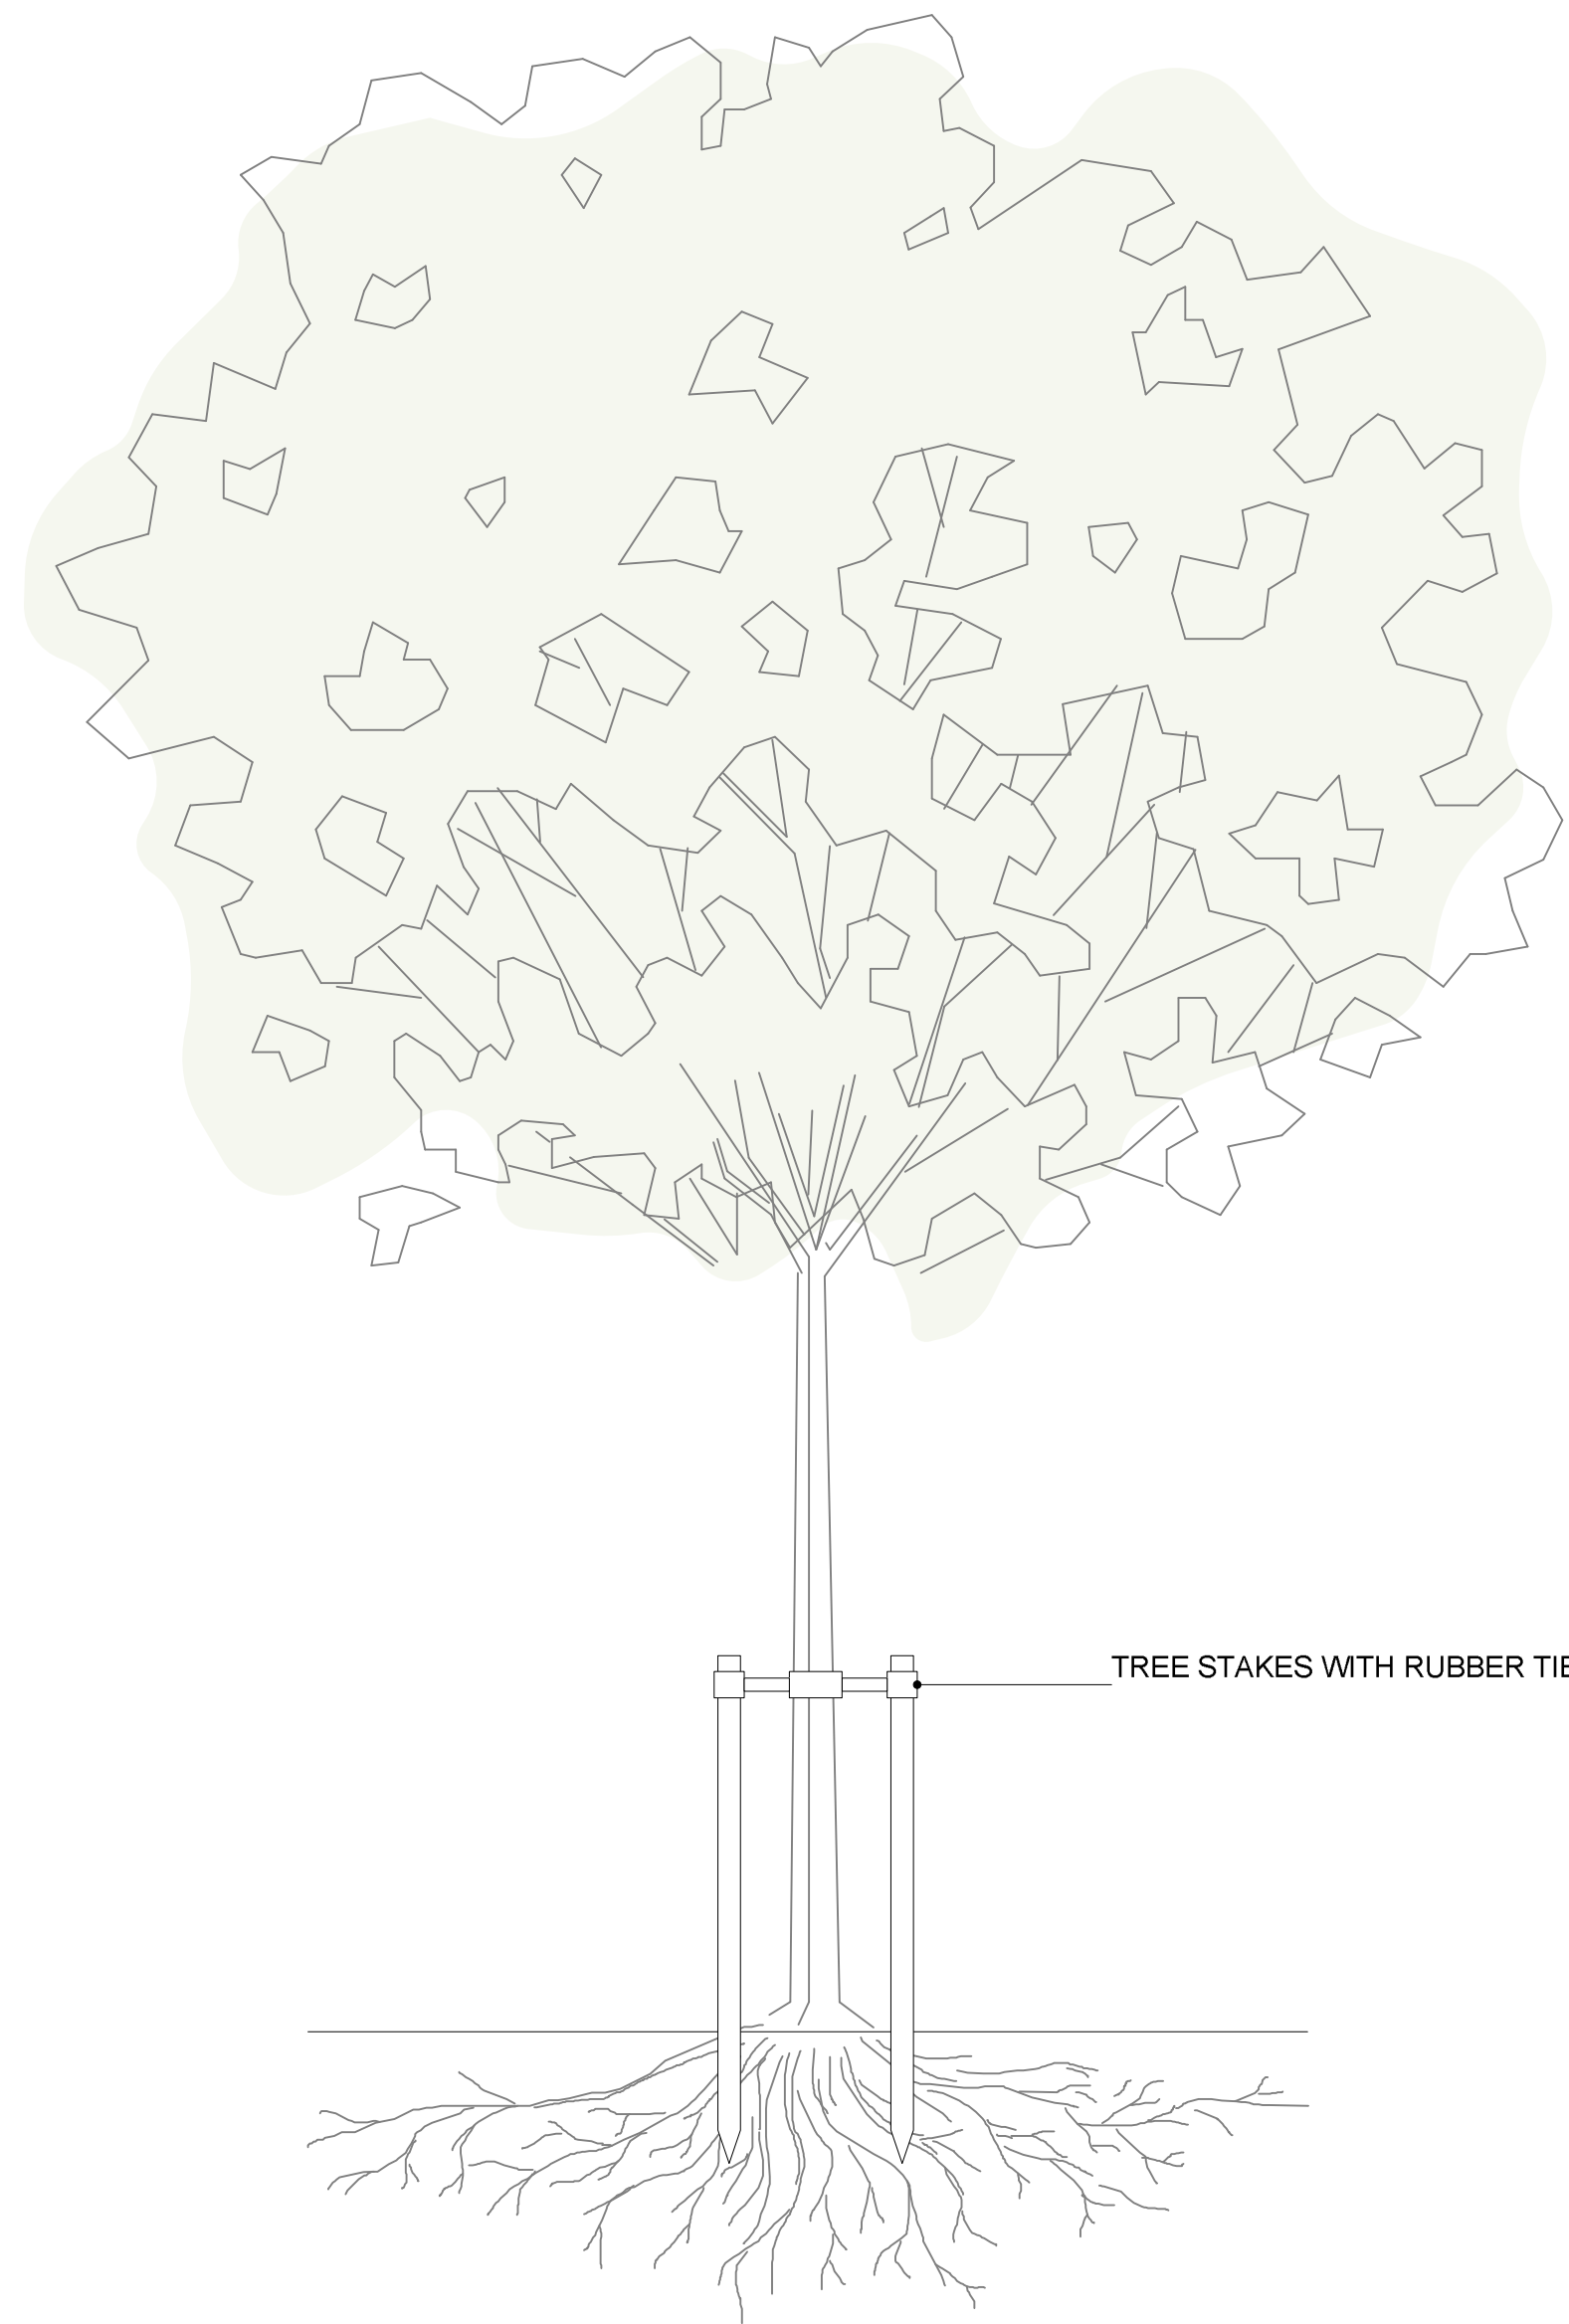

1 **SINGLE STEM TREE**
Scale: 1:20

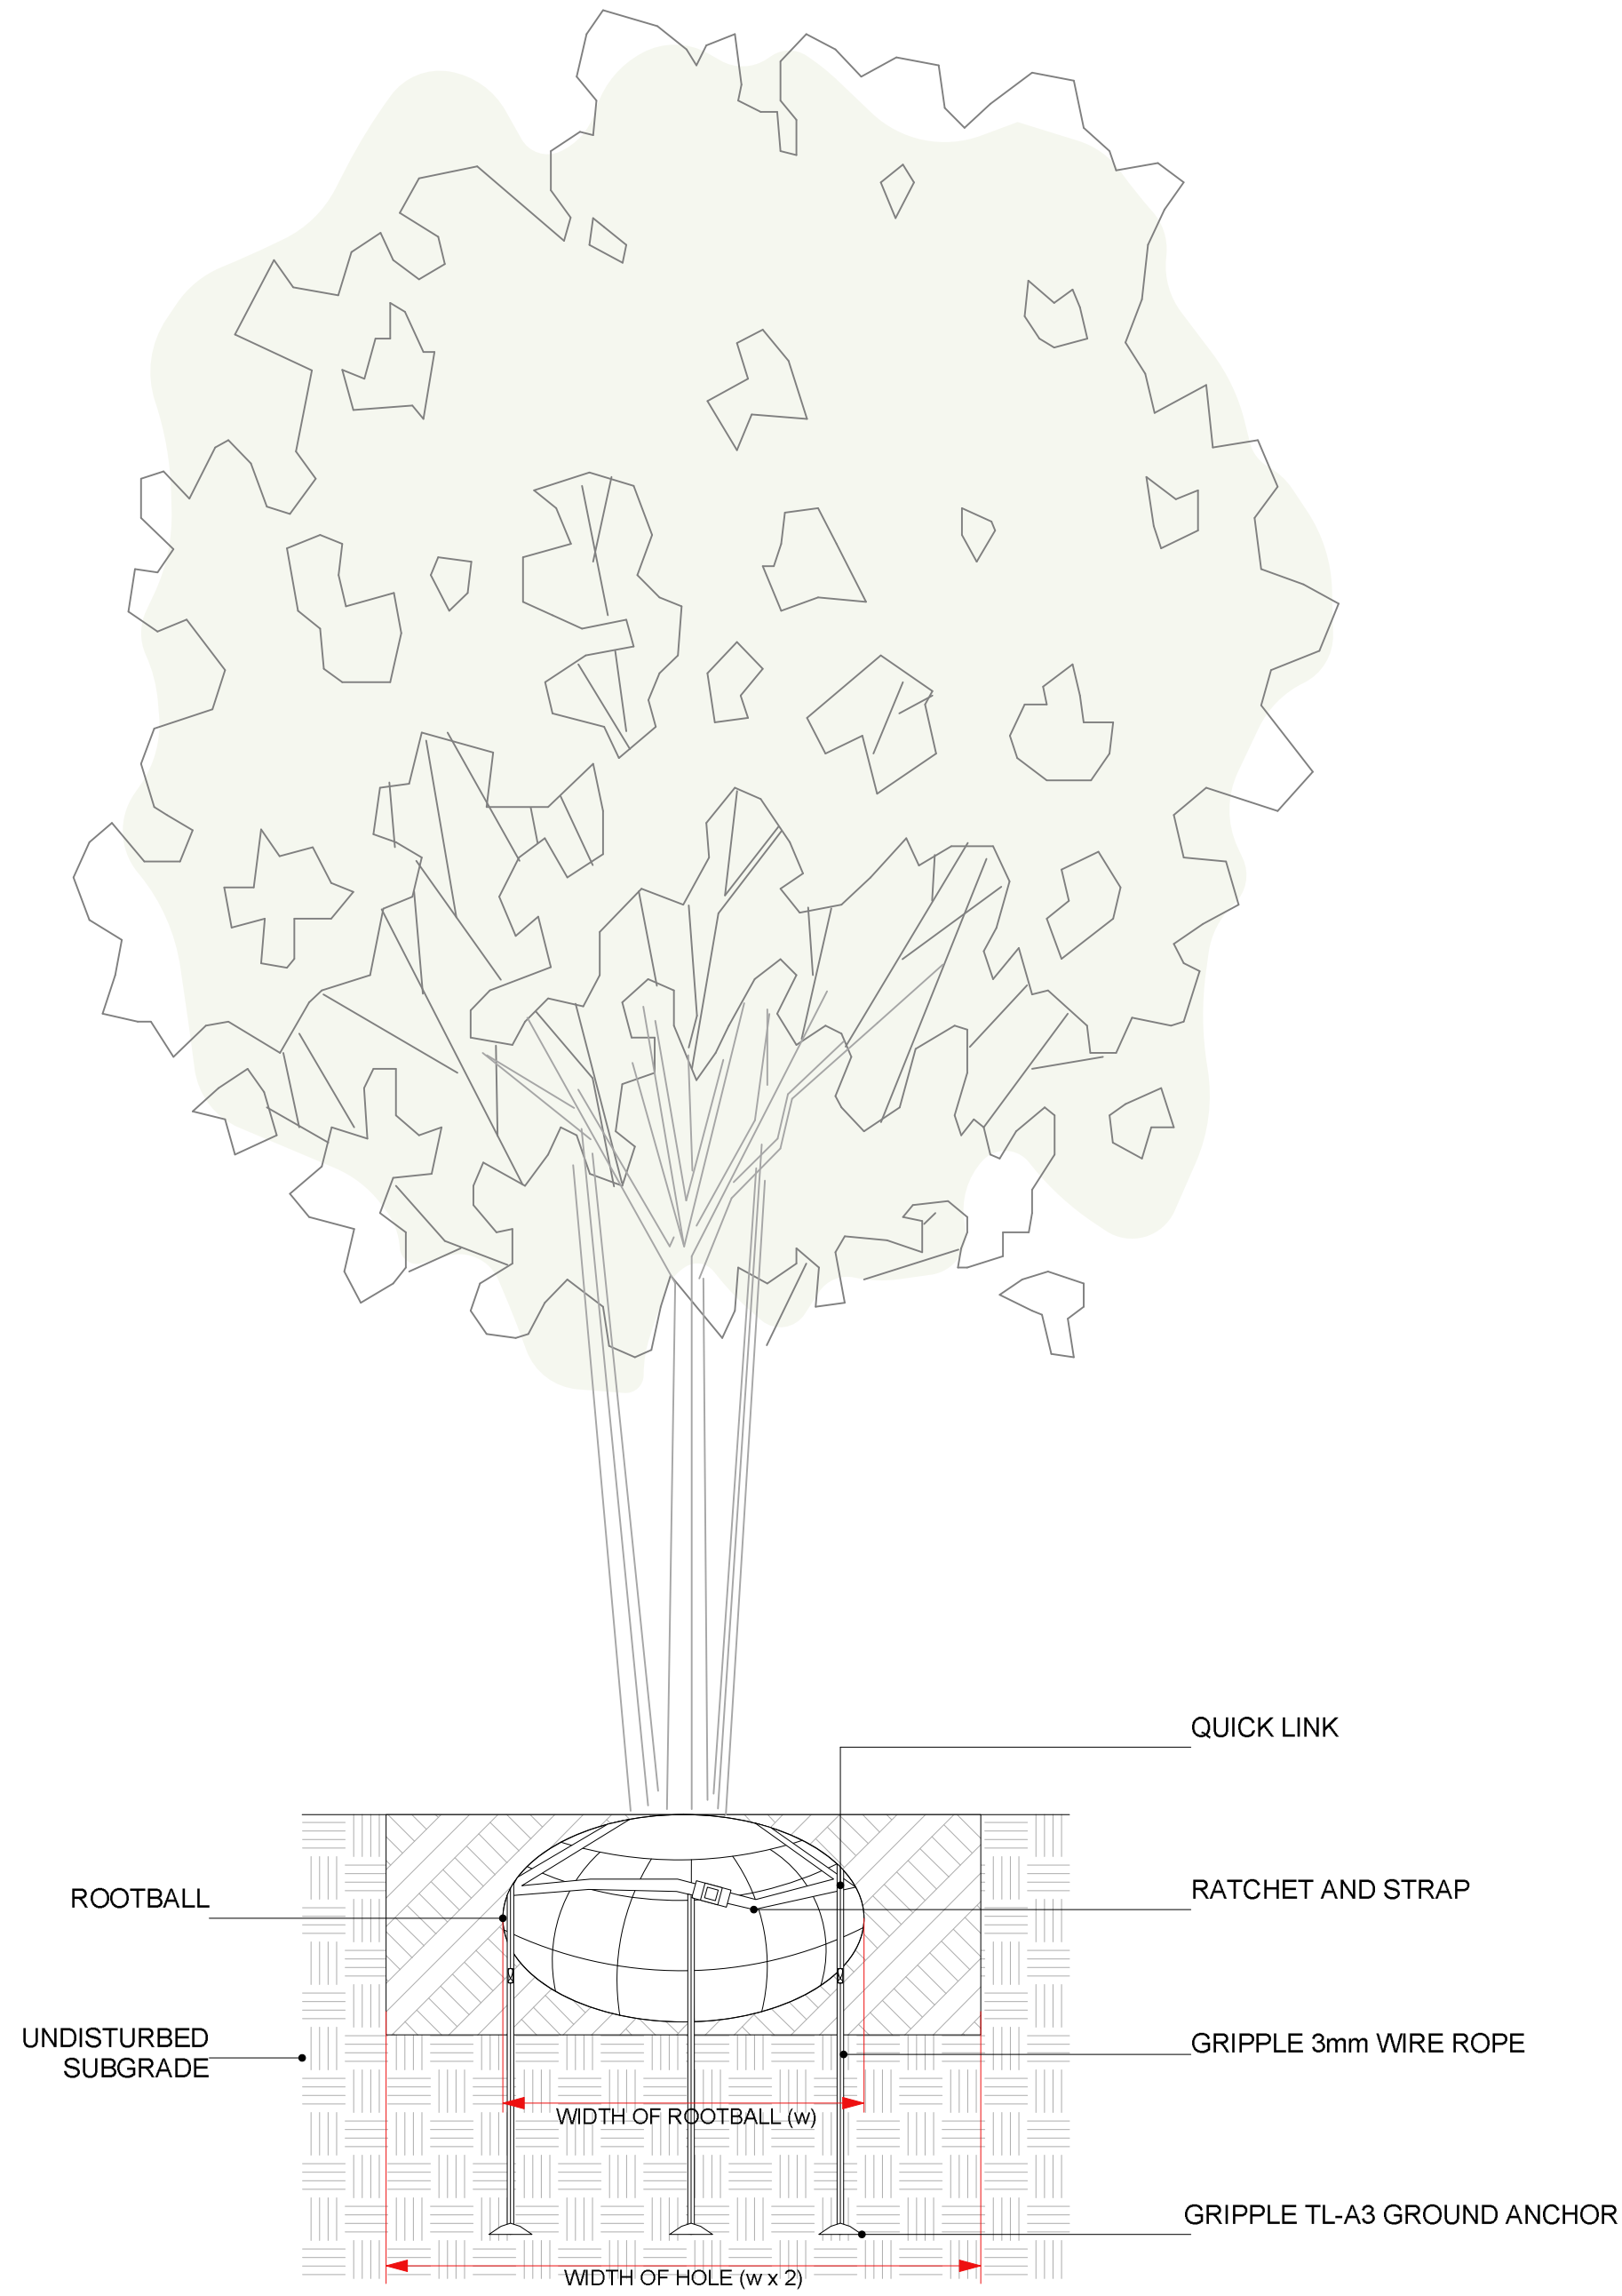

2 **MULTI STEM TREE**
Scale: 1:20



GRIPPLE TREE ANCHORING KIT (DRIVEN FIXING)

NOTES:
- Not suitable for construction unless stated
- Contractors must check all dimensions on site
- Only figured dimensions are to be worked from
- Drawings to be viewed in association with work of other consultants
- Discrepancies must be reported to the Client and Landscape Designer before proceeding

