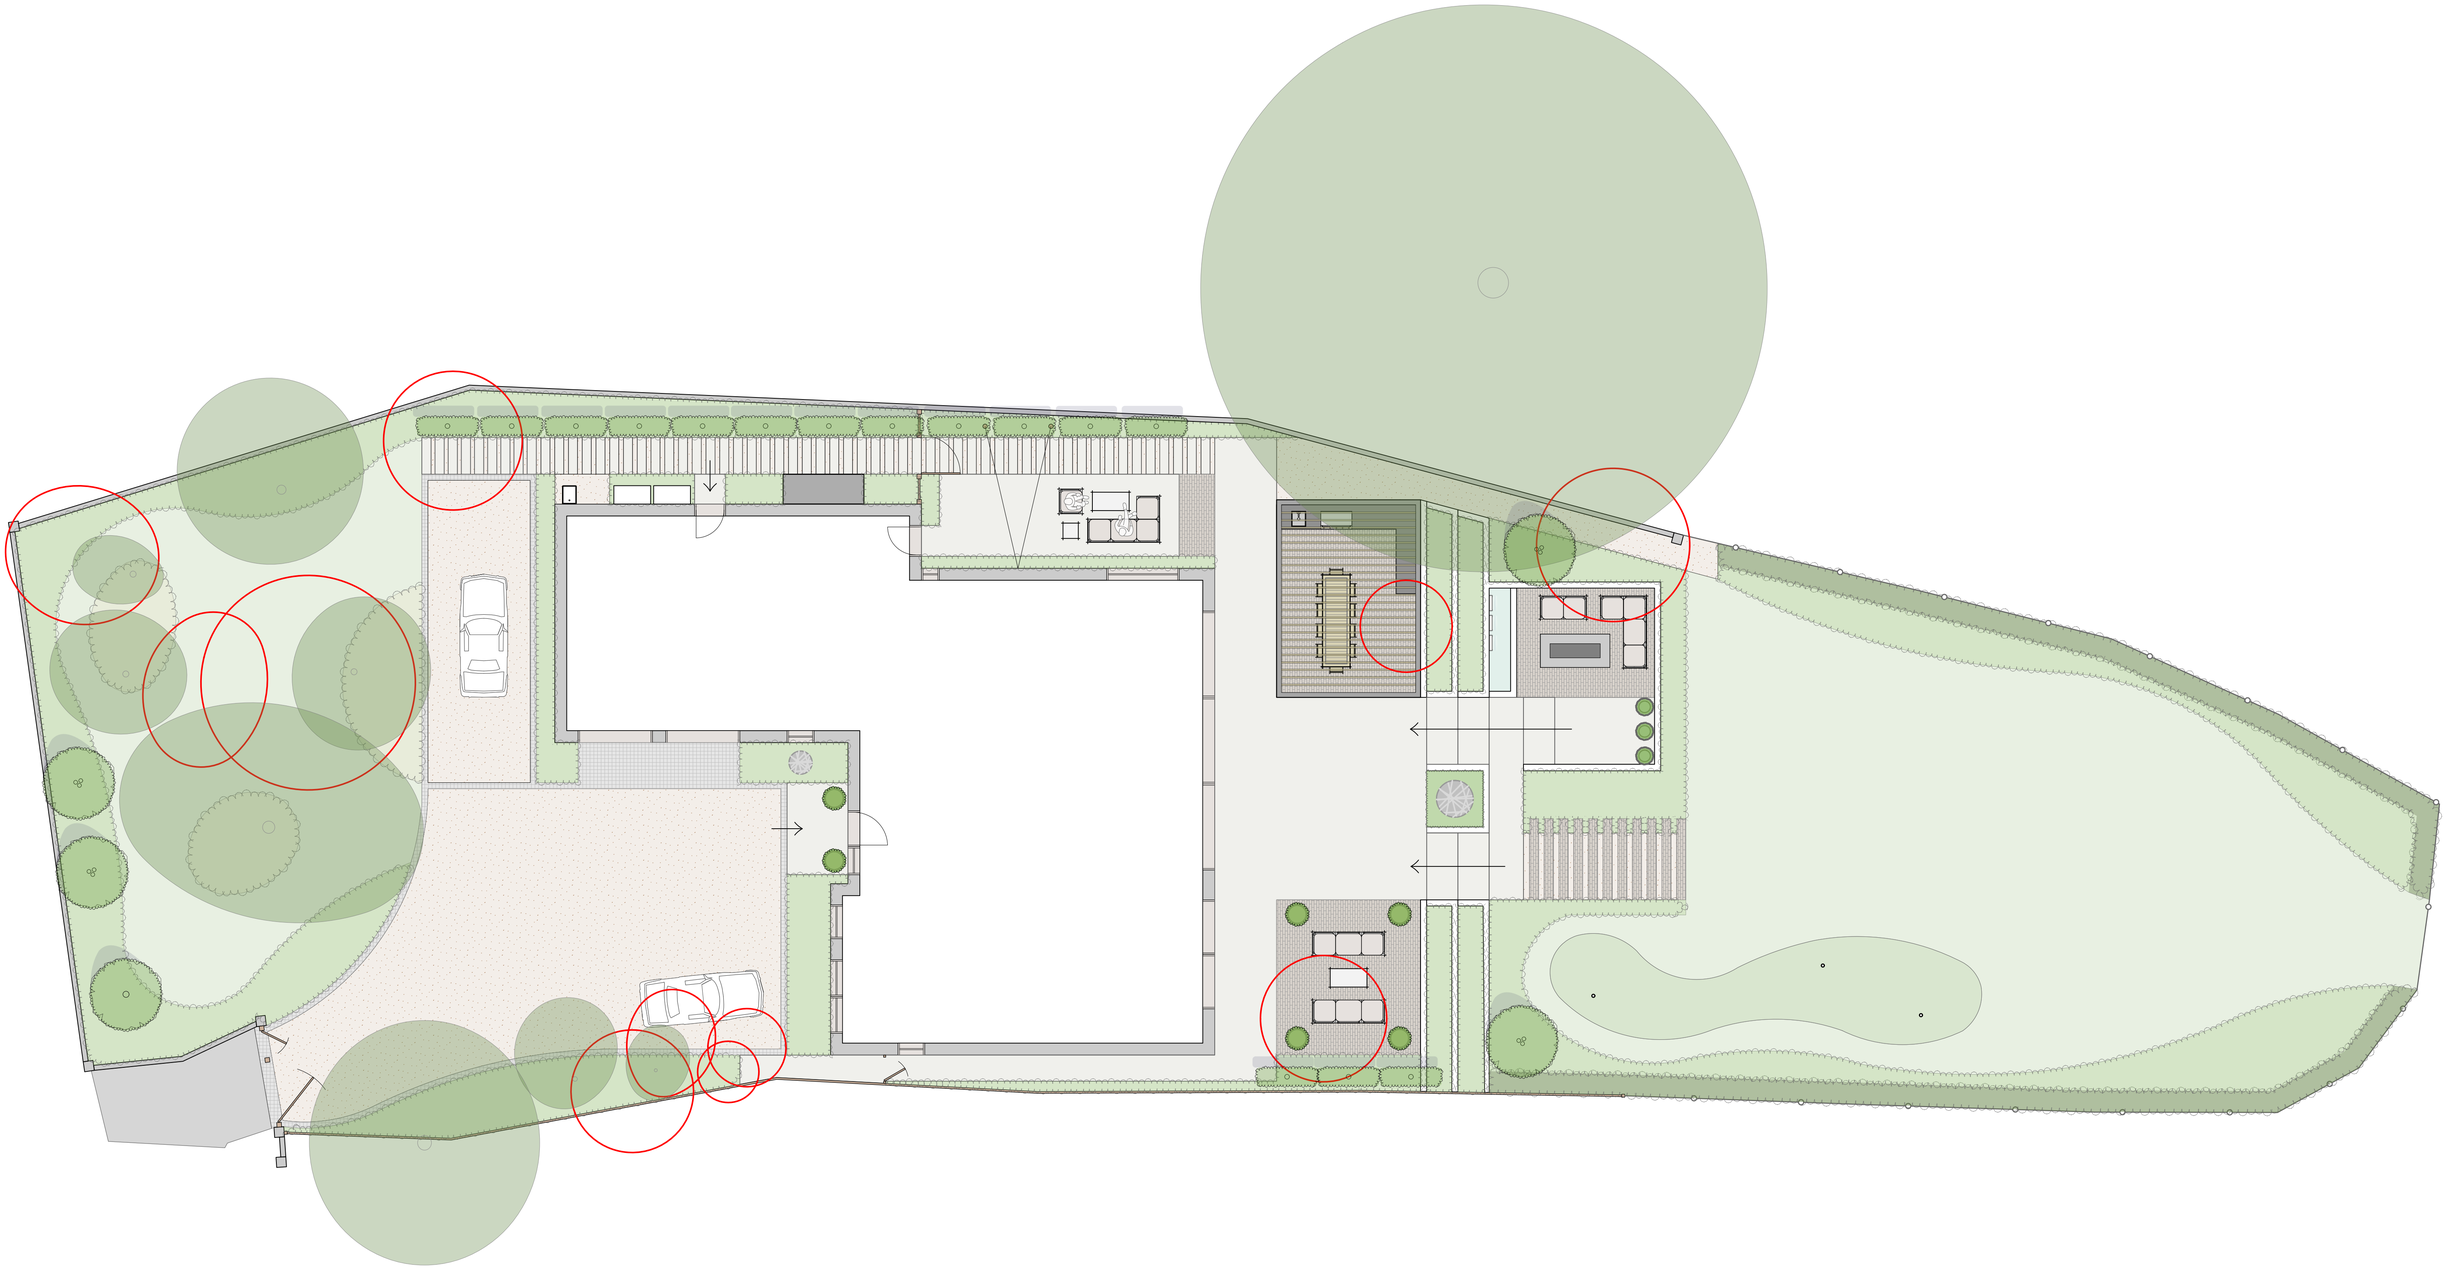

ANDY STEDMAN
EXCEPTIONAL LANDSCAPE DESIGN

email: hello@andystedmandesign.com
tel: (+44) 1243 781768
www.andystedmandesign.com

NOTES:
- Not suitable for construction unless stated
- Contractors must check all dimensions on site
- Only figured dimensions are to be worked from
- Drawings to be viewed in association with work of other consultants
- Discrepancies must be reported to the Client and Landscape Designer before proceeding

© Copyright

Scale 1:100

0 1 2 3 4 5 6 7 8 9 10

CLIENT:	Grant and Jayne Copper
PROJECT:	54 Warblington Road Emsworth Hampshire PO10 7HH
DATE:	24/02/2025
SCALE:	1:100
SIZE:	A1
STATUS:	Design Detail
PROJECT NUMBER:	ASD/GC
DRAWING TITLE:	Trees Retained/Removed
DRAWING NUMBER:	ASD/GC/004
DRAWN BY:	TDA
REVISION	