



TREE / HEDGE SCHEDULE		
Qty	Latin Name	Scheduled Size
2	Betula utilis var. jacquemontii	MS 3.5 - 4.0m
14	Carpinus betulus	Pl 2.4 - 2.7m
1	Cornus kousa 'Milky Way'	2.4 - 2.7m
198	Griselinia littoralis	5L
9	Pittosporum tobira 'Nanum'	5L
1	Prunus avium	2.4 - 2.7m
1	Quercus ilex	MS 2.4 - 2.7m

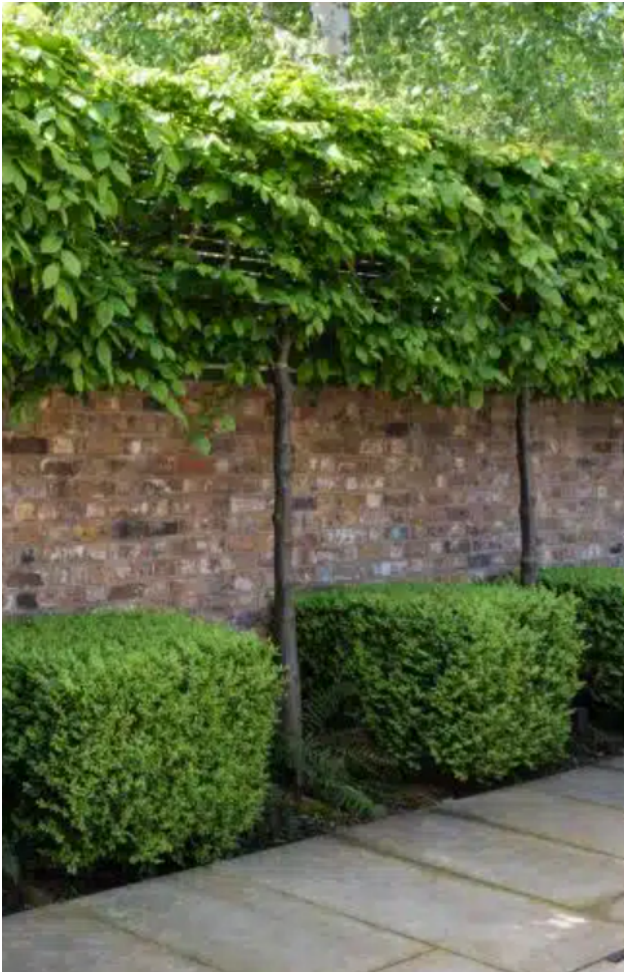

Carpinus betulus




Cornus kousa 'Milky Way'

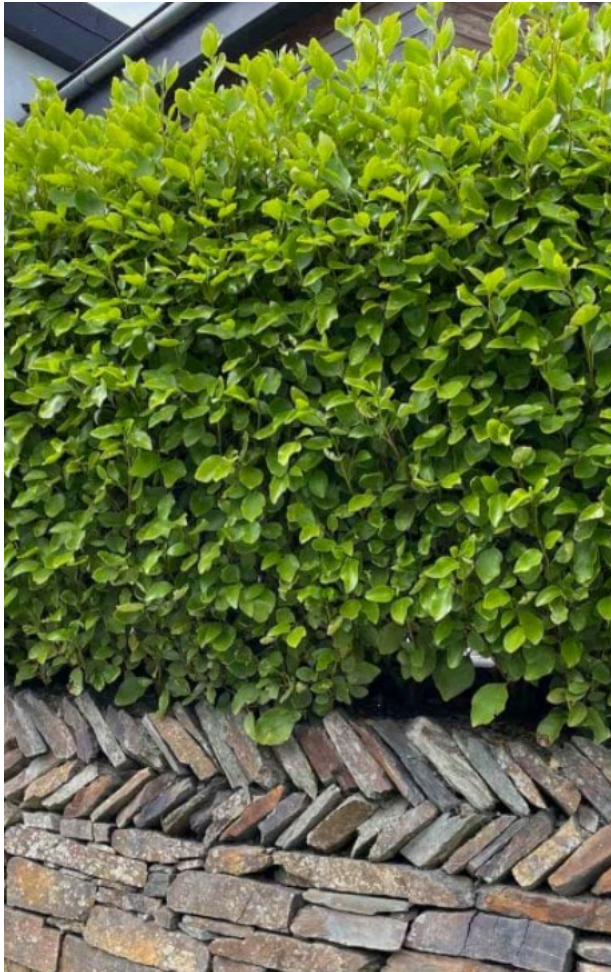

Griselinia littoralis




Pittosporum tobira 'Nanum'

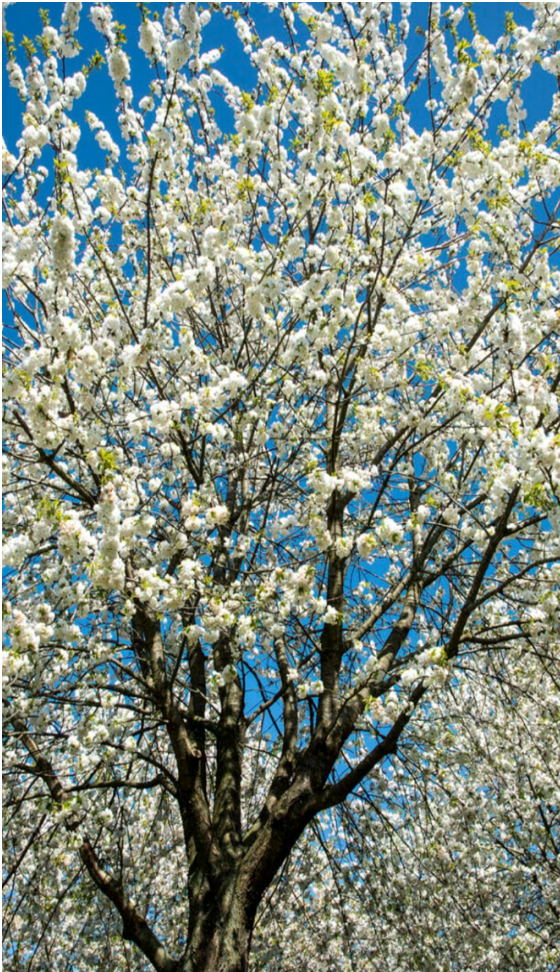

Prunus avium



Quercus ilex

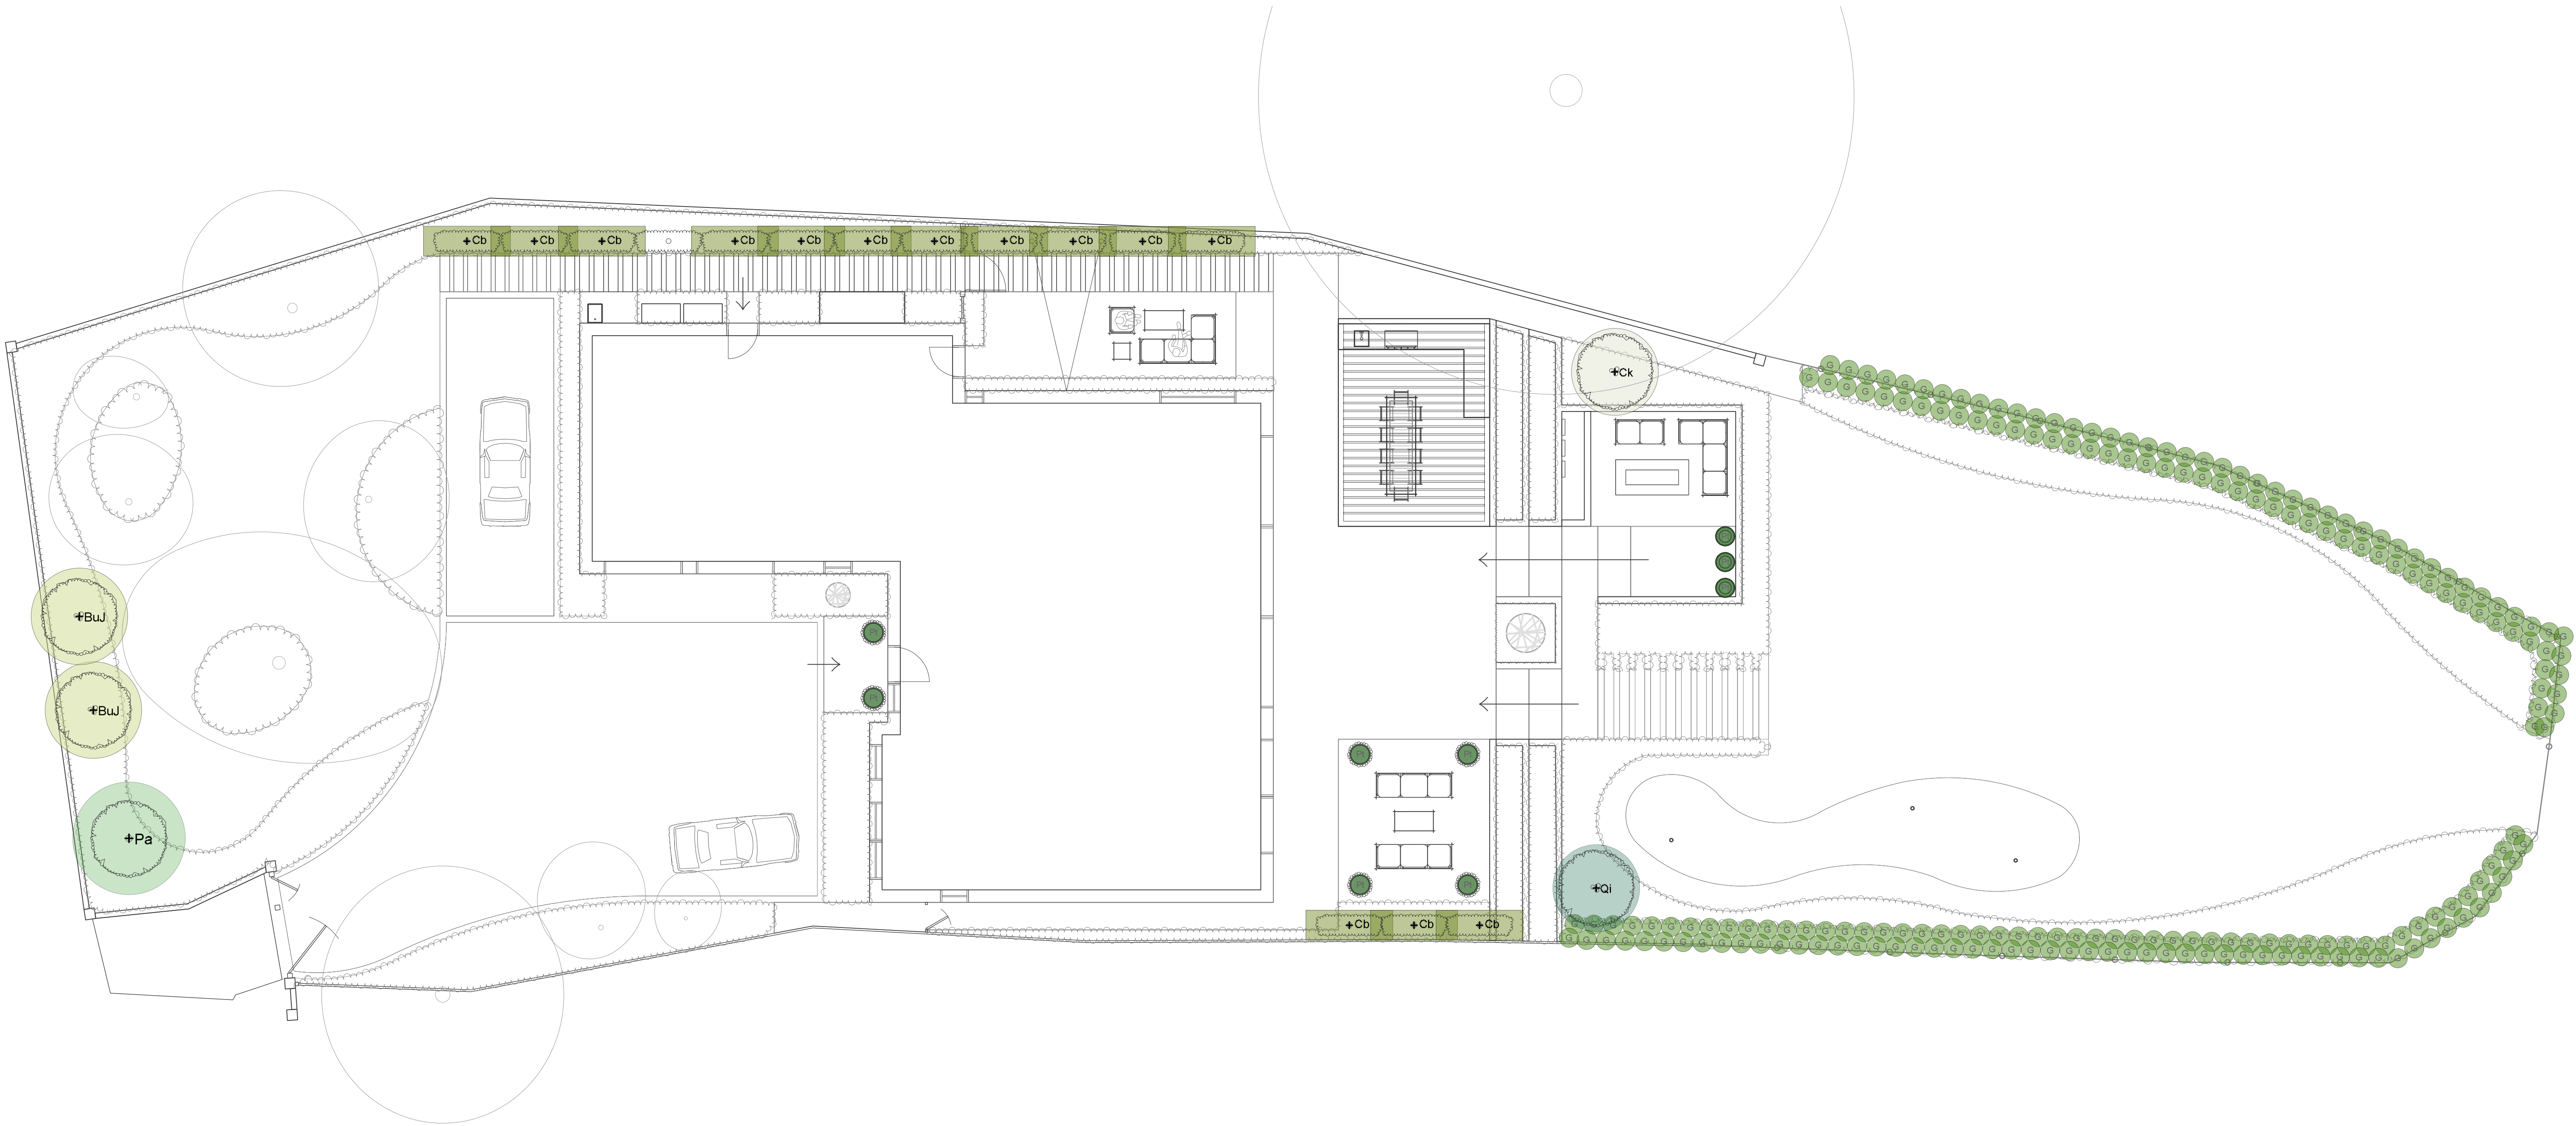

NOTES:

- Not suitable for construction unless stated
- Contractors must check all dimensions on site
- Only figured dimensions are to be worked from
- Drawings to be viewed in association with work of other consultants
- Discrepancies must be reported to the Client and Landscape Designer before proceeding

© Copyright



Scale 1:100

