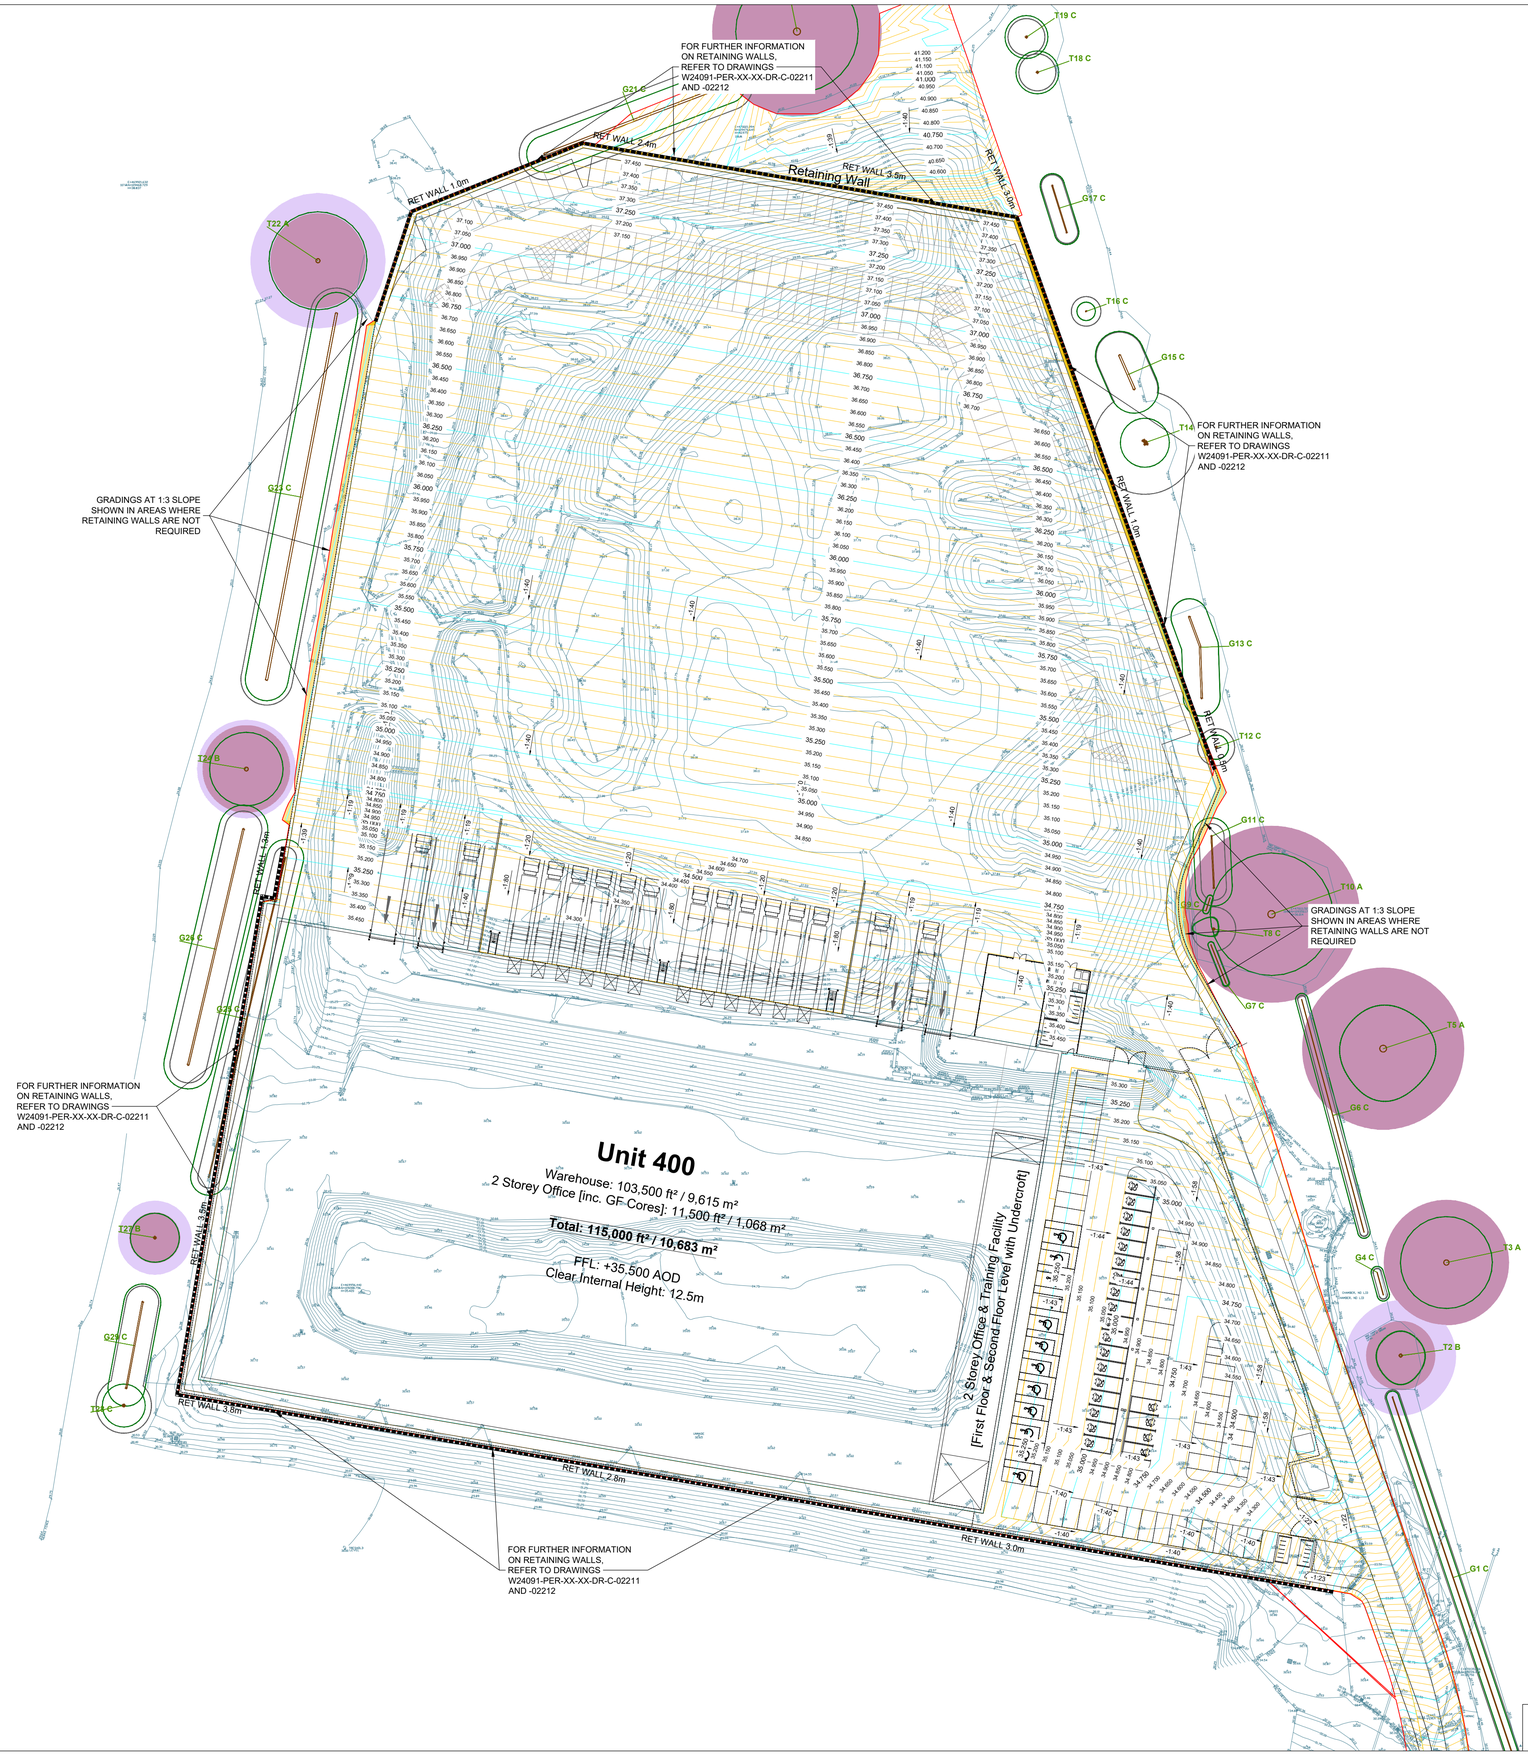


© THIS DRAWING AND ITS CONTENTS ARE STRICTLY THE COPYRIGHT OF PEREGA

# SAFETY, HEALTH AND ENVIRONMENTAL INFORMATION

IN ADDITION TO THE HAZARDS/RISKS NORMALLY ASSOCIATED WITH THE TYPES OF WORK DETAILED ON THIS DRAWING, NOTE THE FOLLOWING

CONSTRUCTION

1. -

MAINTENANCE

1. -

DEMOLITION

1. -

ALL WORKS TO BE CARRIED OUT BY A COMPETENT CONTRACTOR, WORKING (WHERE APPROPRIATE) TO AN APPROVED METHOD STATEMENT

## GENERAL NOTES:

1. THIS DRAWING SHALL BE READ IN CONJUNCTION WITH ALL THE RELEVANT ARCHITECTS, ENGINEERS' AND SERVICE ENGINEERS DRAWINGS & SPECIFICATIONS.
2. ALL UNITS IN MILLIMETERS U.N.O. ON THE DRAWING.
3. DO NOT SCALE OFF THE DRAWING.

## LEGEND

- PROPOSED MAJOR CONTOUR - 0.5m INTERVAL
- PROPOSED MINOR CONTOUR - 0.1m INTERVAL
- RETAINING WALL
- GRADINGS - CUT
- GRADINGS - FILL

| Rev | Description | By | Date | Chkd |
|---|---|---|---|---|
| P3 | Updated Architect Layout | ET | 10/12/2025 | GS |
| P2 | UPDATED CLIENT NAME. OMITTED STEP ACCESS TO NORTHERN LANDSCAPE AREA | ACN | 13/11/2025 | GS |
| P1 | ISSUED FOR INFORMATION | ACN | 17/10/2025 | GS |

PEREGA
Quarry Court, Lime Quarry Mews, Guildford, GU1 2RD 01483 565 886

Client
Portsmouth City Council

Project
Plot 400 Dunsbury Park
Dunsbury Park, Portsmouth

Title
External Levels Strategy

| Perega Project No. | Checked | Passed | Size | Scale |
|---|---|---|---|---|
| W24091 | GS | - | A1 | 1:500 |

| Project Code | Originator | Zone | Level | Type | Role | Drawing No. |
|---|---|---|---|---|---|---|
| W24091 | PER | XX | XX | DR | C | 02201 |

| Suitability Code | Status | Revision |
|---|---|---|
| S3 | INFORMATION | P3 |