

General Notes

- This document is to be used for the stated purpose only and should not be used for any other.
- Dimensions are all in millimetres, unless stated otherwise.
- It is the recipient's responsibility to print this document to the correct size & scale.
- All relevant drawings and specifications should be read in conjunction with this document.
- Scaling according planning application


North



Document Scale(s)




Key Plan

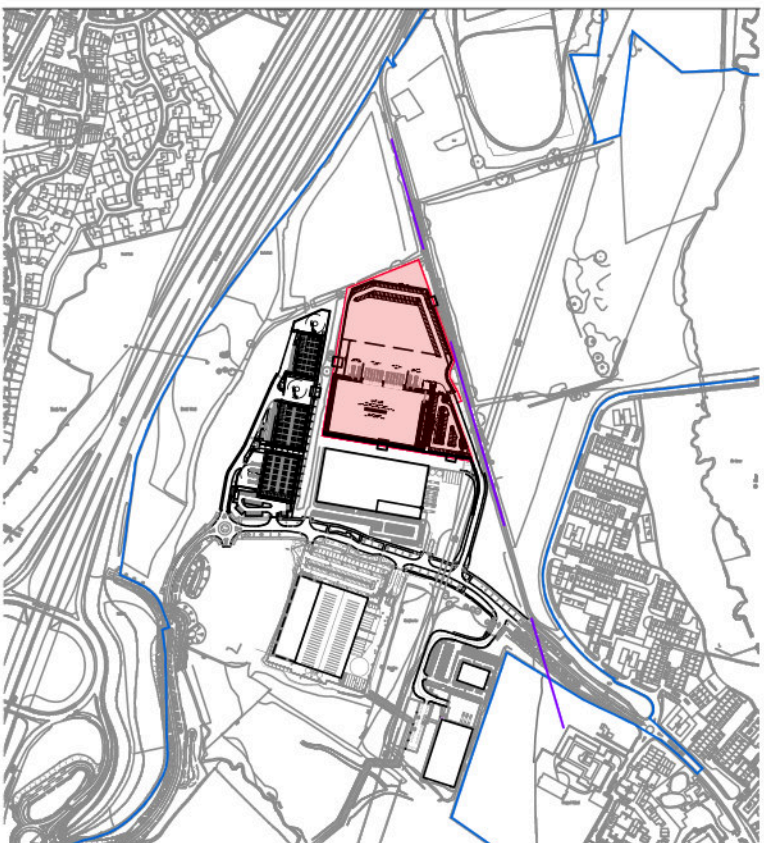

Key

Public Right of Way: Bridleway

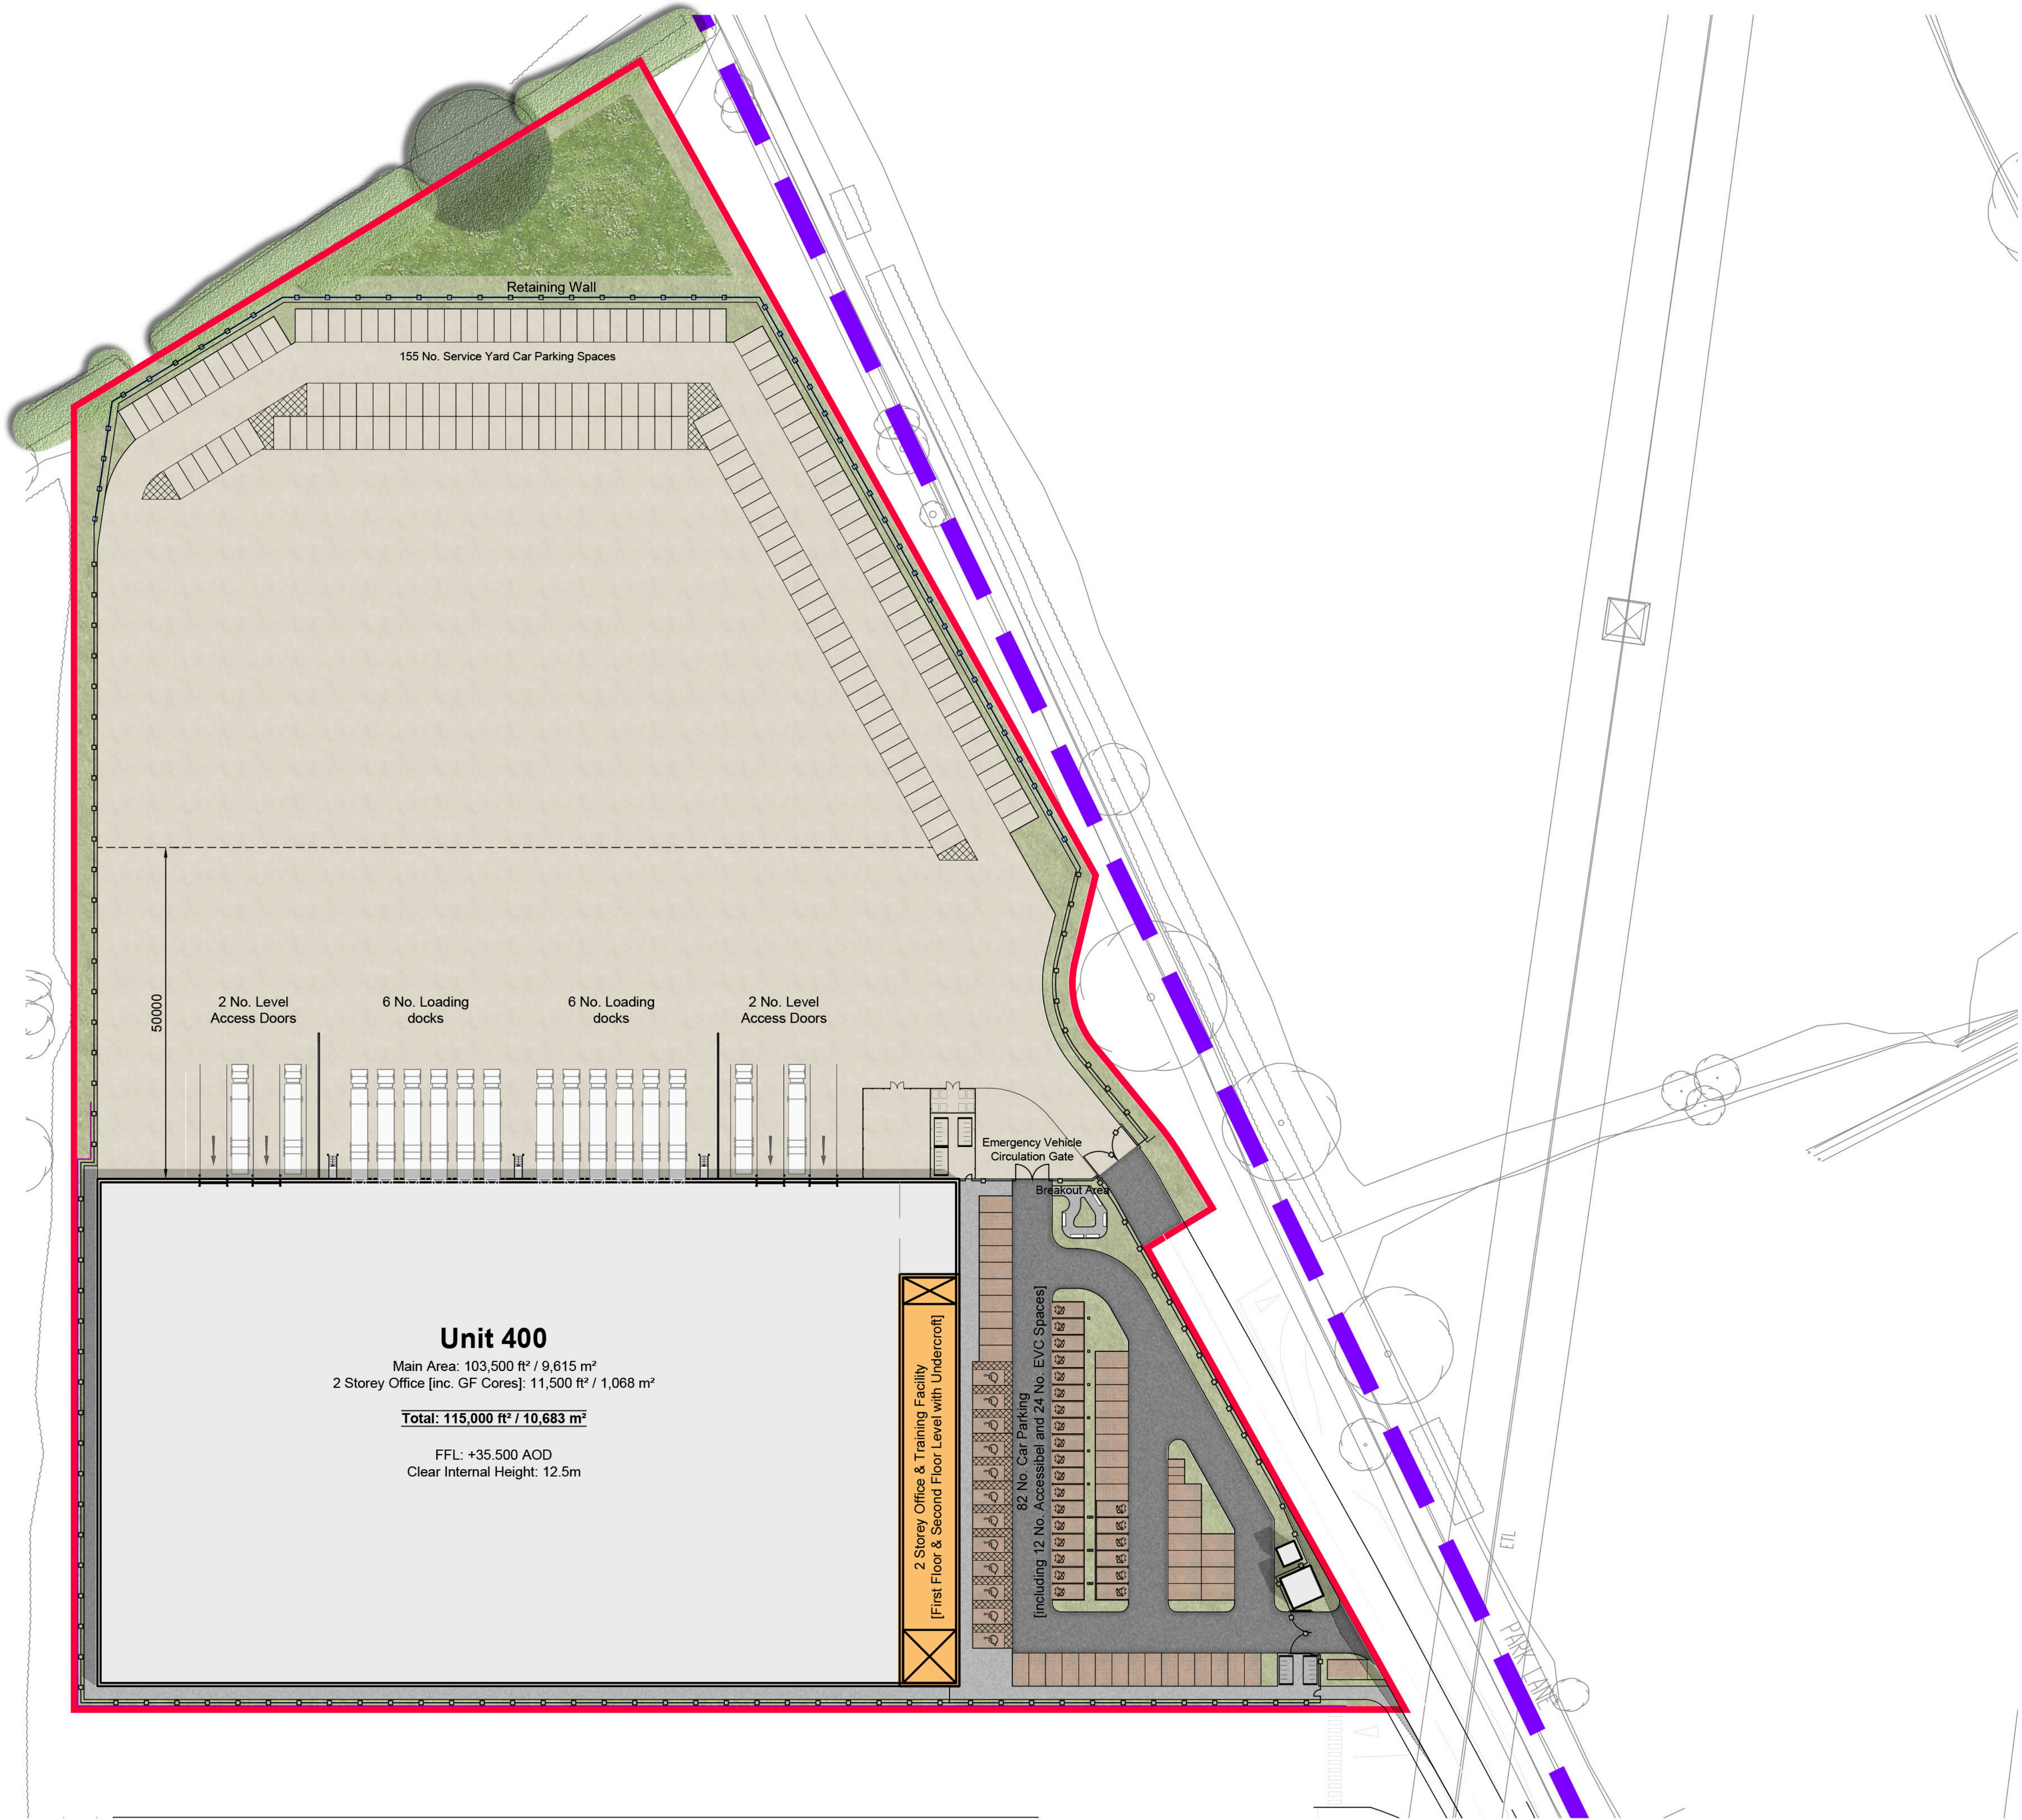

Project Name

Plot 400, Dunsbury Park

Employer

Portsmouth City Council

Project Address

**Dunsbury Park Havant,
Portsmouth**

RIBA Workstage

1 - Preparation and Brief

Suitability

S3 - Review & Comment

Drawn

KS

Checked

DS

Created

06.05.2026

Size

A1

UMC Project Reference

25101

Scale

As Indicated

LOD

1

LOI

1

Document Title

Site Layout Plan

Document Reference

DP - UMC - 0400 - SI - DR - A - 0601

Revision Note

- Updated based on client comment

Issue Date

06.05.2026

Status

Planning

Current Revision

P1.5