

General Notes

- This document is to be used for the stated purpose only and should not be used for any other.
- Dimensions are all in millimetres, unless stated otherwise.
- It is the recipient's responsibility to print this document to the correct size & scale.
- All relevant drawings and specifications should be read in conjunction with this document.
- Scaling of this document is not recommended.

North

Document Scale(s)

10m SCALE 1:500


Schedule of Accommodation Unit 400

Unit 400

Site Materials Key

- Soft Landscaping
- Concrete Service Yard / PTW Parking
- Tarmac
- Porous Block Paving with Contrasting Block Landscaping Demarcation & Painted Symbol(s)
- Block Paving Footpath
- Thermoplastic Whitelining
- Retaining Wall

Note:
For further detail on site construction & build-ups please refer to Civil Engineers design specification

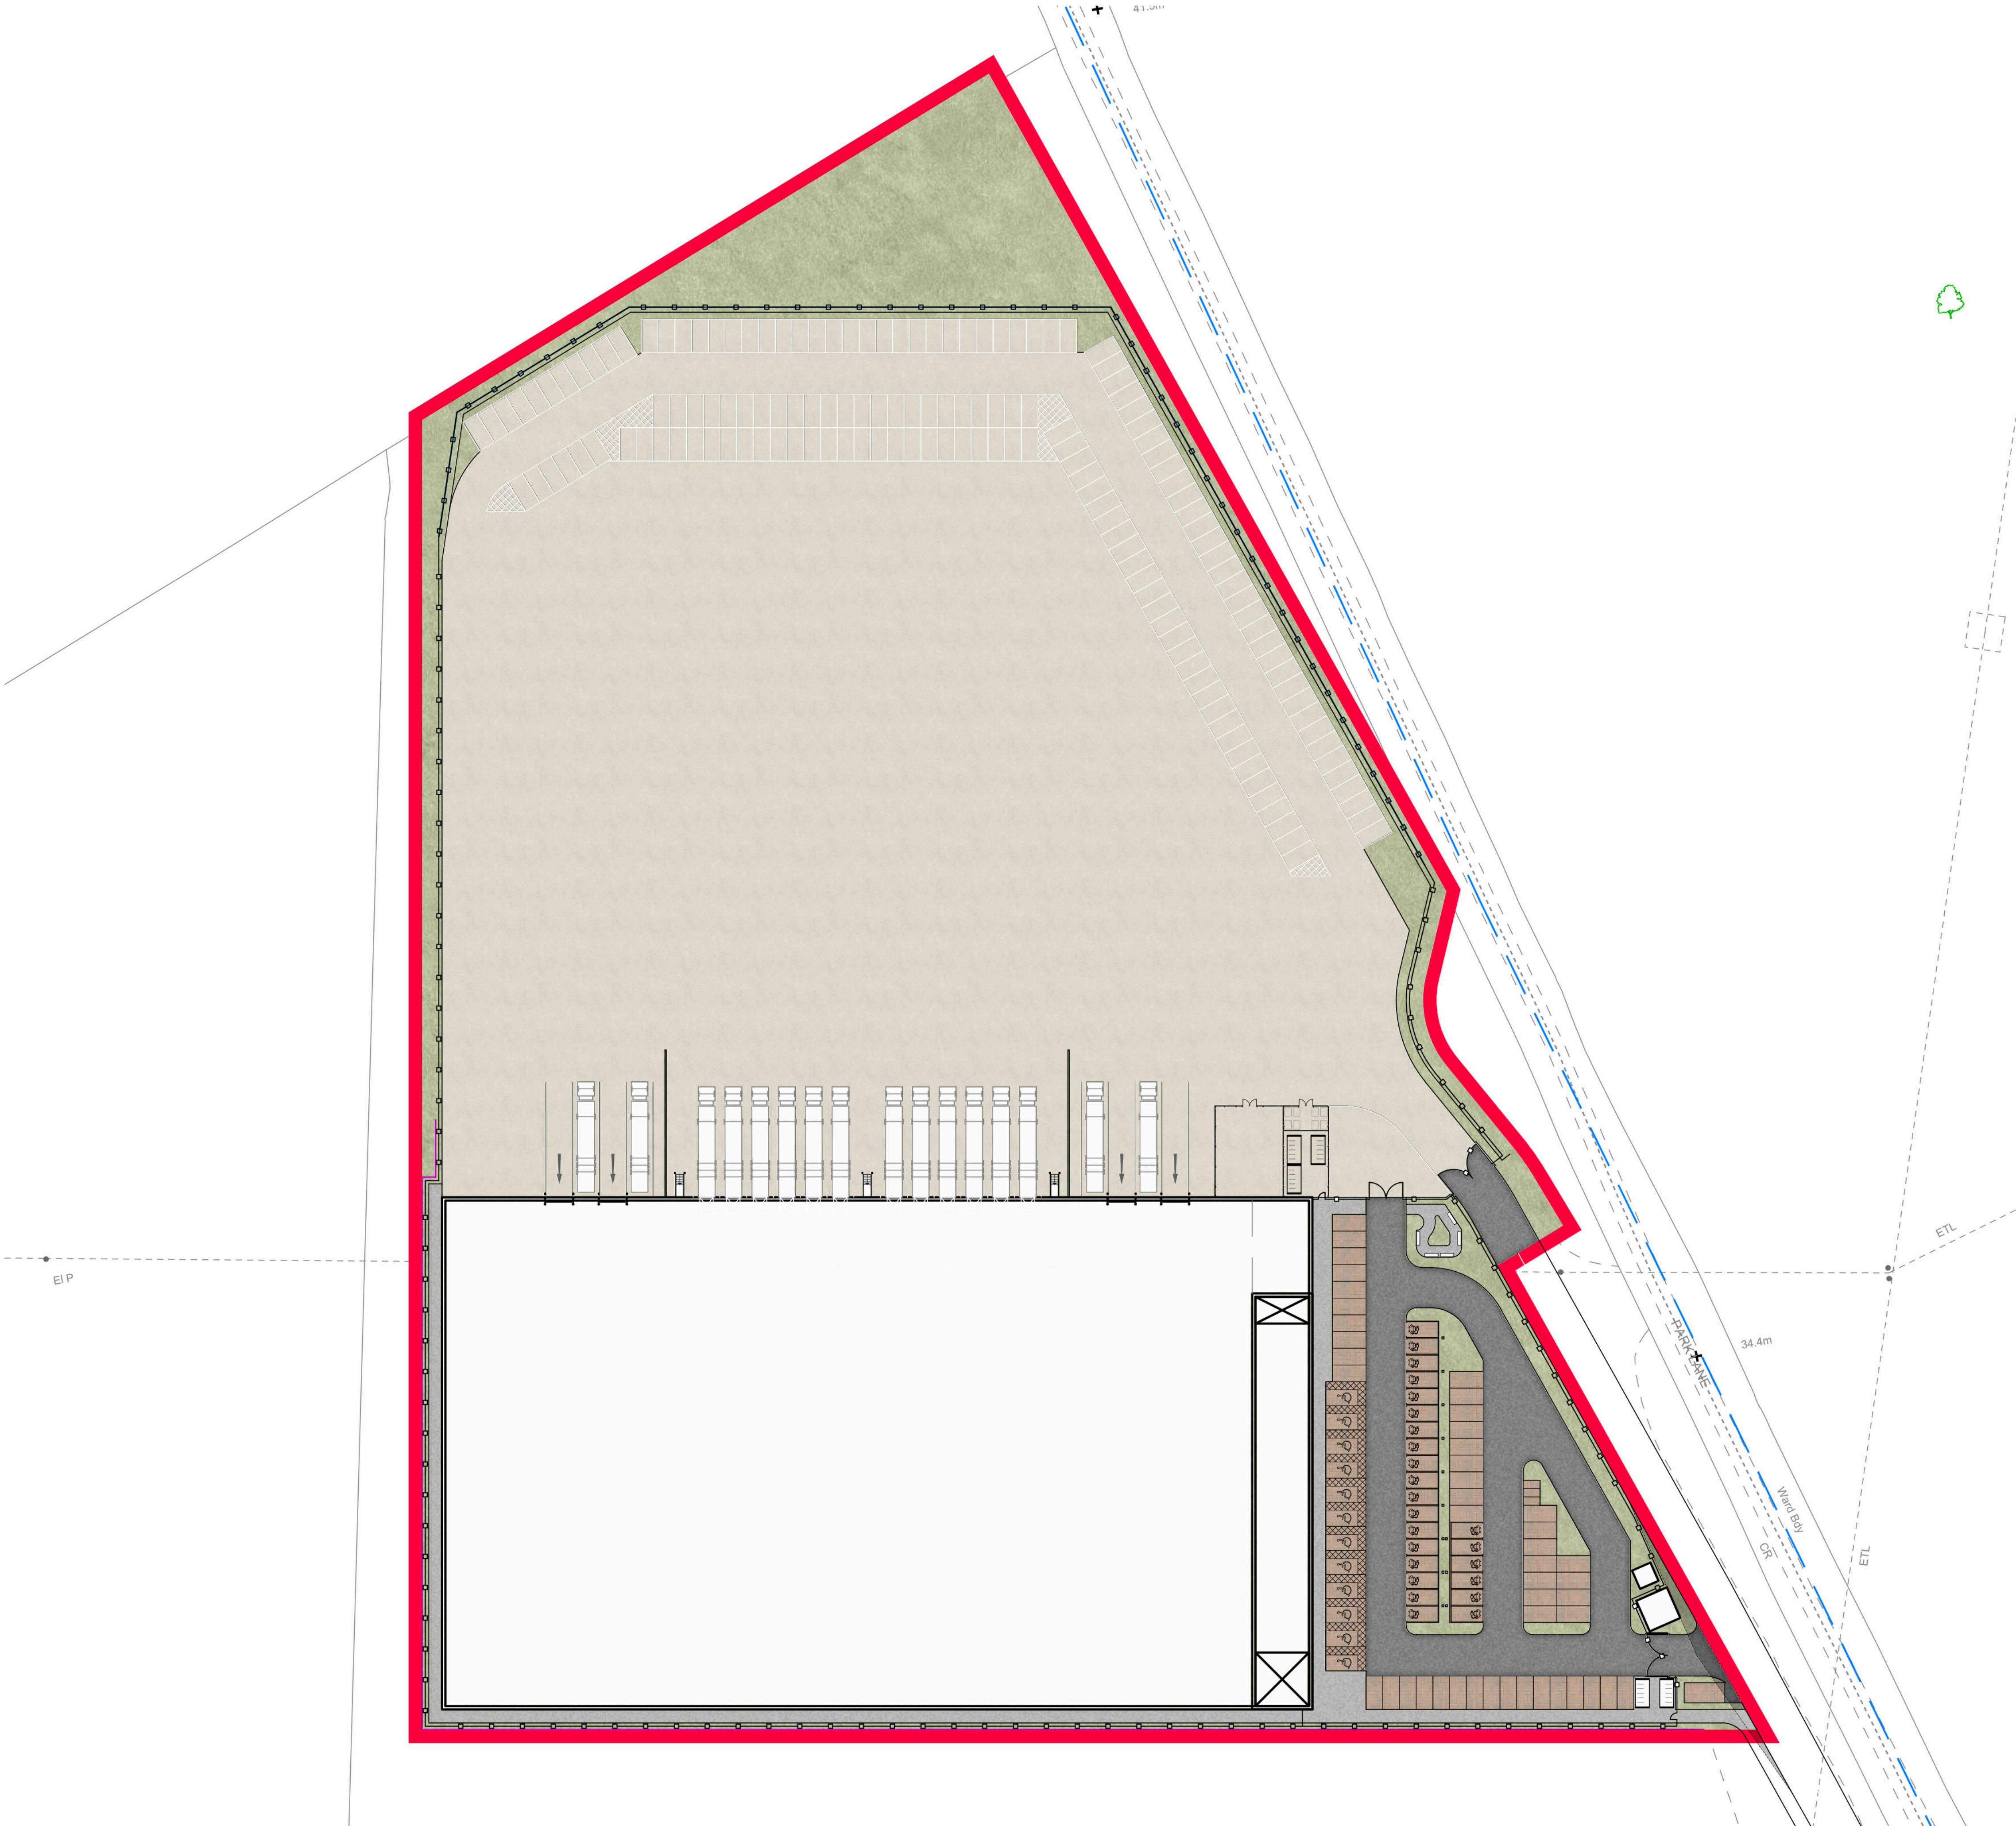

Project Name

Plot 400, Dunsbury Park

Employer
Portsmouth City Council

Project Address
Dunsbury Park, Portsmouth

RIBA Workstage
2 - Concept Design

Suitability
S2 - Information

Drawn	Checked	Created	Size
KS	DS	08.04.2026	A1

UMC Project Reference	Scale	LOD	LOI
25101	As Indicated	1	1

Document Title

Plot 400 - External Finishes

Document Reference

DP - UMC - 0400 - SI - DR - A - 0701

Revision Note

- Two EV spaces added to the car parking.

Issue Date	Status	Current Revision
08.04.2026	Planning	P4