


General Notes

- This document is to be used for the stated purpose only and should not be used for any other.
- Dimensions are all in millimetres, unless stated otherwise.
- It is the recipient's responsibility to print this document to the correct size & scale.
- All relevant drawings and specifications should be read in conjunction with this document.
- Scaling of this document is not recommended.

North

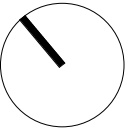


Key Plan

Scale(s)



Document Notes

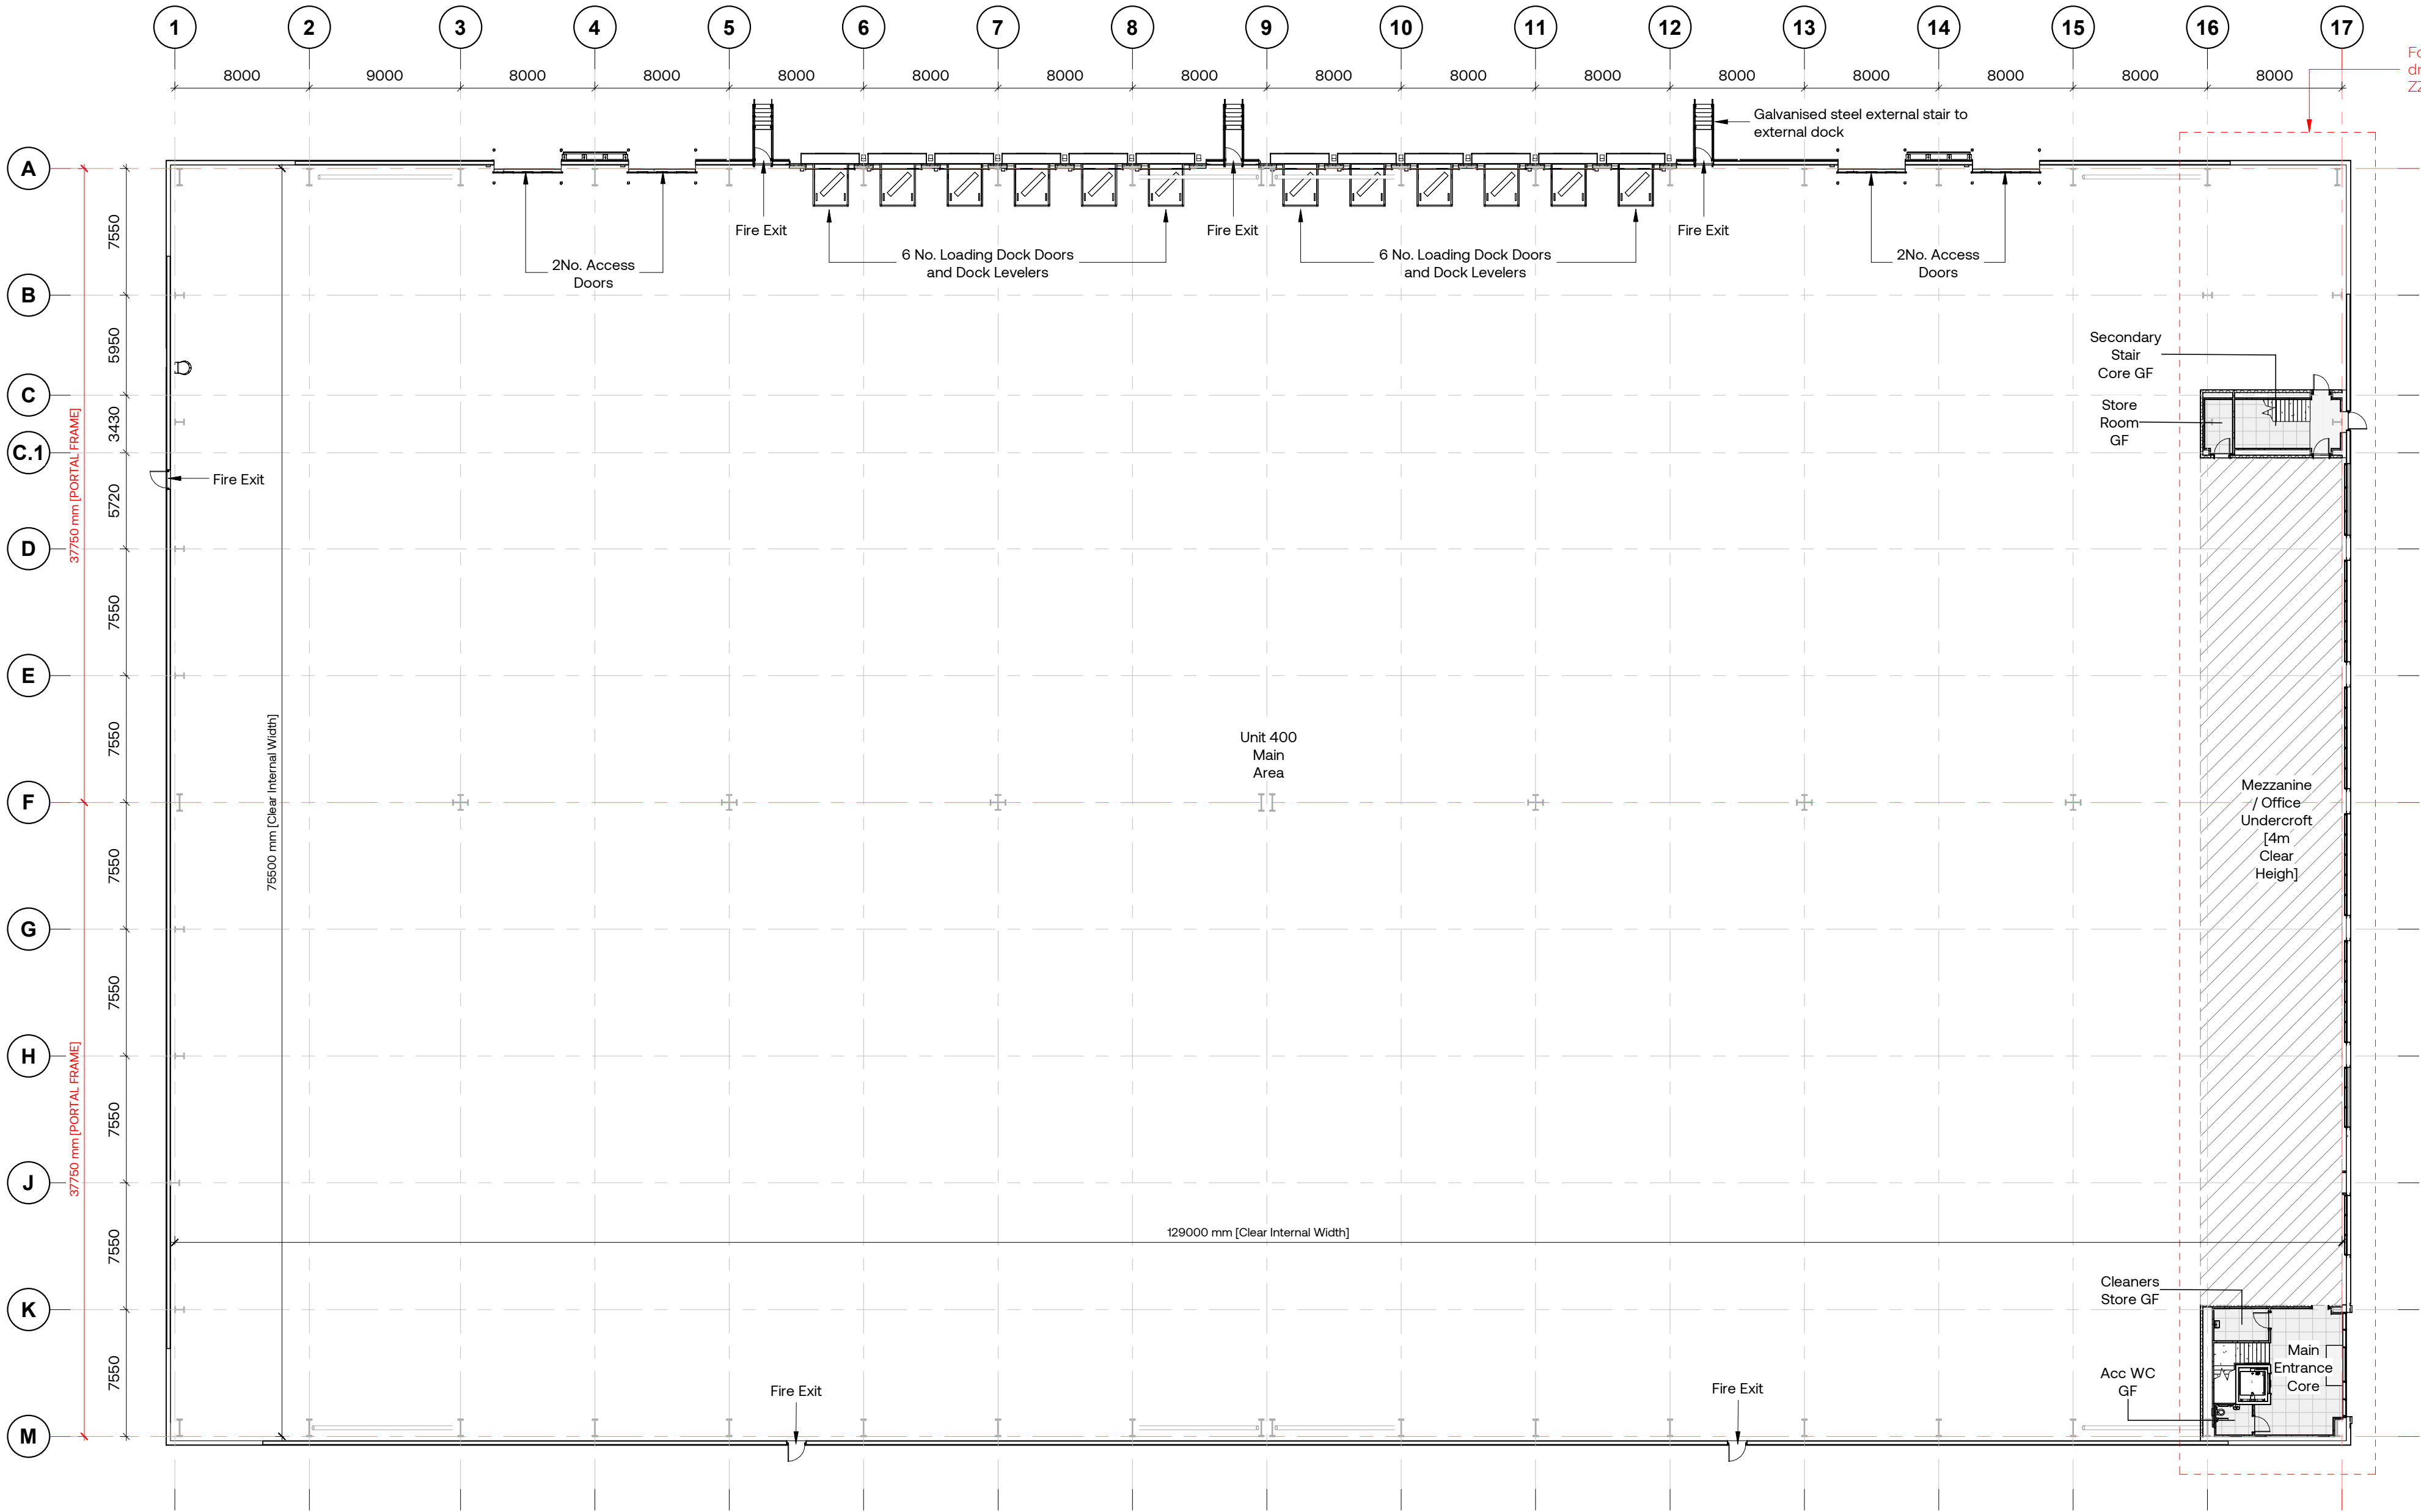

Ground Floor Plan
1:250

Project Name

Dunsbury Park, Plot 400

Employer

Portsmouth City Council

Project Address

Dunsbury Park, Havant

RIBA Workstage

2 - Concept Design

Status

S3 - Suitable for review and comment

Drawn

KS

Checked

DS

Created

06.05.26

Size

A1

UMC Reference

25101

Scale

1:250

LOD

1

LOI

1

Document Title

Ground Floor_Building Plan

Document Reference

DP- UMC- 0400- 00- DR- A- 1001

Revision Note

Updated based on client comments

Issue Date

06.05.2026

Package

PLANNING

Current Revision

P1.2