


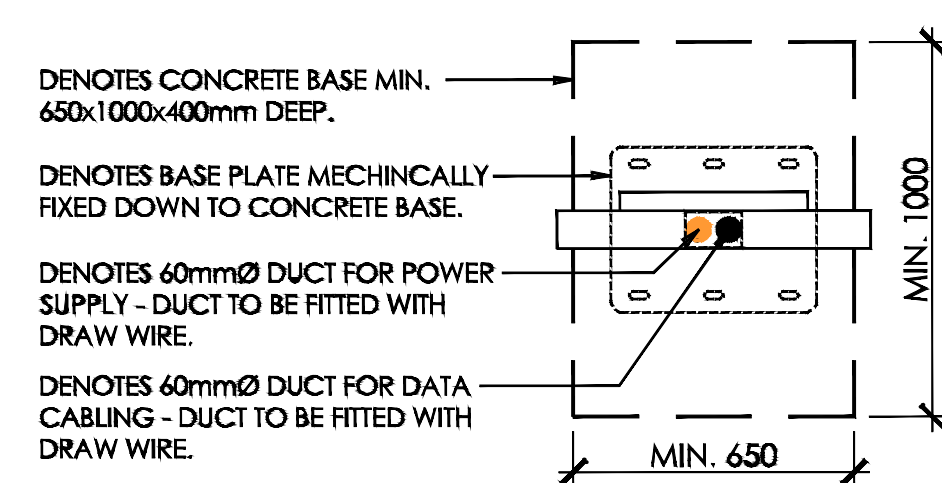
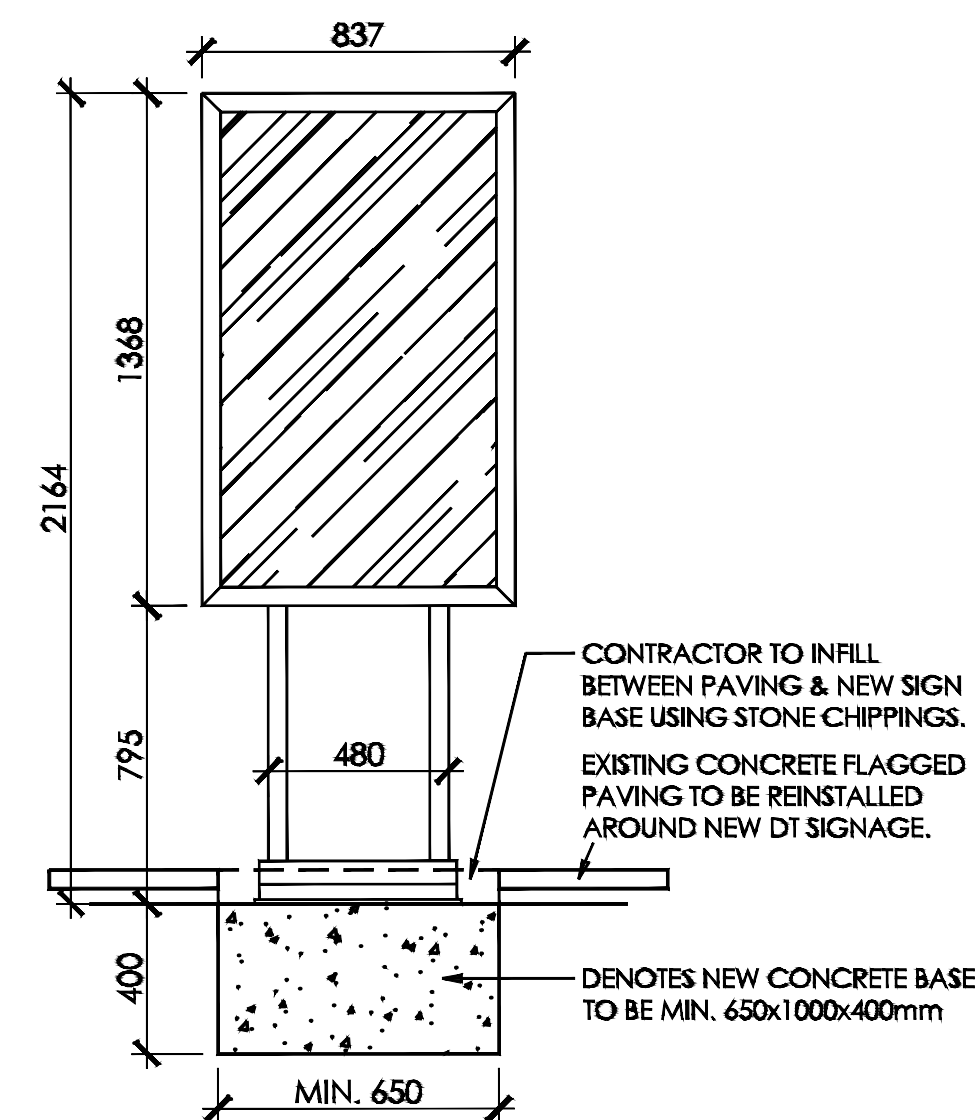
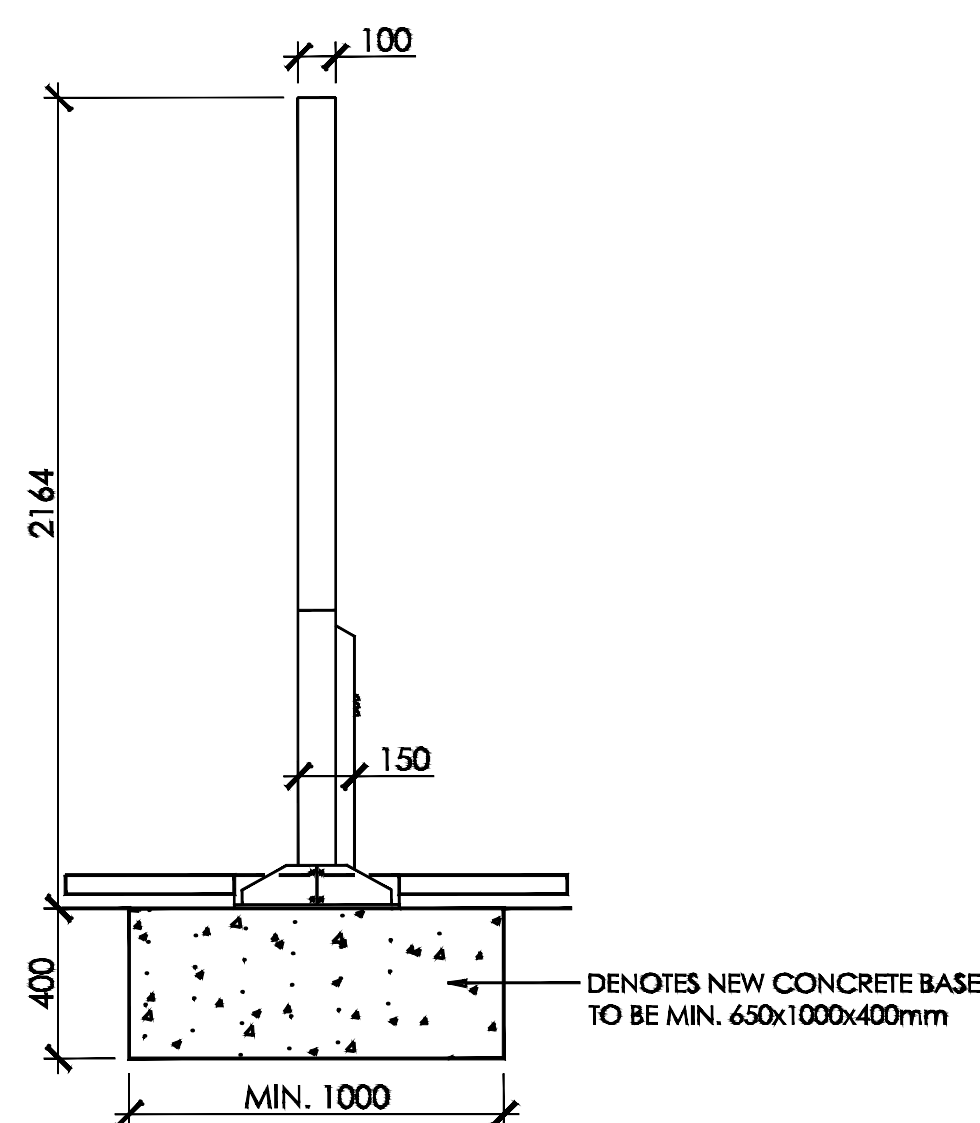
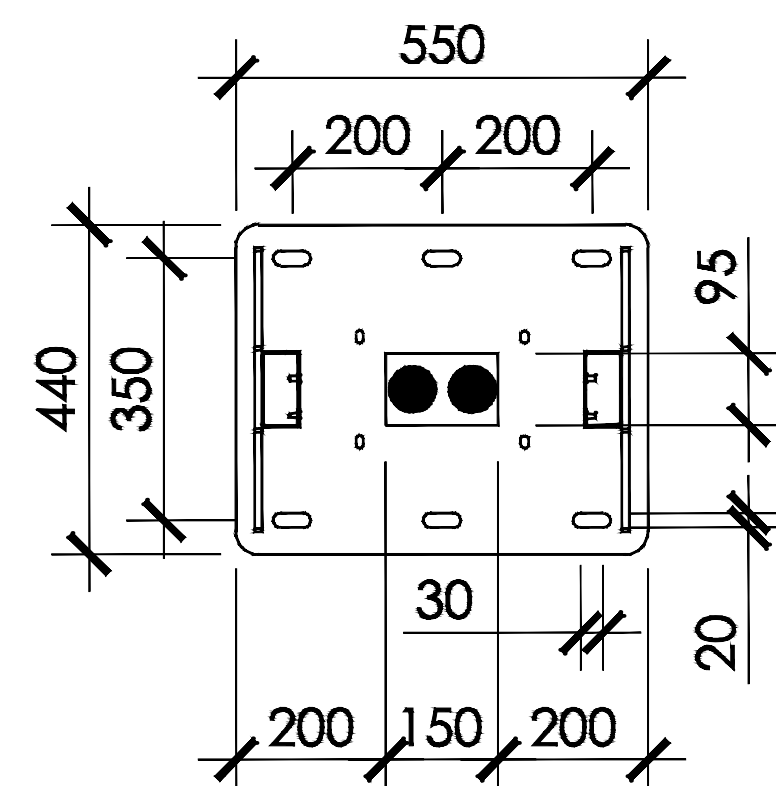
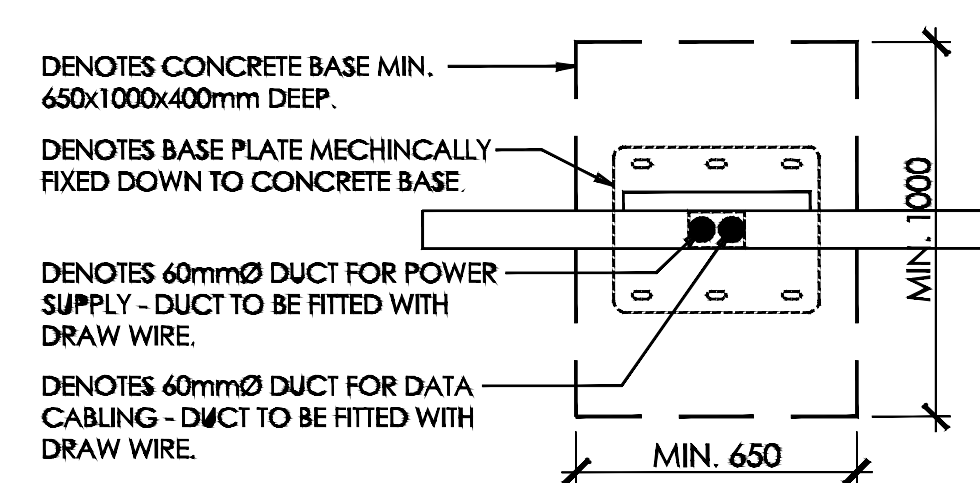


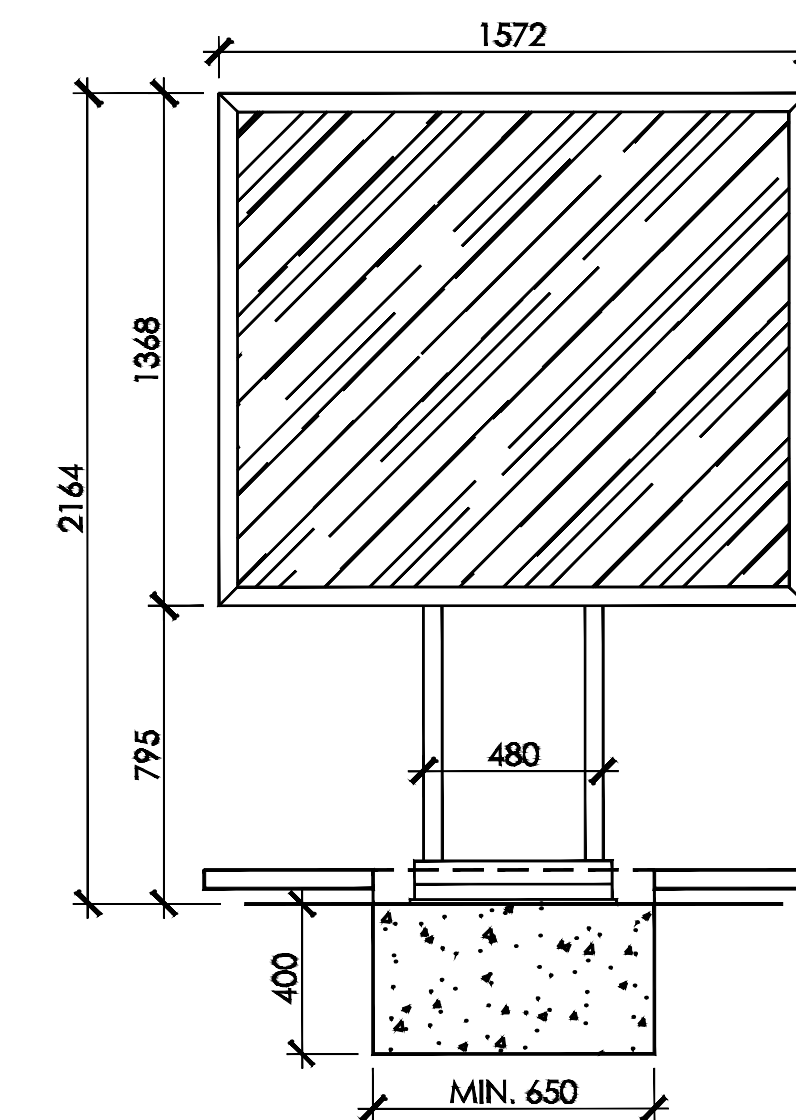

proposed floor mounted single digital leader board


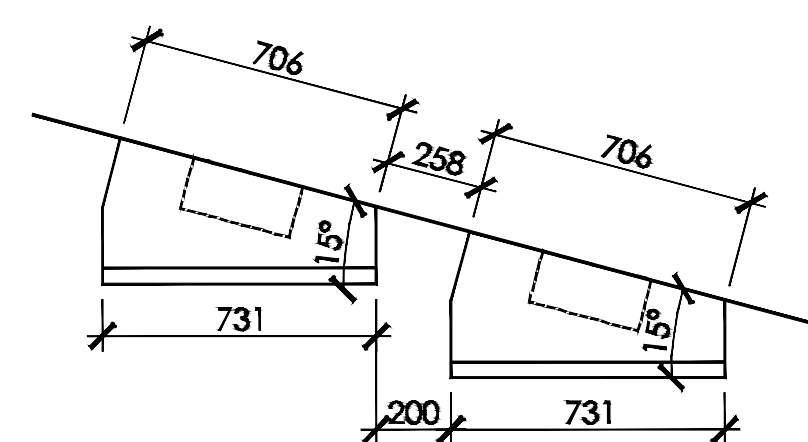


proposed floor mounted double digital leader board

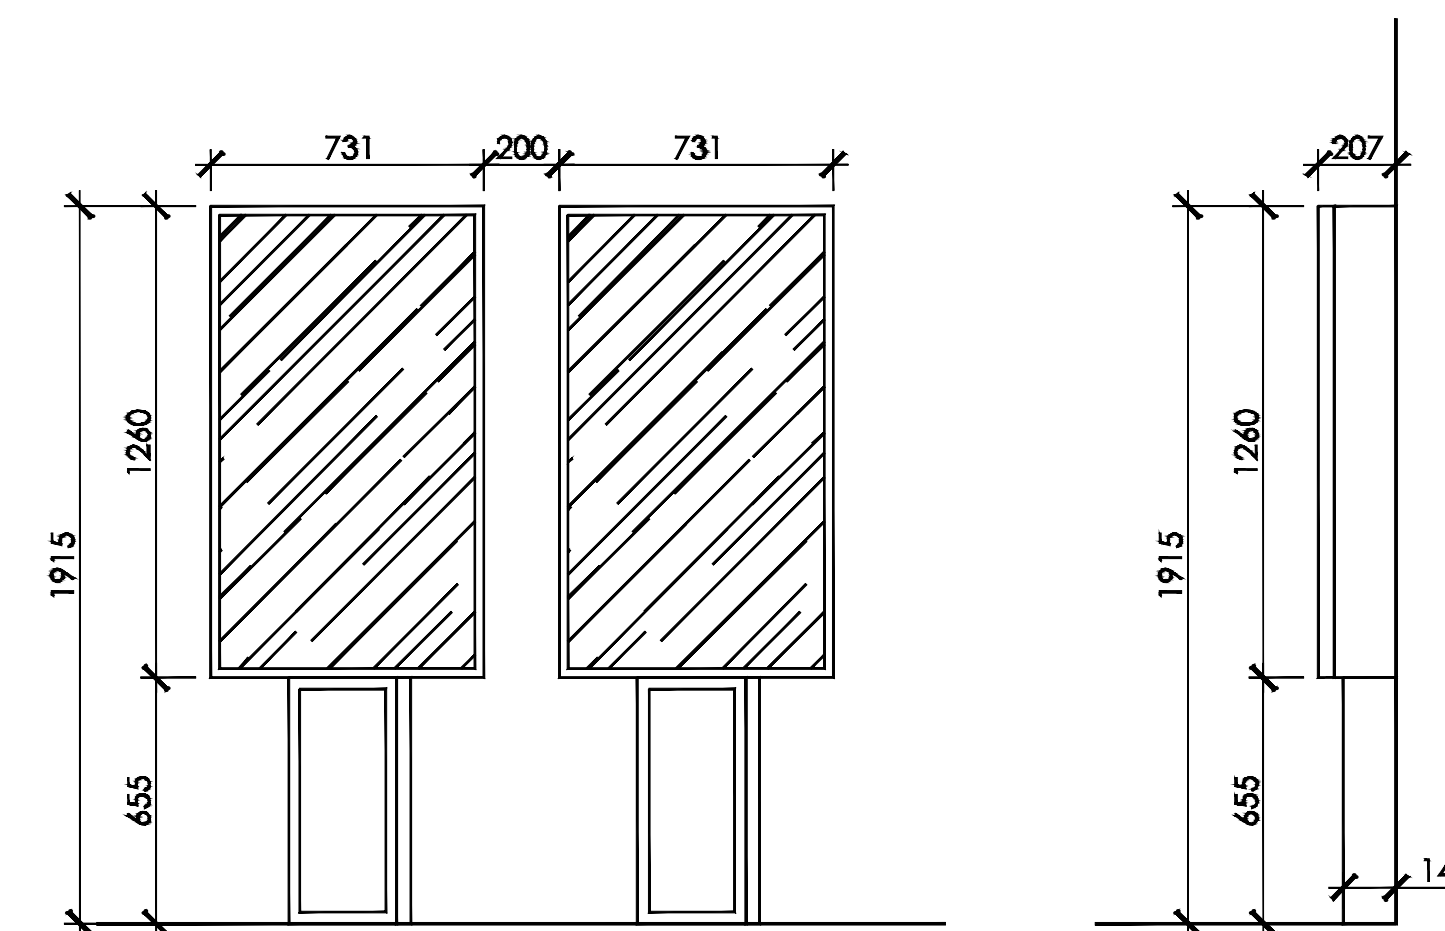


proposed plan view
scale - 1:20 @ A1 / 1:40 @ A3

proposed wall mounted double digital menu board

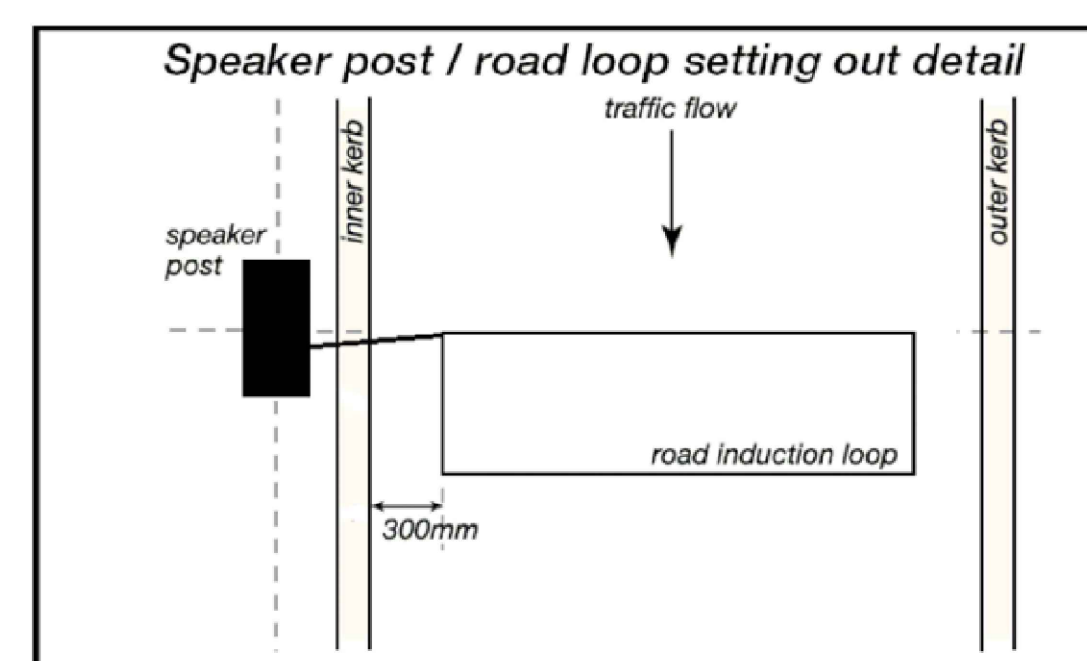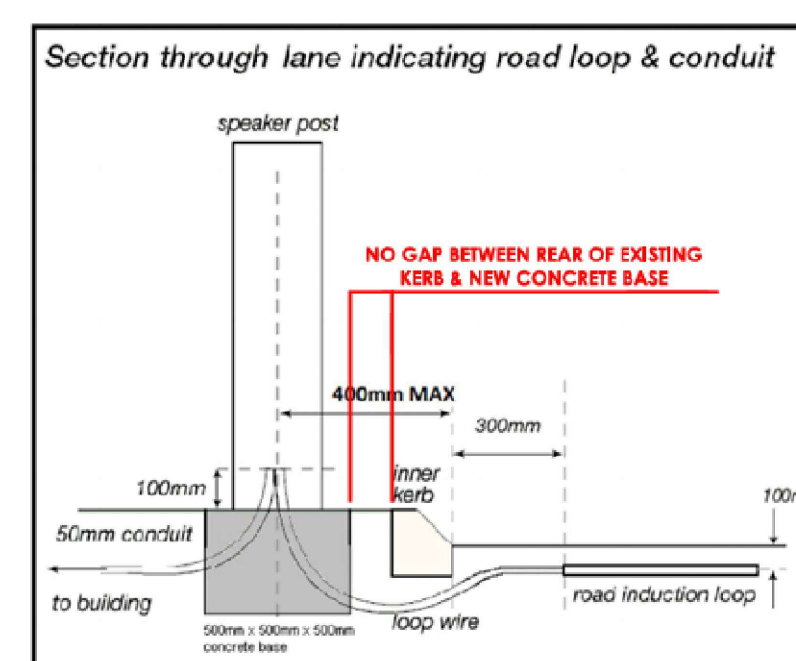

standard Quail Digital timing loop & speaker post setting out details

SCALE 1:20 only

 

0 1 2 3 4

SCALE 1:10 only

©copyright 2025

This drawing and the copyright and patents therein
are the designer's property and may not be used or
reproduced - only under contract.

ALL DIMENSIONS TO BE CHECKED ON SITE.

DO NOT SCALE FROM THIS DRAWING EXCEPT FOR
THE PURPOSES OF LOCAL AUTHORITY PLANNING.

rev	date	description
-----	------	-------------

TRISON



DIGITAL MENU BOARD UPGRADE ROLL OUT

store address

KFC UKI

drawing title

DIGITAL MENU BOARD DETAILS

drawn by	checked	date
----------	---------	------

store no.	scale
0000	as indicated @ A1

KFC drawing no.	FB ref.	revision
-----------------	---------	----------