


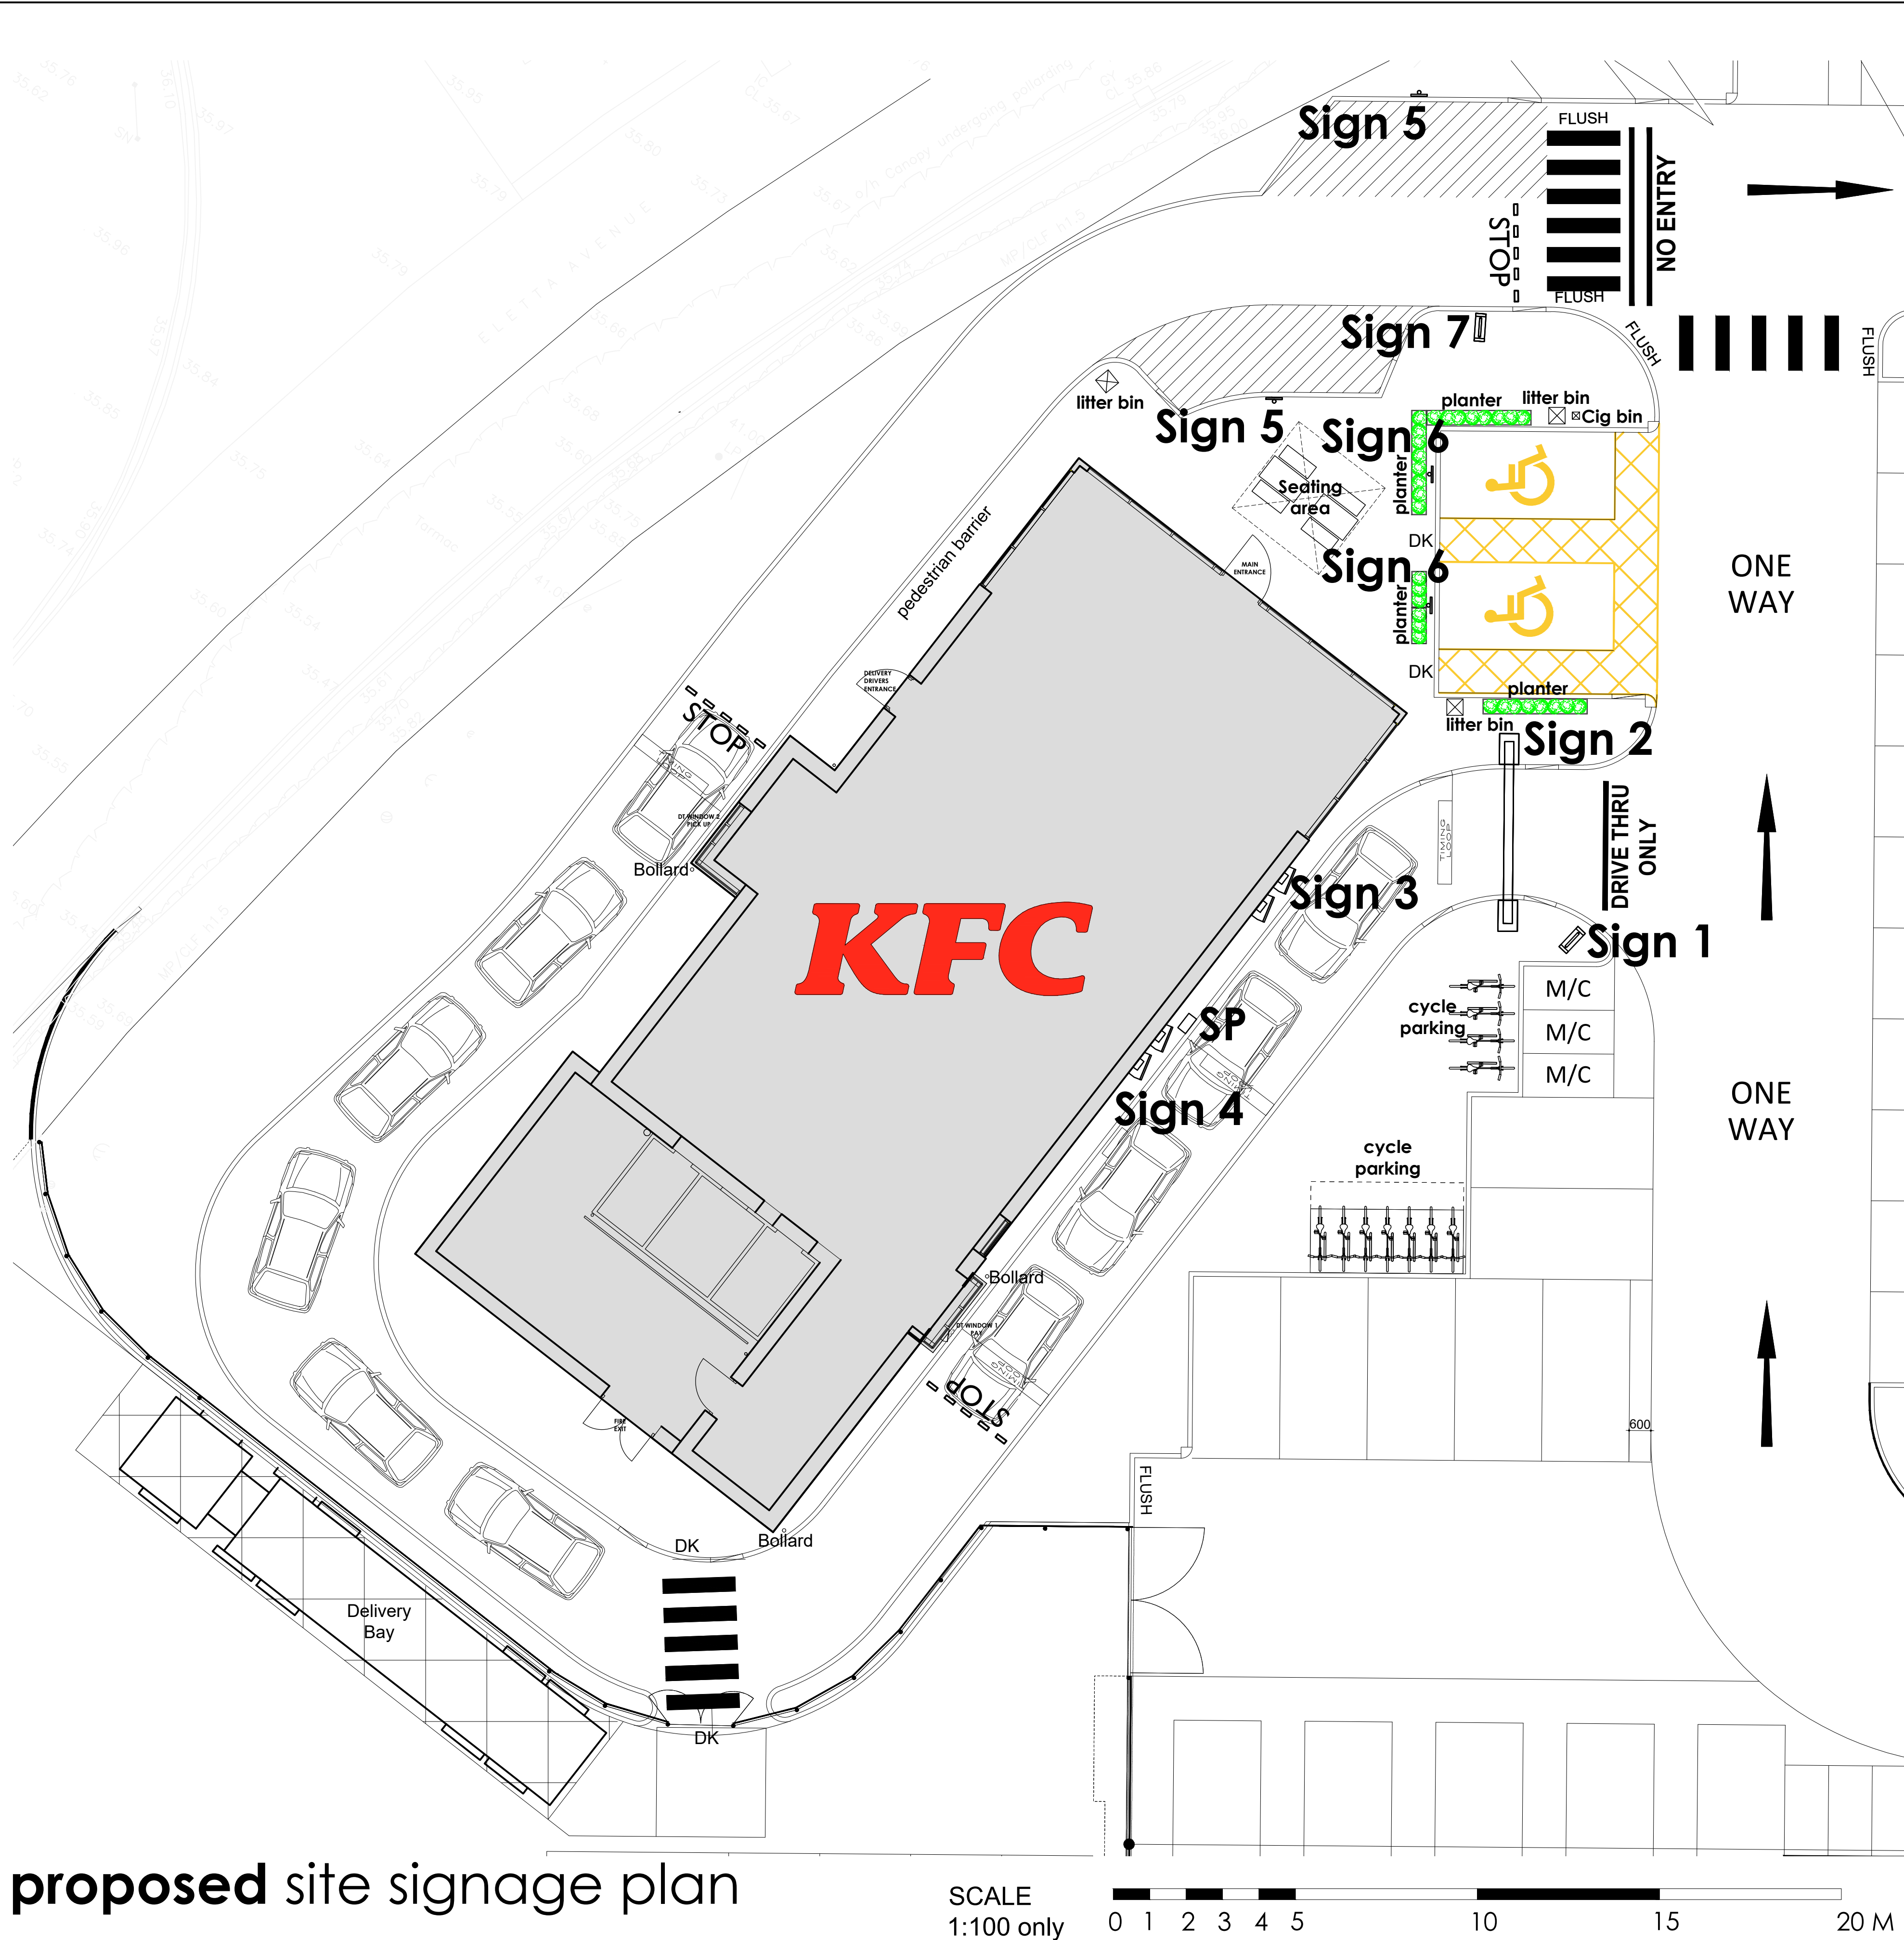

proposed site signage plan  
scale - 1:100 @ A1

| PROPOSED EXTERNAL SIGNAGE |                         |   |
|---------------------------|-------------------------|---|
| sign no.                  | sign image - 1:100 @ A1 | description   |
| 1                         |                         | 1 no. 760mm wide x 1200mm high x 260mm deep <b>single sided directional ground sign</b> . Sign finished in RAL 9004 complete with signage as per K4 Red Design Manual. Size 500mm x 700mm.                                    |
| 2                         |                         | 1 no. <b>SS14c K4 DT Height Restrictor</b> . Freestanding red design height restrictor. Structure finished in RAL 3020. Signage as per K4 Red Design Manual.                                                                  |
| 3                         |                         | 1 no. <b>double digital menu board</b> . Metal frame with aluminium panels and digital screens, see manufacturers detail: DDT Data Sheet base dimensions details. Illumination: 200cd/m. Post and frame finished in RAL 9005. |
| SP                        |                         | 1 no. <b>speaker post</b> . Dimensions: 431mm wide x 1422mm high x 264mm deep. Metal frame with aluminium panels finished to match RAL 3020. To be positioned in location shown on plan.                                      |
| 4                         |                         | 1 no. <b>double digital menu board</b> . Metal frame with aluminium panels and digital screens, see manufacturers detail: DDT Data Sheet base dimensions details. Illumination: 200cd/m. Post and frame finished in RAL 9005. |
| 5                         |                         | 2 no. <b>SS09 Grille bay sign</b> . Signage pole to be finished RAL 7022. Signage as per K4 Red Design Manual.   |
| 6                         |                         | 2 no. <b>SS07 DDA Parking sign</b> . Signage pole to be finished RAL 7022. Signage as per K4 Red Design Manual.   |
| 7                         |                         | 1 no. 760mm wide x 1200mm high x 260mm deep <b>double sided directional ground sign</b> . Sign finished in RAL 9004 complete with signage as per K4 Red Design Manual. Size 500mm x 700mm.                                    |

| ALL DIMENSIONS TO BE CHECKED ON SITE.                                              |            |                                                                                              |
|------------------------------------------------------------------------------------|------------|----------------------------------------------------------------------------------------------|
| DO NOT SCALE FROM THIS DRAWING EXCEPT FOR THE PURPOSES OF LOCAL AUTHORITY PLANNING |            |                                                                                              |
| rev                                                                                | date       | description                                                                                  |
| A                                                                                  | 05.01.2024 | Bike racks added                                                                             |
| B                                                                                  | 10.04.24   | Sign 8 specs updated AF                                                                      |
| C                                                                                  | 09.08.24   | Digital menu boards shown MMLD                                                               |
| D                                                                                  | 13.12.24   | White lining & 2 no. cig bins omitted. Banner frame & bollard added. Signage key updated RJS |
| E                                                                                  | 02.07.25   | Sign 8 and 9 omitted AF                                                                      |
| F                                                                                  | 24.11.25   | Updated to developers drawing MMLD                                                           |
| G                                                                                  | 06.03.26   | Rev to developers drawing MMLD                                                               |
| H                                                                                  | 14.04.26   | Revised height of sign 2 MMLD                                                                |
| J                                                                                  | 13.05.26   | Dims added to height restrictor TMC JLE                                                      |
|                                                                                    |            | Revised signs 3 & 4 MMLD                                                                     |

Design Studio

Millars Three

Southmill Road

Bishop's Stortford

Herts. CM23 3DH

email: firstname.lastname@honeedwards.co.uk

Tel: 01279 758545

Fax: 01279 757730

NEW STORE 260

store address  
WATERLOOVILLE  
ELETTRA AVE.  
WATERLOOVILLE  
PO7 7XS

drawing title  
PROPOSED  
SITE SIGNAGE PLAN

| drawn by  | checked    | date     |
|-----------|------------|----------|
| MMLD      | JE         | OCT 2023 |
| store no. | scale      |          |
| 0000      | 1:100 @ A1 |          |

| drawing no.     | revision |
|-----------------|----------|
| 0000/2023/G123  |          |
| HEA drawing no. | revision |
| 3509/G123       | J        |