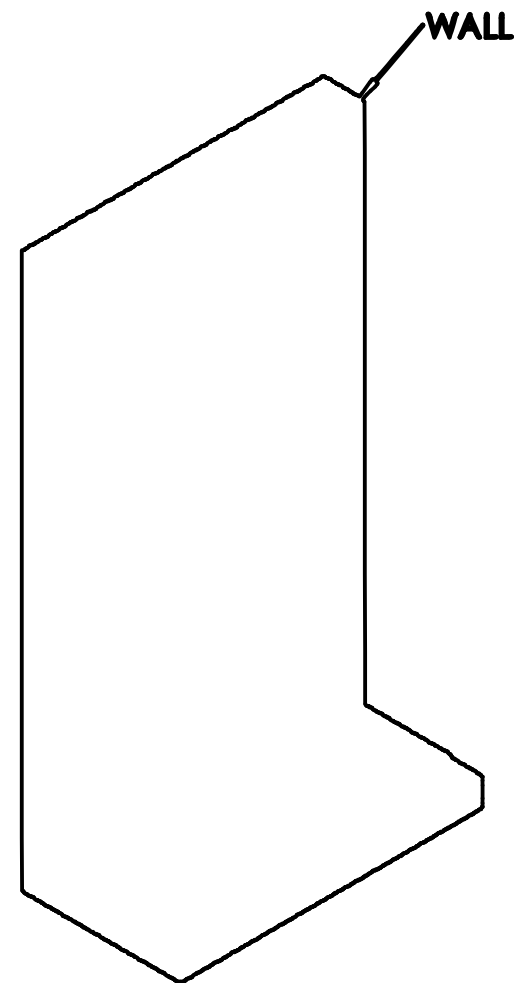
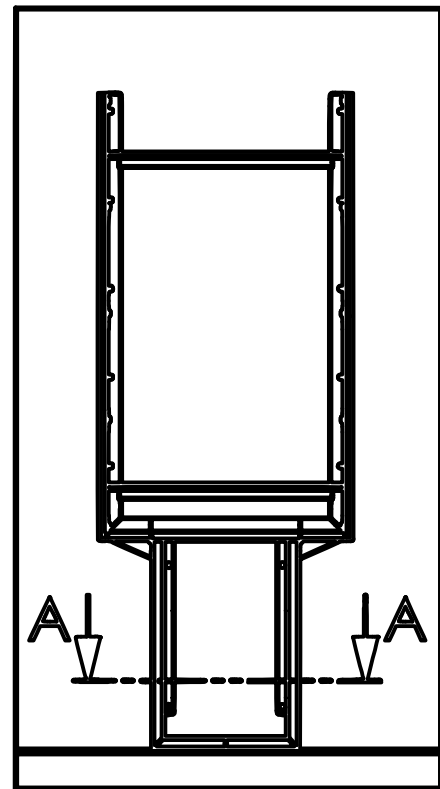
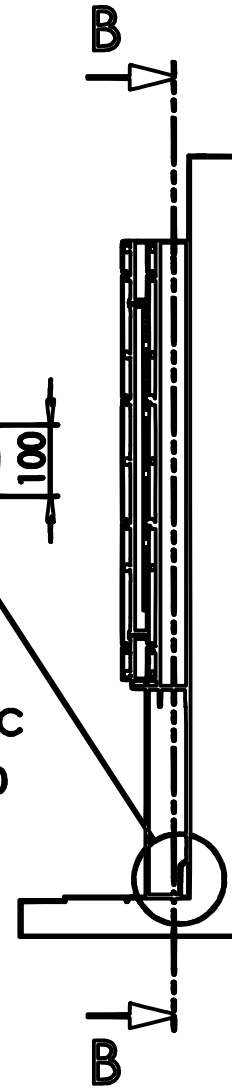
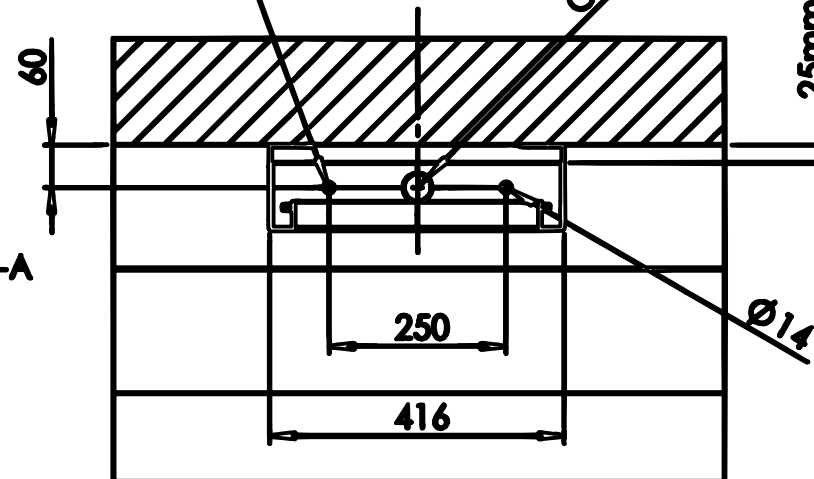
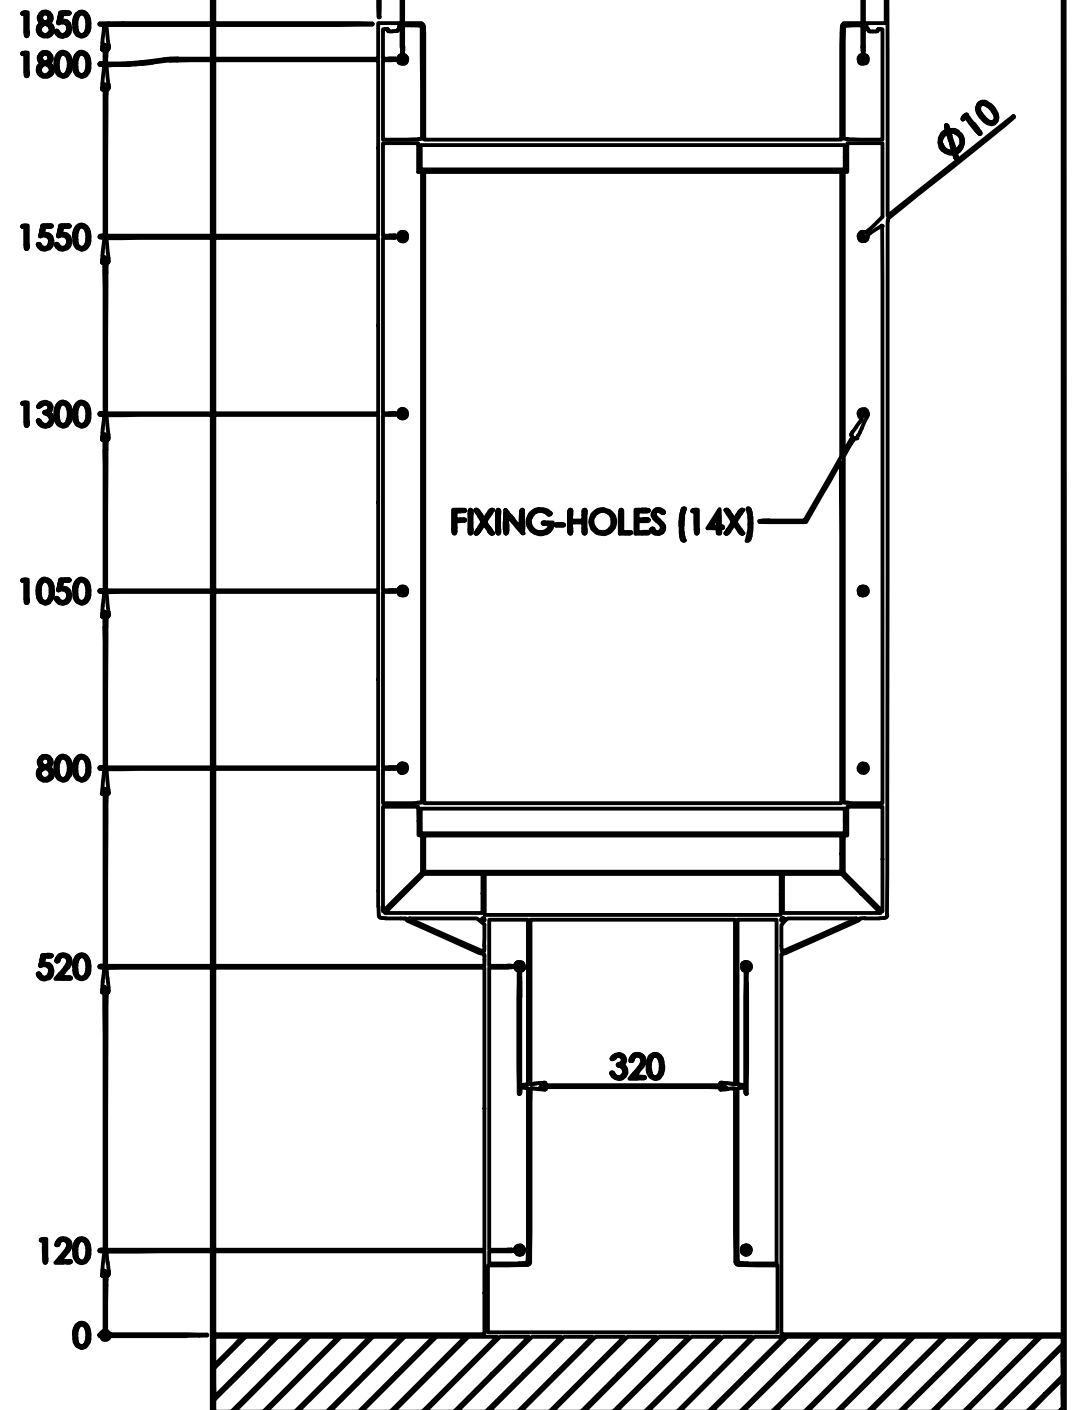
DETAIL C
SCALE 1 : 10

BOLT-DOWN HOLES (2X)

40mm
GLAND-ACCESS

25mm cables access

SECTION A-A
SCALE 1 : 10SCALE
1:10 only 0 1 2SECTION B-B
SCALE 1 : 10

				TOLERANCES		NOTES: DEBURR & REMOVE SHARP EDGES	<div></div>		SCALE: 1:10	SHEET: 1		THIRD ANGLE PROJECTION	A3						
				RANGE	0-100mm				100-250mm	DESCRIPTION WALL-MOUNT SCHEMATIC									
				GENERAL TOLERANCE	±0.35				±0.40										
				HOLE CENTRES	±0.30				±0.30										
				HOLE DIAMETERS	±0.10														
1	RELEASE	28/08/2022	ML	ANGULAR TOLERANCE	±1°		MATERIAL :	THICKNESS:	DWG No. MPDS-OHF55-WP-KFE-SA50-WM-SCH										
ISSUE				MODIFICATION				DATE						DRAWN				ALL DIMENSIONS IN MILLIMETRES	
														ARMAGARD Portal Address (UK): Unit 9 Parkway Close, Nile Green Birmingham B36 6LE, UK Tel: +44 (0)121 688 7210 Fax: +44 (0)121 688 4477 E-mail: sales@armagard.com		This drawing is copyright and can not be reproduced or transmitted in a third party without the written permission of ARMAGARD		ISSUE 1	

Armagard Postal Address (UK):
Unit 9 Parkway Close,
Hills Green
Birmingham
B36 6LA, UK
Tel: +44 (0)121 688 7210
Fax: +44 (0)121 688 4477
E-mail: sales@armagard.com

This drawing is
copyrighted and can
not be reproduced or
transmitted in a form
or by any means
without permission of
ARMAGARD