



BOUNDARY TREATMENTS


- 1800mm High Close Boarded Timber Fence
- 2000mm High Close Boarded Acoustic Timber Fence
- 1800mm Brick Wall with Timber Fence Panel
- 1800mm Timber Close Boarded Fence reduced to 1500mm after 2m from rear wall
- 1000mm Estate Rail
- Hedge (height to be determined on location to landscape architects details)
- Access Gate

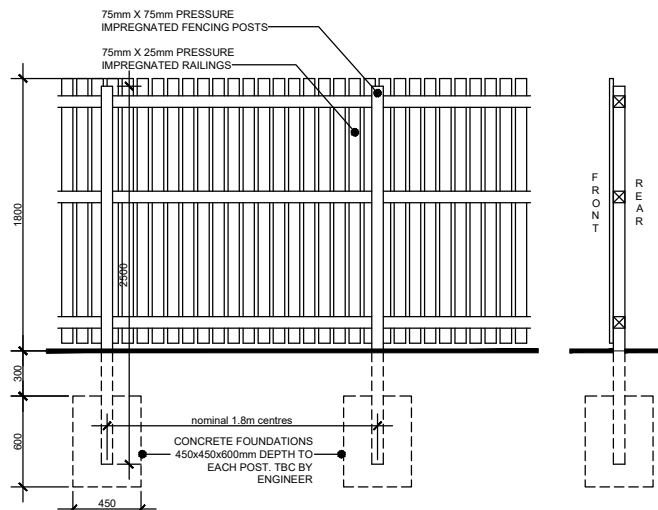


1800mm High Close Boarded Timber Fence

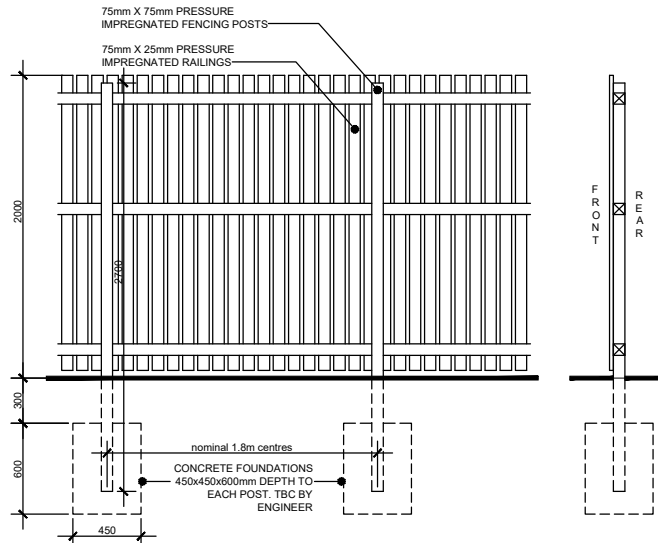


2000mm High Close Boarded Acoustic Timber Fence

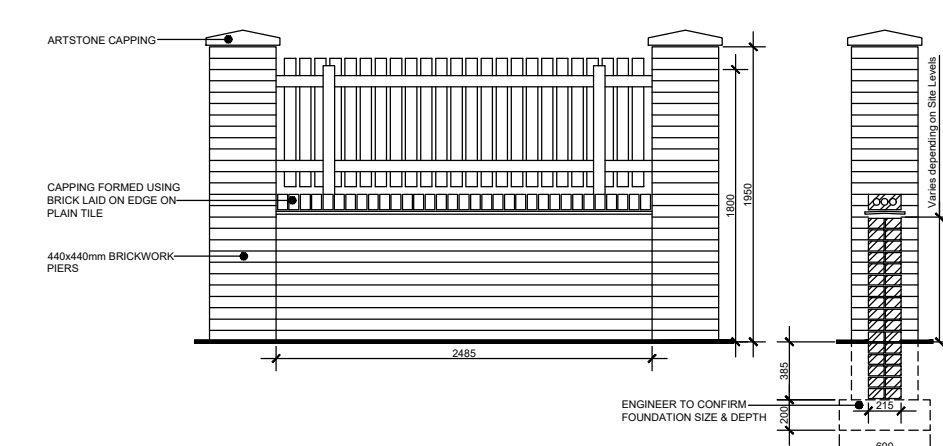


1800mm High Brick Wall with Timber Fence Panel

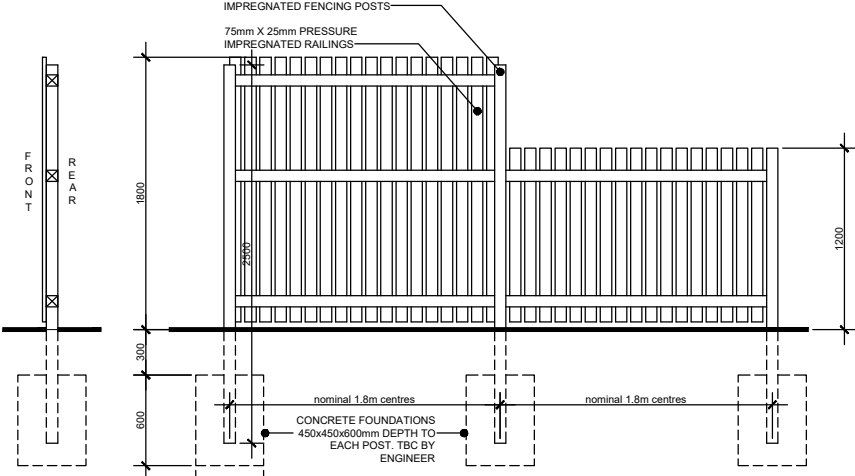


1800mm Timber Close Boarded Fence reduced to 1200mm after 2m from rear wall

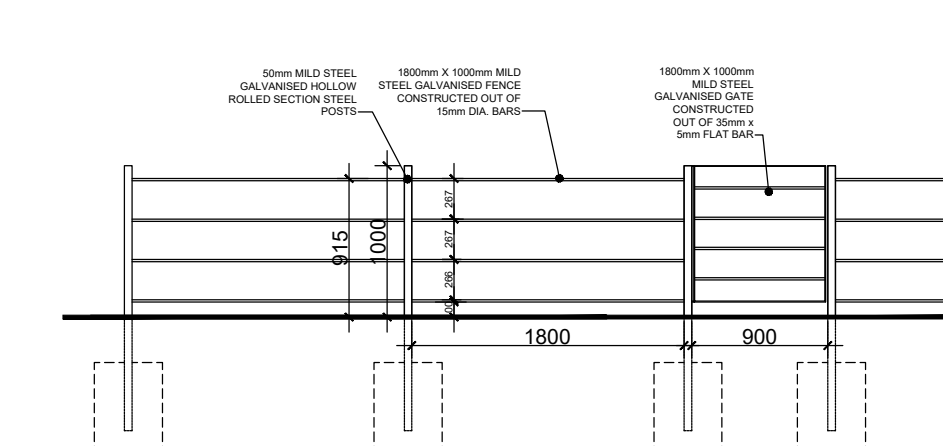

1000mm Estate Rail

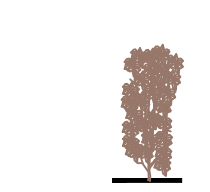

Hedge (height to be determined on location)

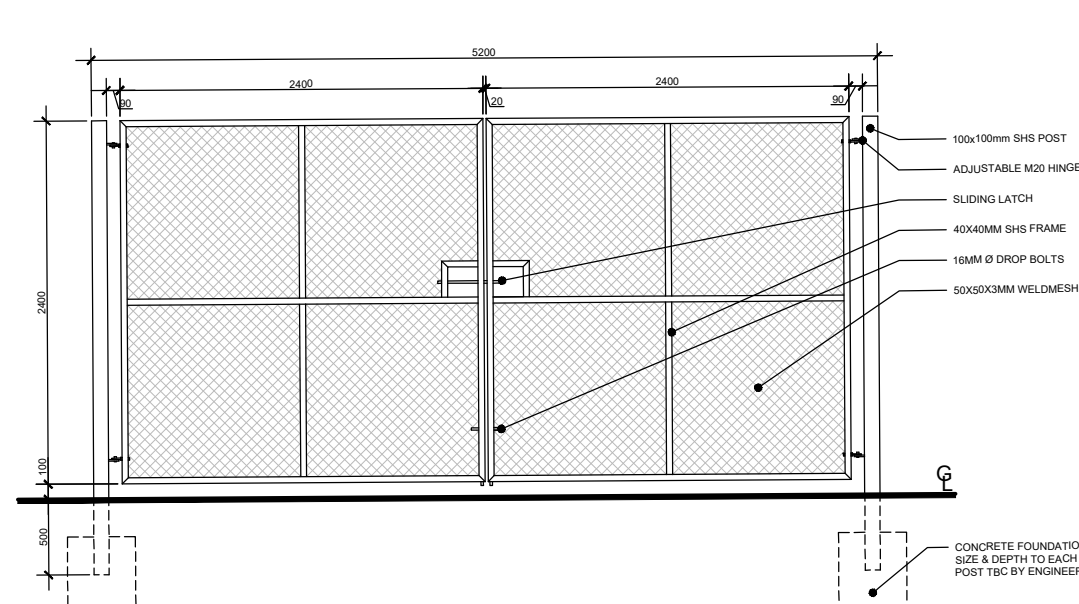

Access Gate



DO NOT SCALE
All dimensions to be checked on site and Architect to be notified of any discrepancies prior to commencement

DESIGNER'S RISK ASSESSMENT
Construction Design and Management Regulations 2015

RESIDUAL RISKS:

REF	DESCRIPTION	DATE		
0	5	10	20	50 metres

Scale 1:500 @ A0

N
W
E
S

P21 10/05/28 Updated to correspond with latest layout SL-01 P16 KT
P20 17/04/28 Updated to correspond with latest layout SL-01 P16 MF
P19 10/05/28 Updated to correspond with latest layout SL-01 P14 KT
P18 15/01/28 Updated to correspond with latest layout SL-01 D35 KT
P17 17/05/22 Boundary treatment to plots 14, 42-44, 71, 88 & 91-92 amended at client request KT
P16 11/05/22 Access gate to the northern boundary added at client request KT
P15 05/05/22 Boundary treatment to plots 72, 76-83, 87, 120 & 133 amended at client request KT

P14 27/05/21 Updated in line with latest site layout PL-02 P13 MF
P13 20/11/20 Updated to correspond with latest layout SL-01 P12 KT
P12 13/05/20 Updated to correspond with latest layout SL-01 P10 KT
P11 23/04/20 Updated to correspond with latest layout SL-01 P9 2m high close boarded fence boundary treatment type added KT

D4 21/04/20 Updated to correspond with latest layout SL-01 D35 KT
P10 17/04/20 Updated to correspond with latest layout SL-01 P8 KT
P9 04/03/20 Updated to correspond with latest layout SL-01 P7 KT
P8 18/12/19 Updated to correspond with latest layout SL-01 P6 Boundary walls to plots 105, 110, 135-136, 139, 143, 151-158 omitted and replaced with fencing at client request KT

P7 13/12/19 Updated to correspond with latest layout SL-01 P5 KT
P6 20/11/19 Updated to correspond with latest layout SL-01 P4 KT
P5 11/08/19 Boundaries around plot 128 updated to reflect the amendments made to the latest layout SL-01 P3 KT

P4 24/07/19 Boundaries between plots 79-80, 81-82 & 106-107 amended following receipt of latest house type range specification. All party fences between affordable plots amended back to 1.8m close boarded fence at client request KT

P3 18/07/19 Updated to correspond with latest specification KT
P2 16/07/19 Updated to correspond with latest layout SL-01 P3 KT
P1 28/06/19 Updated to correspond with latest layout SL-01 P1 Issued for planning KT

D3 27/06/19 Updated to correspond with latest layout SL-01 D17 KT
D2 26/06/19 Updated to correspond with latest layout SL-01 D16 KT
D1 25/06/19 First issue KT

REVISION	DATE	DESCRIPTION	CHECKED

BARRATT HOMES









idp PARTNERSHIP NORTHERN

ARCHITECTURE | MASTERPLANNING | URBAN DESIGN

IDPartnership Northern, St Jude's, Barker Street, Shieldfield, Newcastle upon Tyne, NE2 1AS
T: +44 (0)191 261 4442 | W: idpartnership.com | E: info@idpartnership-northern.com

PROJECT CLIENT
Sinah Lane, Hayling Island
for BDW Southampton

DRAWING TITLE
Boundary Treatment Plan

PROJECT NO	DRAWING NO	DRAWING REVISION
KD	N81:2517	
KT	PL-04	P21

CHECKED
IDP

SCALE
1:500 @ A0

DATE
June 2019

DRAWING STATUS
PLANNING

COPYRIGHT : IDPartnership Northern